


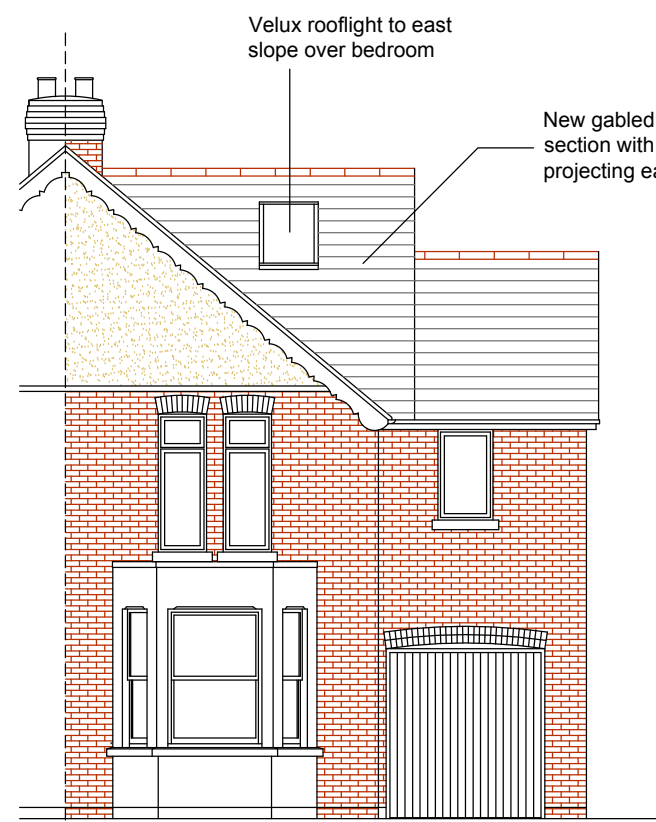



Proposed East Elevation
(1:100)





Proposed North Elevation
(1:100)





Proposed West Elevation
(1:100)

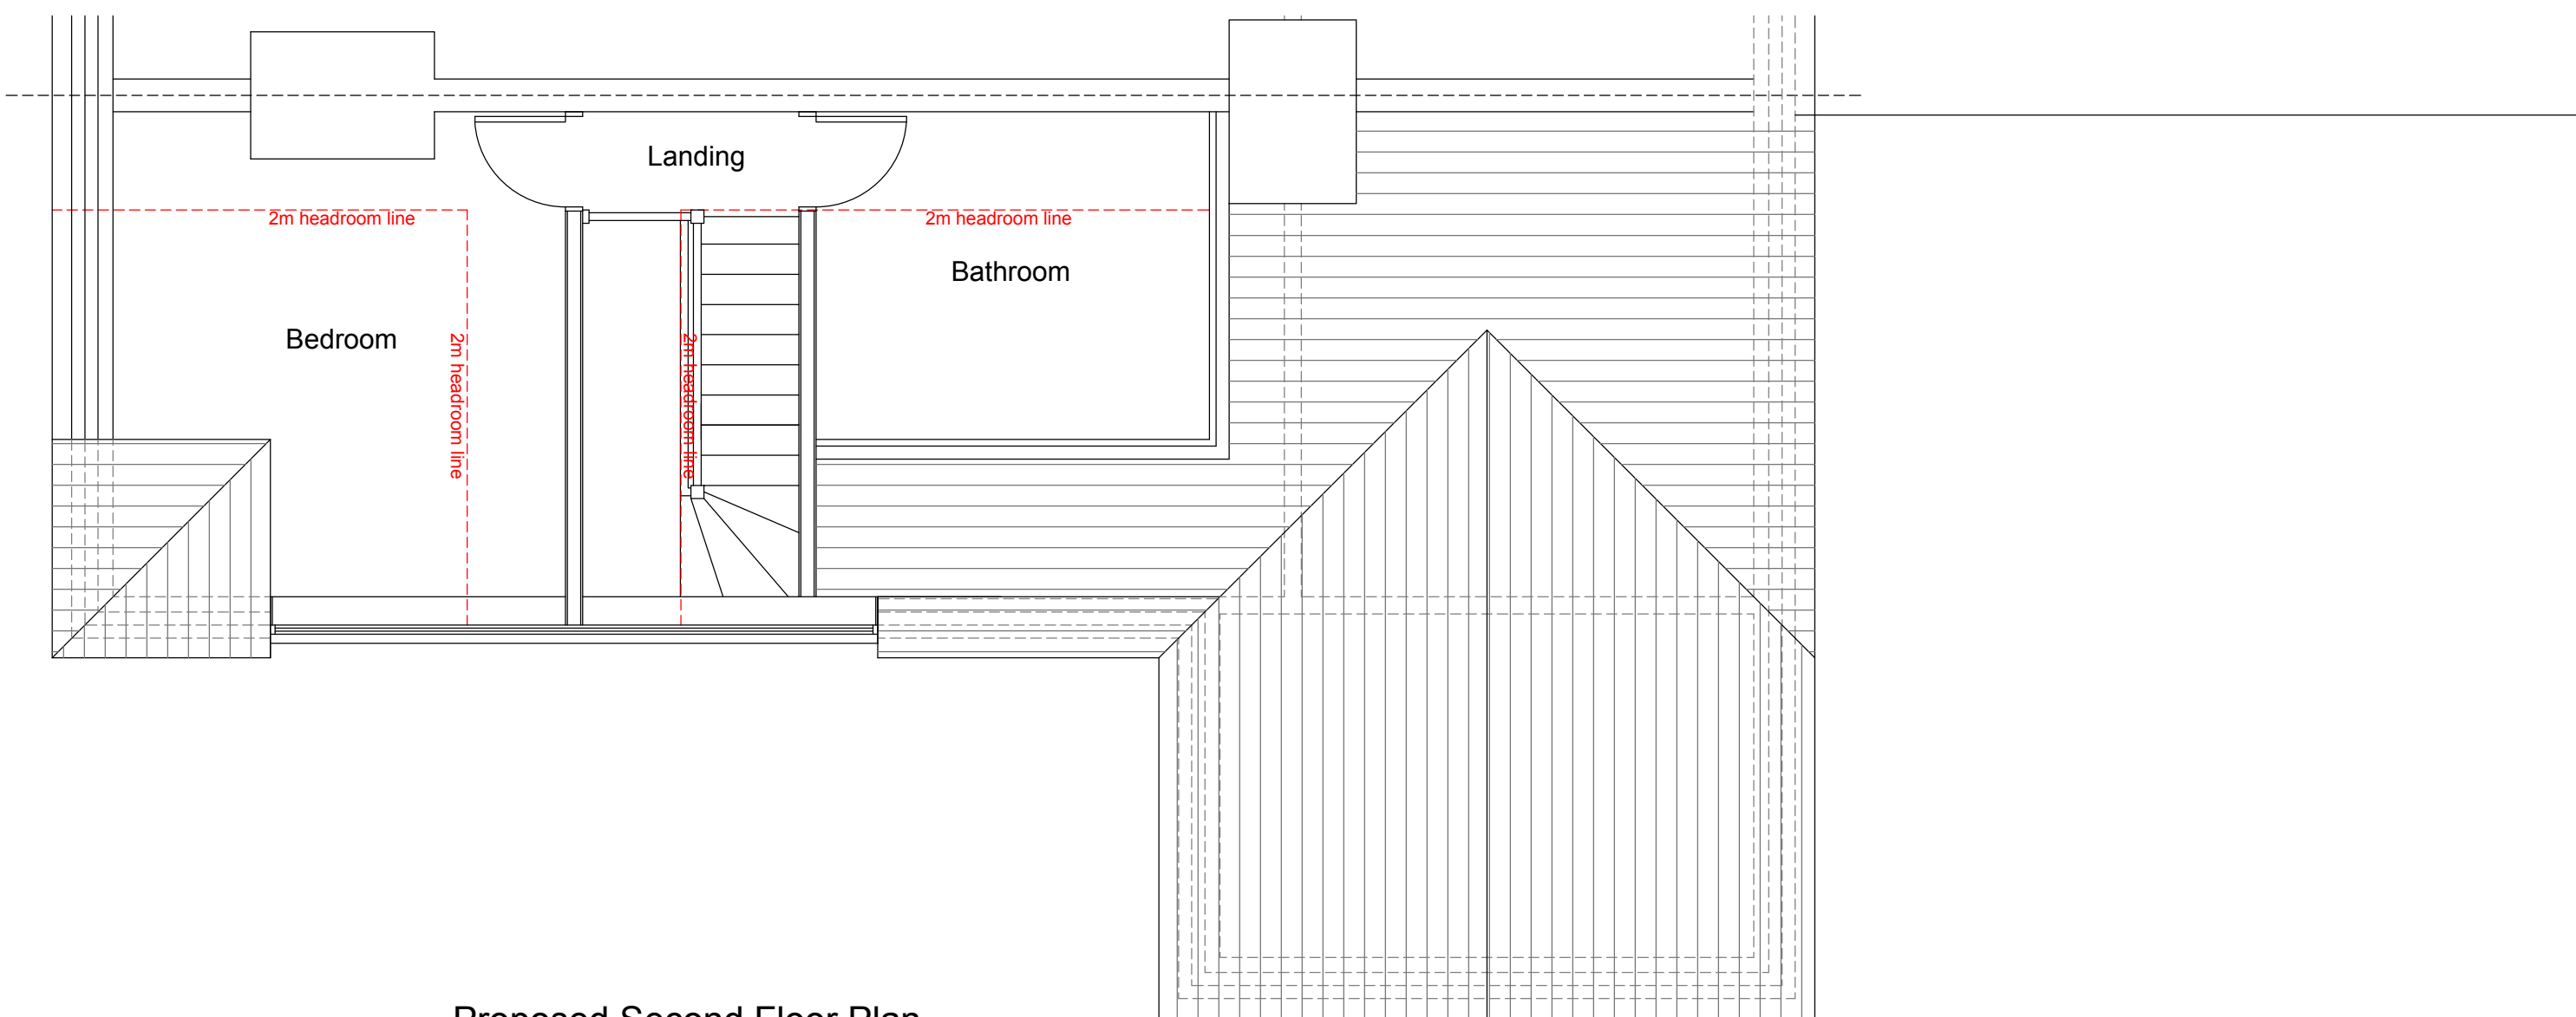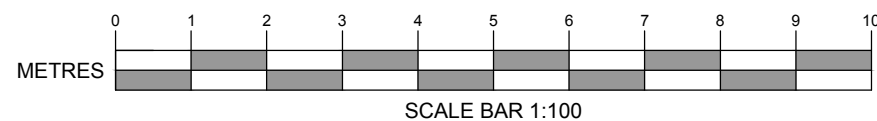


Proposed Second Floor Plan
(1:50)

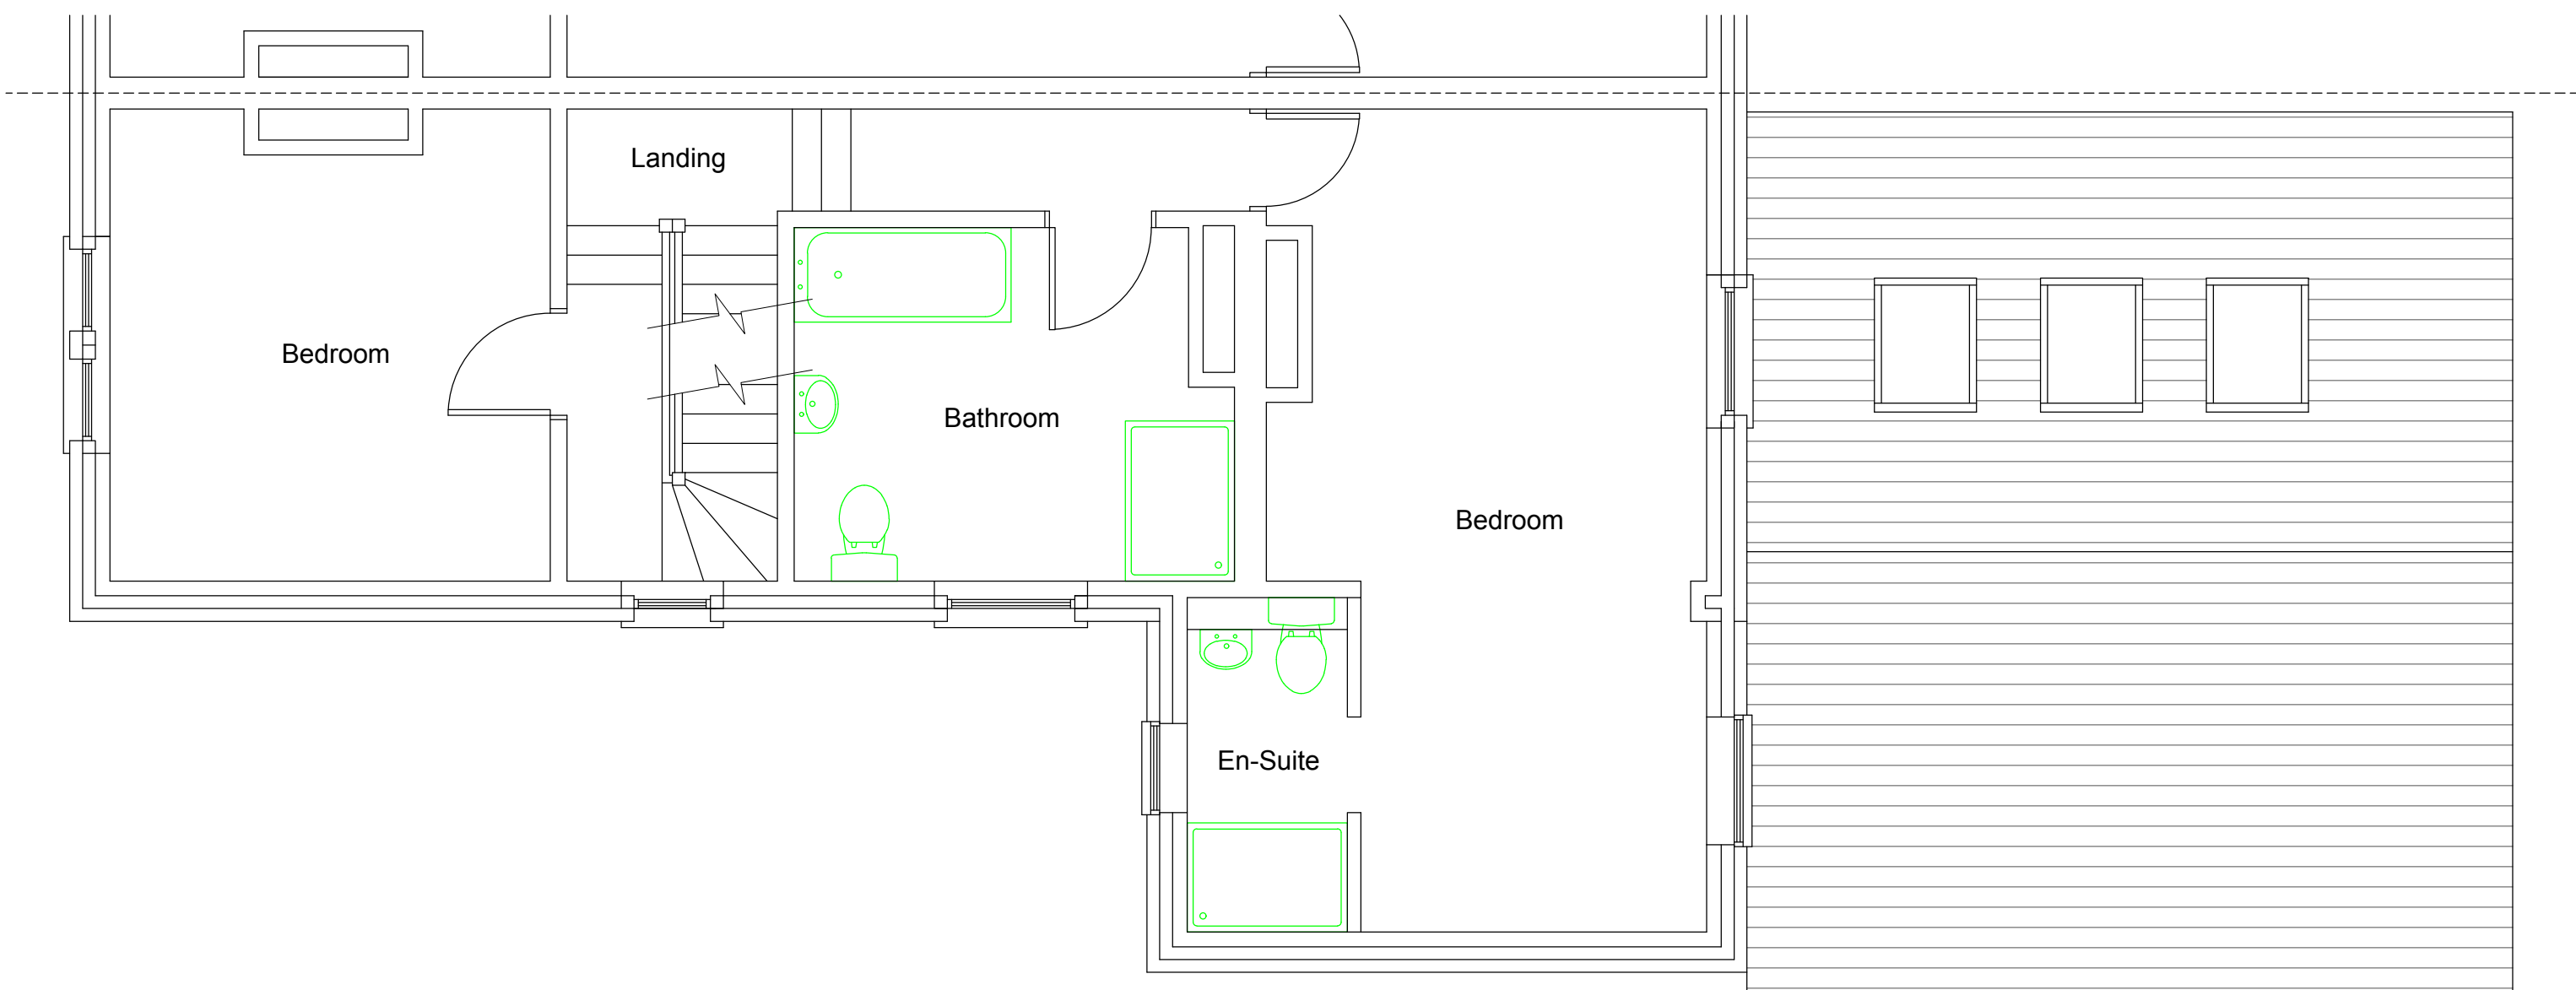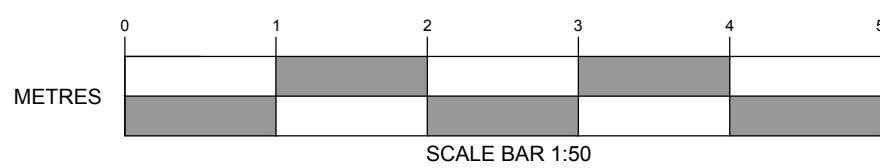

Proposed First Floor Plan
(1:50)

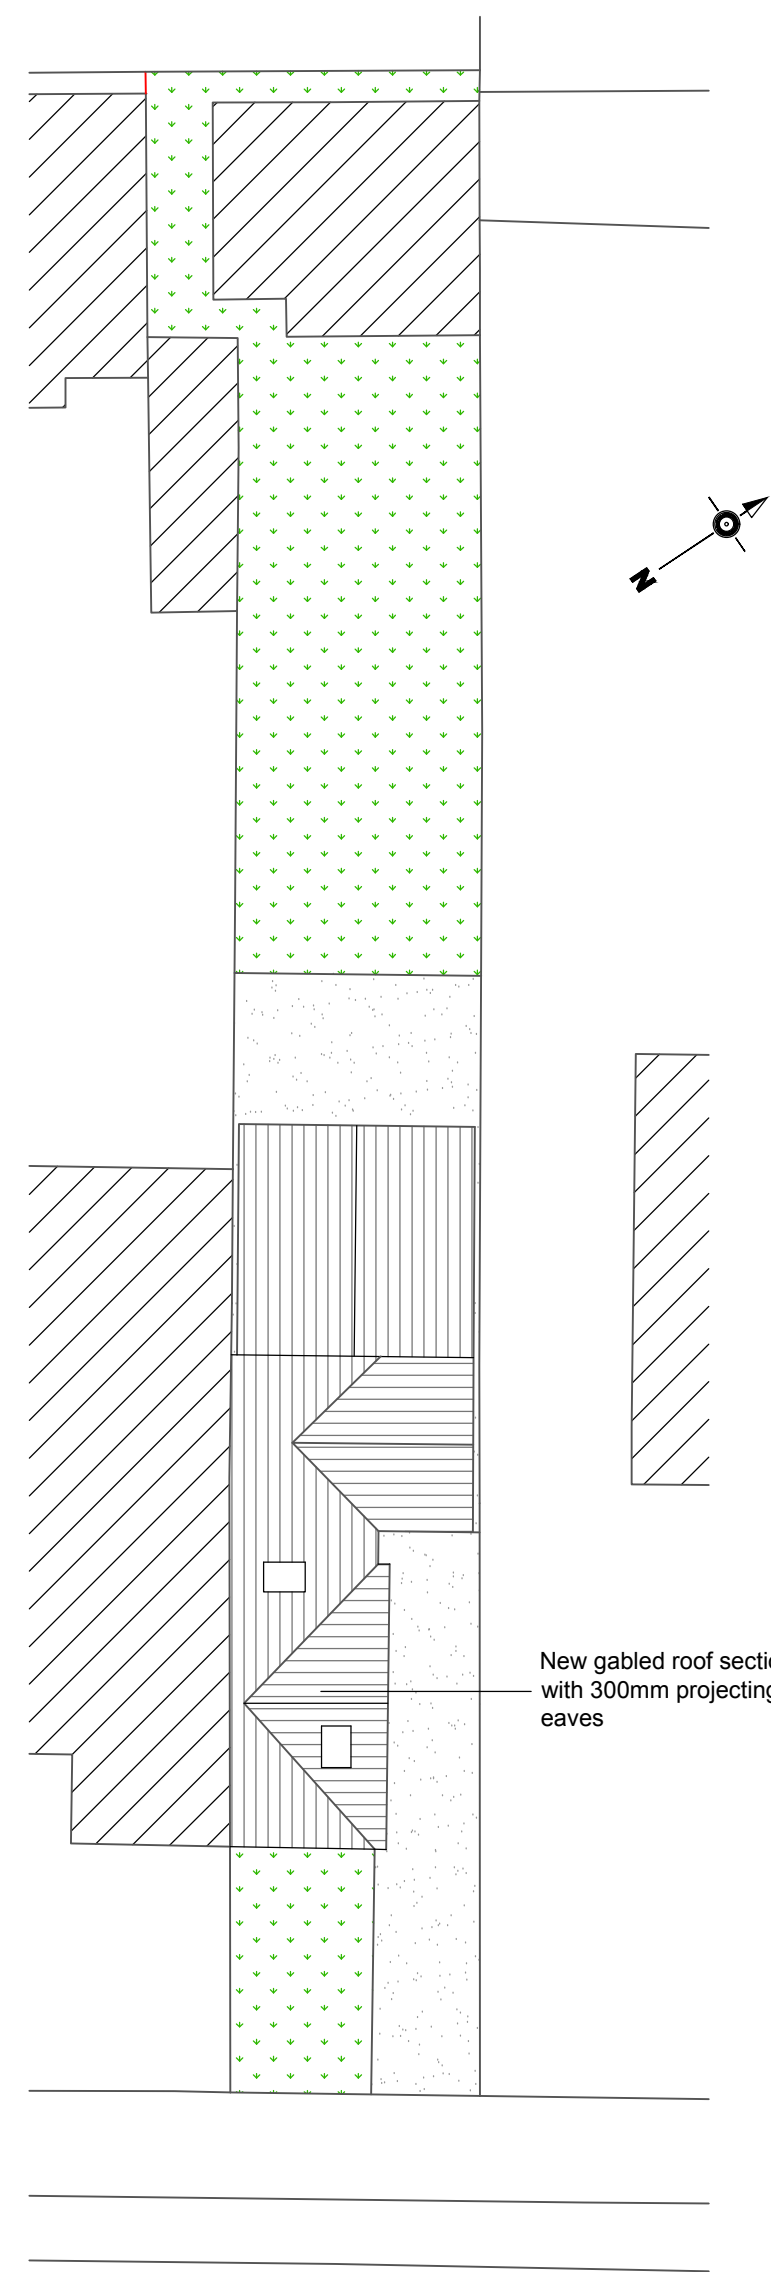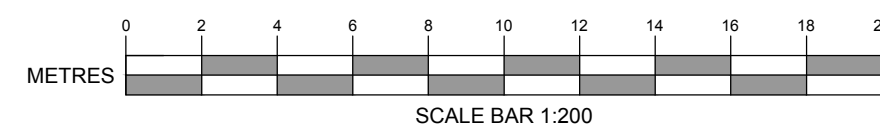

Proposed Site Plan
(1:200)

 

Location Plan
(1:1250)

Produced on 08 February 2023 from the Ordnance Survey National Geographic Database and incorporating surveyed revision available at this date.
This map shows the area bounded by 48264 111517 48264 111517 48264 111517 48264 111517
Cover copyright and database rights 2023 OS 10004115. Supplied by copyright to trading as JMRalphAssociates.com a licensed Ordnance Survey partner (OS 100054135).
Data licence expires 08 February 2024. Unique plan reference: v2u9062501222968

Purpose

PLANNING APPLICATION

Amendment		Date
P5	GLAZING AMENDED	19/04/2023
P4	GLAZING AMENDED	12/04/2023
P3	GLAZING AMENDED, ROOFLIGHTS AND OVERHANG ADDED	11/04/2023
P2	SITE & LOCATION PLANS ADDED	08/02/2023

Client

PAUL HAYNES
191 LONDON ROAD
COWPLAIN
WATERLOOVILLE
HAMPSHIRE
PO8 8ER

Project

191 LONDON ROAD
COWPLAIN
WATERLOOVILLE
HAMPSHIRE
PO8 8ER

Title

PROPOSED PLANS & ELEVATIONS

Scale	Date
1:50; 1:100; 1:200; 1:1250 @ A1	05.02.2023

Drawing No.	Revision
22/126/002	P5

J.M. Ralph Associates
Chartered Building Surveyors

6-7 Culverin Square
Limberline Road
Portsmouth
Hampshire
PO3 5BU
Email: jason@jmralph.com
Tel: 07990 617707