
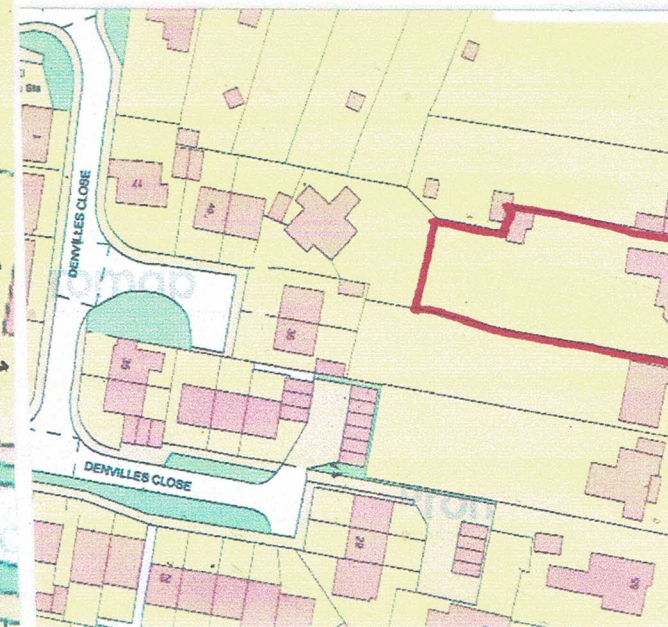


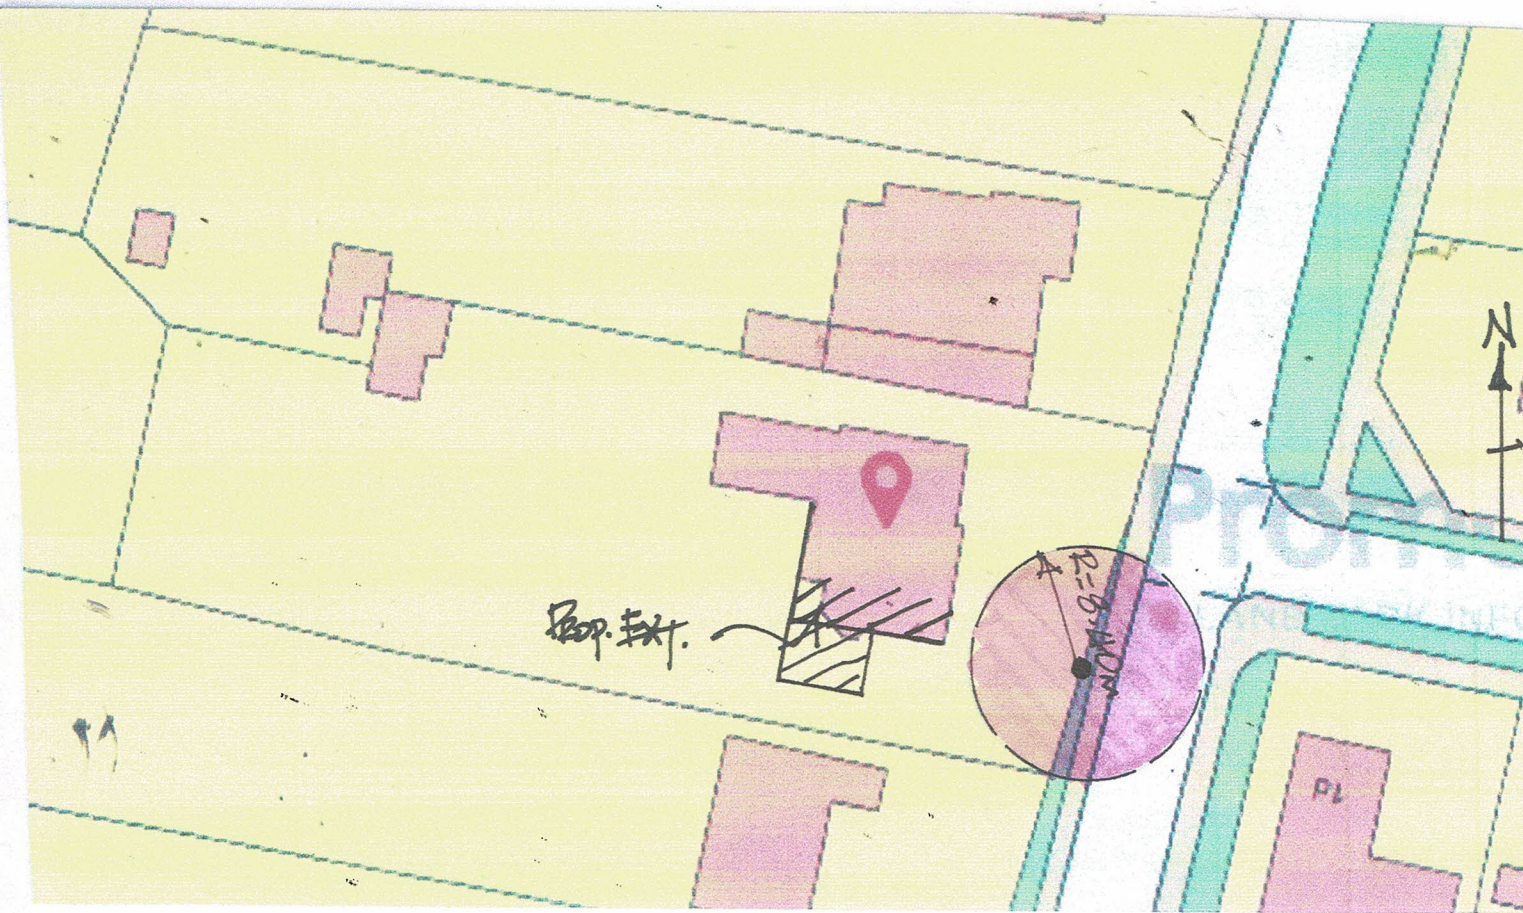

SITE PLAN
Scale 1:500

LOCATION PLAN
Scale 1:1250
DS LK 100046326

RPA DRAWING IN ACCORDANCE
WITH TREE CONSULTANT'S REPORT