



Note:
Do not Scale from this Drawing (except for planning approval).
All dimensions are in millimetres and to be checked on site.
All Dimensions relating to subcontractors or suppliers work
must be checked and agreed between the main contractor and
the sub-contractors and suppliers.

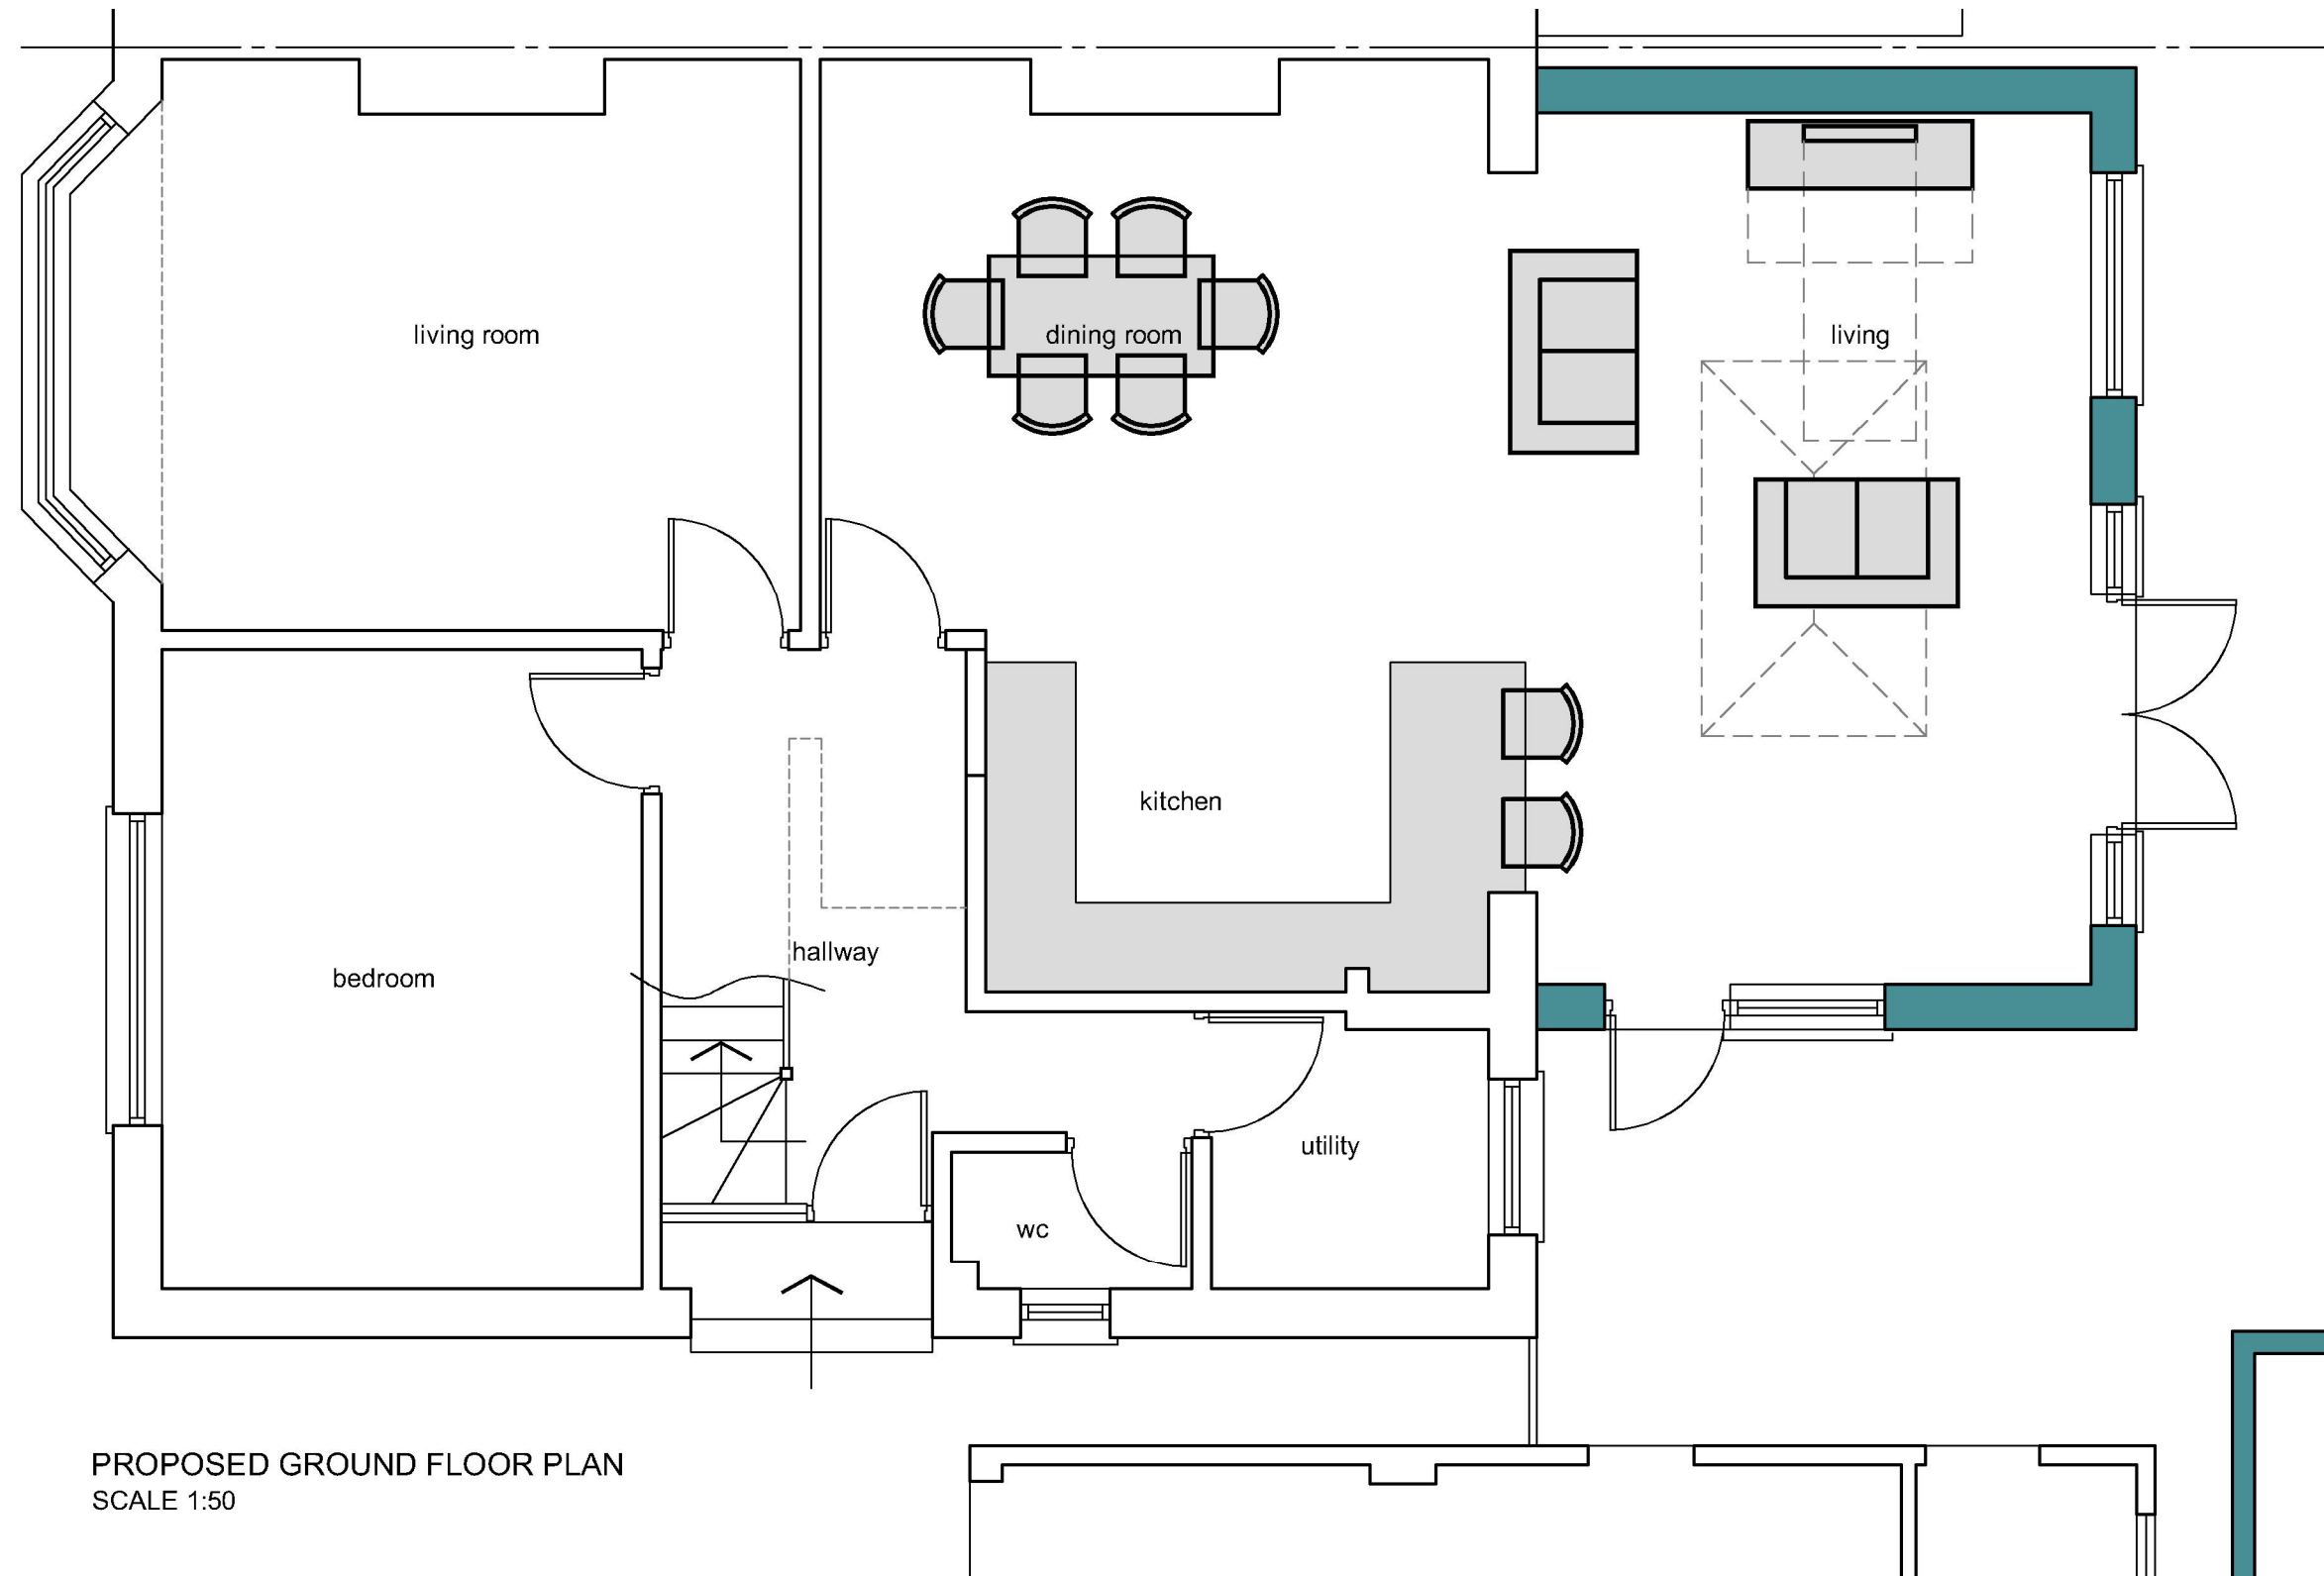

PROPOSED GROUND FLOOR PLAN
SCALE 1:50

SCALE BAR 1:50

 

DRAWING TITLE - PLANNING APPLICATION - PROPOSED GROUND FLOOR PLAN		DATE - March 2023	SCALE - 1:50 @ A3	grp architectural design t. 07747 011252 e. gavin.page77@gmail.com	
CLIENT - Mr & Mrs Dowdeswell, 49 Lone Valley, Widley, Hants.		DRN - gp	CHK - -	DRAWING REF - 23225 PL300	Rev -