


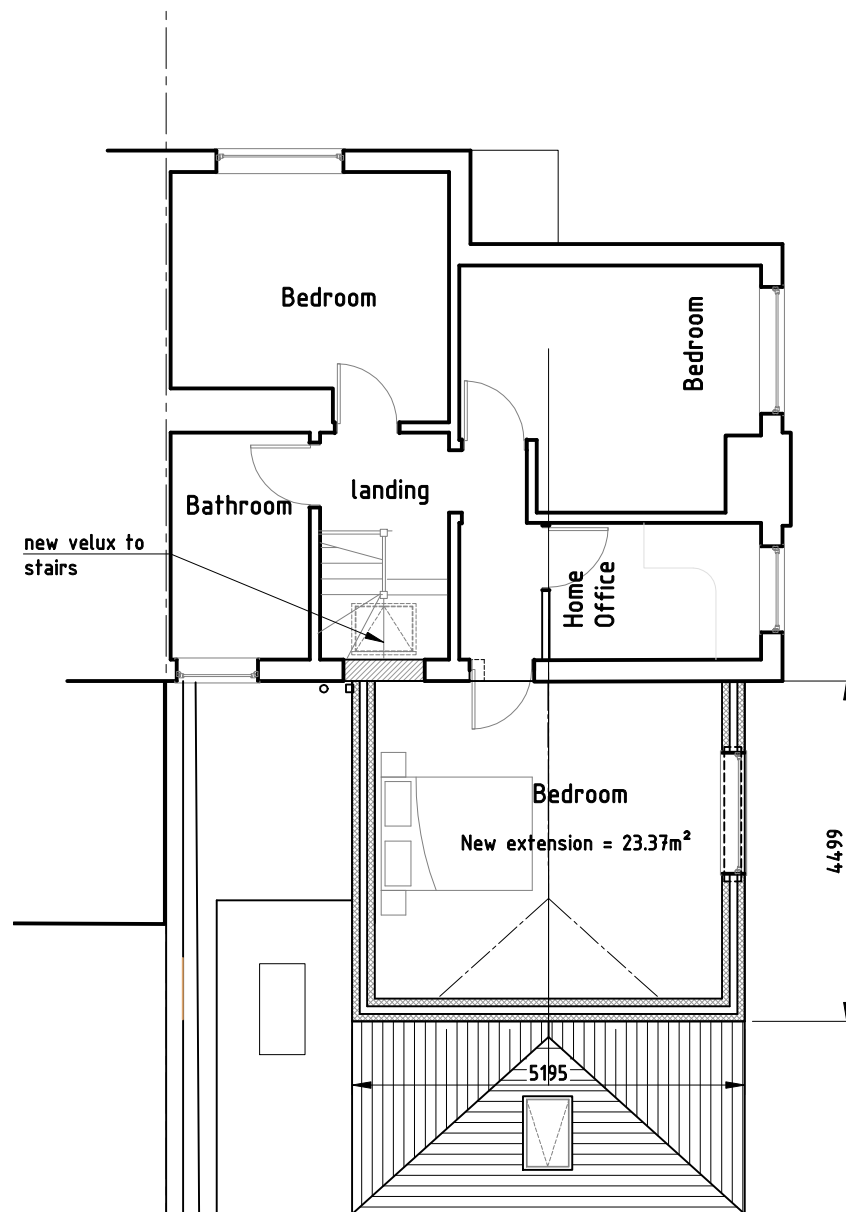


Proposed First Floor Plan

1:100


rev E, drawings updated for new planning application may23 bfs
 rev D, proposed extension readjusted in length July 22 bfs
 rev C, proposed extension reduced in length July 22 bfs
 rev B, detail titles corrected oct 21 bfs
 rev A, Issued for Planning Approval sept 21 bfs

NOTE, Builder to provide temporary net screen to avoid any material falling into garden/garage roof at No 2 The Dale

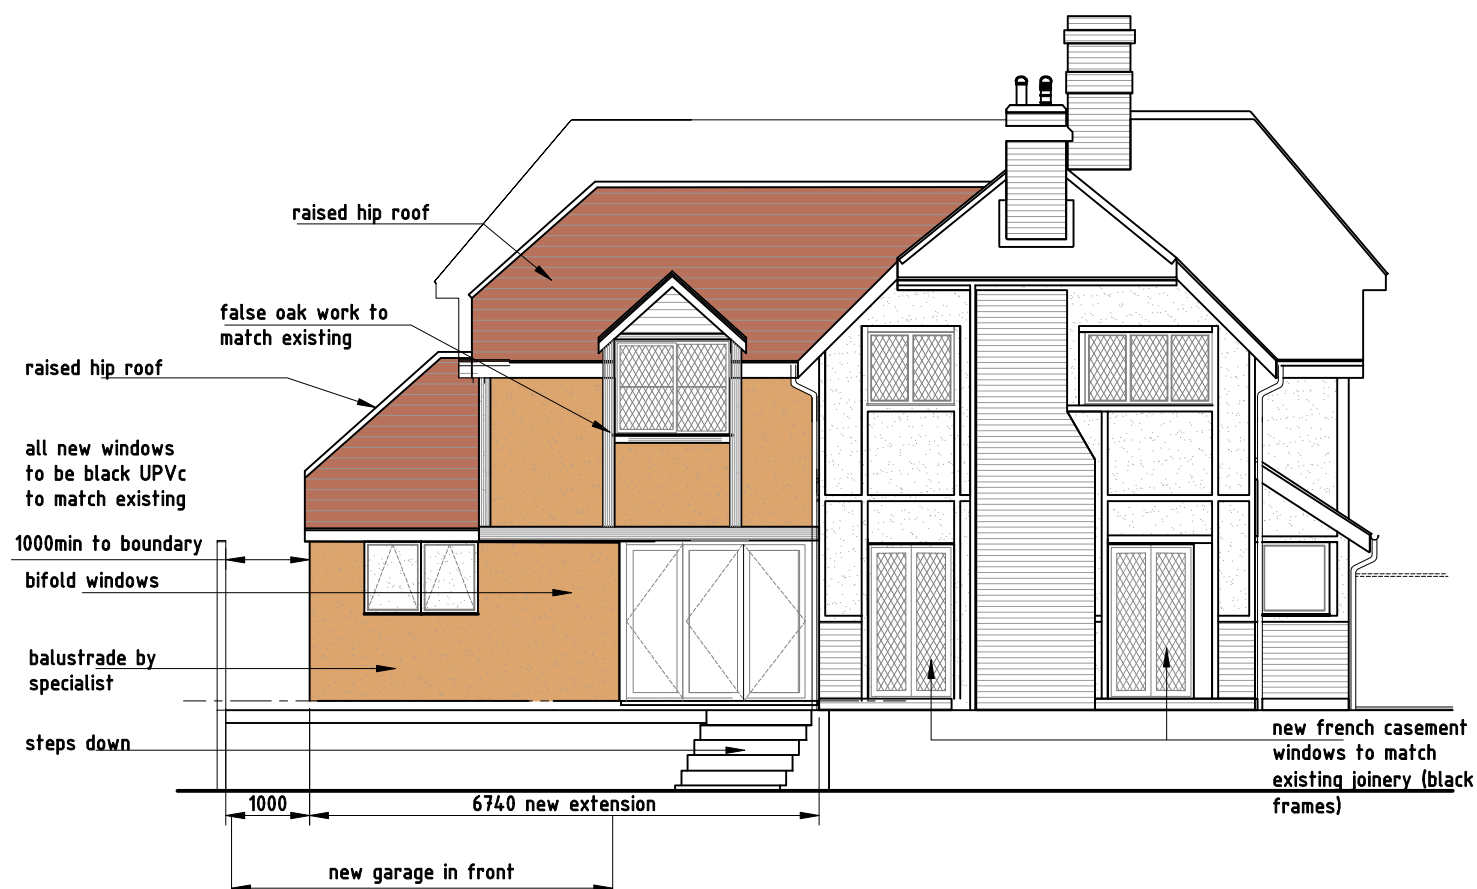

Proposed new North Elevation

1:100

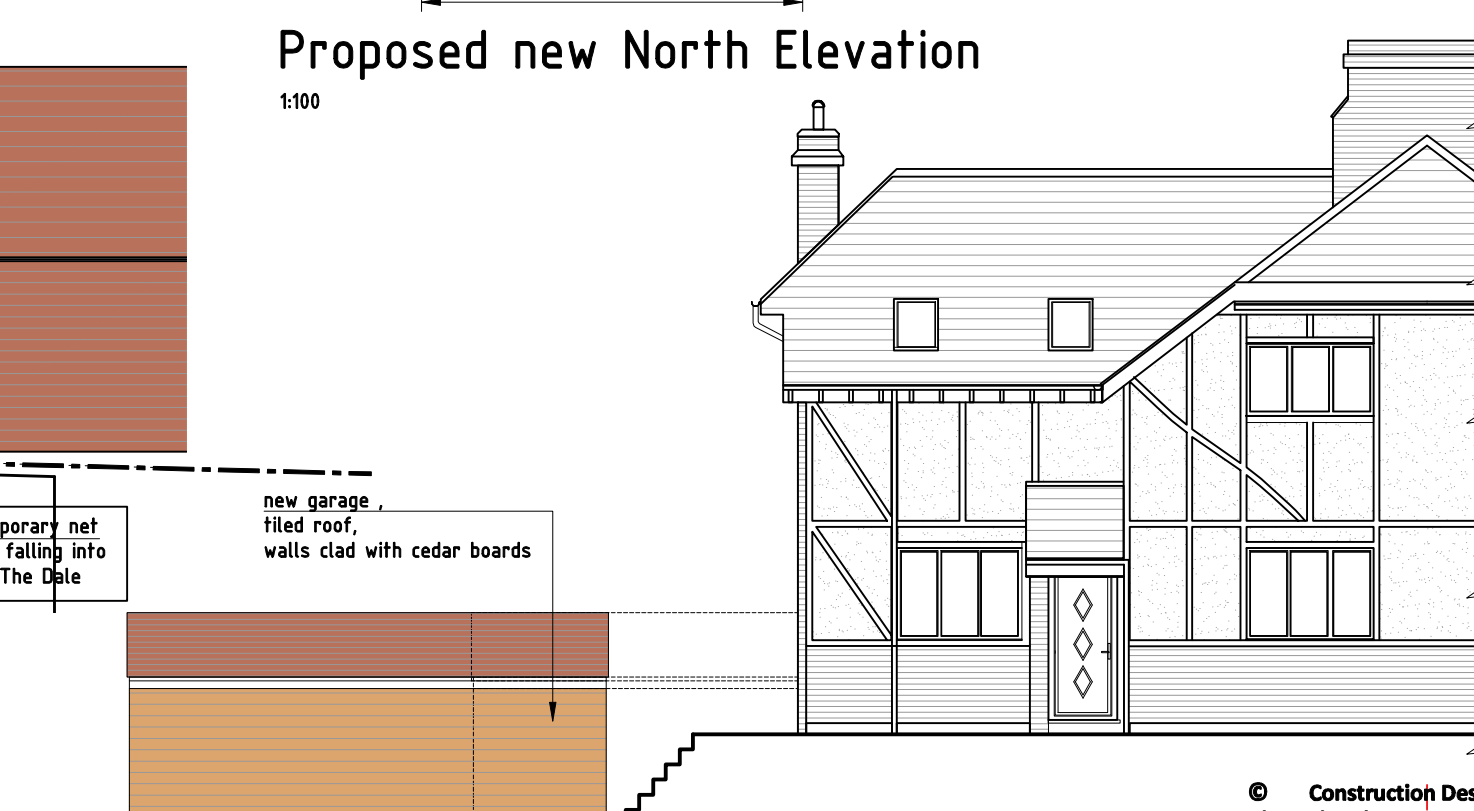

West Elevation

1:100

© Construction Design Projects
 These drawings are not to be copied or distributed to third parties without the written consent of Construction Design Projects

project Proposed New Extension and replacement garage 9 The Brow,Purbrook		drawn by bf.sales		date sept 21		job No		Drg No			Architectural , Civil & Structural Draughting Services	
drawing title Proposed First Floor Plan & Extg Elevations		checked by bf.sales		date sept 21		2016		05			6 Tukes Avenue,Bridgema Gosport,Hampshire,PO13 oSE tel 01329 311671 tel 07956 065421 Bernie_cdp100@hotmail.com	
		scale 1:100		rev							A B C D E	