




1 EXISTING SIDE ELEVATION
1:100

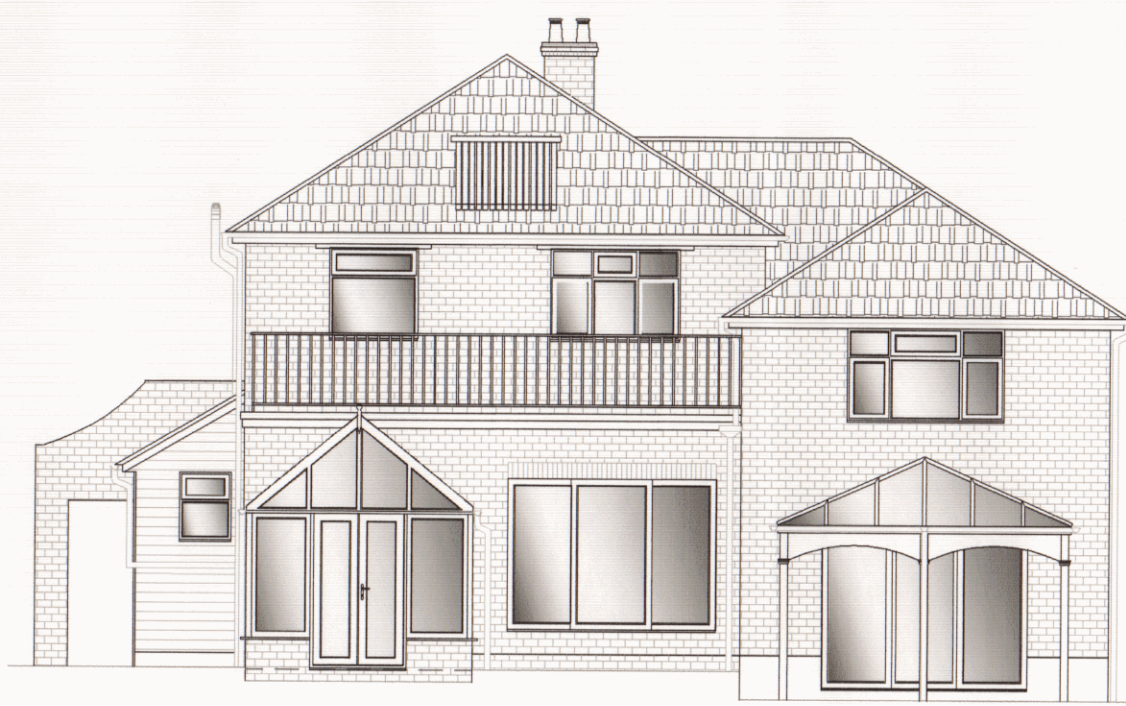


2 EXISTING REAR ELEVATION
1:100




3 EXISTING SIDE ELEVATION
1:100




4 EXISTING FRONT ELEVATION
1:100 (NO CHANGE)

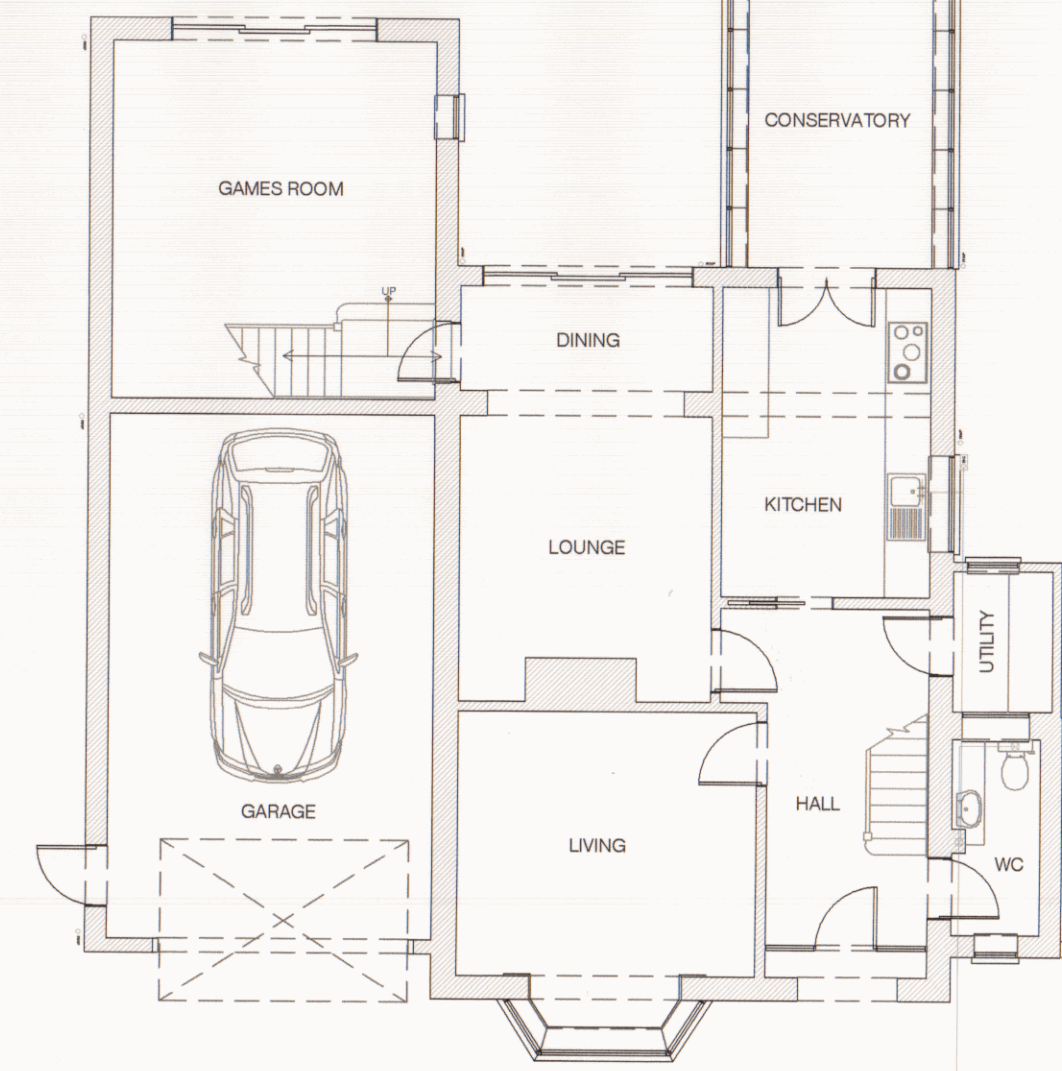

5 EXISTING GROUND FLOOR PLAN
1:100

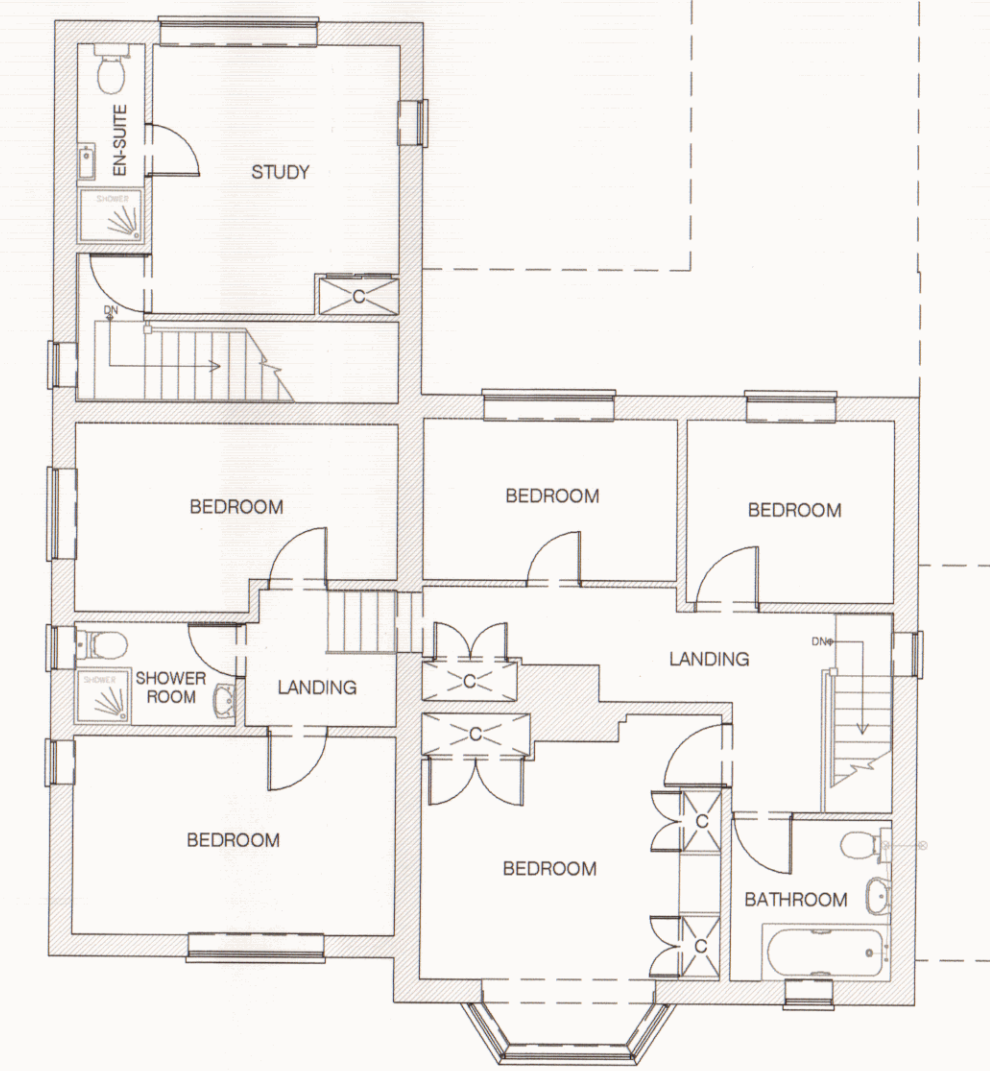

6 EXISTING FIRST FLOOR PLAN
1:100

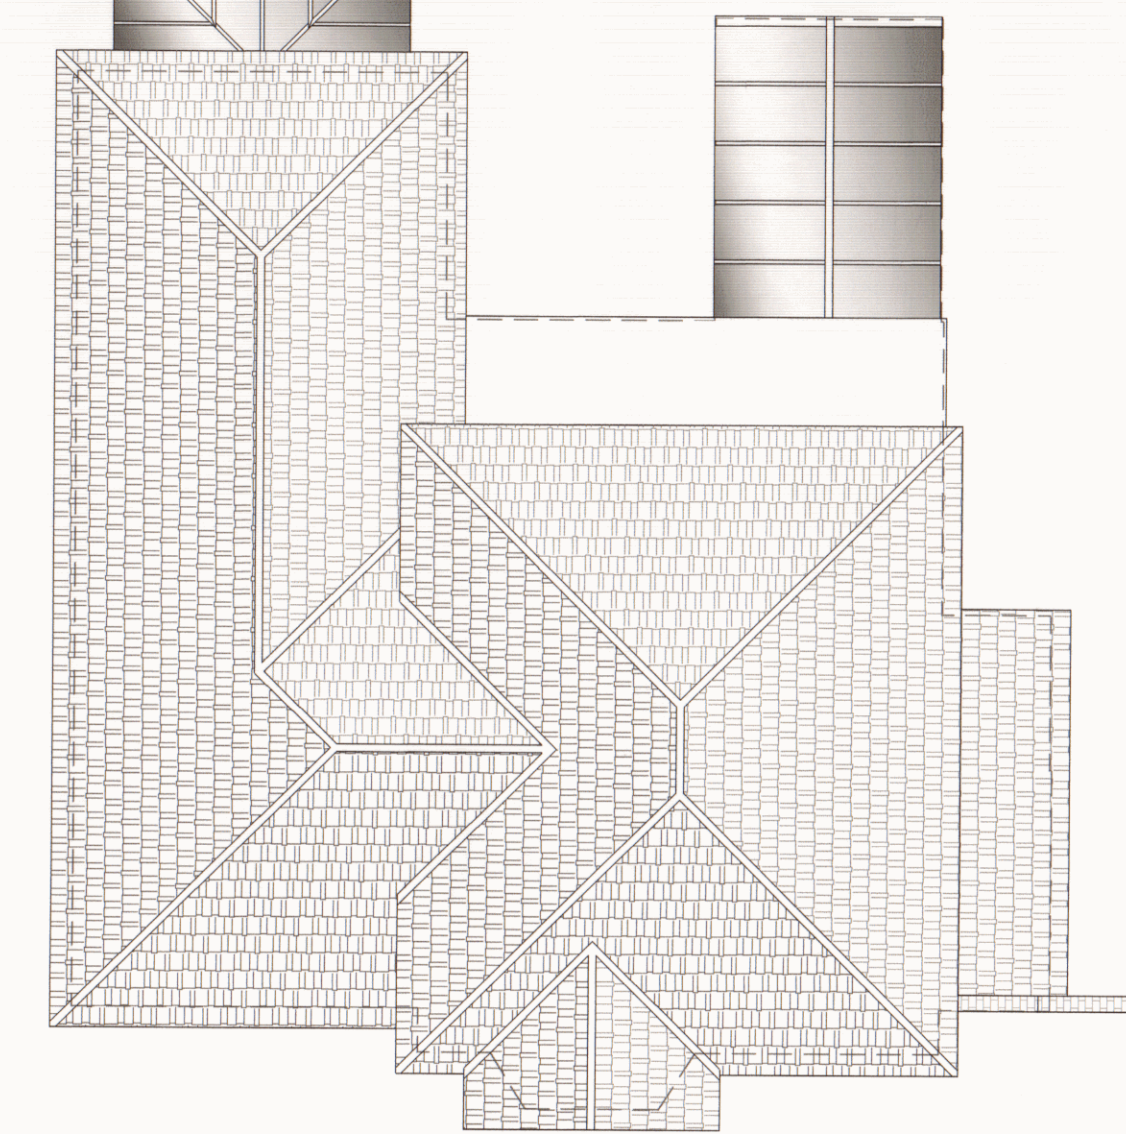

7 EXISTING ROOF ELEVATION
1:100



8 PROPOSED SIDE ELEVATION
1:100




9 PROPOSED REAR ELEVATION
1:100




10 PROPOSED SIDE ELEVATION
1:100




11 PROPOSED DENTAL BRICK DETAILS
N.T.S.

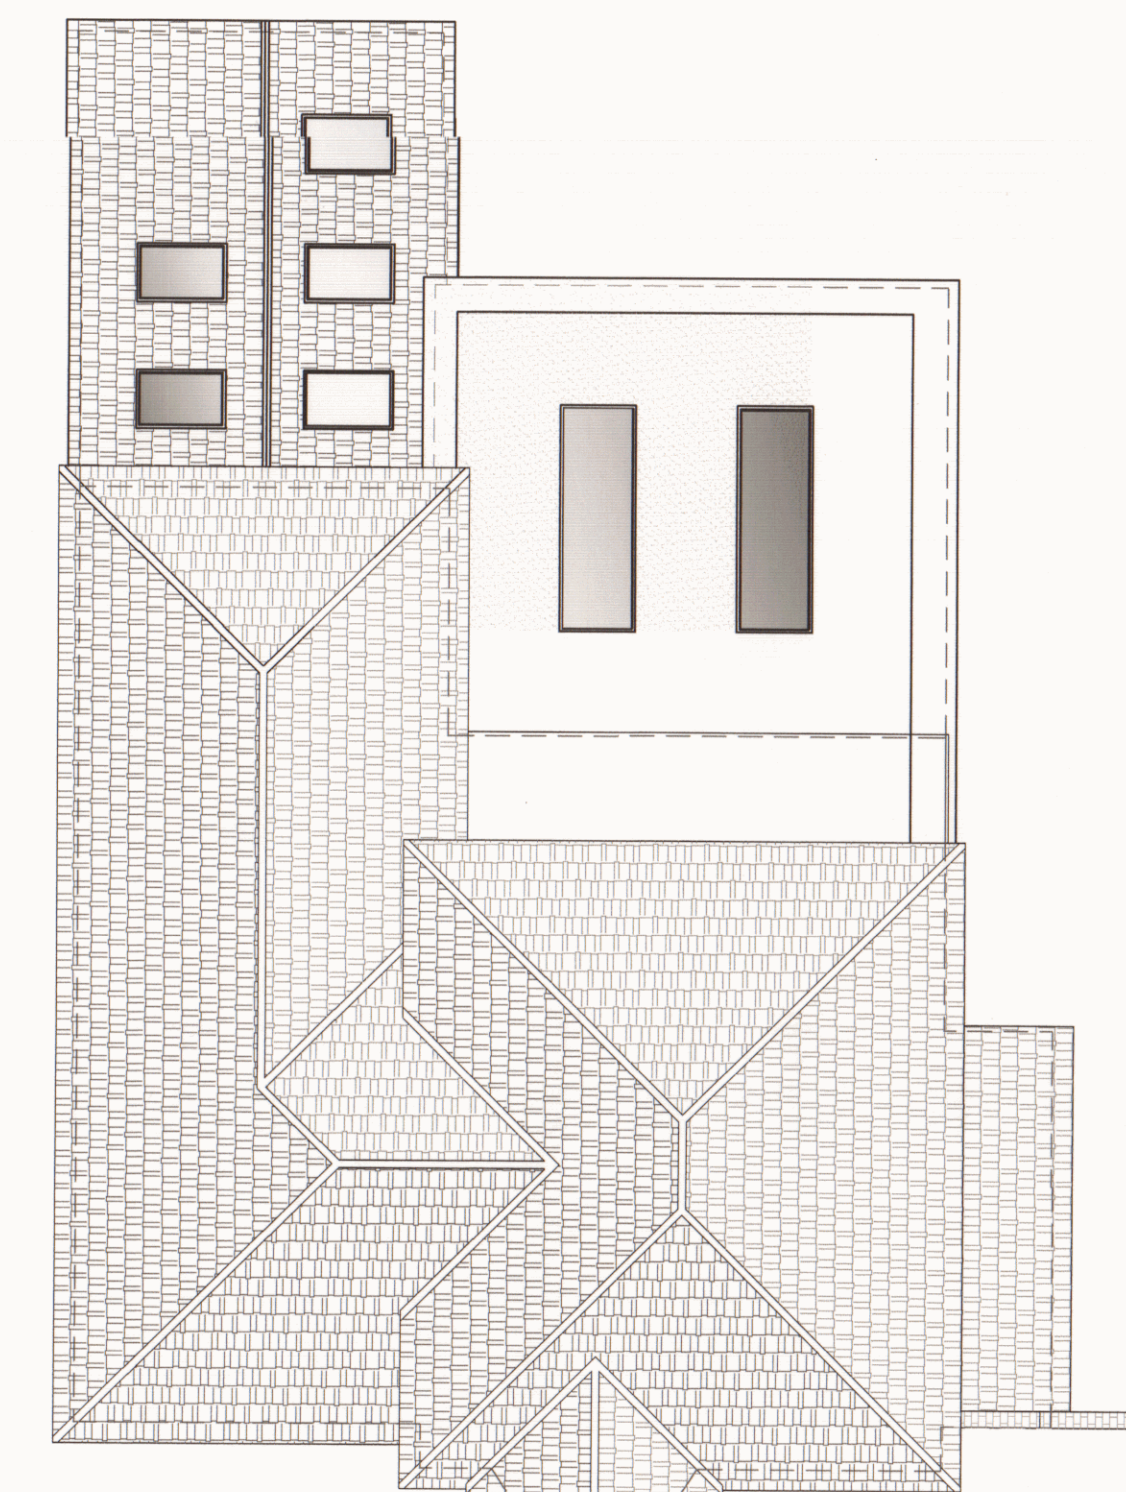


12 PROPOSED ROOF ELEVATION
1:100

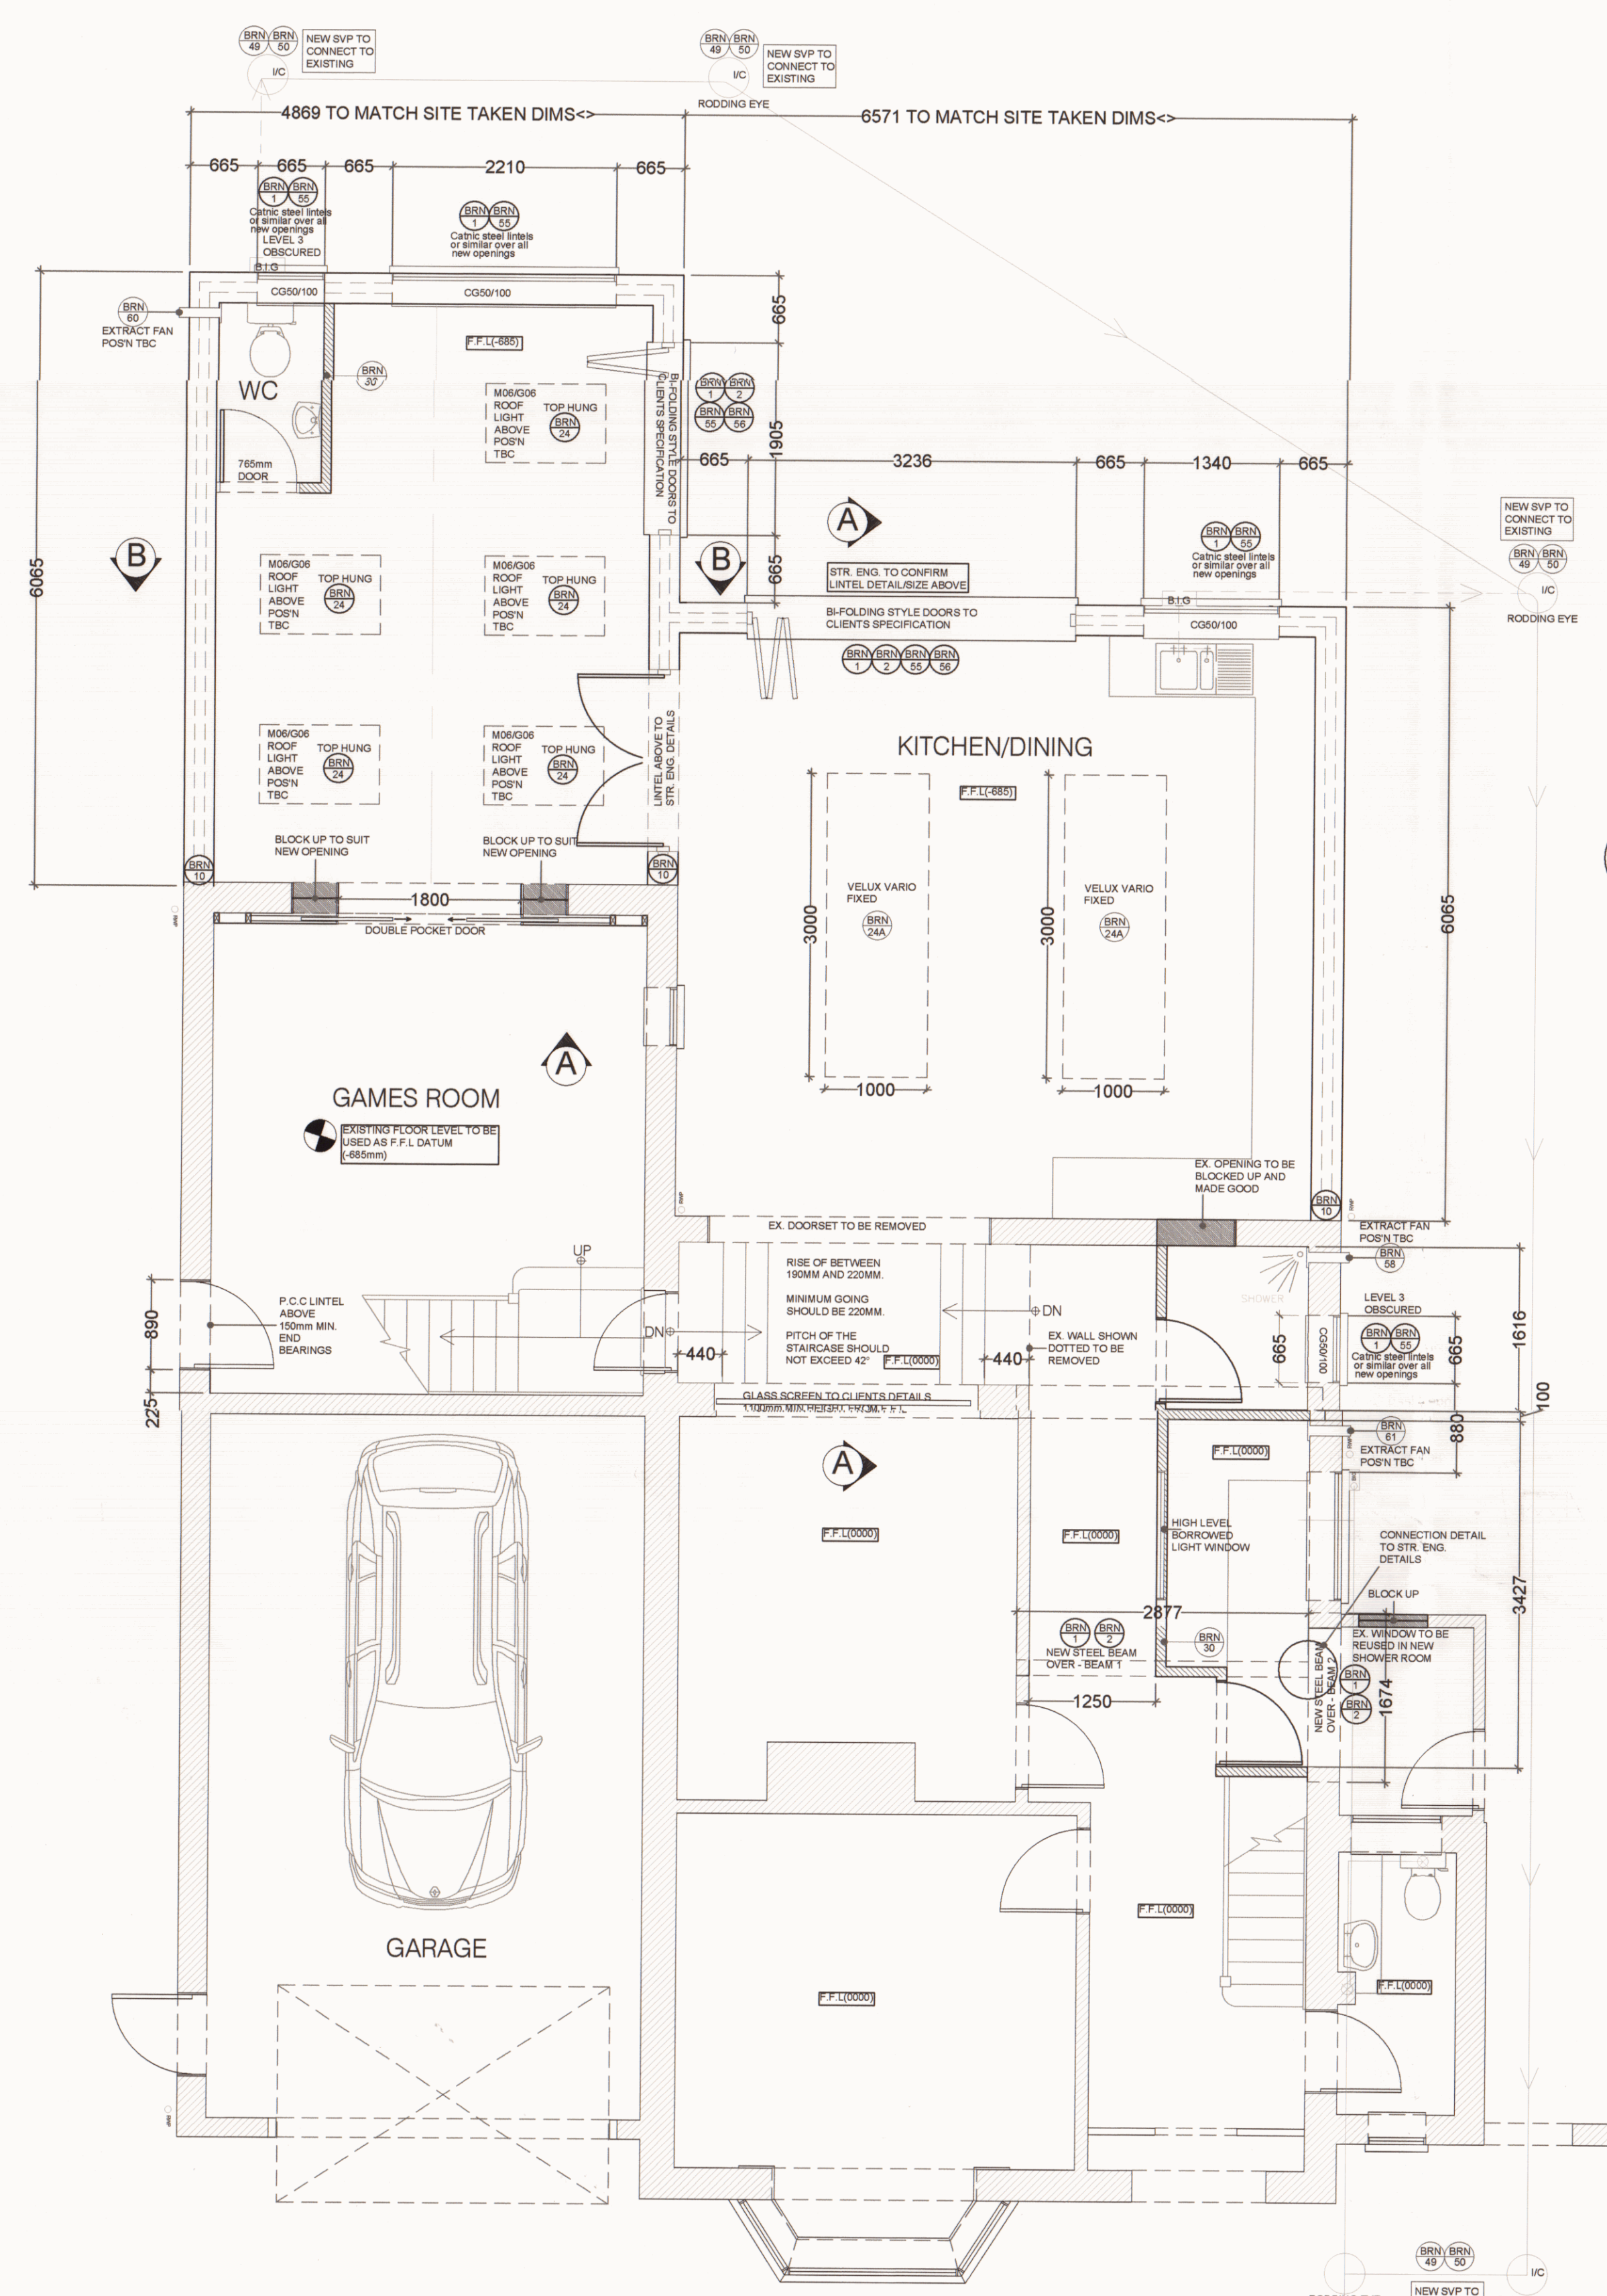

21 PROPOSED GROUND FLOOR PLAN
1:50

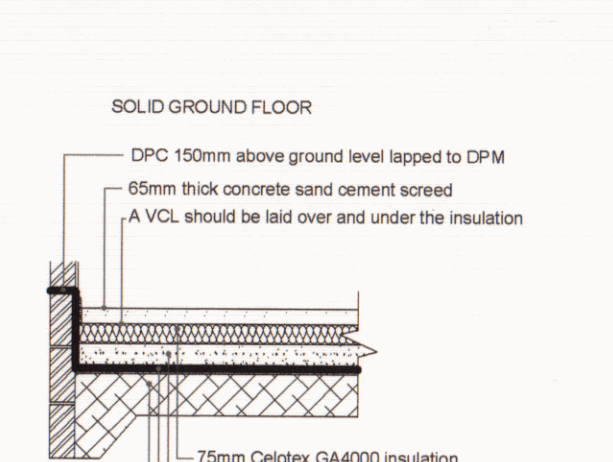


13 PROPOSED FLOOR SECTION
1:25

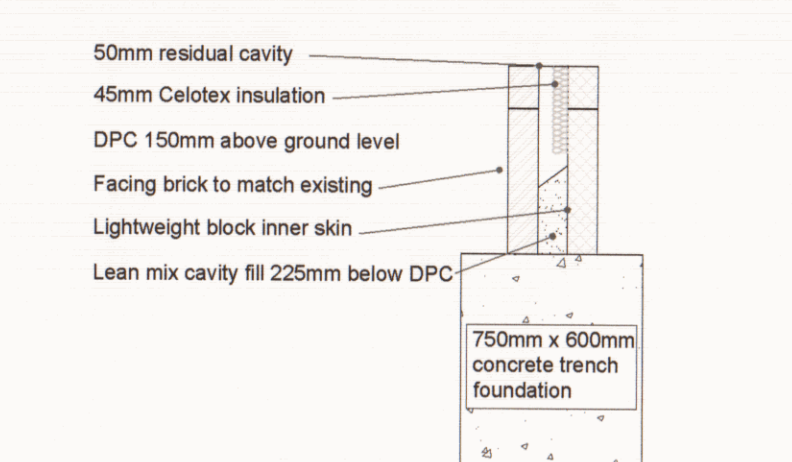


14 PROPOSED FOUNDATION DETAIL
1:25




15 PROPOSED ACO DRAIN DETAIL
1:25

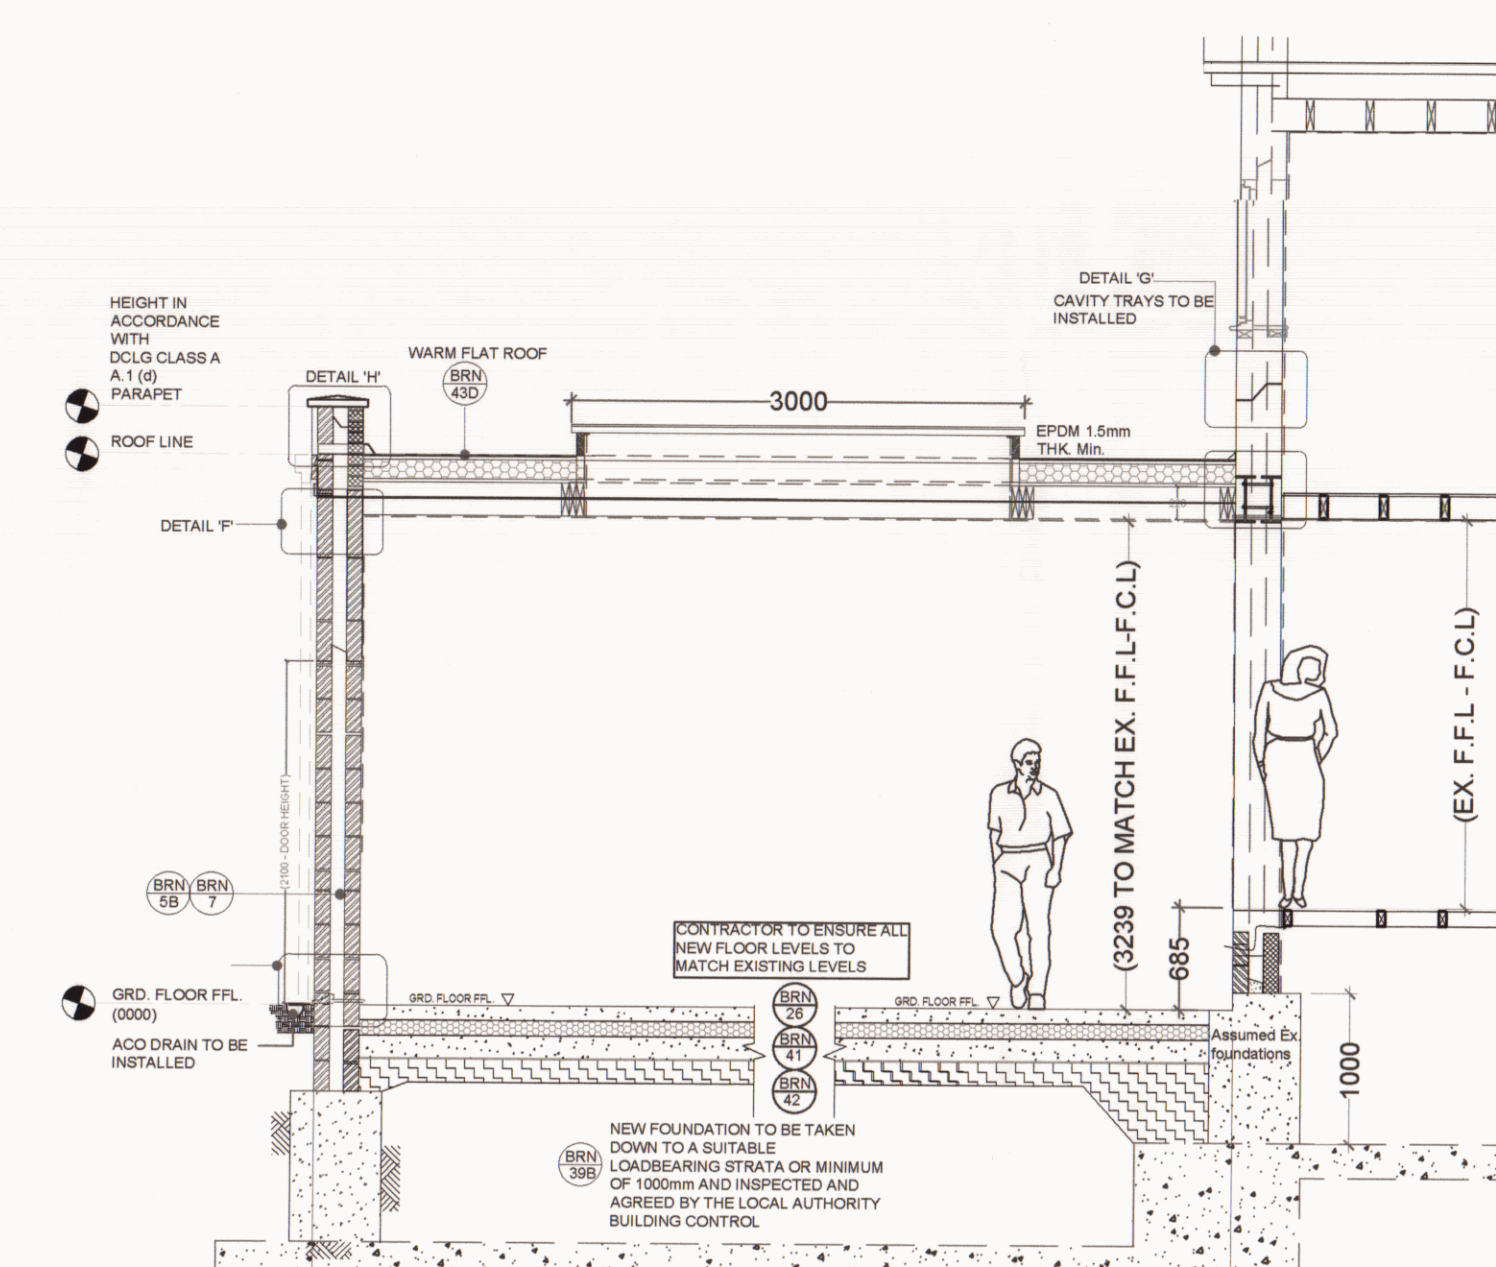


16 PROPOSED SECTION 'A-A'
1:50

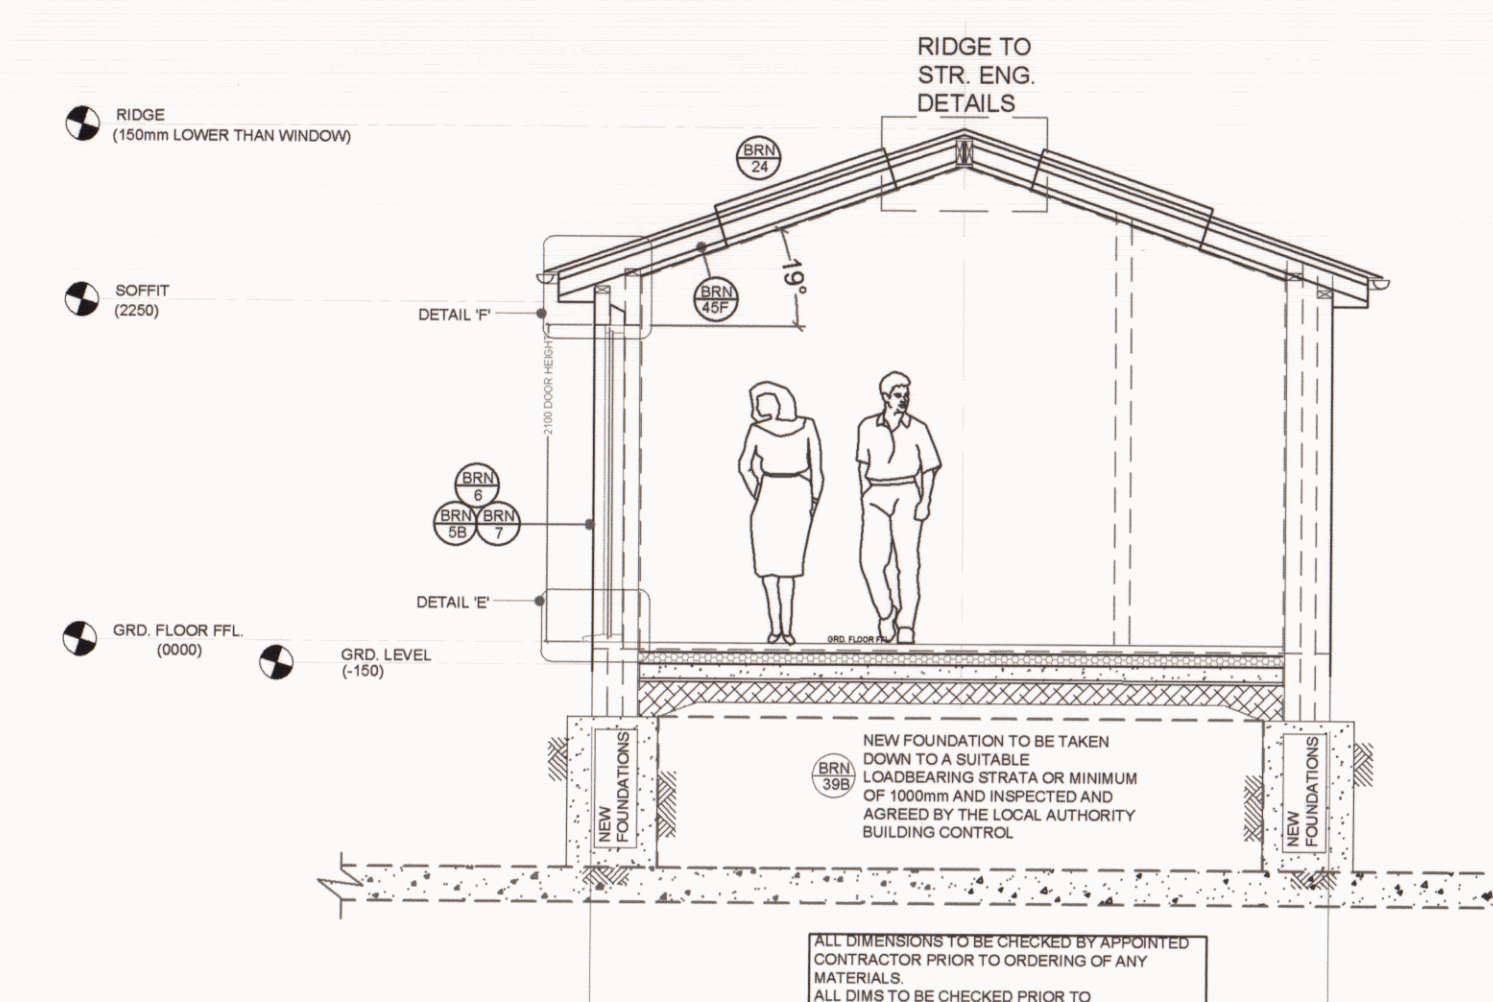


17 PROPOSED SECTION 'B-B'
1:50

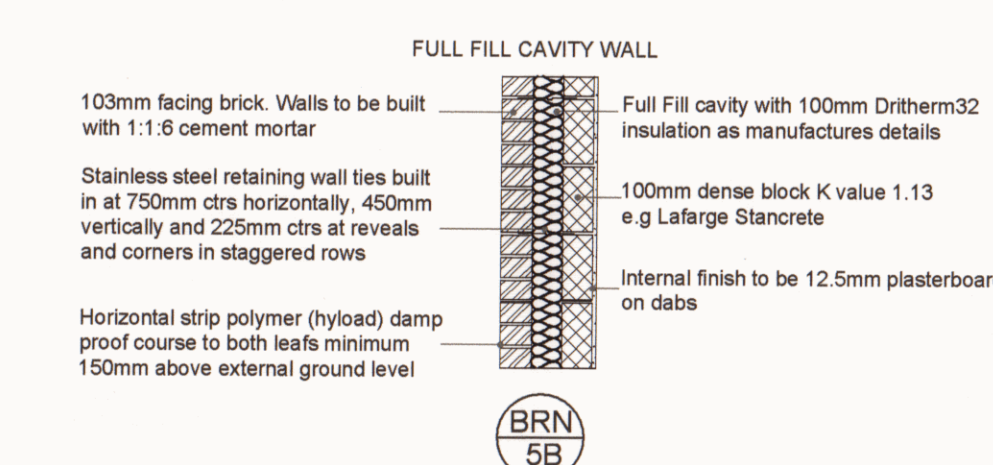


18 PROPOSED WALL SECTION THRU'
1:25

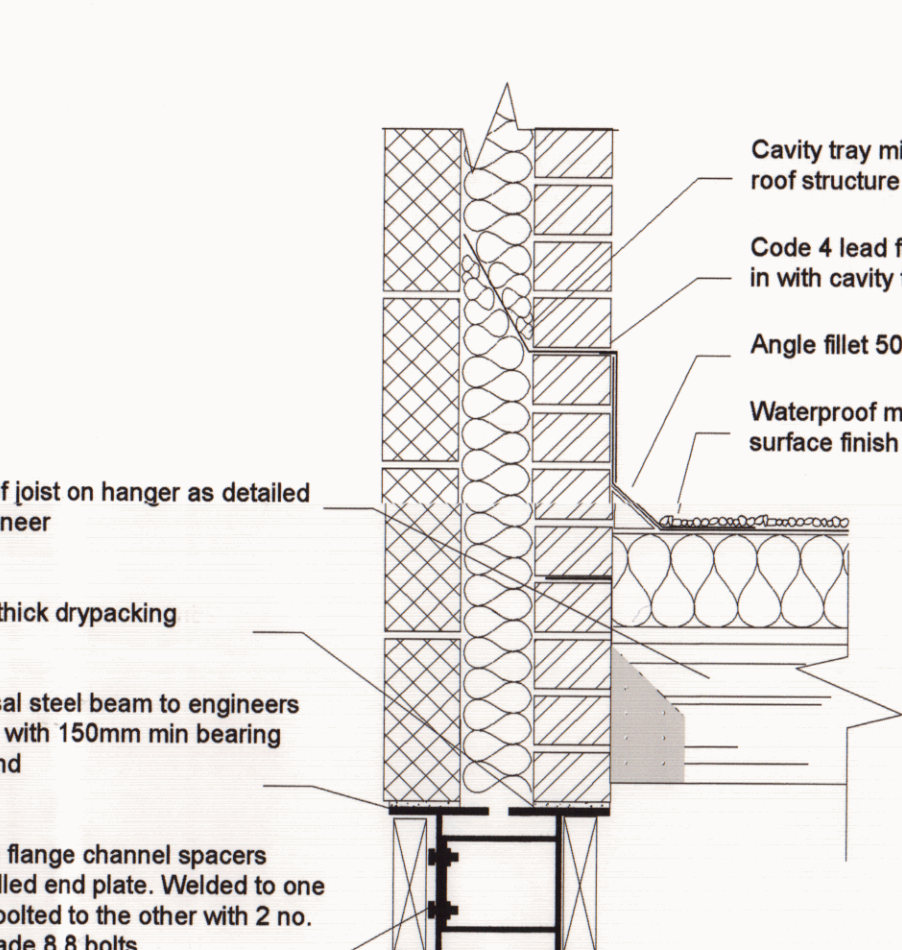


19 PROPOSED DETAIL 'G'
1:10

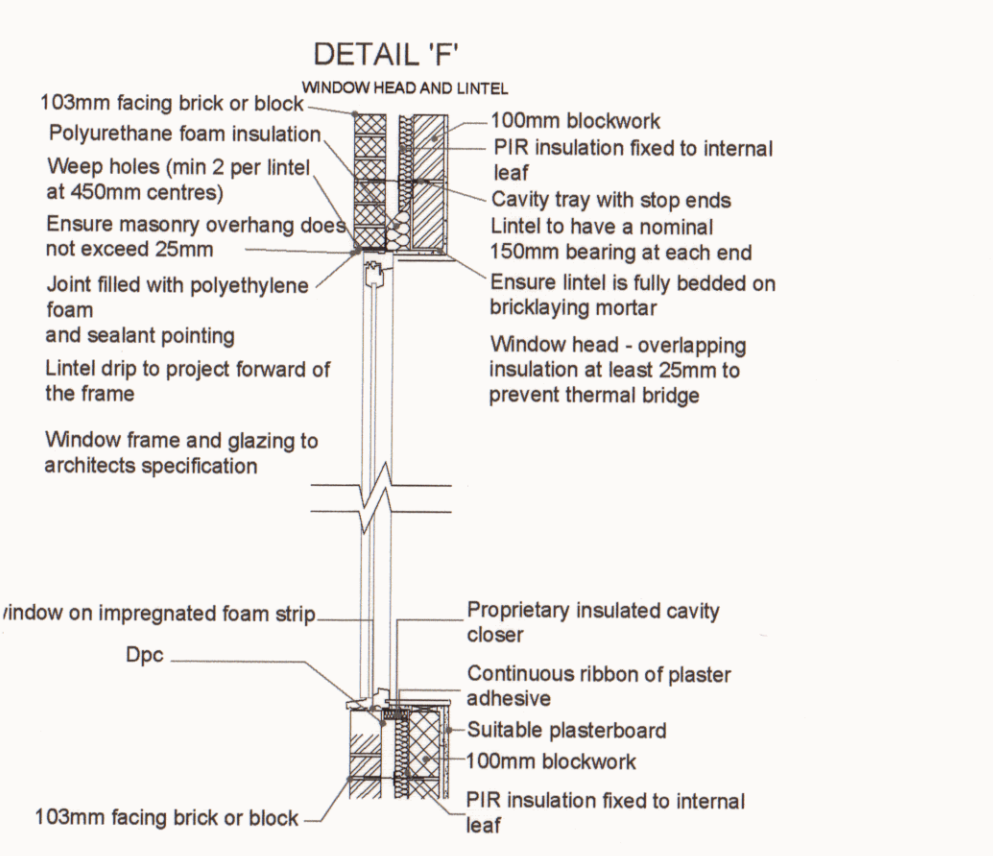


22 PROPOSED DETAIL 'F'
1:25

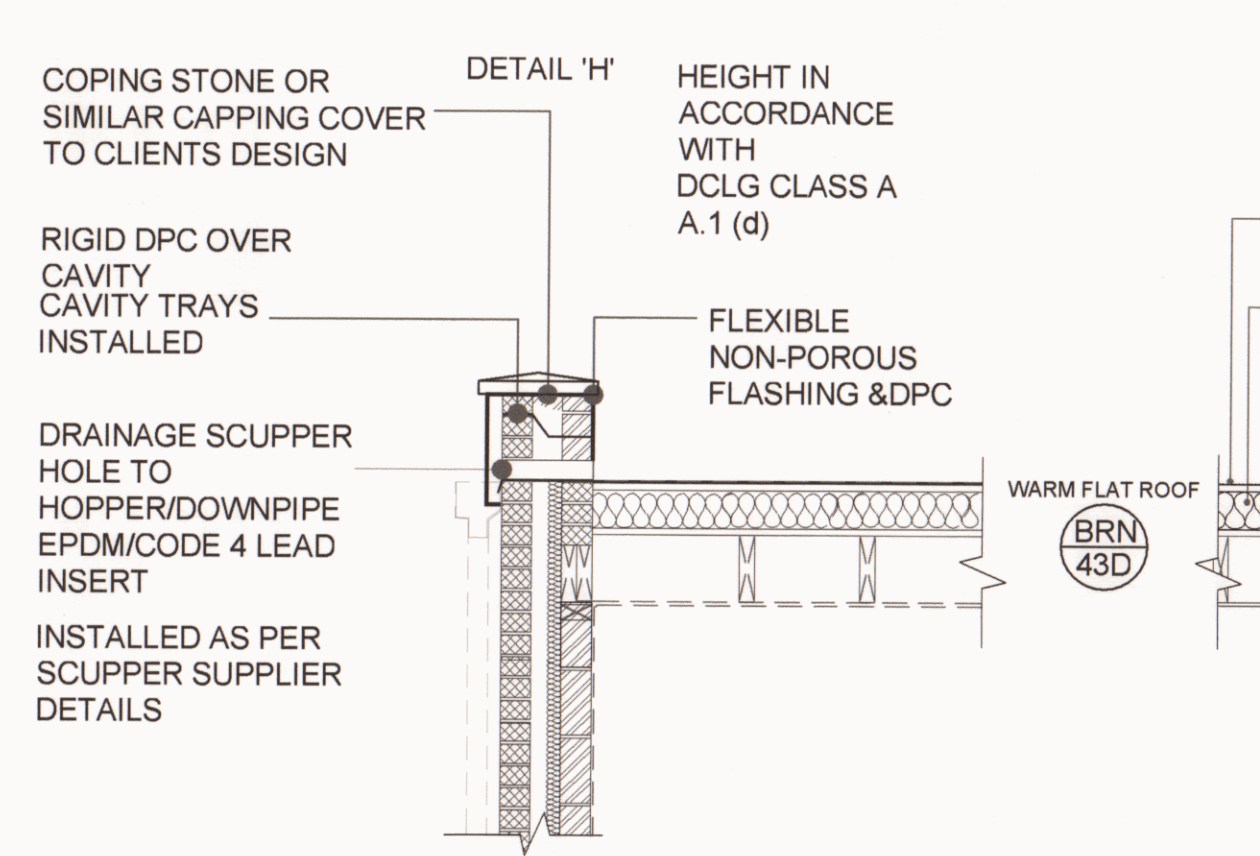

23 PROPOSED REAR ROOF SECTION
1:25

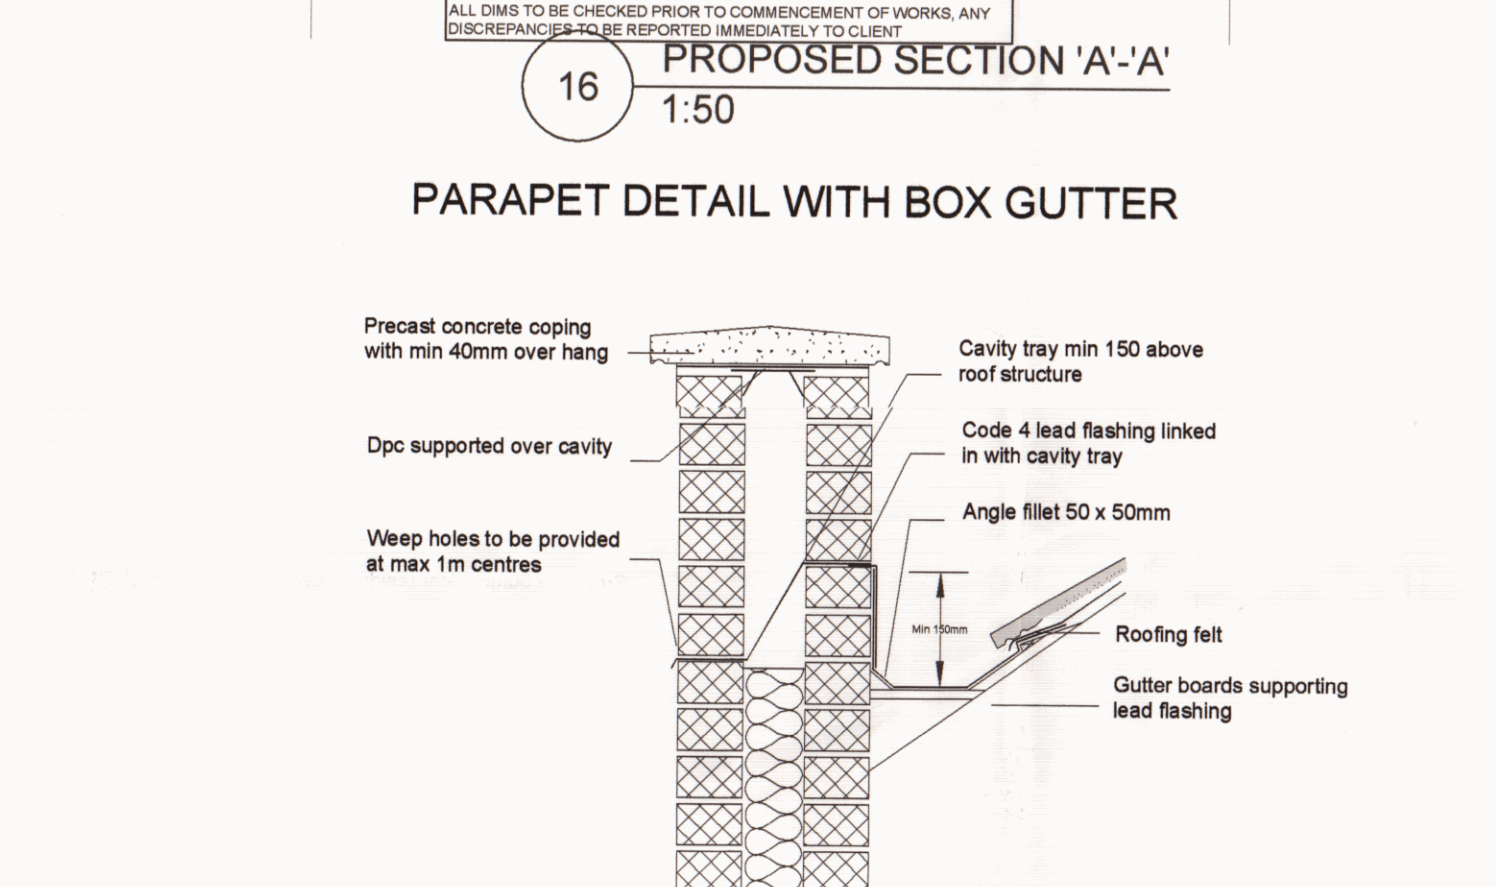

20 PROPOSED BOX GUTTER DETAIL
1:10

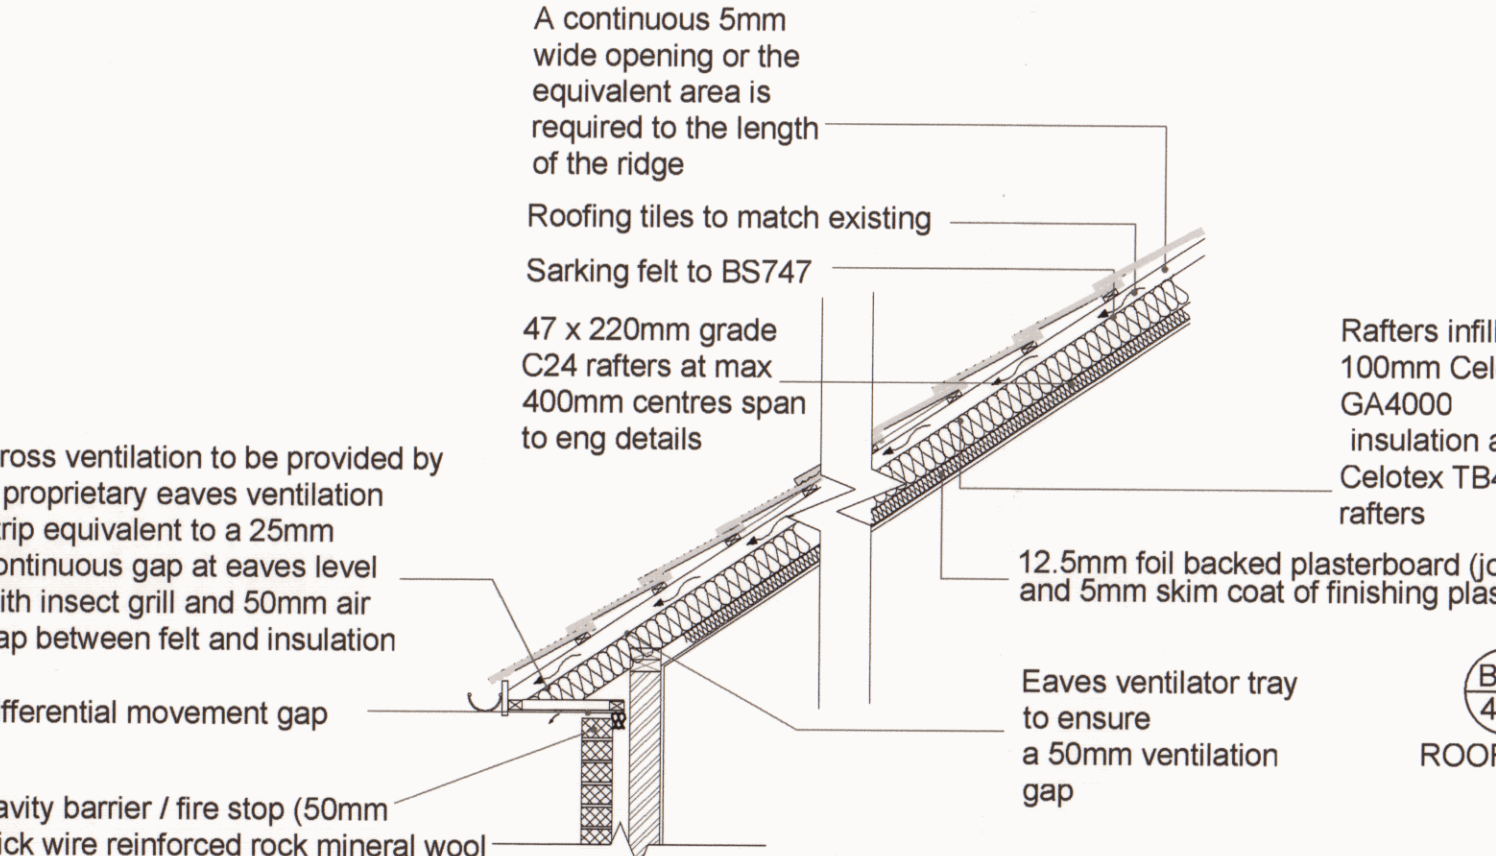

24 PROPOSED REAR ROOF SECTION
1:25

NOTE:
DRAWING:SCOTT 01A TO BE USED IN CONJUNCTION
WITH ASSOCIATED BUILDING REGULATIONS NOTES
SCOTT/BRN.
DIRECTIONAL NORTH ARROW SHOWN ON BLOCK &
LOCATION PLANS SCOTT/BLP.

DETAILS AND DIMENSIONS OF ALL LEVELS OF PROPOSED
PLANS TO BE CHECKED ON SITE BY APPOINTED
CONTRACTOR PRIOR TO ANY
COMMENCEMENT/ORDERING OF MATERIALS OF WORK,
ANY QUERIES, VARIATIONS OR DISCREPANCIES
DIRECTED TO CLIENT - DM DESIGNS ACCEPTS NO
RESPONSIBILITY IN ANY PART ON DRAWINGS UNLESS
OTHERWISE AGREED PRIOR.
DENOTES ATTACHED BUILDING REGULATION NOTES
DENOTES ITEM No.

BRN 1	MODIFICATIONS	ISSUE:
TITLE	PROPOSED SINGLE STOREY REAR EXTENSION	
CUSTOMER	11 LOVEDEAN LANE, COWPLAIN, WATERLOOVILLE, PO8 8HH	
DRAWN BY:	DM designs	DRAWING NO: SCOTT_01A 1 OF 1
SCALE:	VARIES:	DATE: 30.02.2021
REVISION:	A	AO