




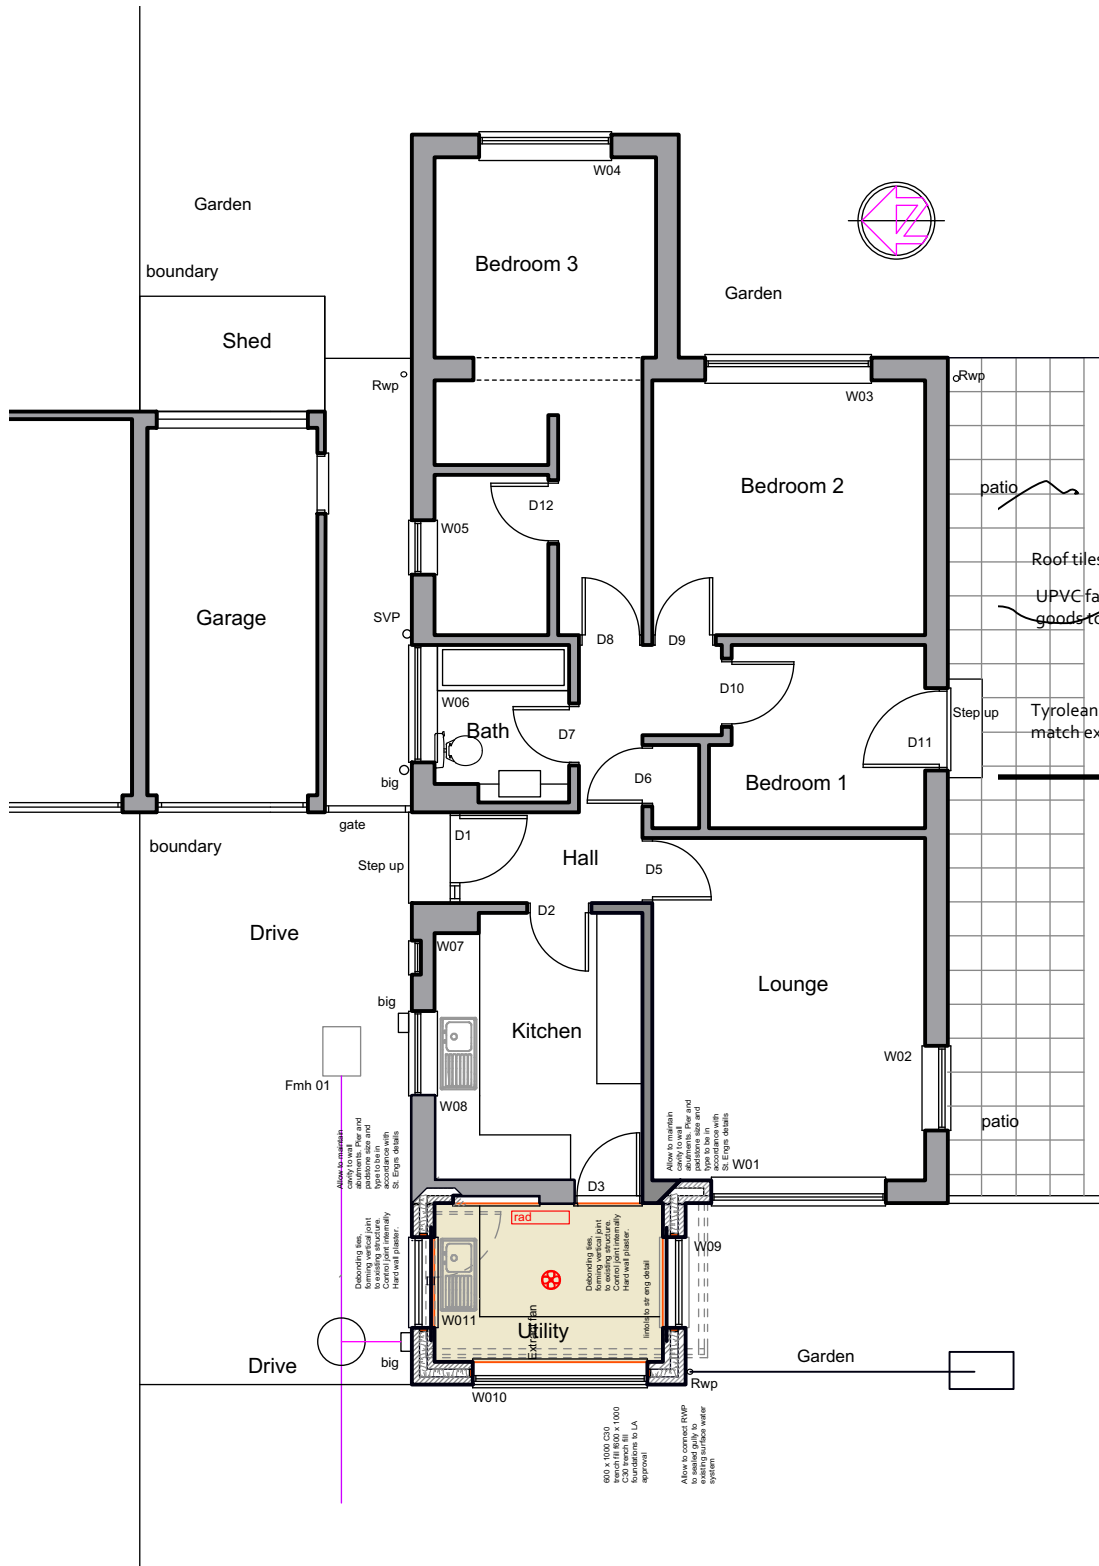


1. Proposed Ground Floor Plan : Scale 1:100 @ A3

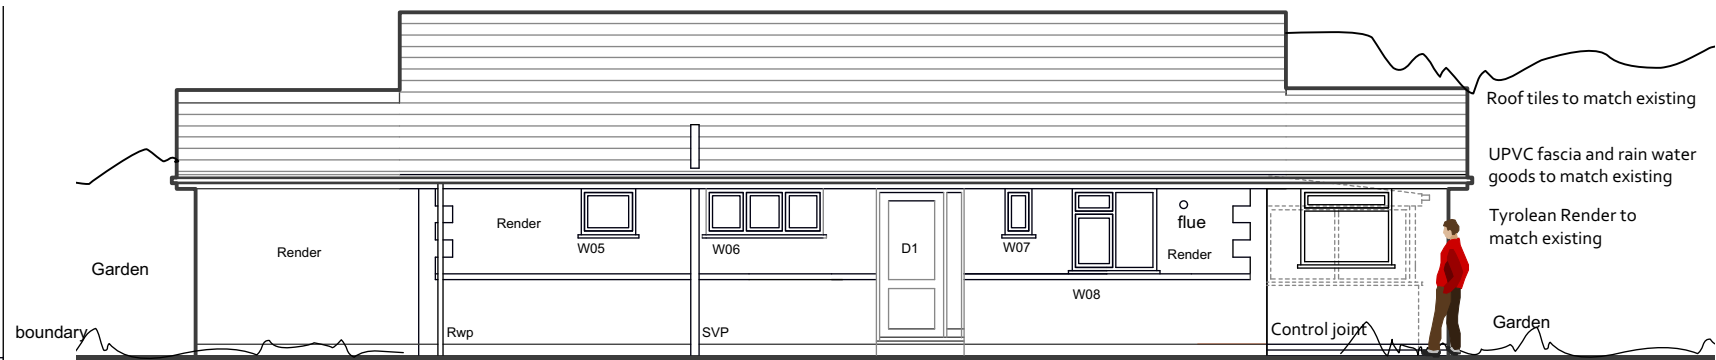


2. Side Elevation - North face

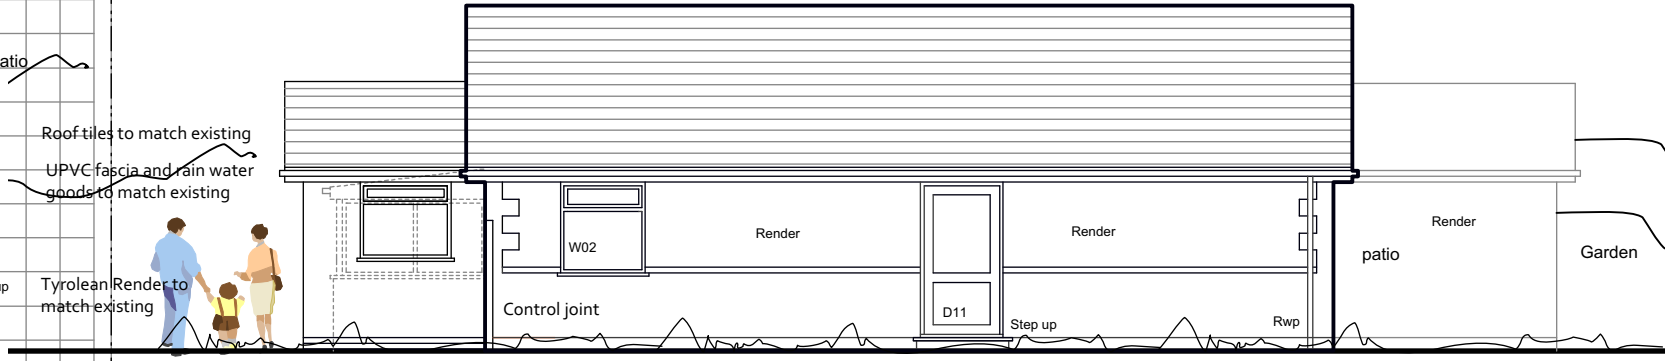


3. Side Elevation - South face

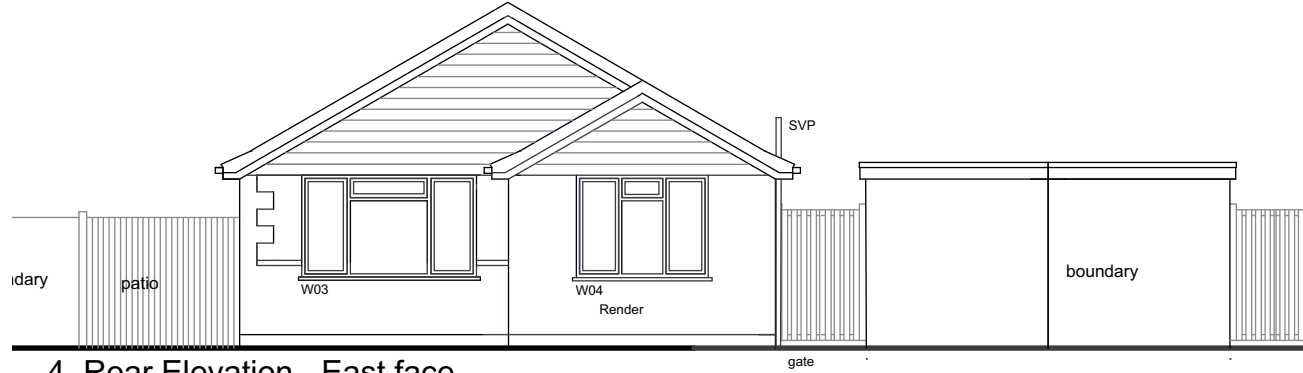

4. Rear Elevation - East face

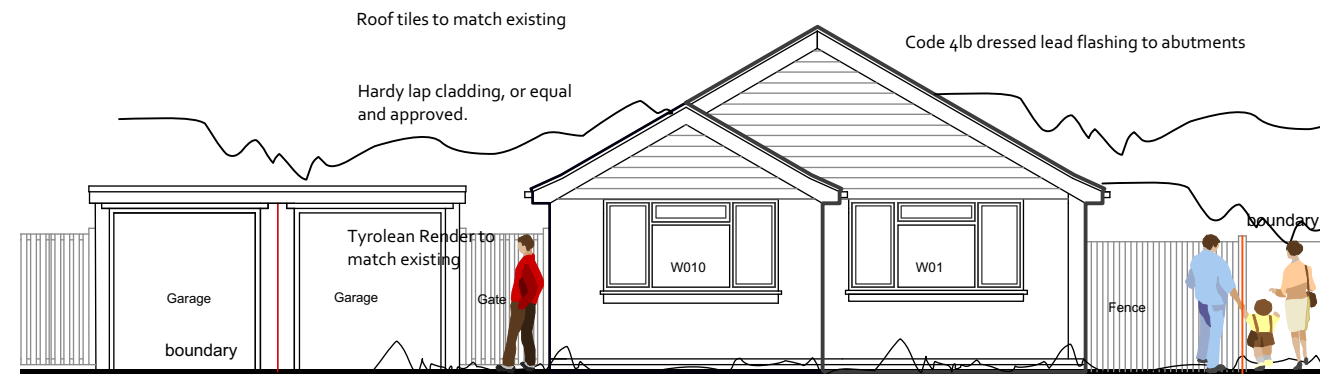

5. Front Elevation - West face onto Street

 

1. Proposed Plans & Elevations : Scale as shown

Architectural Planning Ltd.

Building Surveyors, Designers & Project managers.
1a Nutbourne Road, Sandy Point, Hayling Island, Hants . PO11 9RT .
Telephone : 02392 463994, mobile : 07795 633100

Notes

rev	description	date	by
A	Planning application	19.01.23	LR
B	Elevation annotation amended	15.02.23	lr

Project : Alterations & Improvements to :
5 Bembridge Court, Eastoke Corner,
Hayling Island, Hampshire. PO11 9RT
Client: Mr & Mrs Belchin
Title : Proposed GA Plan & Elevations
Drawing : Y9023_0103 / Rev B