




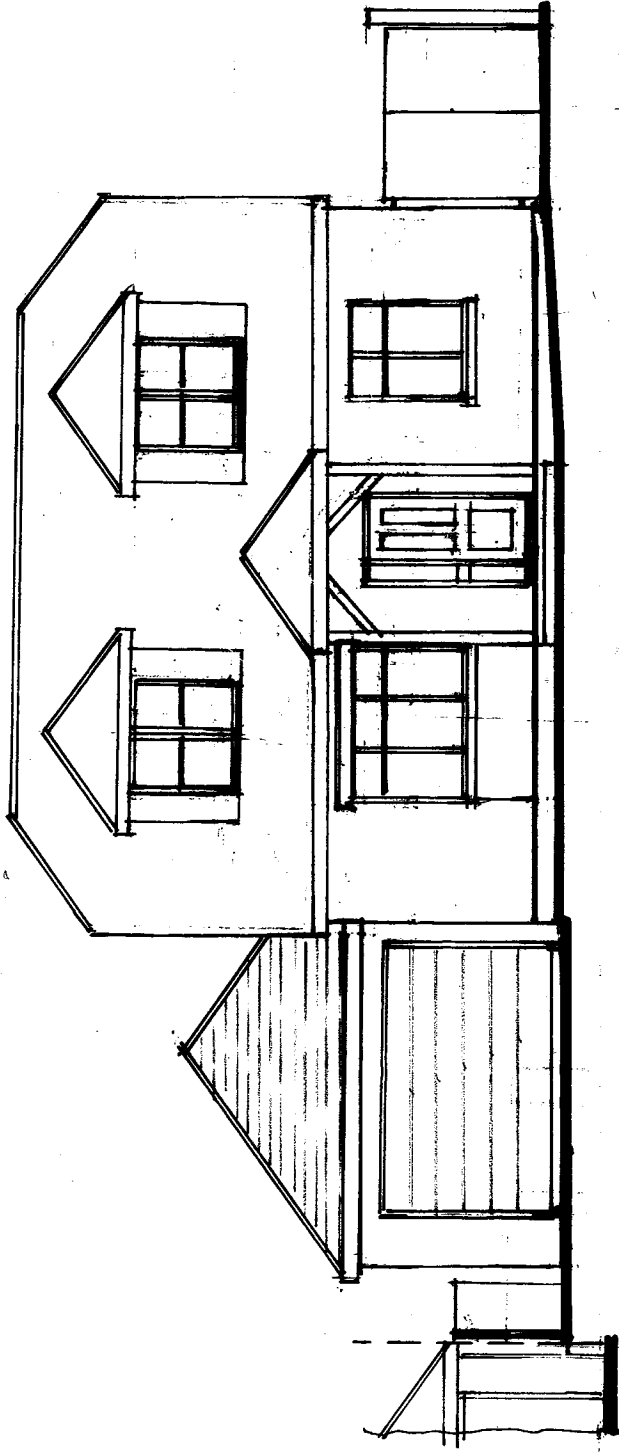


Proposed South Elevation.

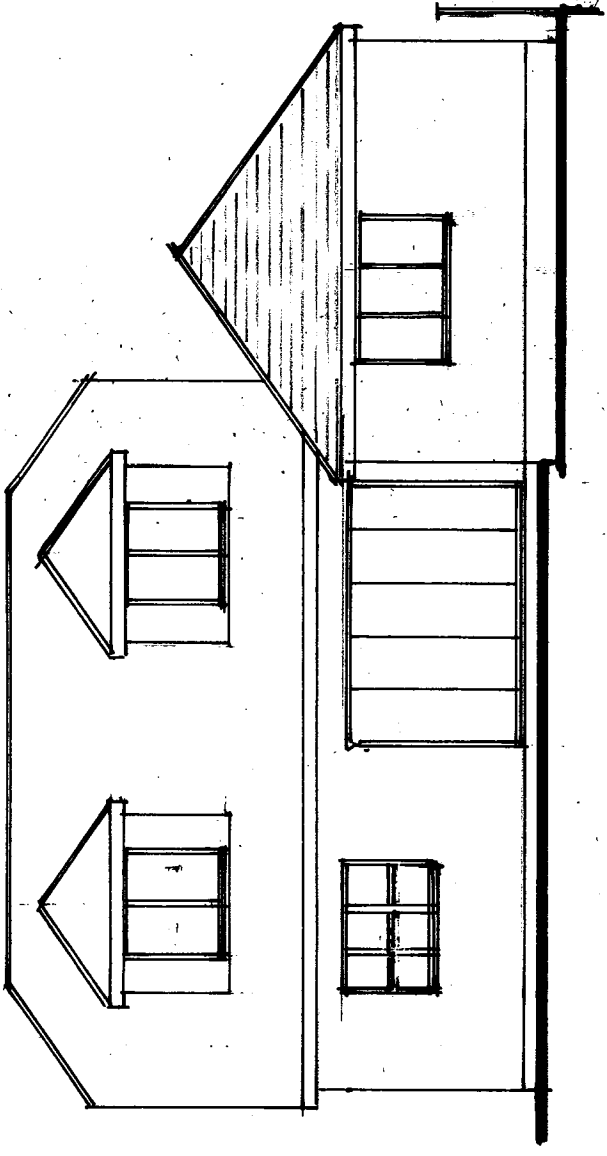

Proposed North Elevation.

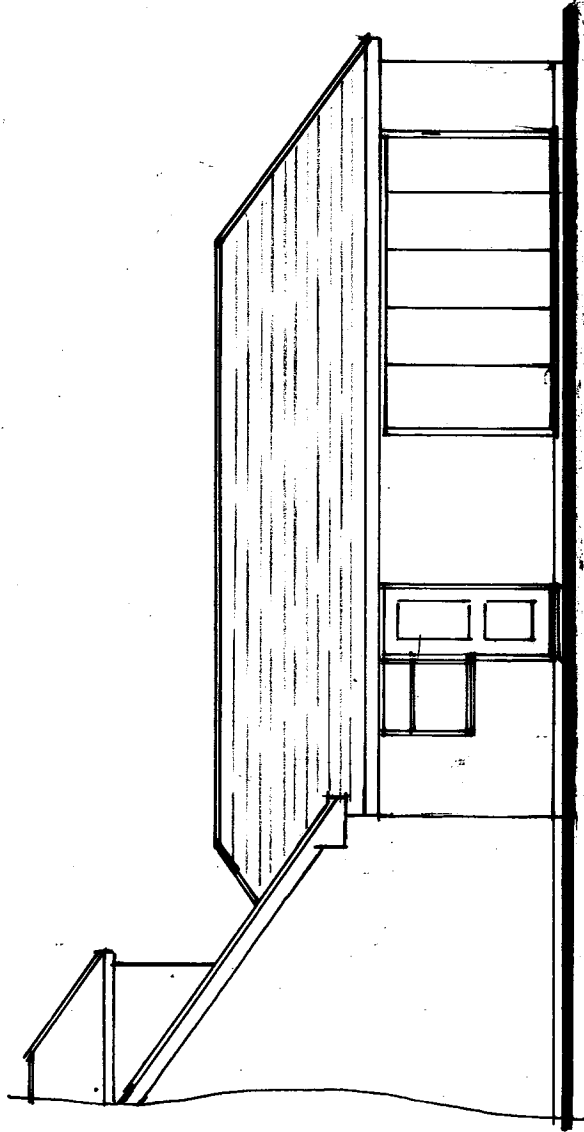

Proposed East Elevation.

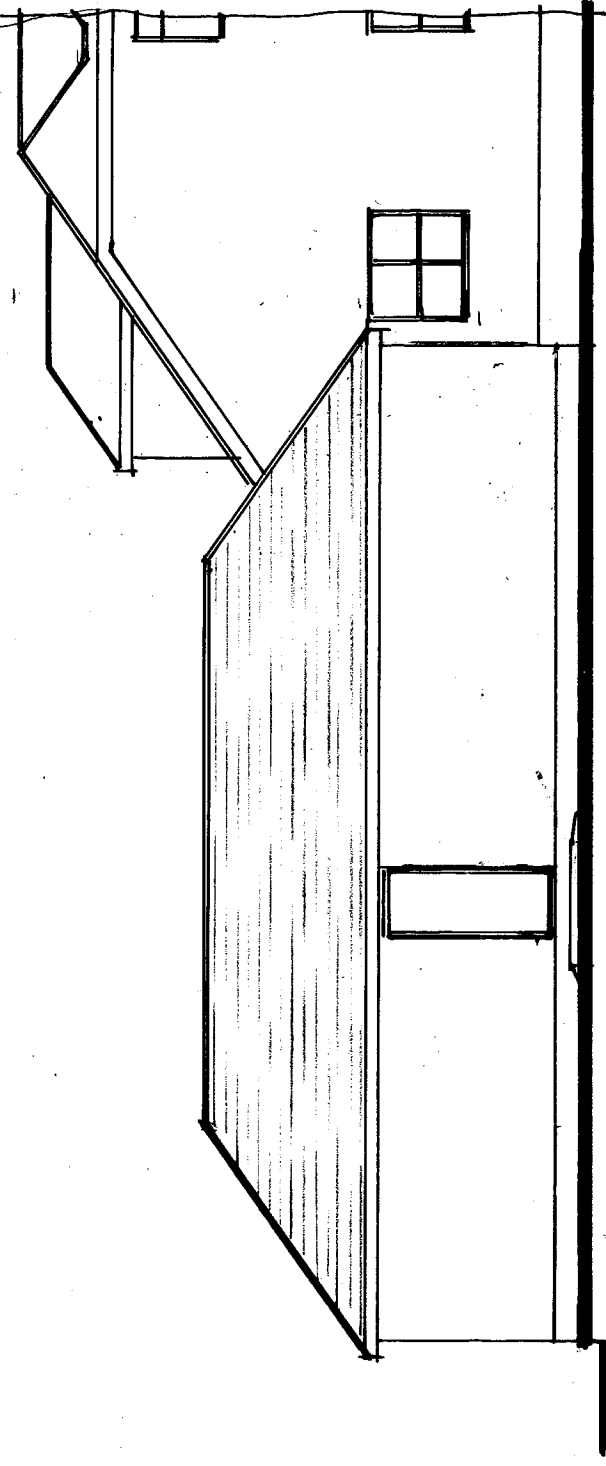

Proposed West Elevation.



Proposed extension to provide garage
& games room plus front & sides
horizontal slatted fence incl gates at
62 Lovedean Lane, Lovedean,
Waterlooville, Hants. PO8 8HR

A. Golding Esq..

Scale 1:100

Date November 2020

A3 Drawing Number

4

Revision