


NOTES

THE CONTRACTOR IS RESPONSIBLE FOR CHECKING ALL DIMENSIONS AND NOTIFYING ALL DISCREPANCIES TO THE DESIGNER.

USE FIGURED DIMENSIONS IN PREFERENCE TO SCALED DIMENSIONS.

ALL WORK TO BE IN ACCORDANCE WITH CURRENT BUILDING REGULATIONS.

COPYRIGHT OF THIS DRAWING IS RESERVED BY G.I.A. LIMITED, AND IS USED BY THE CONTRACTOR UNDER A LICENSE. IT IS NOT TO BE DISCLOSED TO ANY THIRD PARTY EITHER WHOLLY OR IN PART WITHOUT THE CONSENT IN WRITING OF G.I.A. LIMITED.

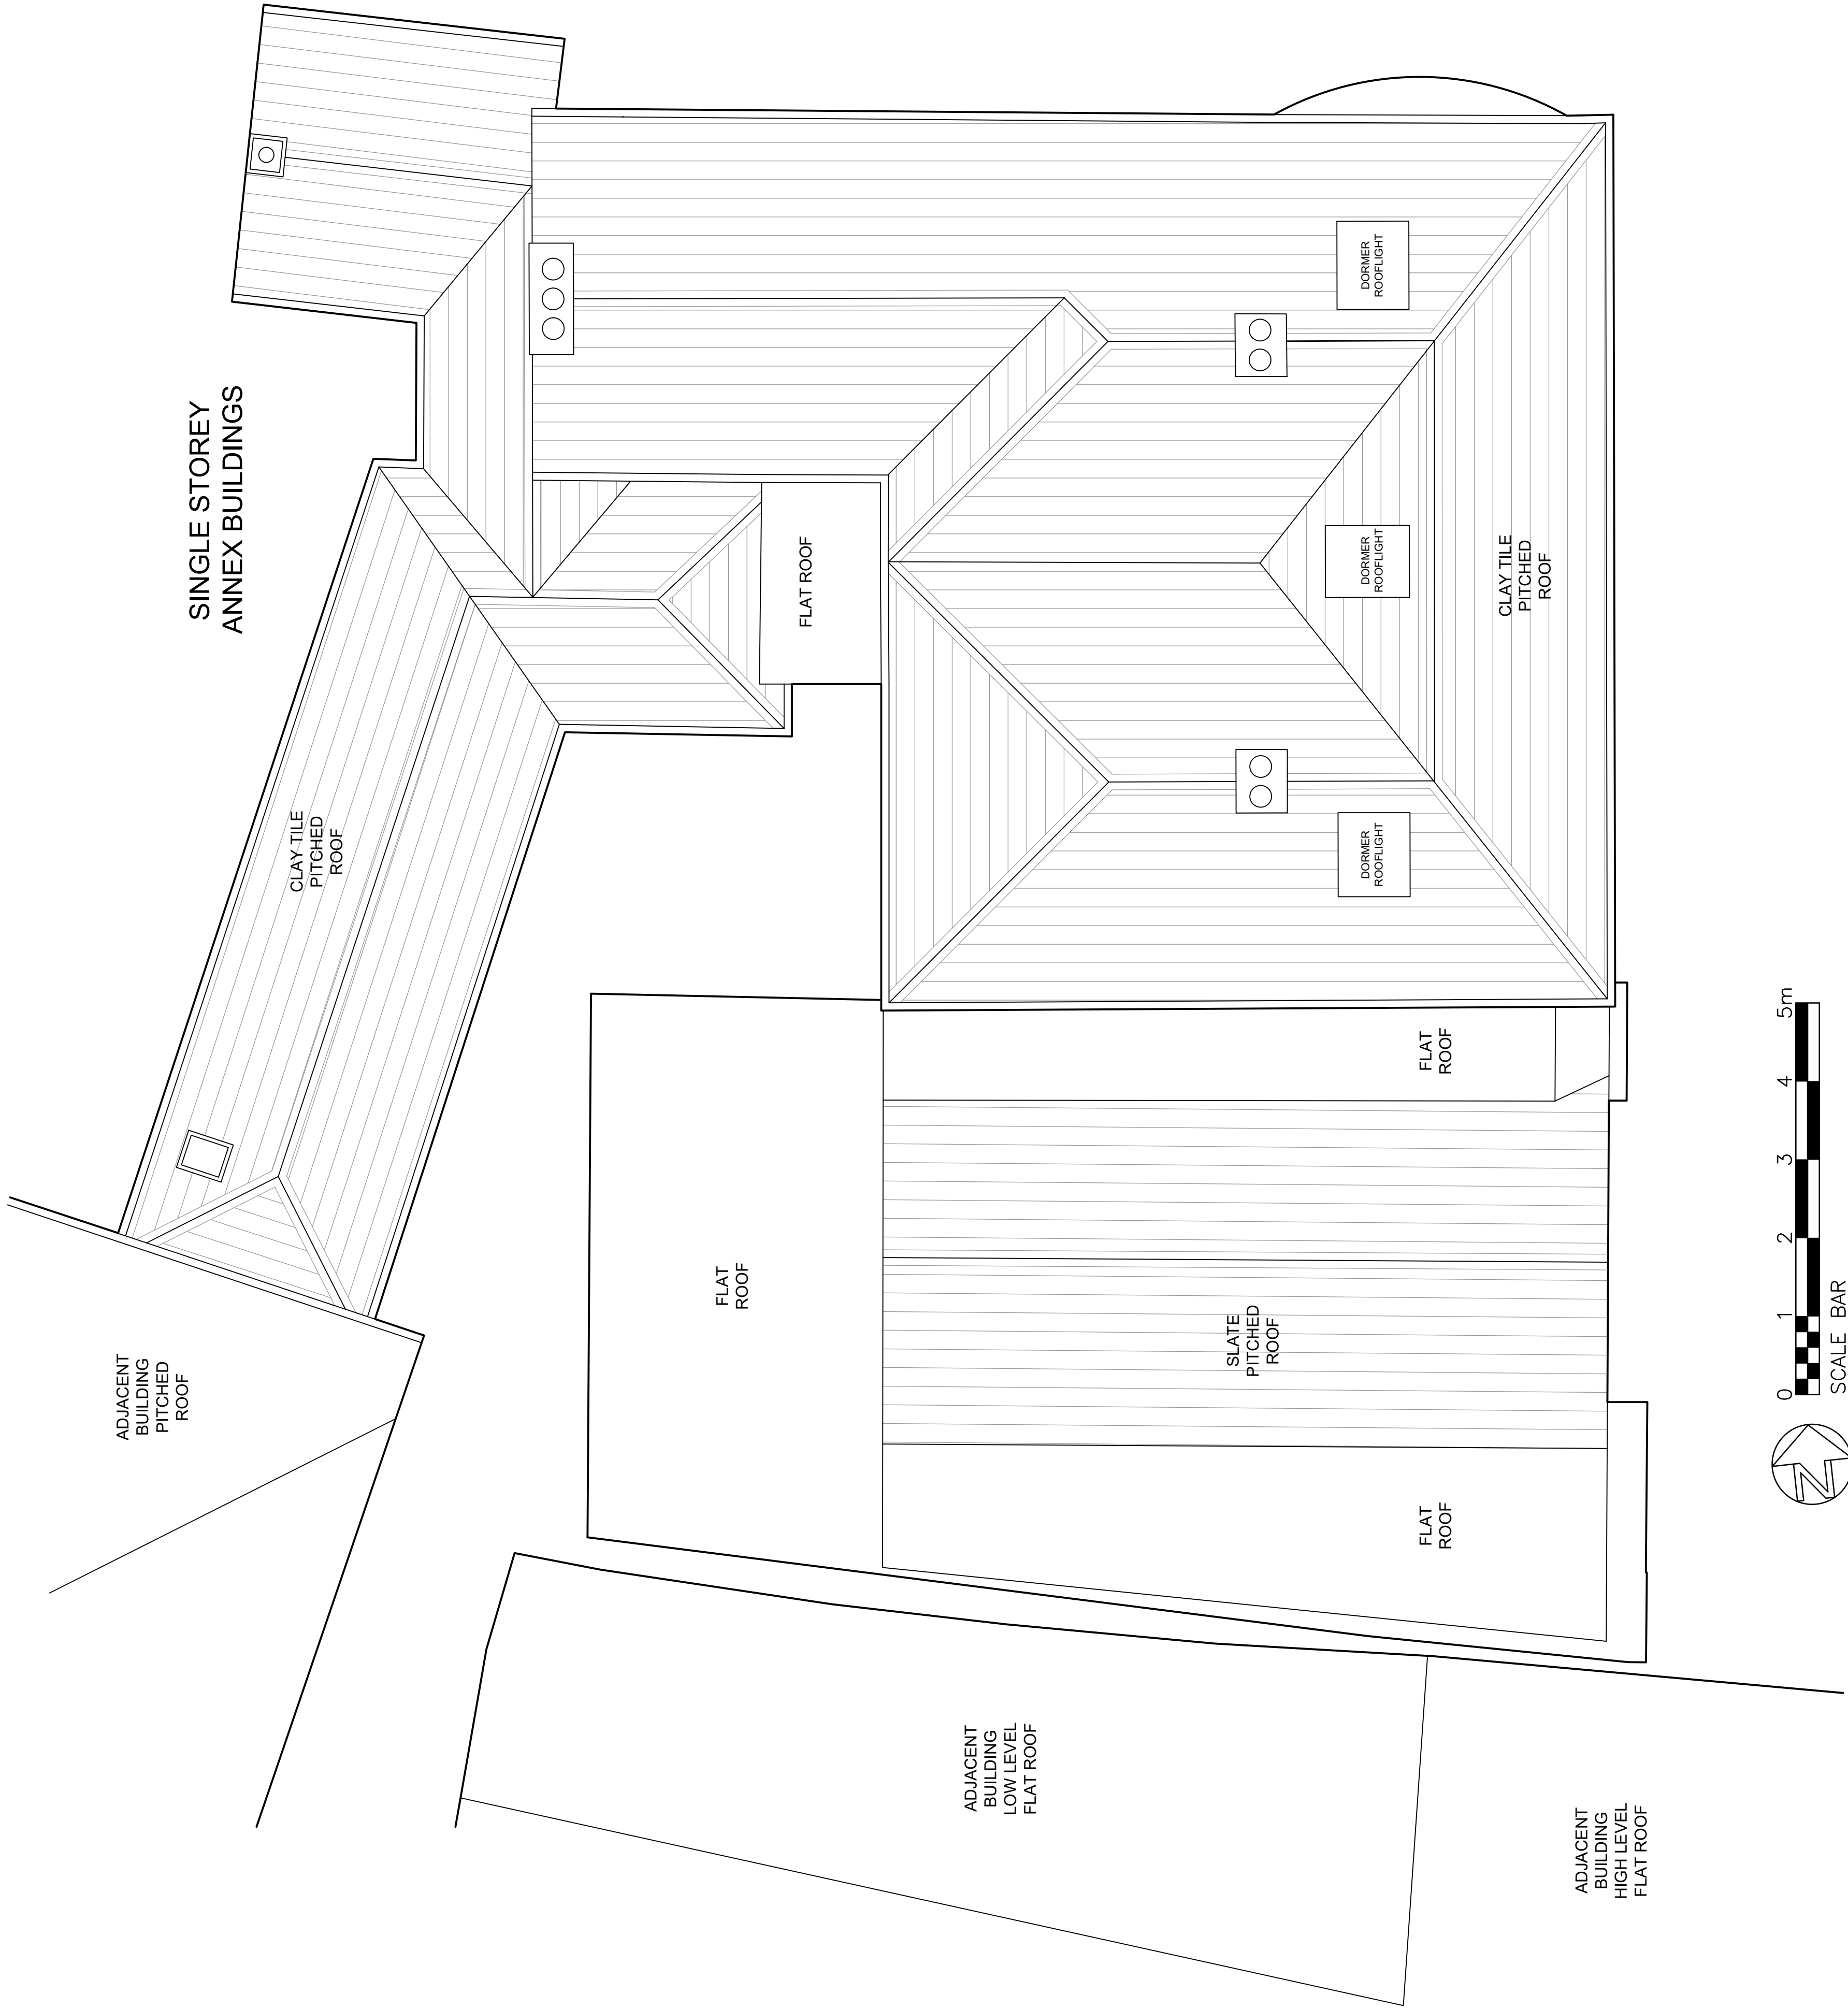

REV	DESCRIPTION AMENDMENTS	DATE
JACOBS CONSTRUCTION LIMITED  GIA LTD, 3 Foxoak Park, Common Road, Dunnington, York, YO19 5RZ. t 01904 481 480 f 01904 486 730 e design@gia.co.uk w www.gia.co.uk INCORPORATED IN ENGLAND REG. NO. 2784136		
CLIENT	JACOBS CONSTRUCTION LIMITED	
JOB	ELMSWORTH SURGERY CONVERSION P010 7DD	
DRAWING	ROOF PLAN AS EXISTING	
JOB NO.	2992	DRAWING NO. 04
SCALE	1:50 @ A1	
DRAWN BY	NAS	DATE AUG 2022