


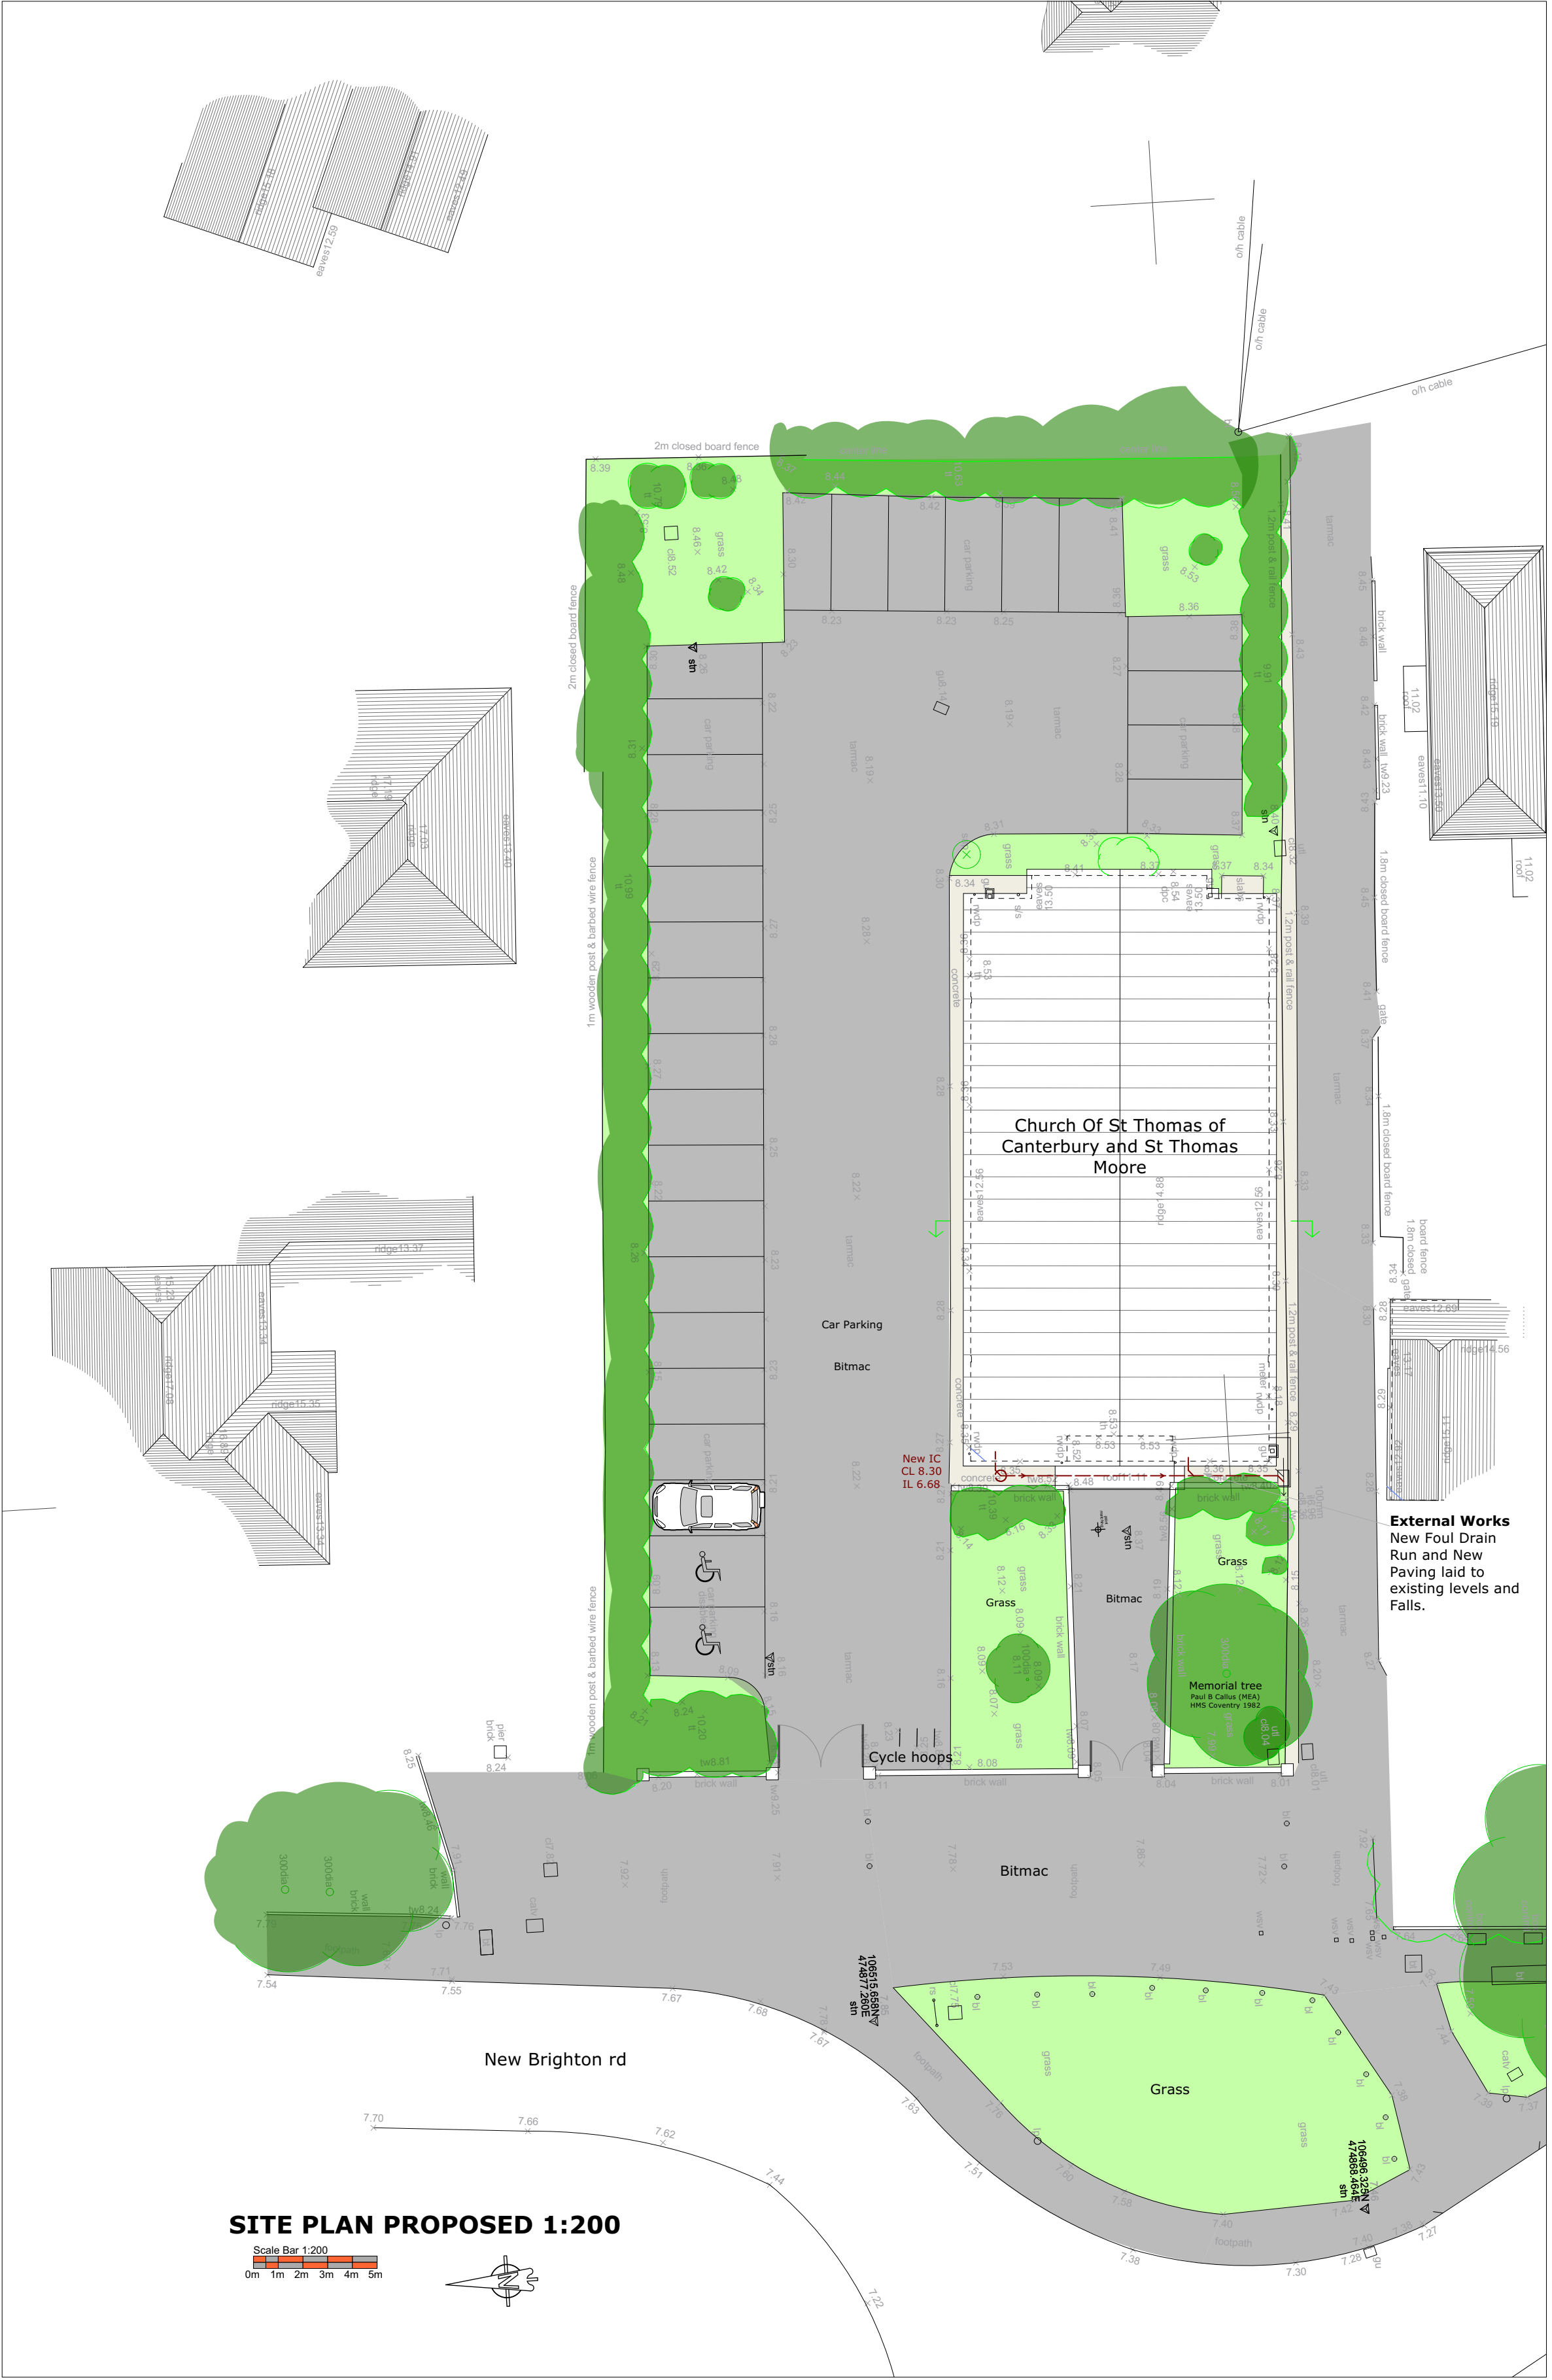

Notes
Use only Figured Dimensions
Always check dimensions on site and report any discrepancies to the Architect.
Not for construction unless marked for this purpose.

B	Planning Issue	SWR	17/02/23
A	Issued for information	SWR	07/02/23
REVISION	DESCRIPTION	DRAWN BY	DATE

SWR ARCHITECT Unit 3, 28 The Spain Petersfield, Hants GU32 3LA T. 07919 523851 E. swr.architect@gmail.com			
TITLE Relocation of Entrance Glazing and Internal Alterations St Thomas's Church, 24 New Brighton rd, Emsworth PO10 7PS. Catholic parish of Havant & Emsworth, Portsmouth Diocese			
DRAWING NUMBER	REVISION	STATUS	DATE
2048/101	B	Planning	Feb 2023
DRAWN BY	SWR		
TITLE	Site Plan, Existing/Proposed		