
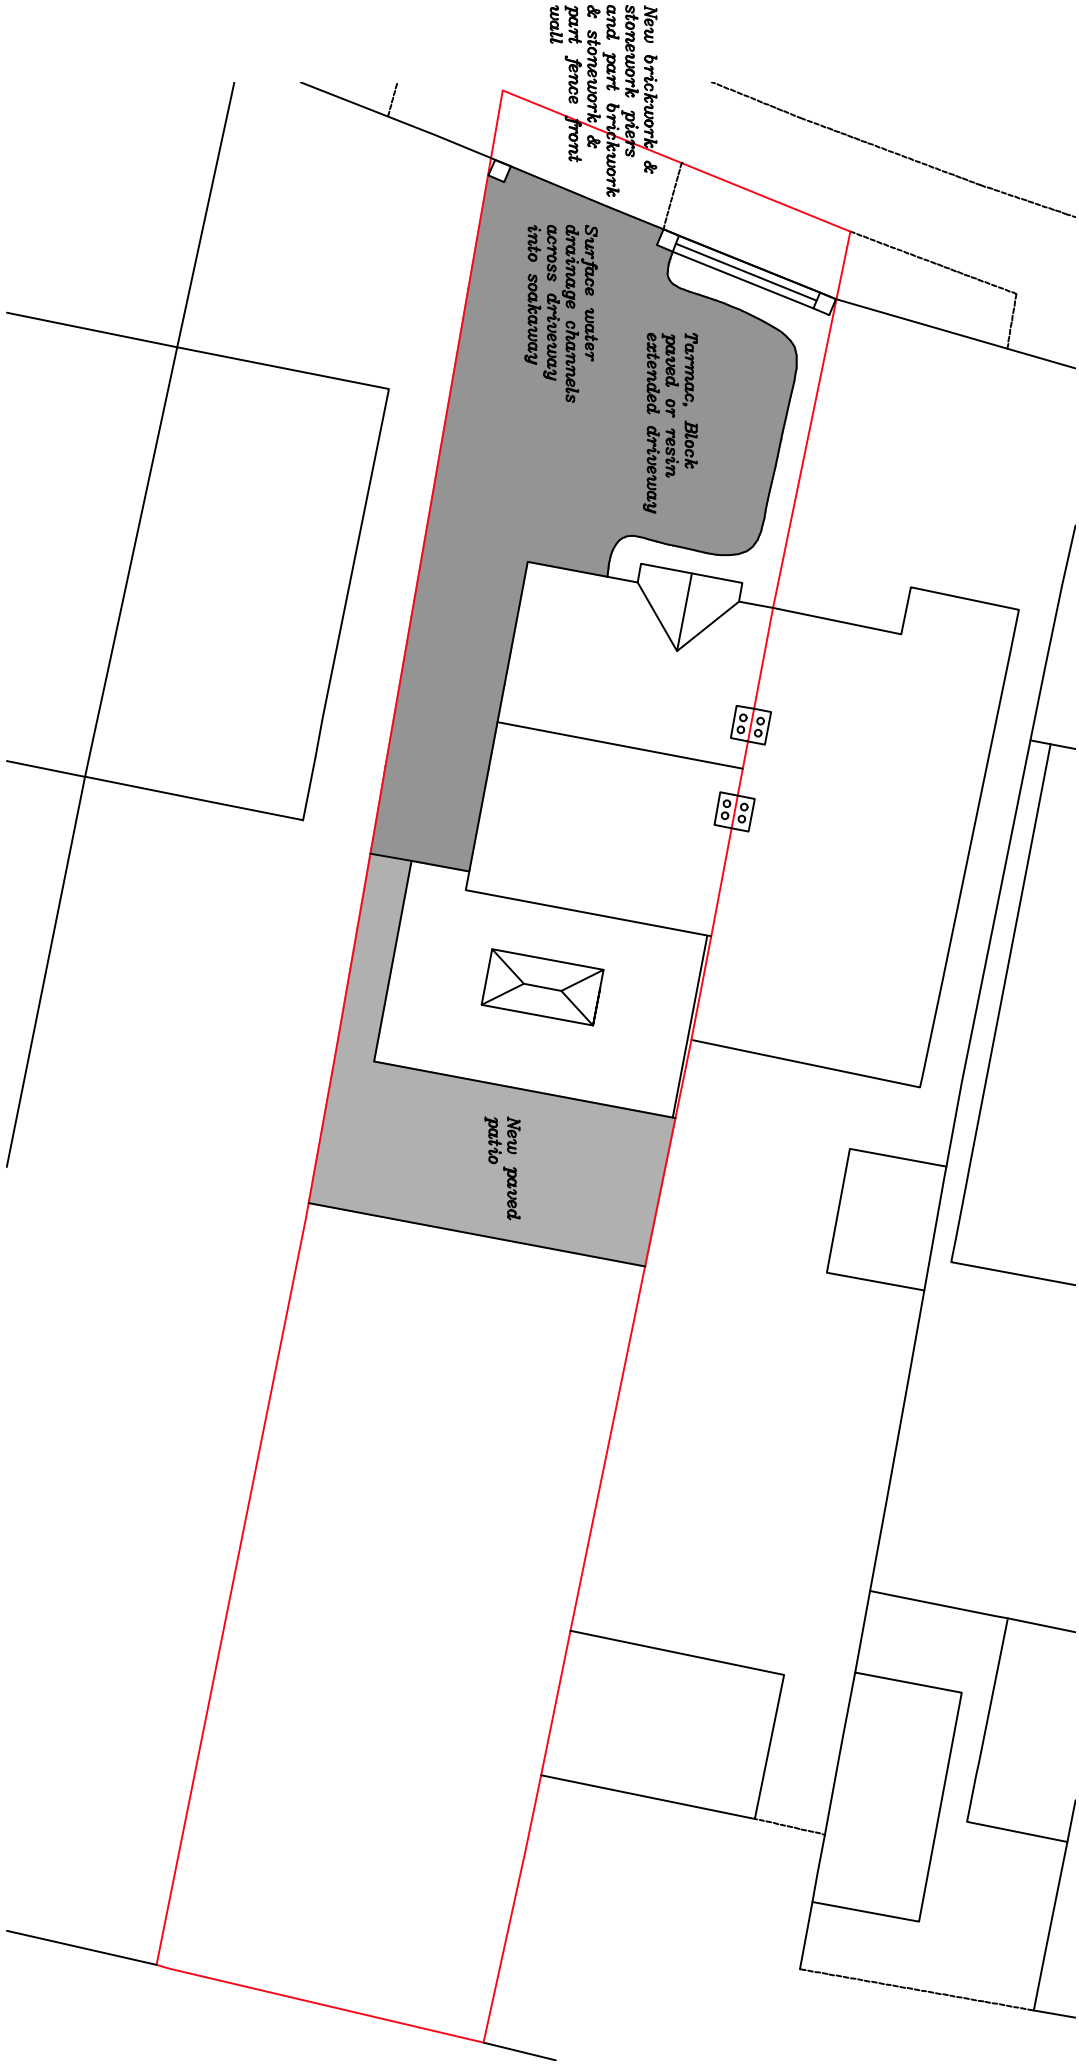


NB
(1) FIGURED DIMENSIONS MUST BE TAKEN IN
PRESENCE TO CALLED DIMENSIONS AND SITE
DIMENSIONS ARE TO BE CHECKED BEFORE WORK
IS PUT IN HAND.
(2) OS DATA REPRODUCED UNDER LICENCE NUMBER
10002982

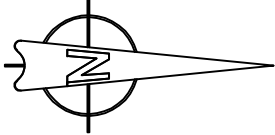

Scale 1:200 @ A3 0m 5m 10m 15m 20m 25m

68 London Road
Widley
Waterlooville
PO7 5AG

Title:-	
Proposed Site Plan	
Scale:- 1:200 @ A3	
Date:- 22.12.22	Drawn:- 200
Rev:- A	
Project:-	
68 London Road	
Widley	
Waterlooville	
PO7 5AG	
Revision of red line boundary to include grass bank by the entrance to the front driveway	
Rev:- Description:-	Date:-
A	18.04.23