




60 Havant Road
Proposed Plans

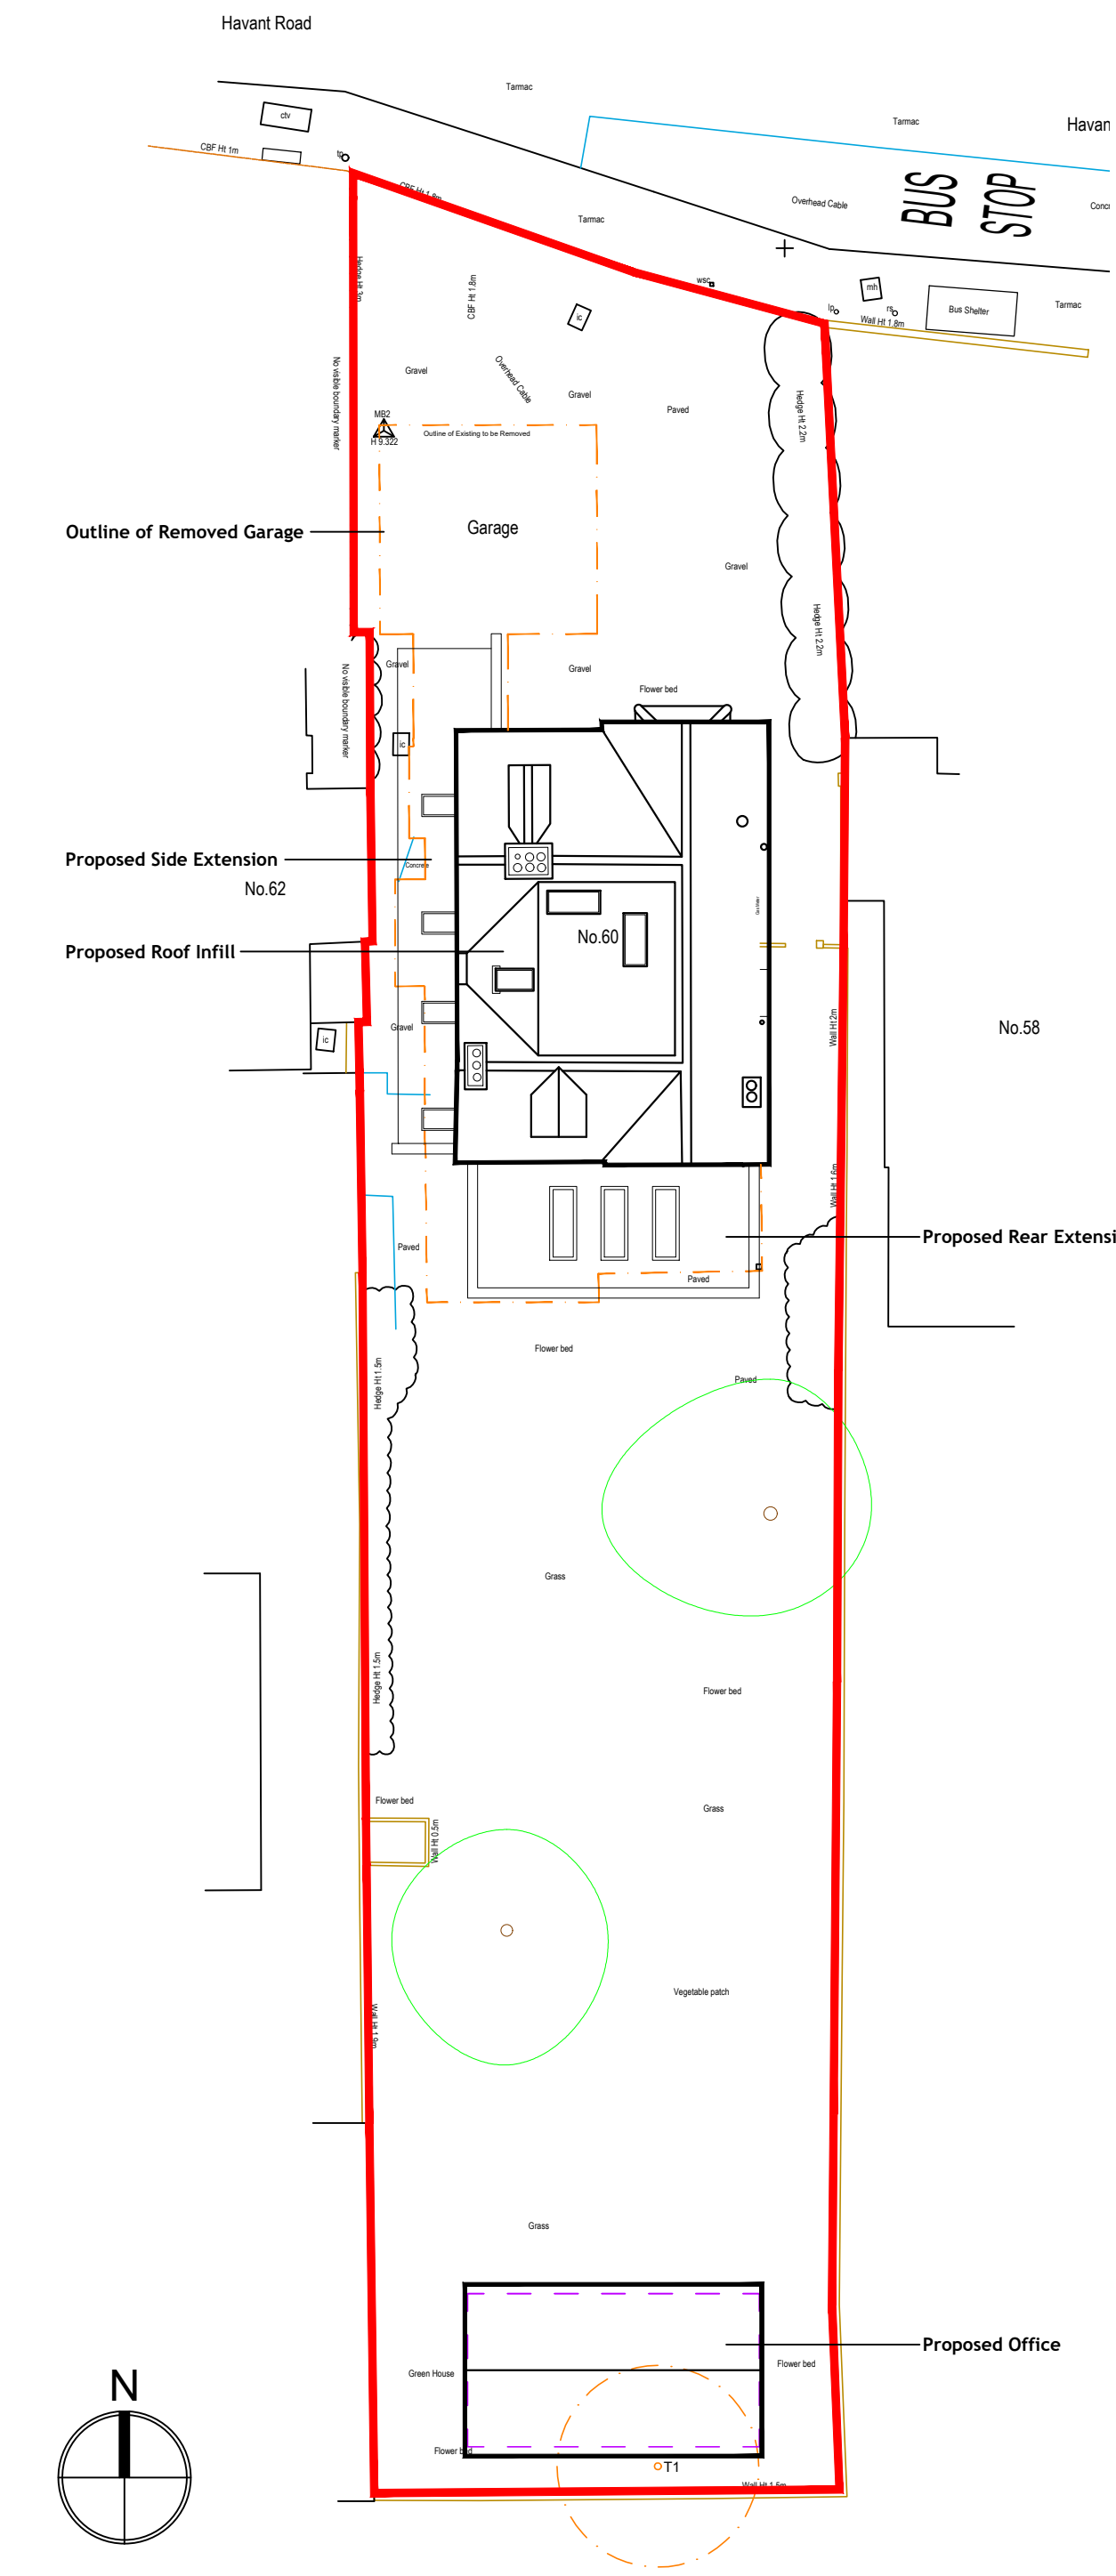


SITE PLAN
1:200

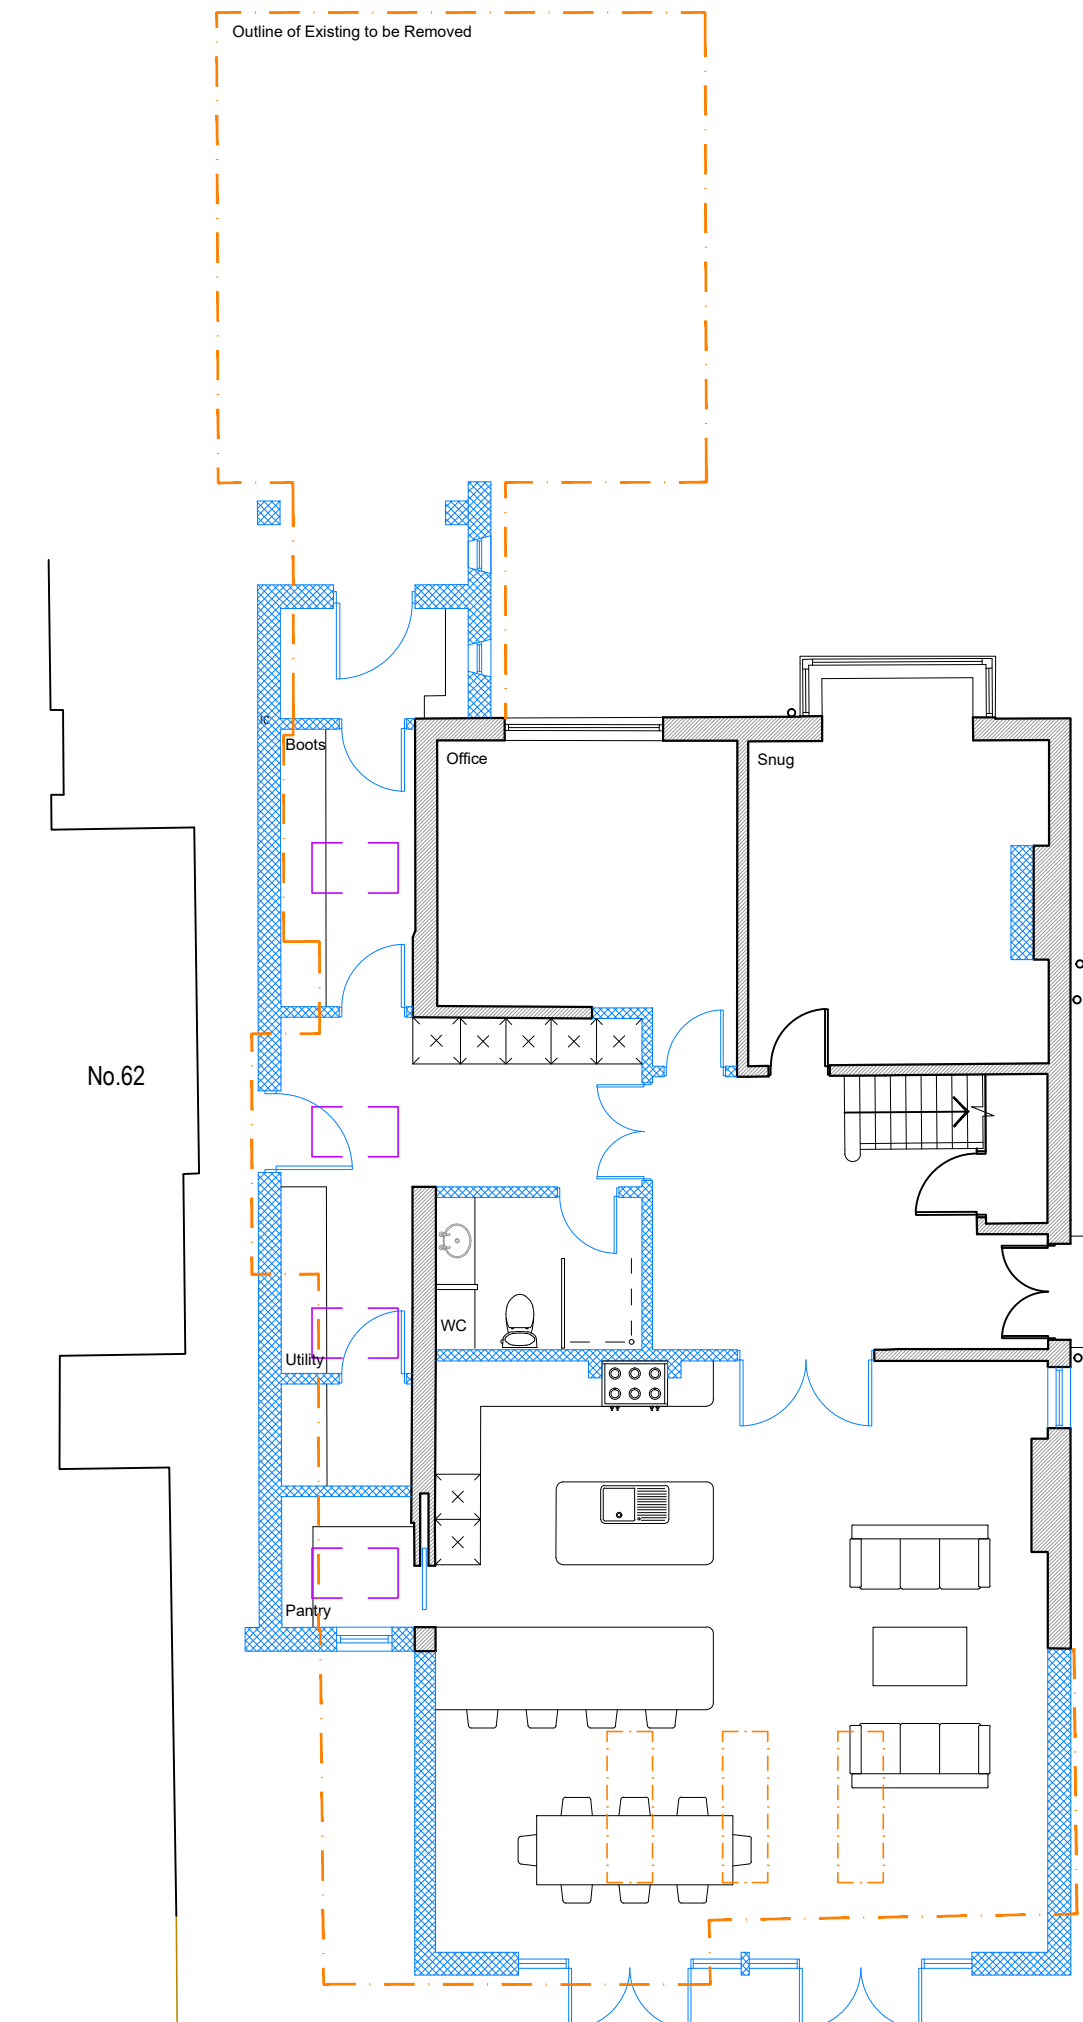

GROUND FLOOR PLAN
1:100

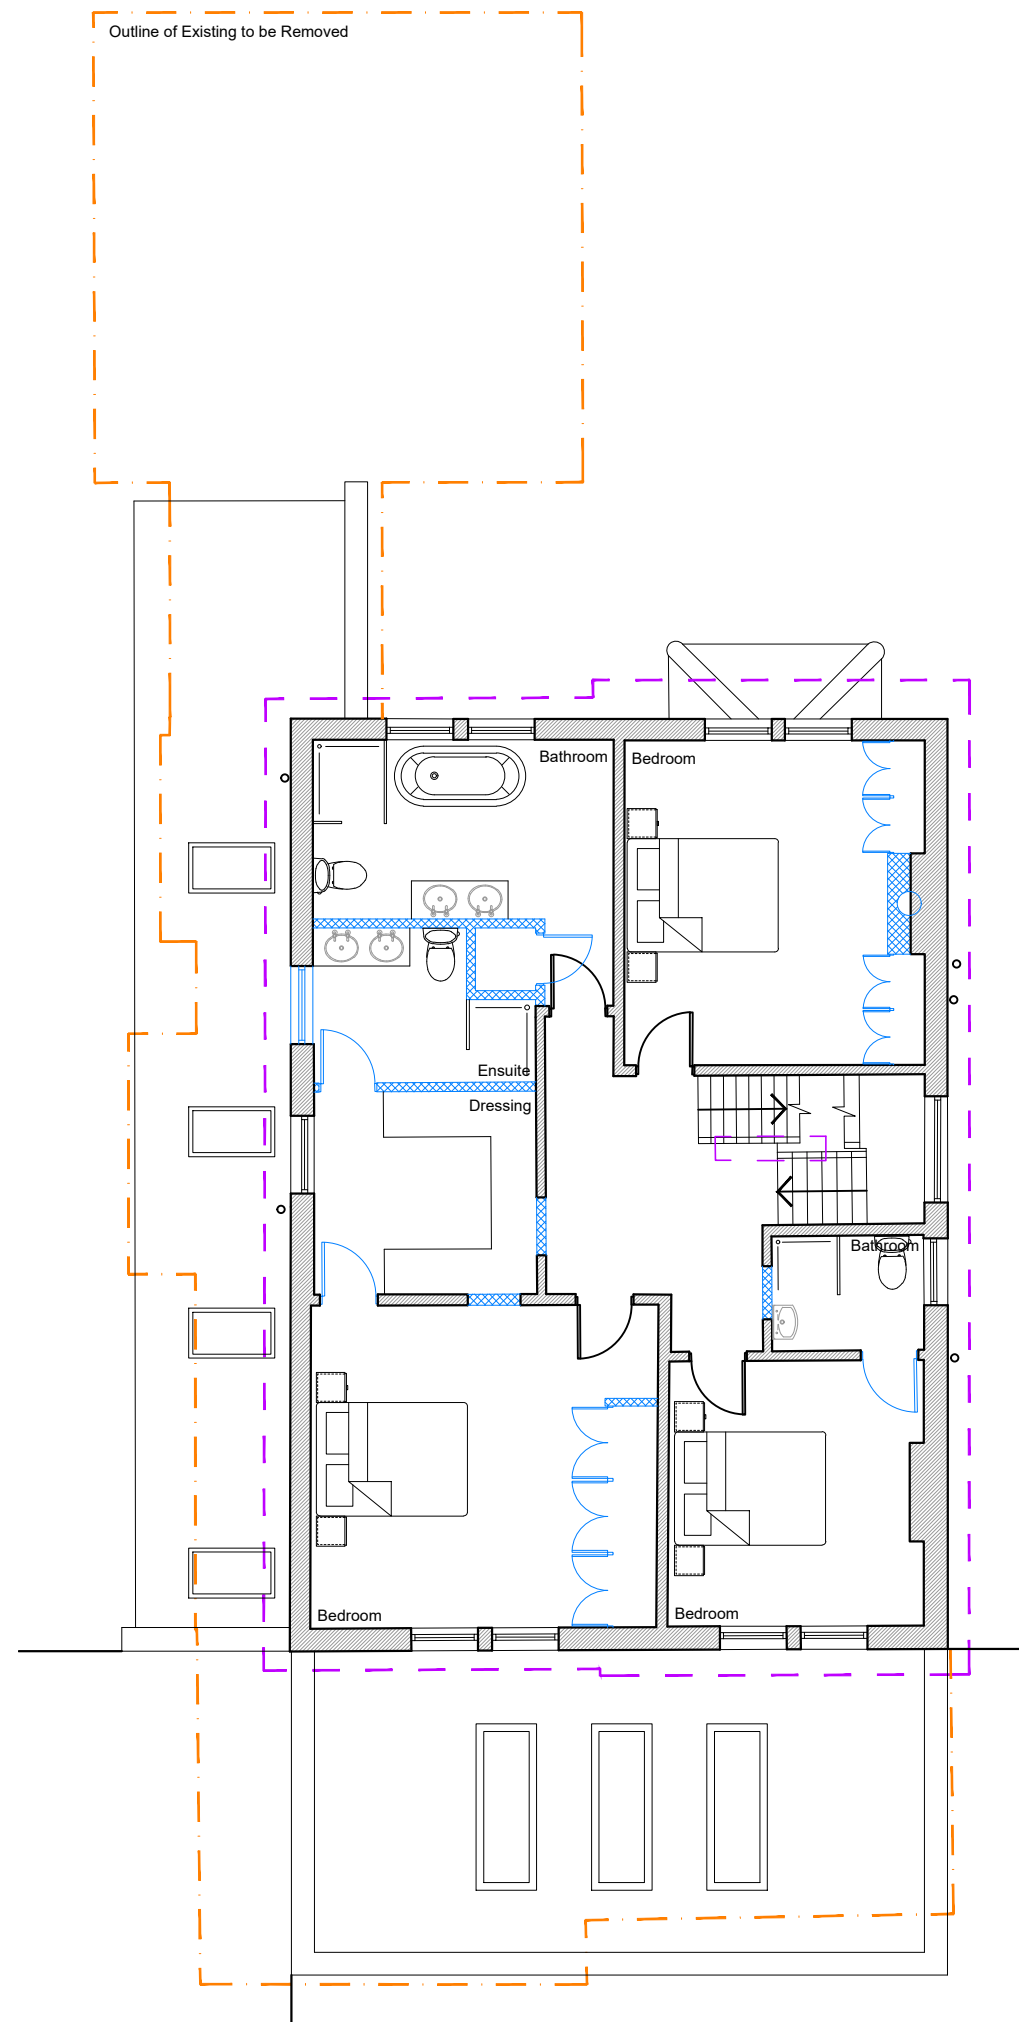

FIRST FLOOR PLAN
1:100

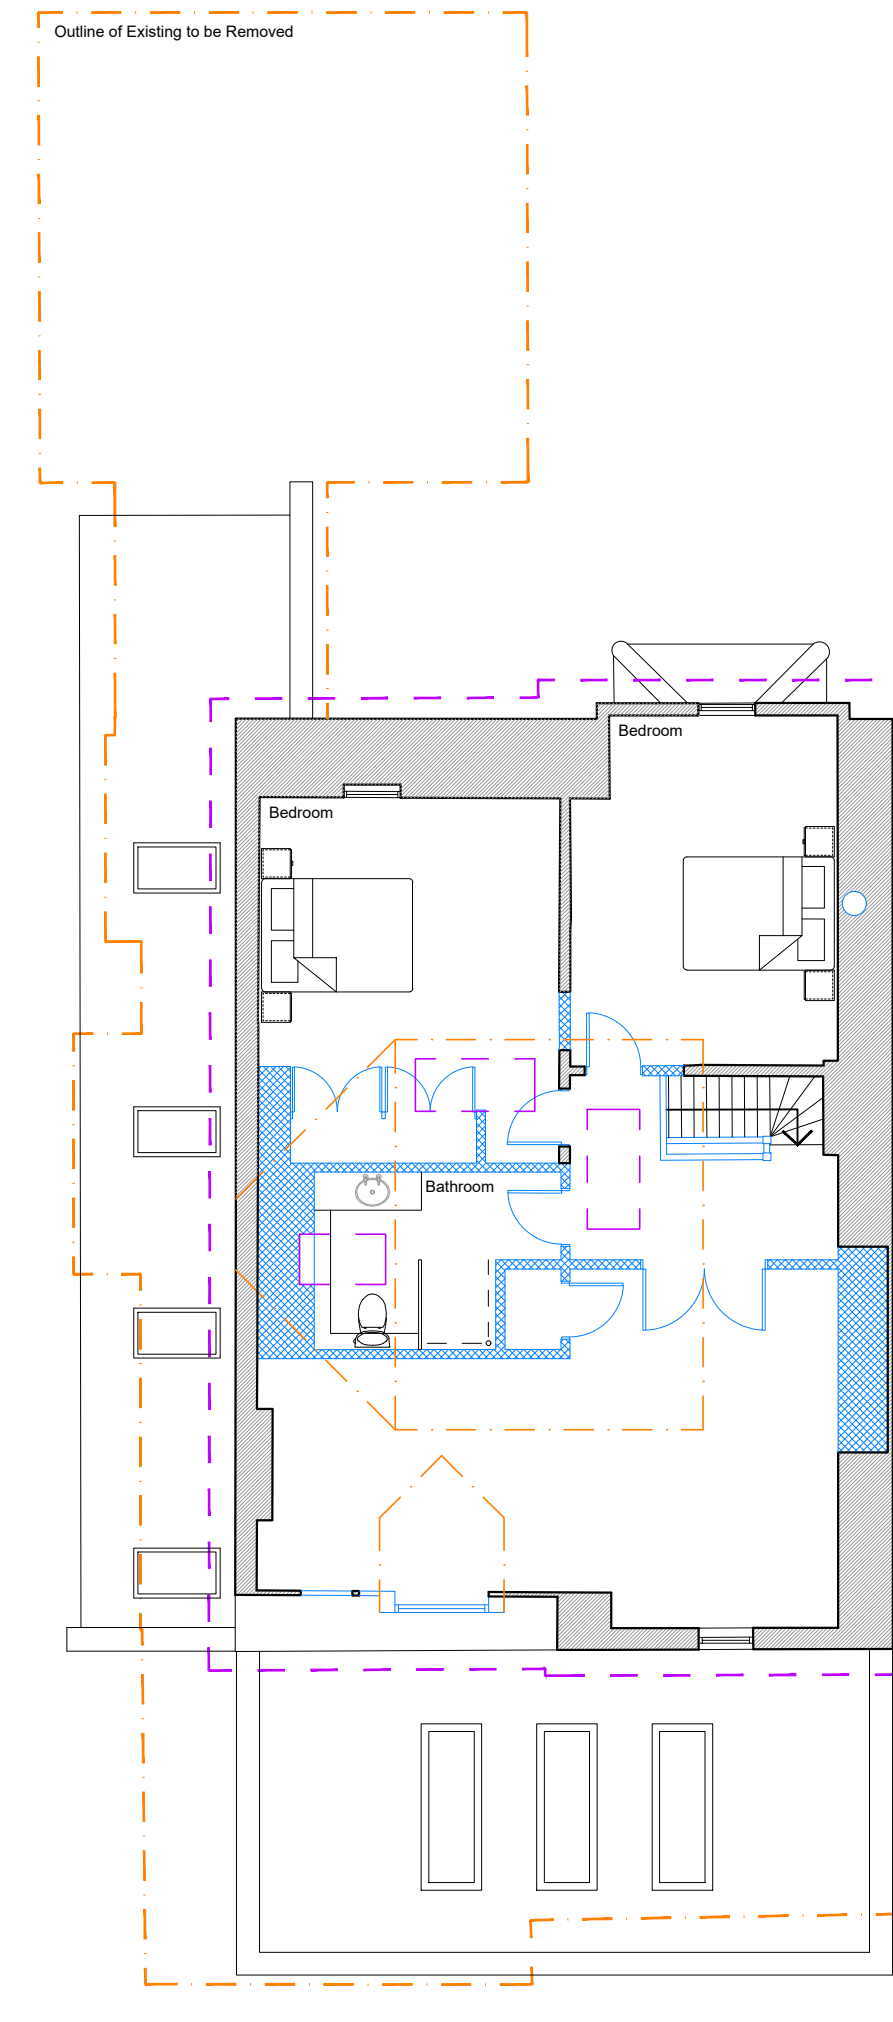

SECOND FLOOR PLAN
1:100

LEGEND:

- Existing
- Demoish
- Proposed

NOTES:


Dimensions to be checked on site before commencing work. Any discrepancies shall be reported to the architect immediately.

Do not scale from these drawings except for planning purposes.


Use figured dimensions only.

Where applicable this drawing is to be read in conjunction with other consultants' drawings.

All drawings to be read in conjunction with specification and all other drawings including structural engineer and mechanical and electrical drawings / specification

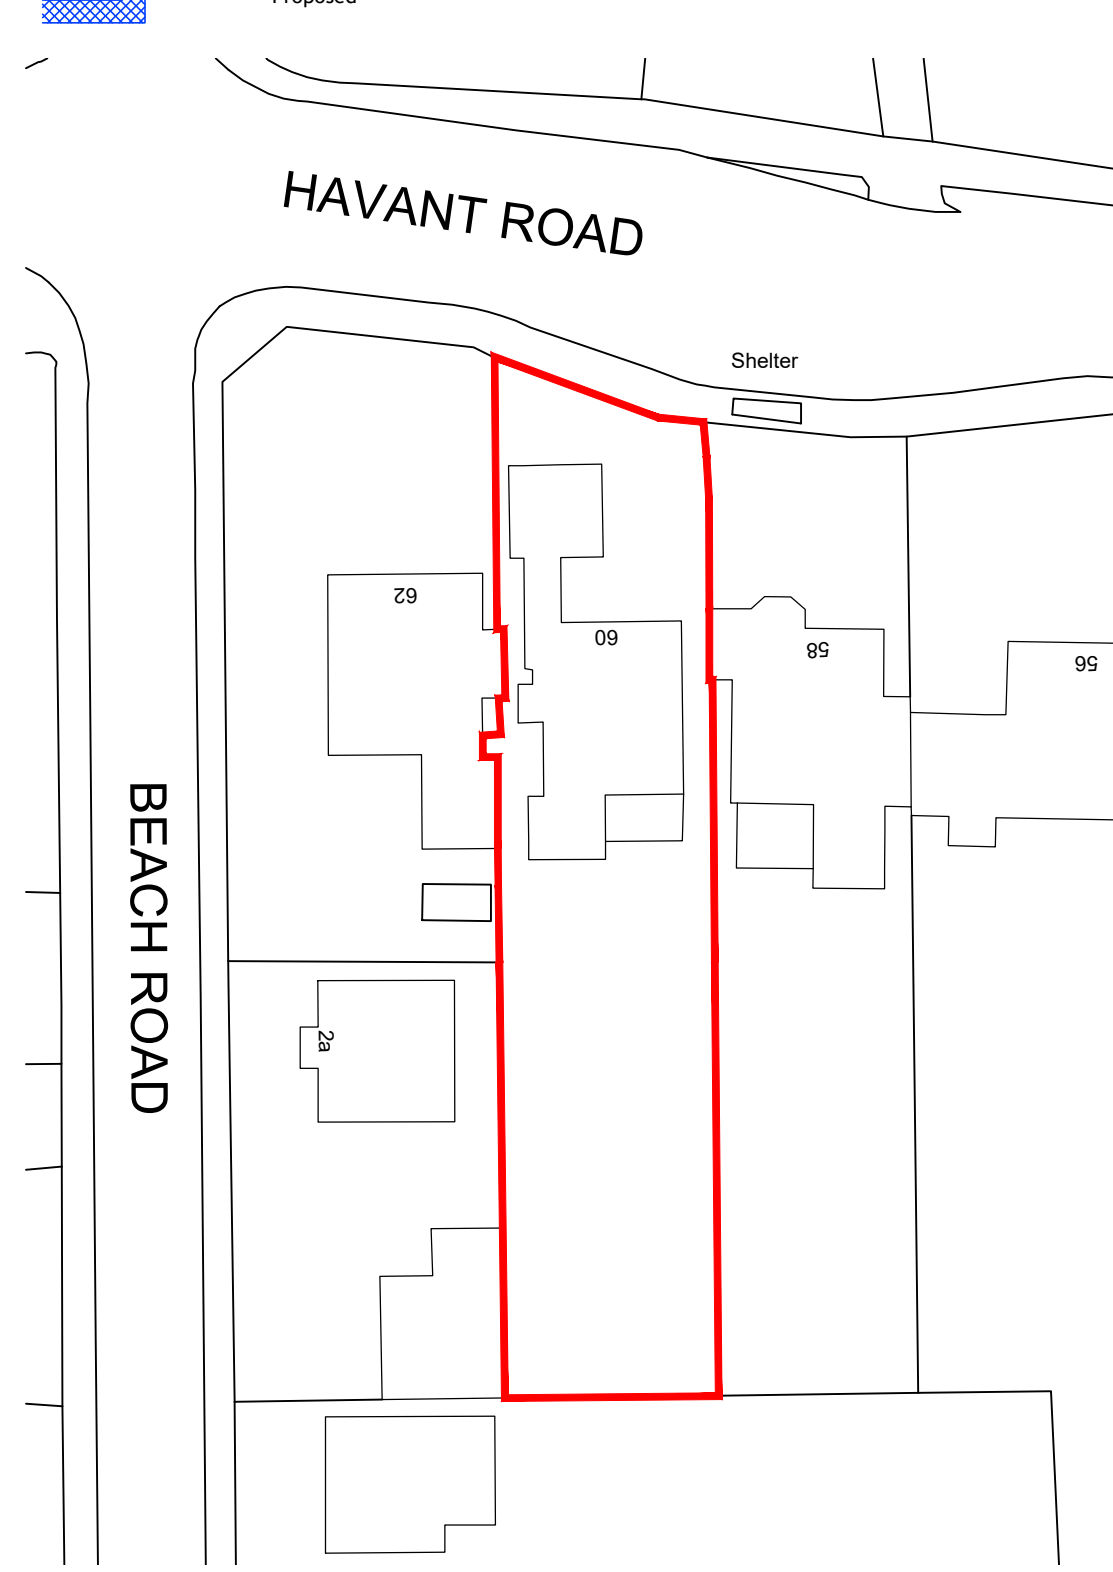

SITE BLOCK PLAN
1:500

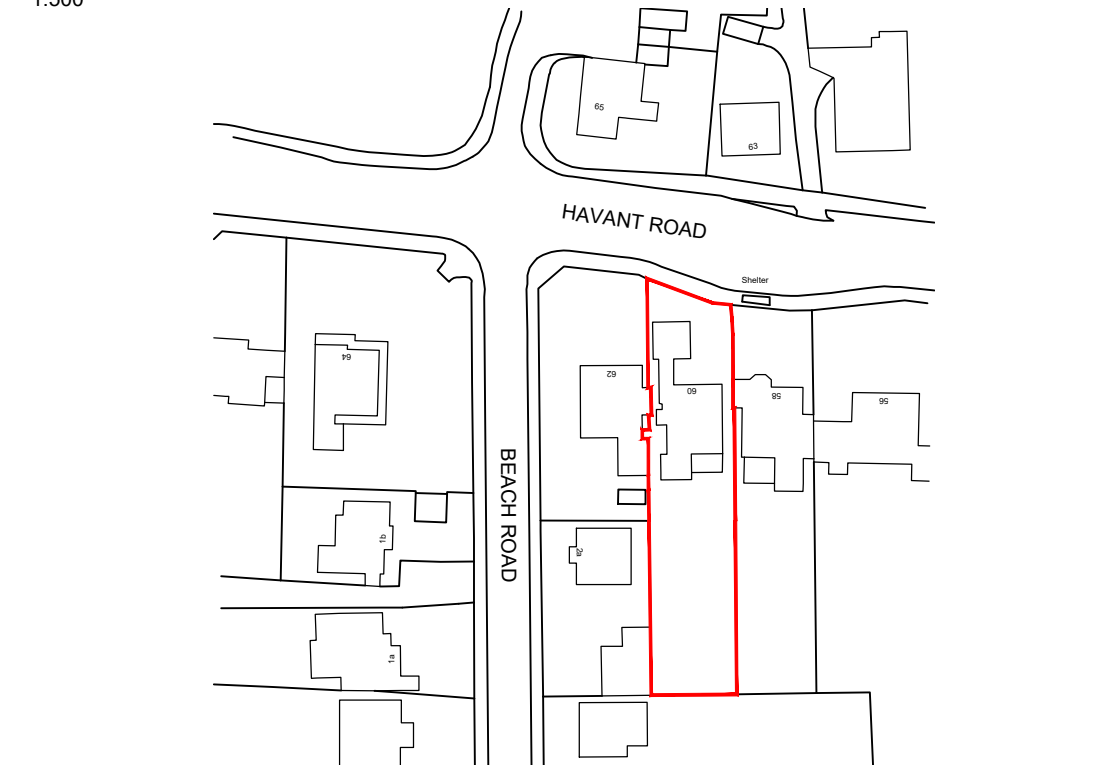

SITE LOCATION PLAN
1:1250

A	10/05/23	West Elevation Revised	THGD
REV	DATE	AMENDMENT	DRAWN

hd
architects

Helyer Davies Architects Ltd
1 The Old Flour Mill,
Emsworth, PO10 7BT
01243 370 715

www.hdarchitects.co.uk mail@hdarchitects.co.uk


PROJECT
60 Havant Road

DRAWING
Proposed


SCALE
as noted @A1

DATE Feb 2023 **DRAWN** TD

DRAWING NUMBER 22170 - 02 **REVISION** A

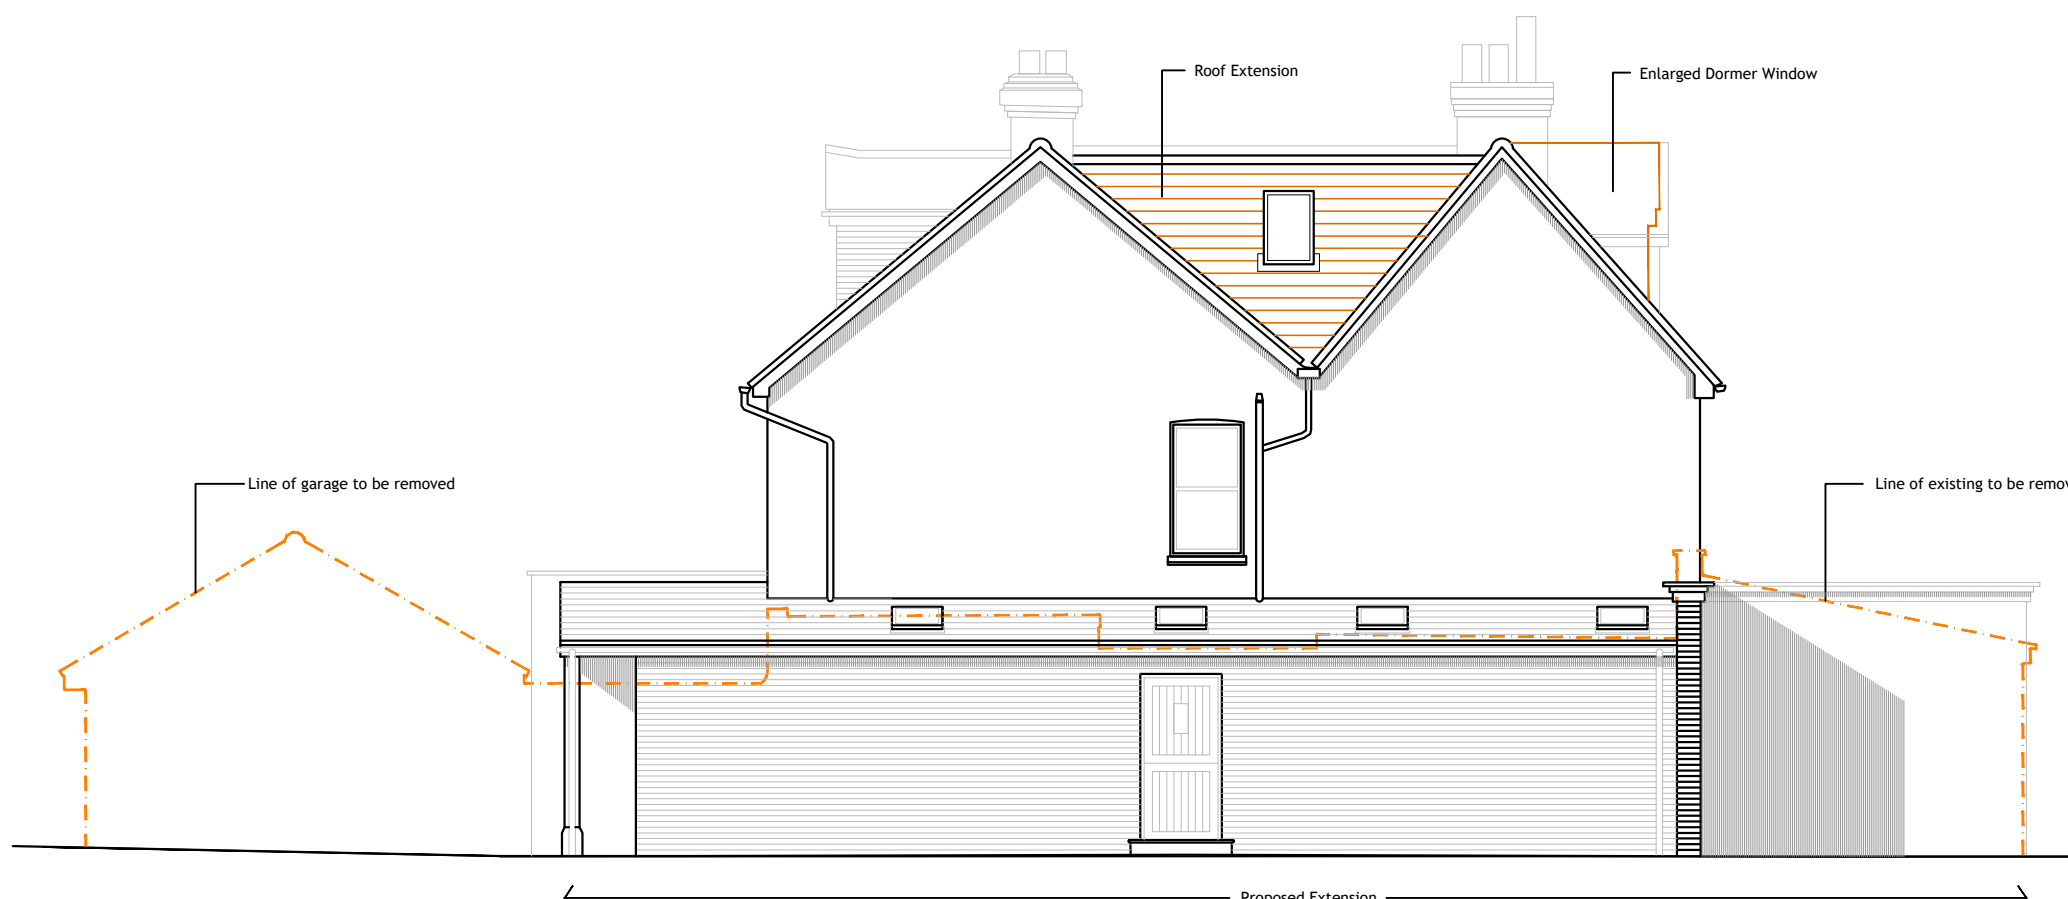

WEST ELEVATION
1:100

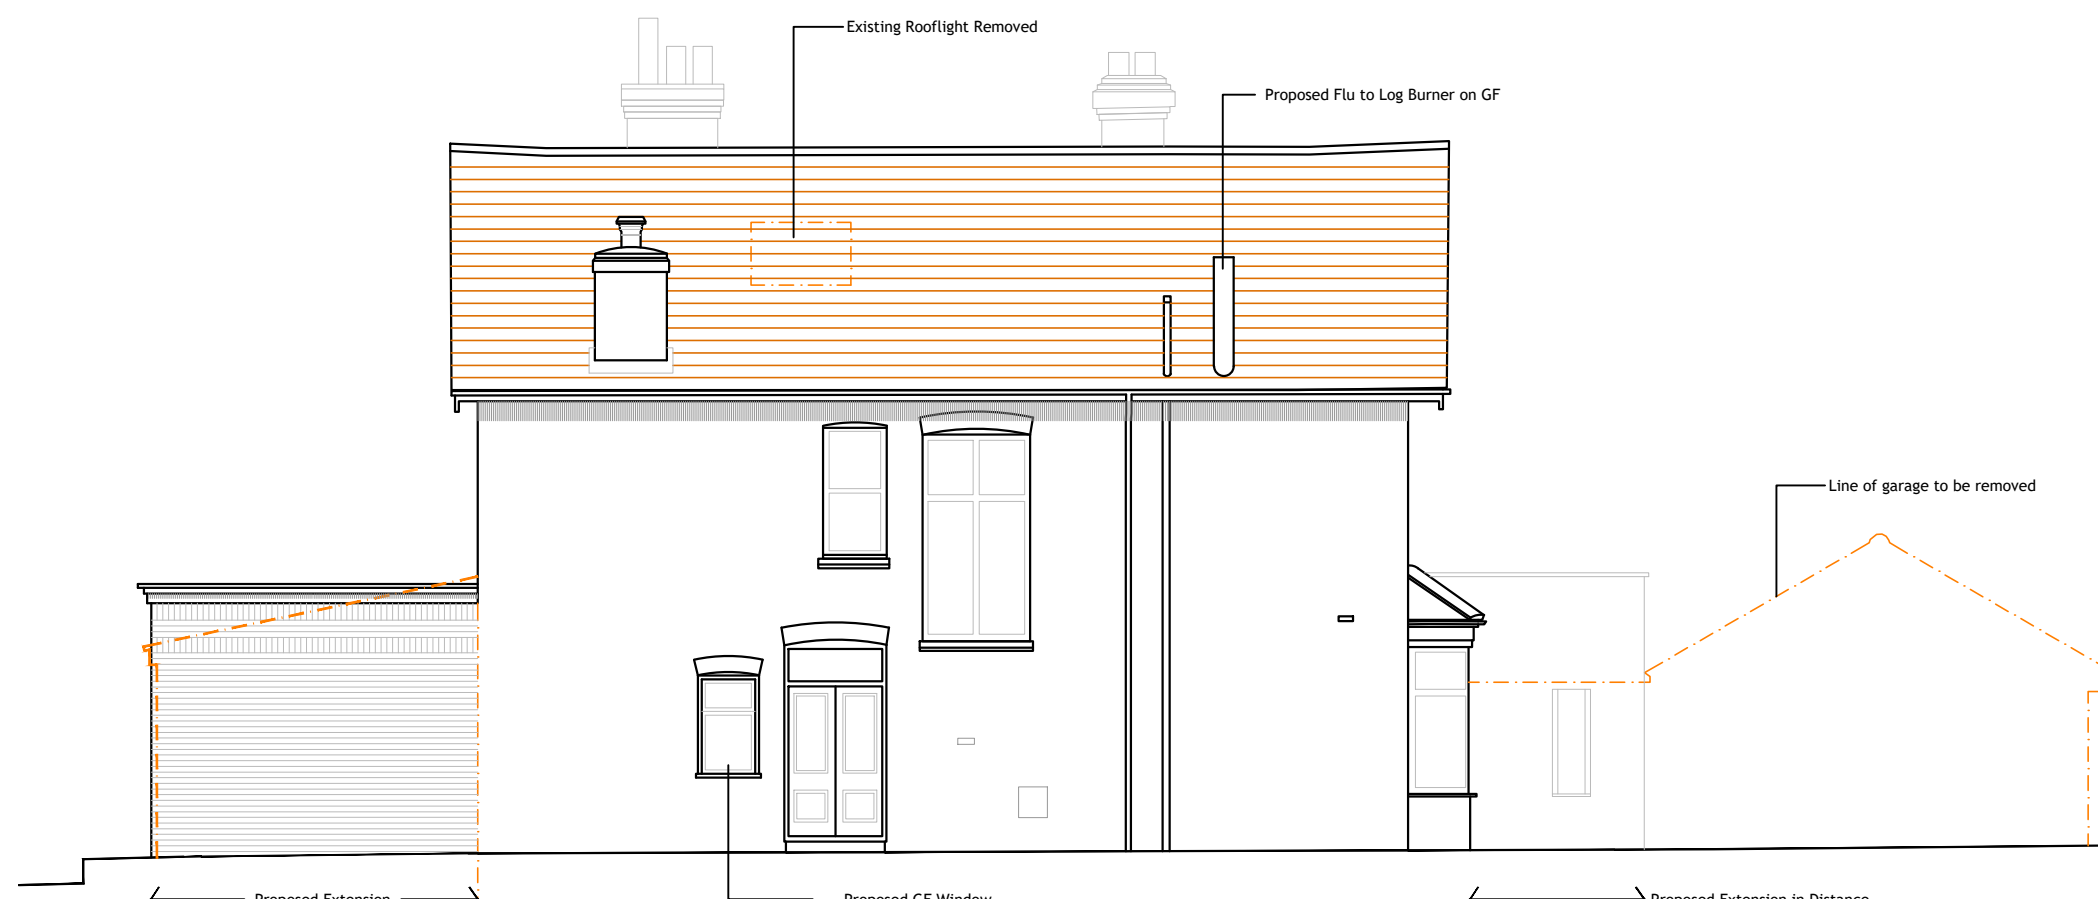

EAST ELEVATION
1:100