



Note:
Do not Scale from this Drawing (except for planning approval).
All dimensions are in millimetres and to be checked on site.
All Dimensions relating to subcontractors or suppliers work
must be checked and agreed between the main contractor and
the sub-contractors and suppliers.

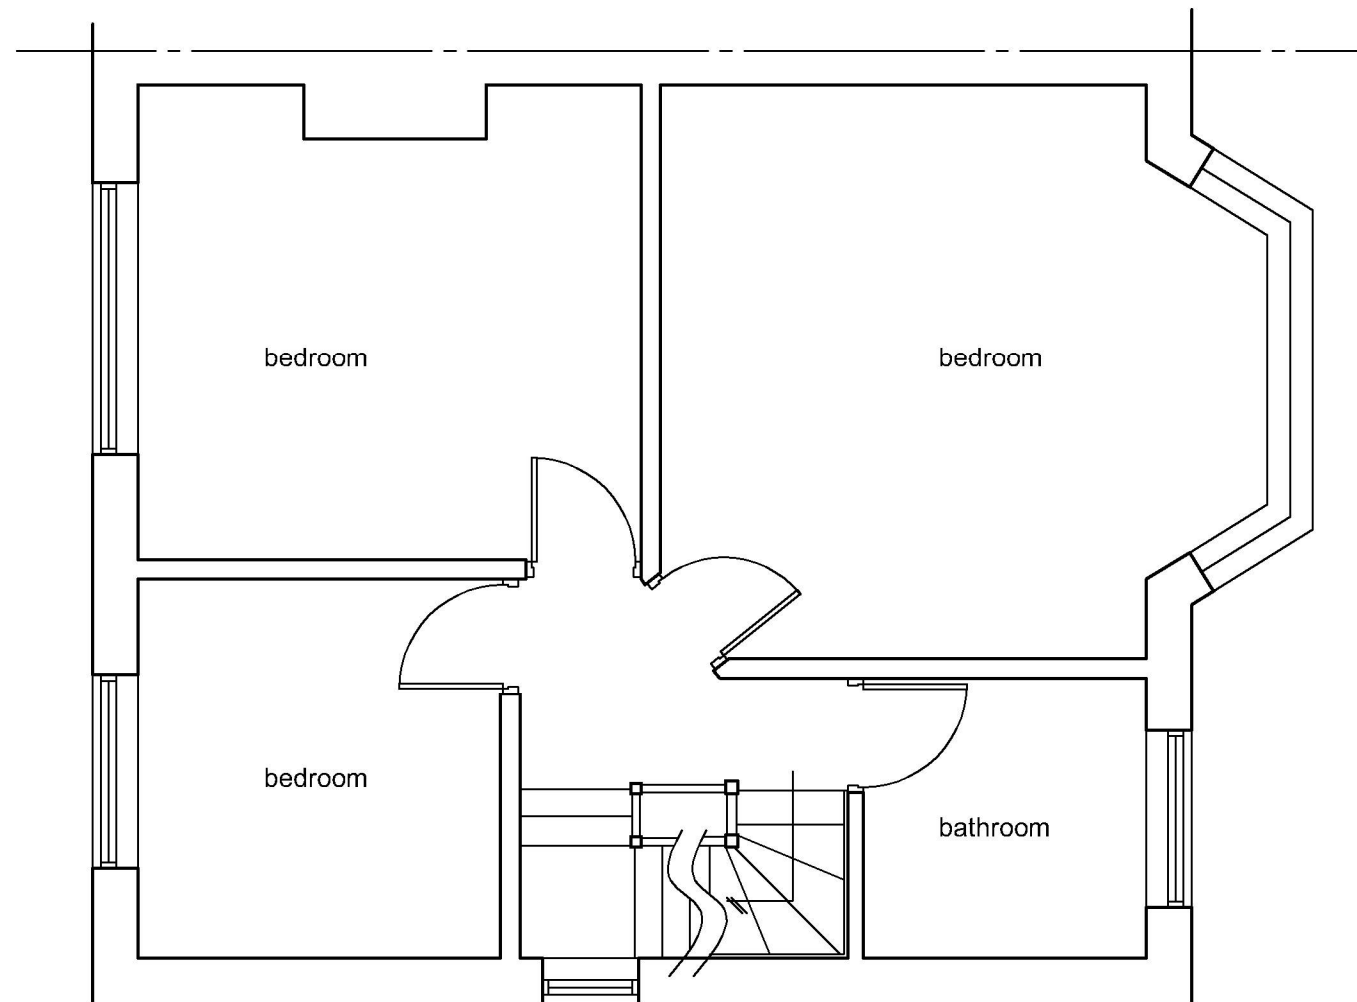


PROPOSED FIRST FLOOR PLAN
SCALE 1:50

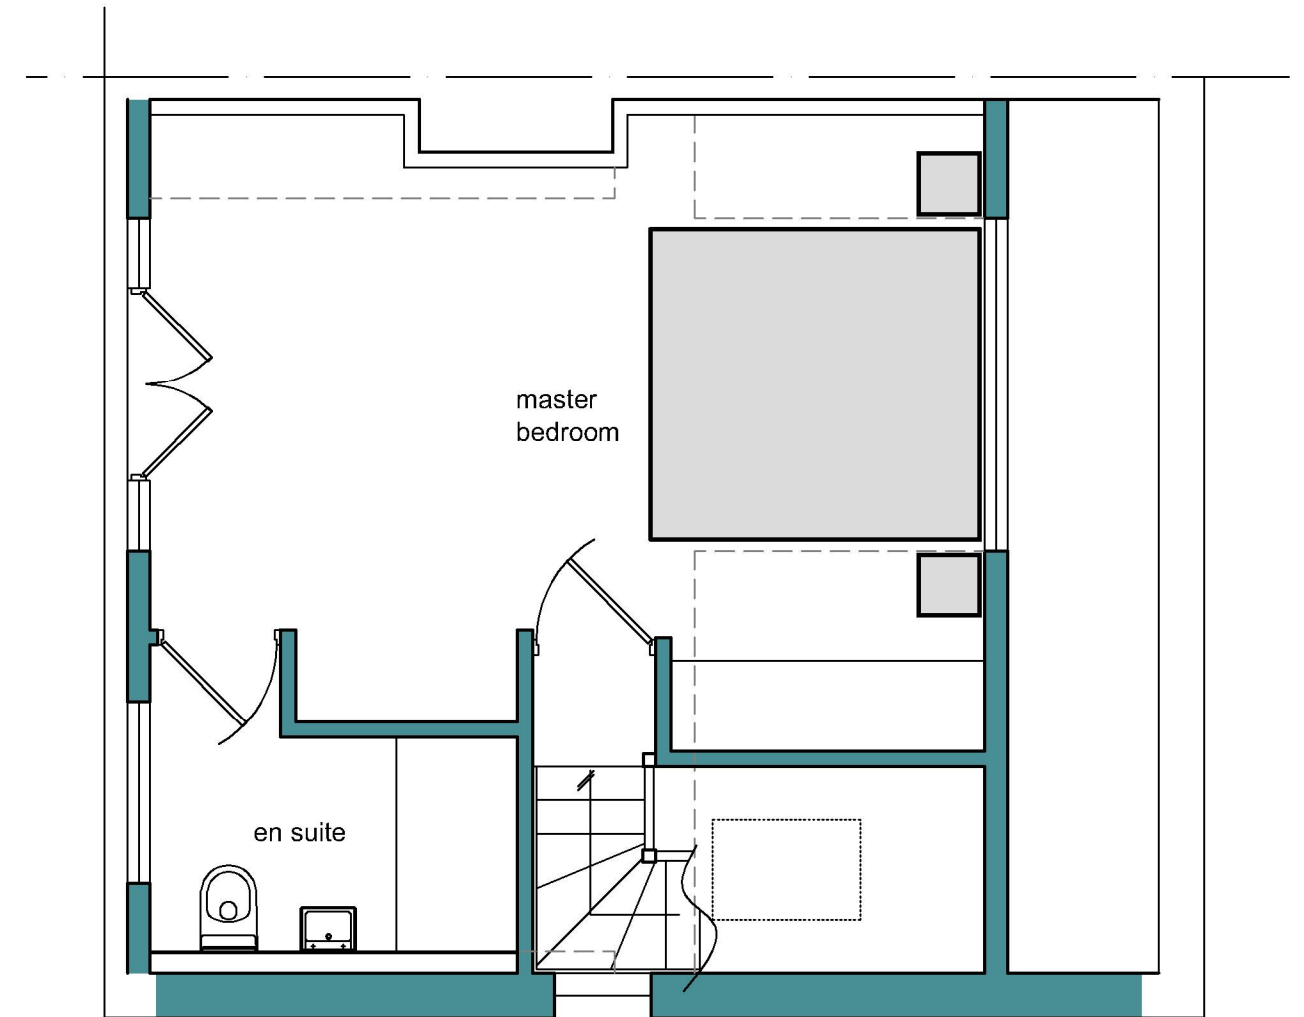

PROPOSED SECOND FLOOR PLAN
SCALE 1:50

SCALE BAR 1:50

 

DRAWING TITLE - PLANNING APPLICATION - PROPOSED FLOOR PLANS		DATE - March 2023		SCALE - 1:50 @ A3		grp architectural design t. 07747 011252 e. gavin.page77@gmail.com
		DRN - gp	CHK - -	DRAWING REF - 22221 PL300	Rev -	
CLIENT - Mr & Mrs Talbot, 22 Alderbrook Road, Purbrook, Hants.						