
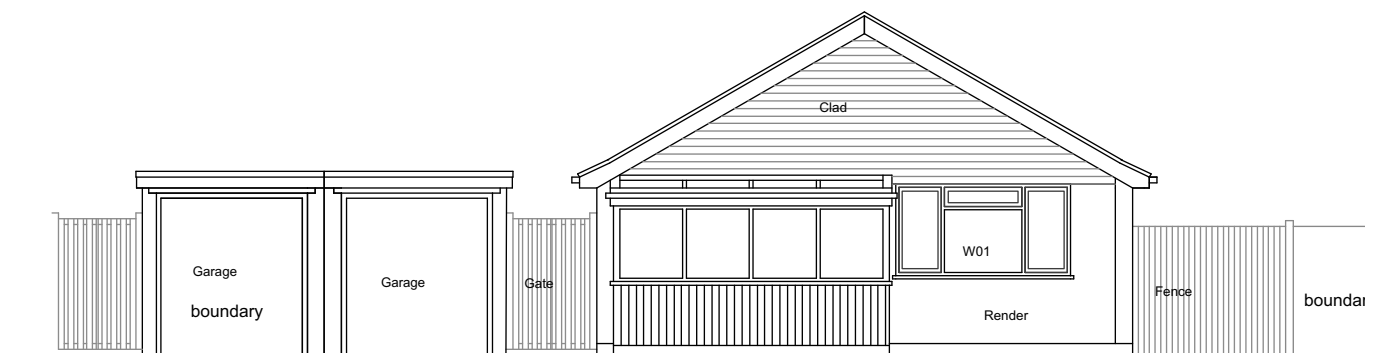
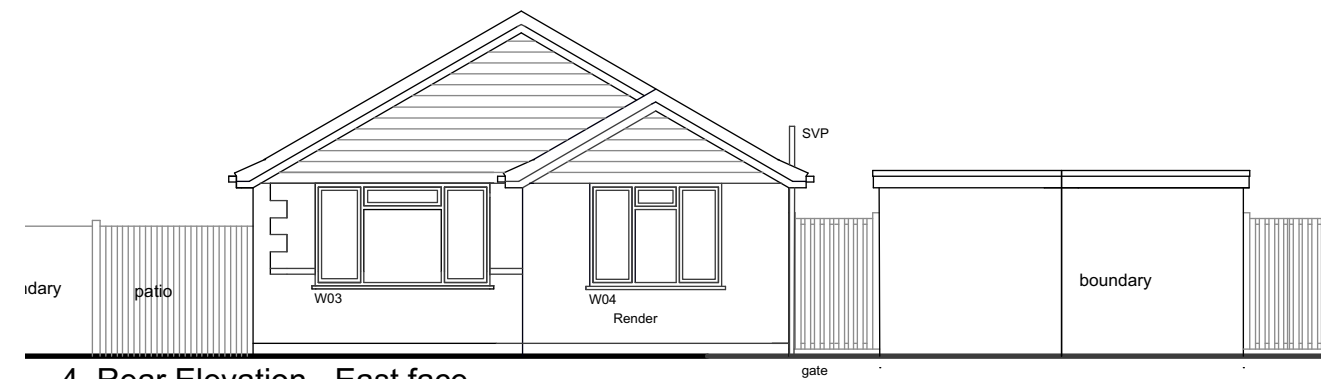
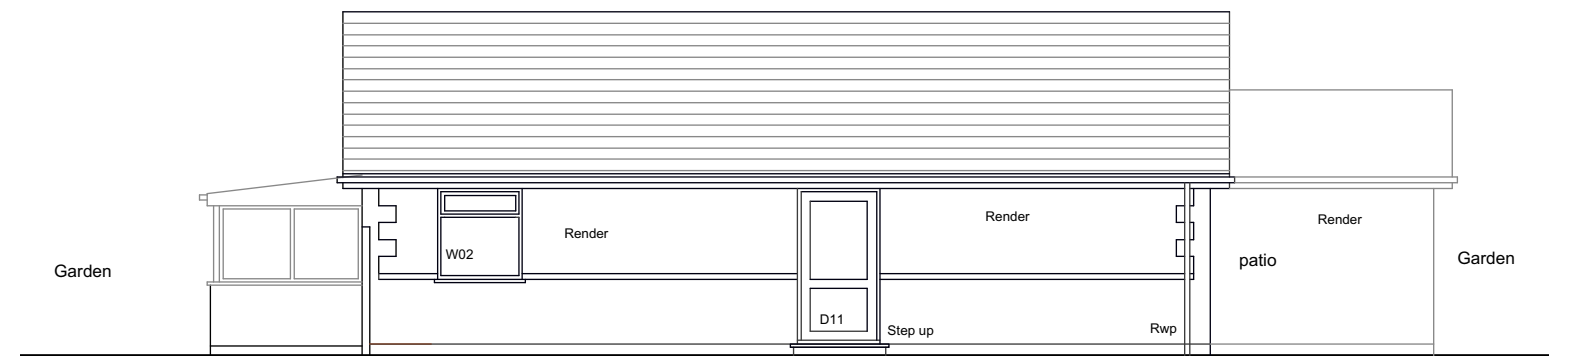
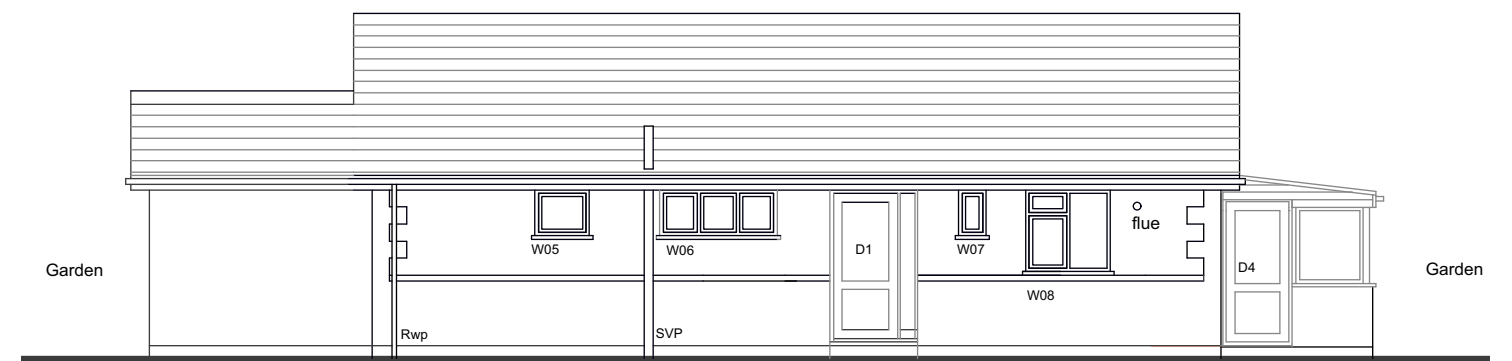


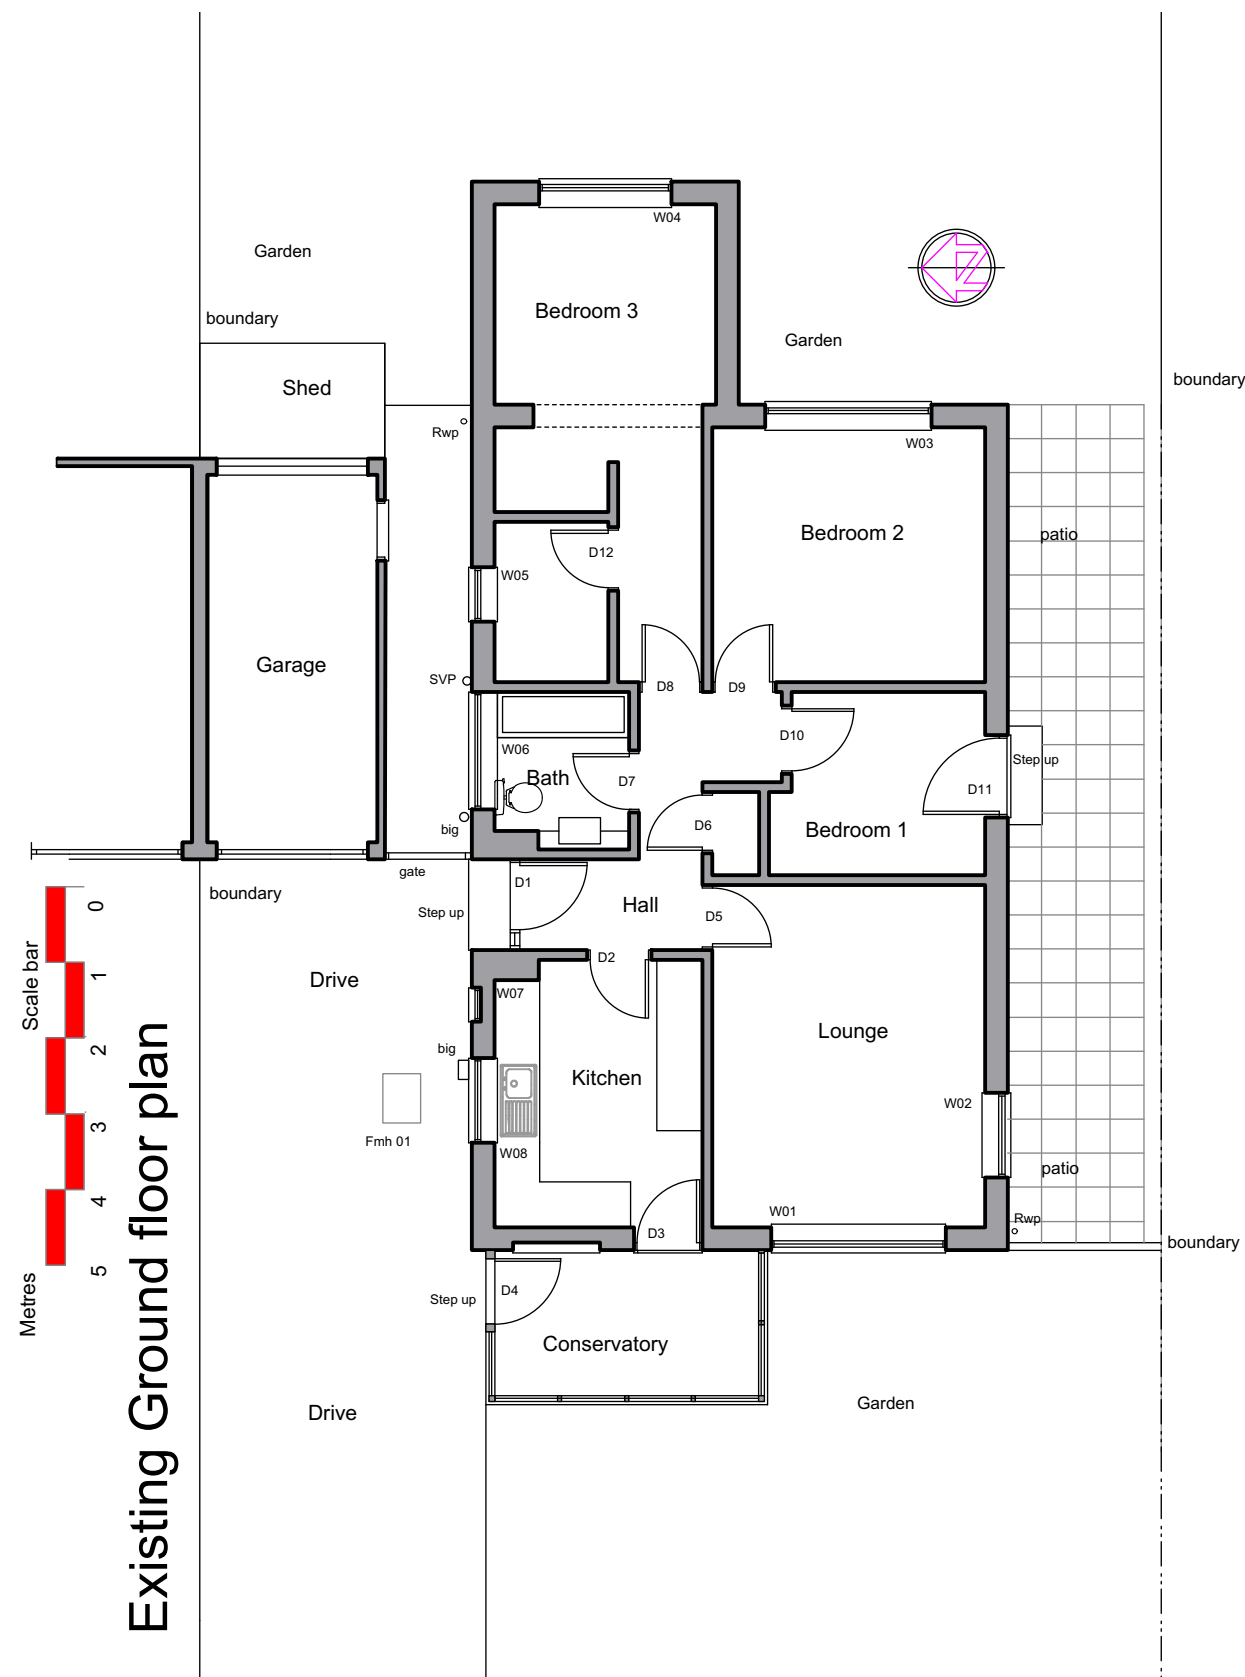

1. Existing Ground floor Plan : Scale 1:100 @ A3

Notes

rev	description	date	by
A	Planning application	19.01.23	LR
B	Elevation description amended	15.02.23	lr

Project : Alterations & Improvements to :
5 Bembridge Court, Eastoke Corner,
Hayling Island, Hampshire. PO11 9RT

Client: Mr & Mrs Belchin
Title : Existing Plan & Elevations
Drawing : Y9023_0102 / Rev B

1. Existing Plans & Elevations : Scale as shown

Architectural Planning Ltd.

Building Surveyors, Designers & Project managers.
1a Nutbourne Road, Sandy Point, Hayling Island, Hants . PO11 9RT .
Telephone : 02392 463994, mobile : 07795 633100