




NORTH

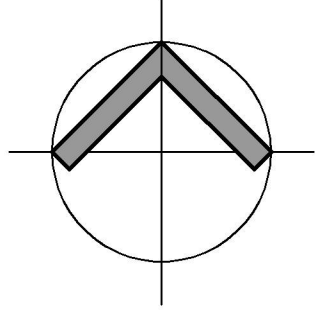

Note:
Do not Scale from this Drawing (except for planning approval).
All dimensions are in millimetres and to be checked on site.
All Dimensions relating to subcontractors or suppliers work
must be checked and agreed between the main contractor and
the sub-contractors and suppliers.

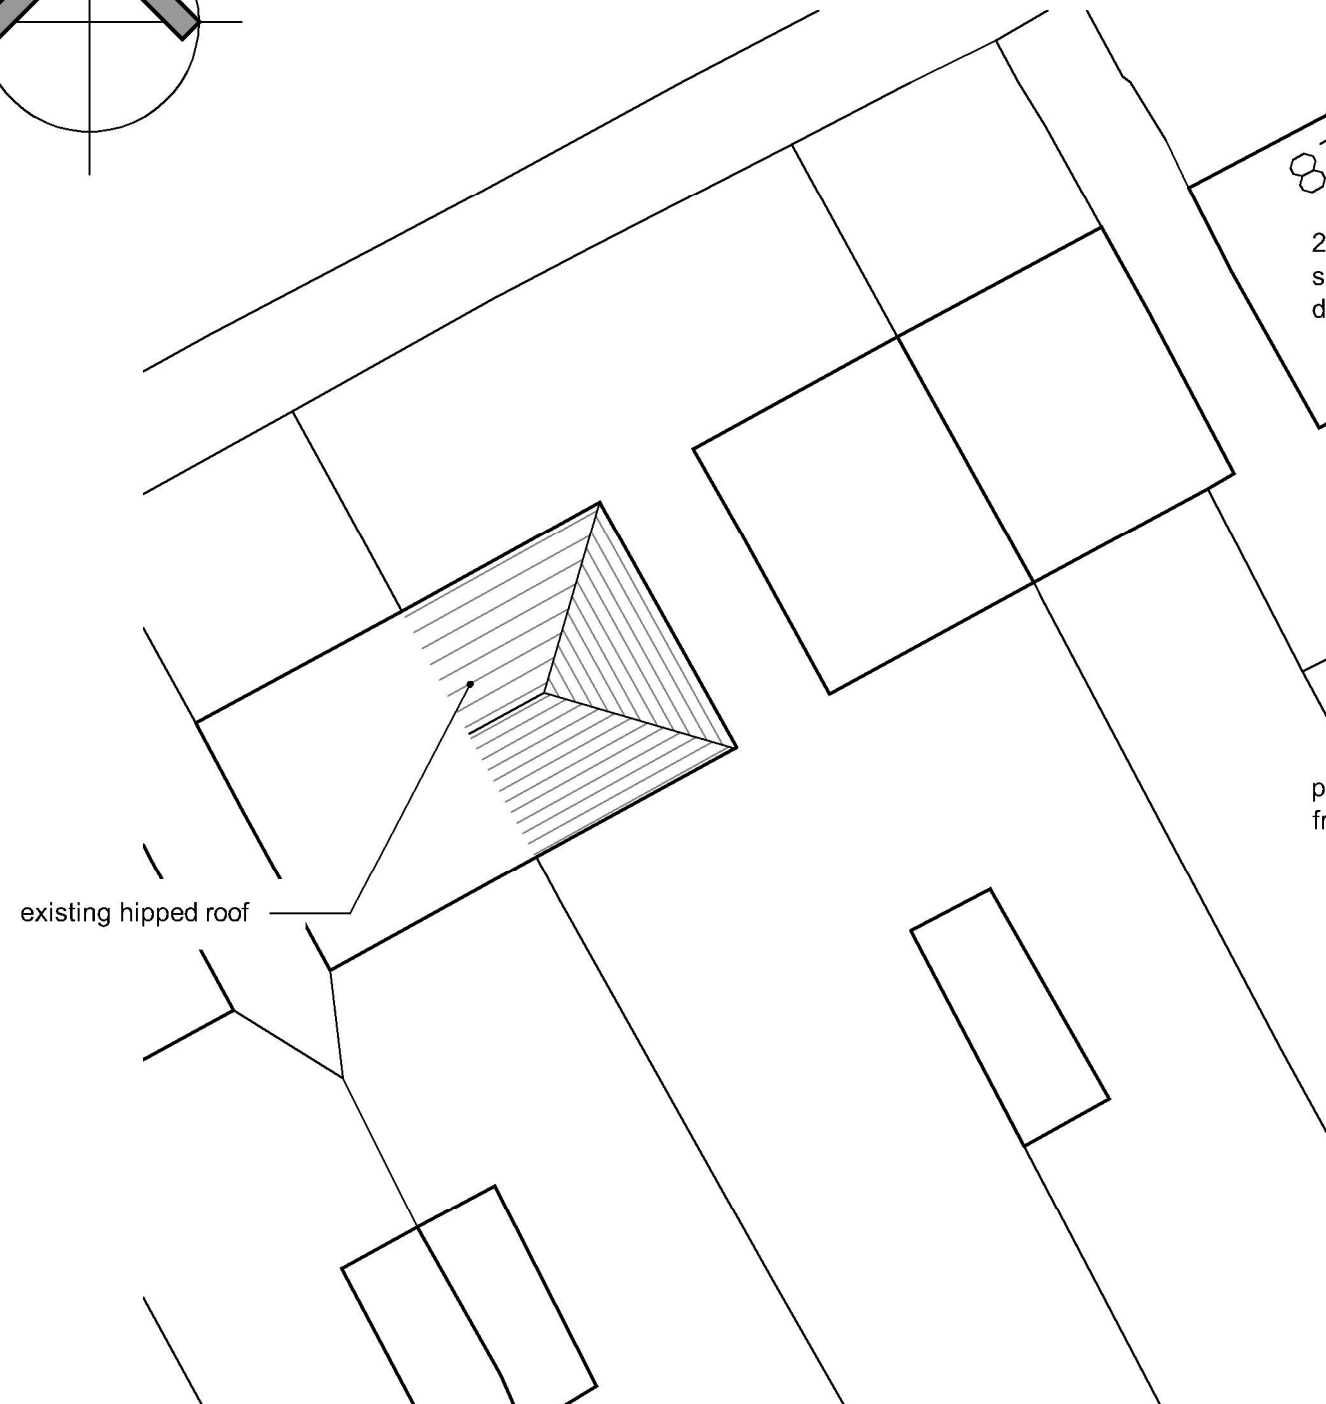


EXISTING ROOF PLAN
SCALE 1:200

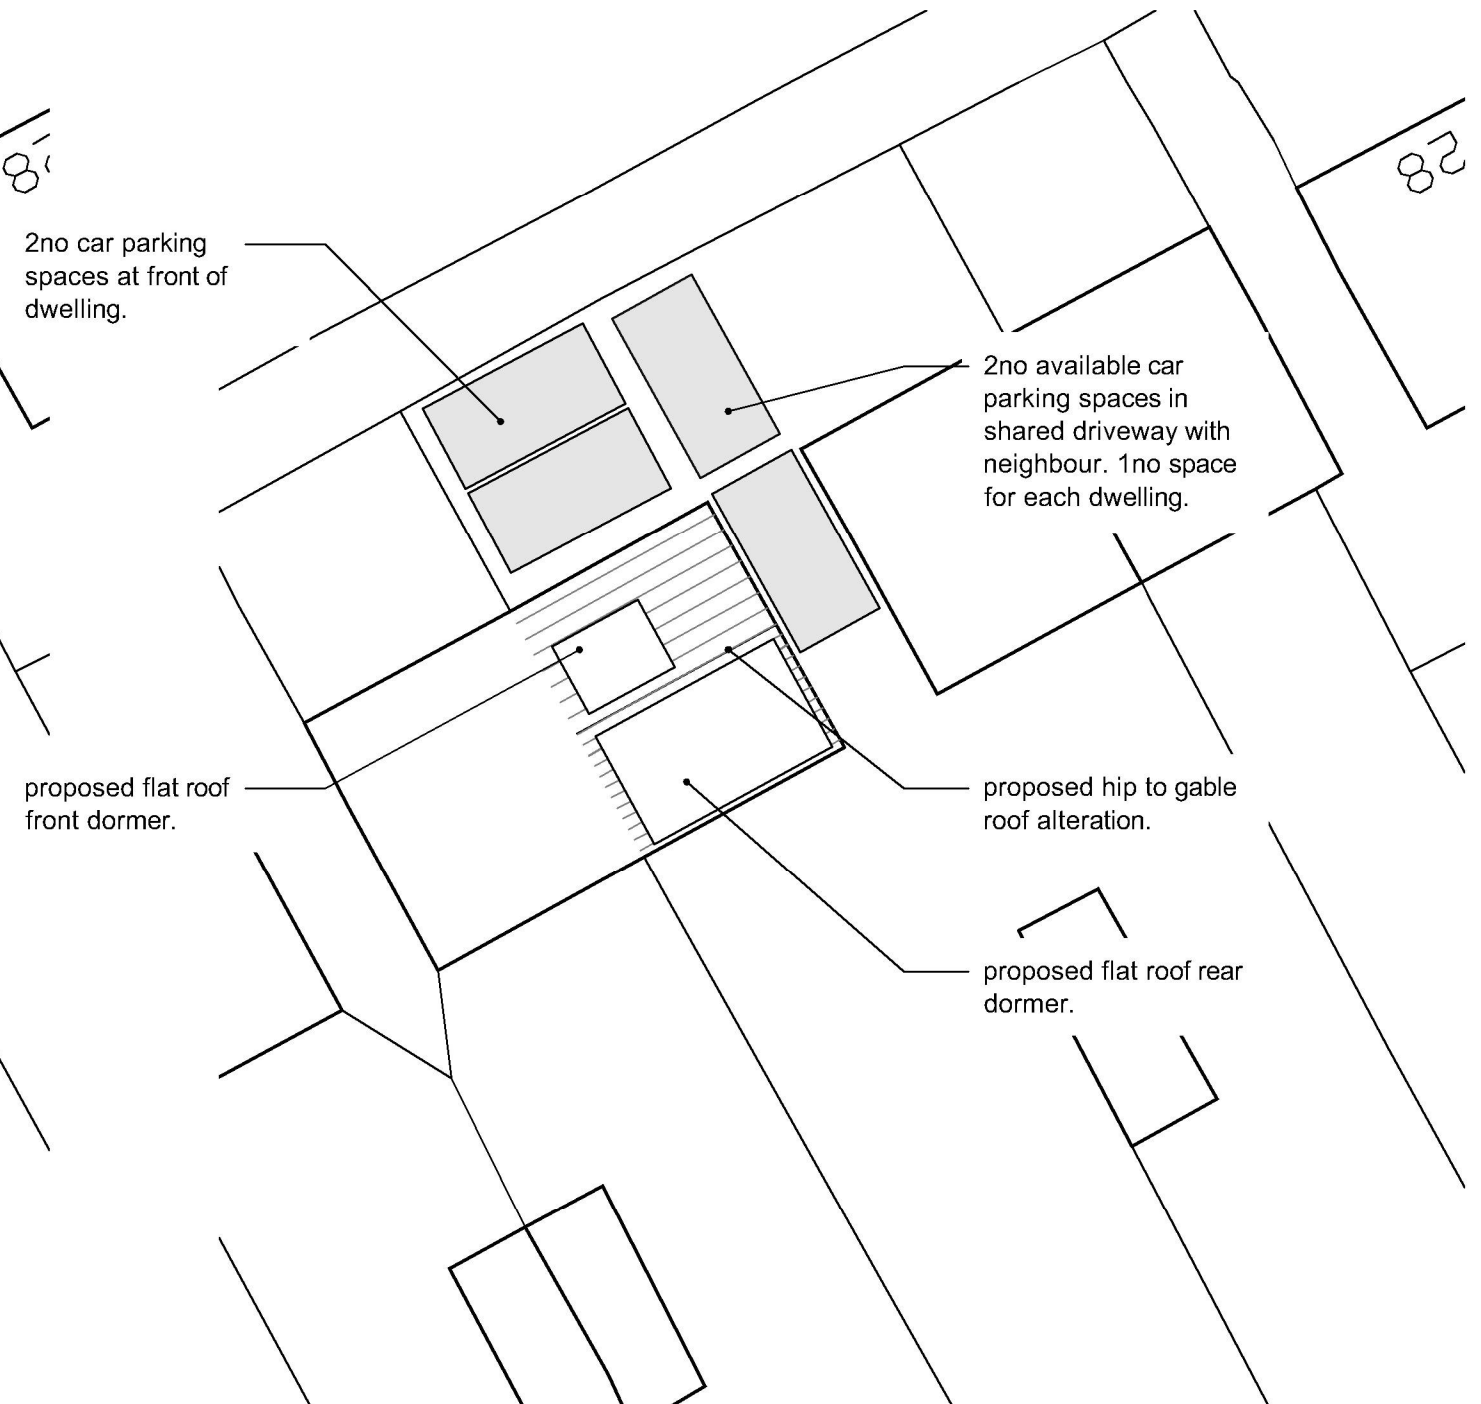

PROPOSED ROOF PLAN & CAR PARKING
SCALE 1:200

SCALE BAR 1:200

 

DRAWING TITLE - PLANNING APPLICATION EXTG & PROPOSED ROOF PLAN		DATE - March 2023		SCALE - 1:200 @ A3		grp architectural design t. 07747 011252 e. gavin.page77@gmail.com
		DRN - gp	CHK - -	DRAWING REF - 22221 PL303	Rev -	
CLIENT - Mr & Mrs Talbot, 22 Aldermoor Road, Purbrook, Hants.						