


38 STAKES ROAD, WATERLOOVILLE EXISTING ELEVATIONS

Scale 1:100 @ A3

HAVANT BOROUGH
COUNCIL
04 MAR 2011
RECEIVED




EXISTING FRONT (NORTH) ELEV.

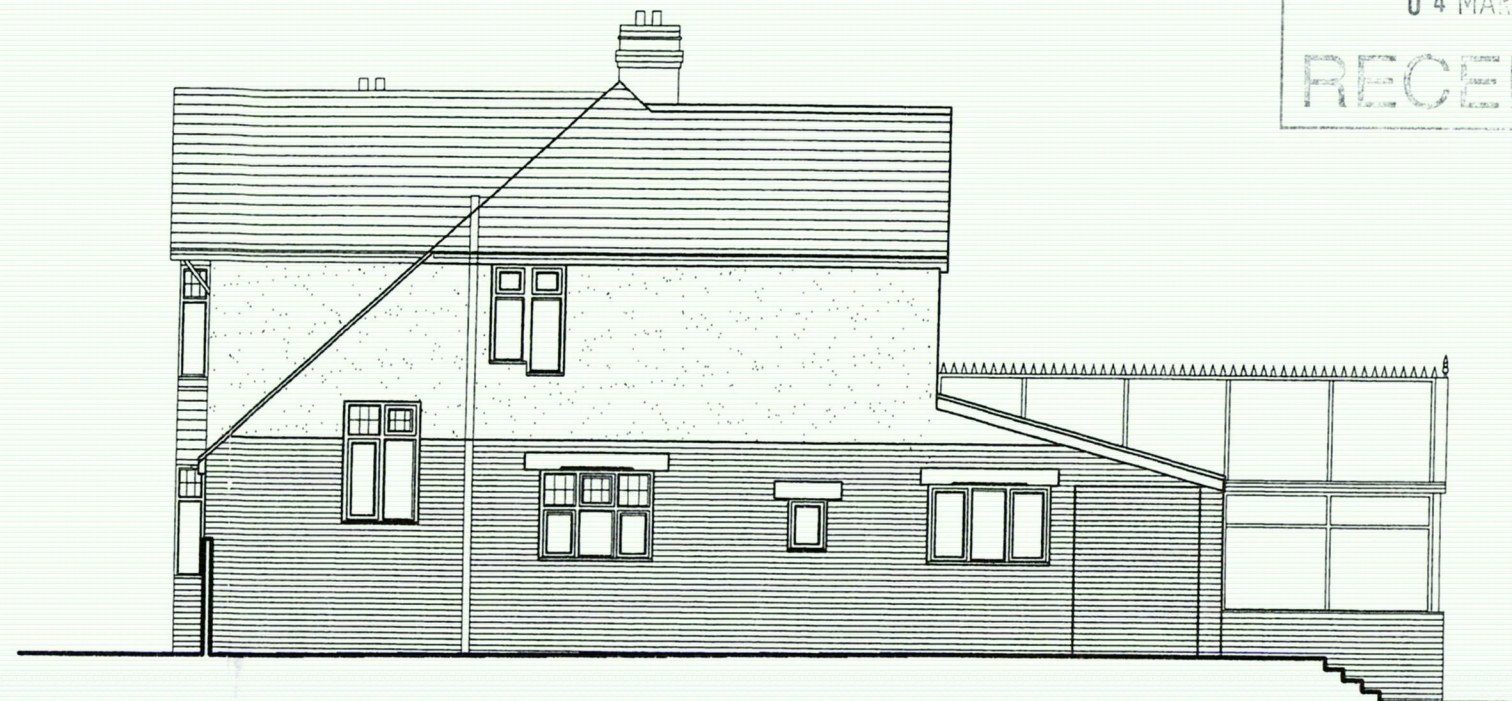

EXG. SIDE (WEST) ELEVATION



EXISTING REAR (SOUTH ELEVATION)

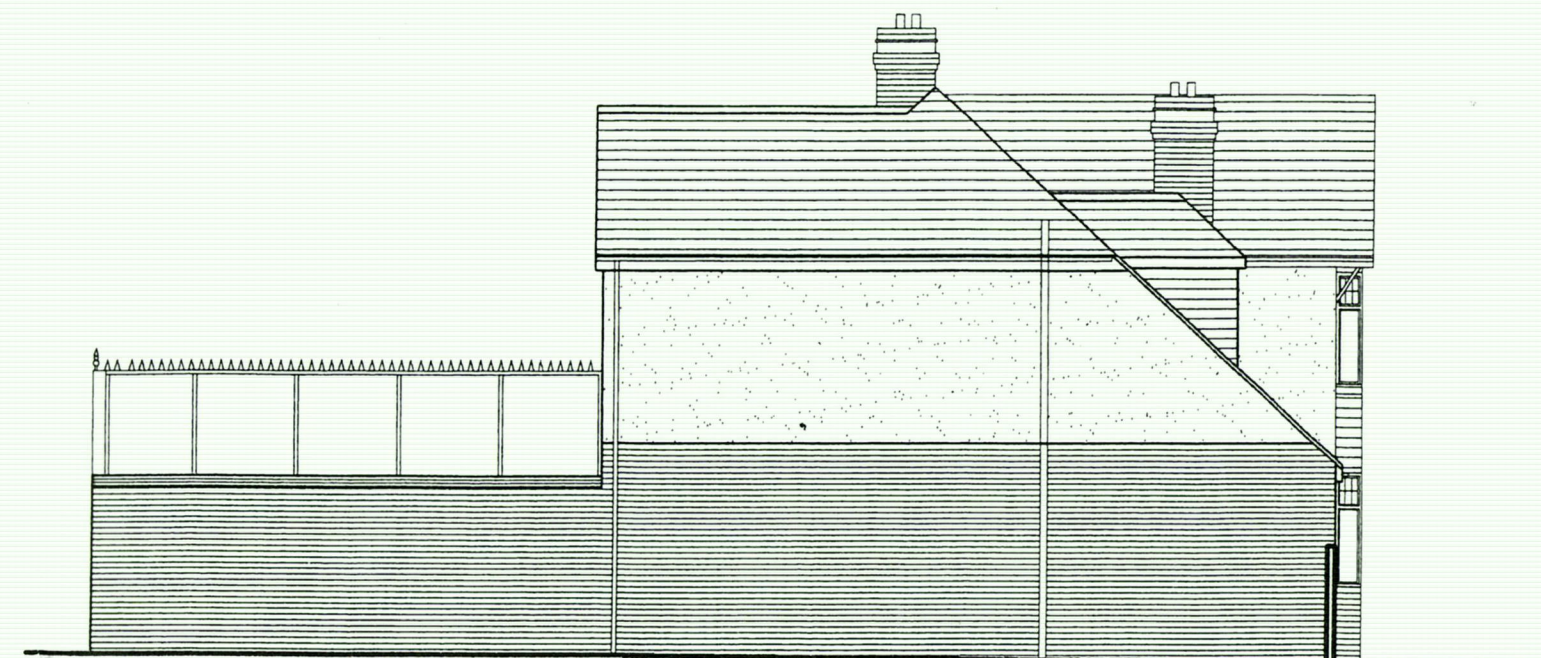

EXG. SIDE (EAST) ELEVATION.