



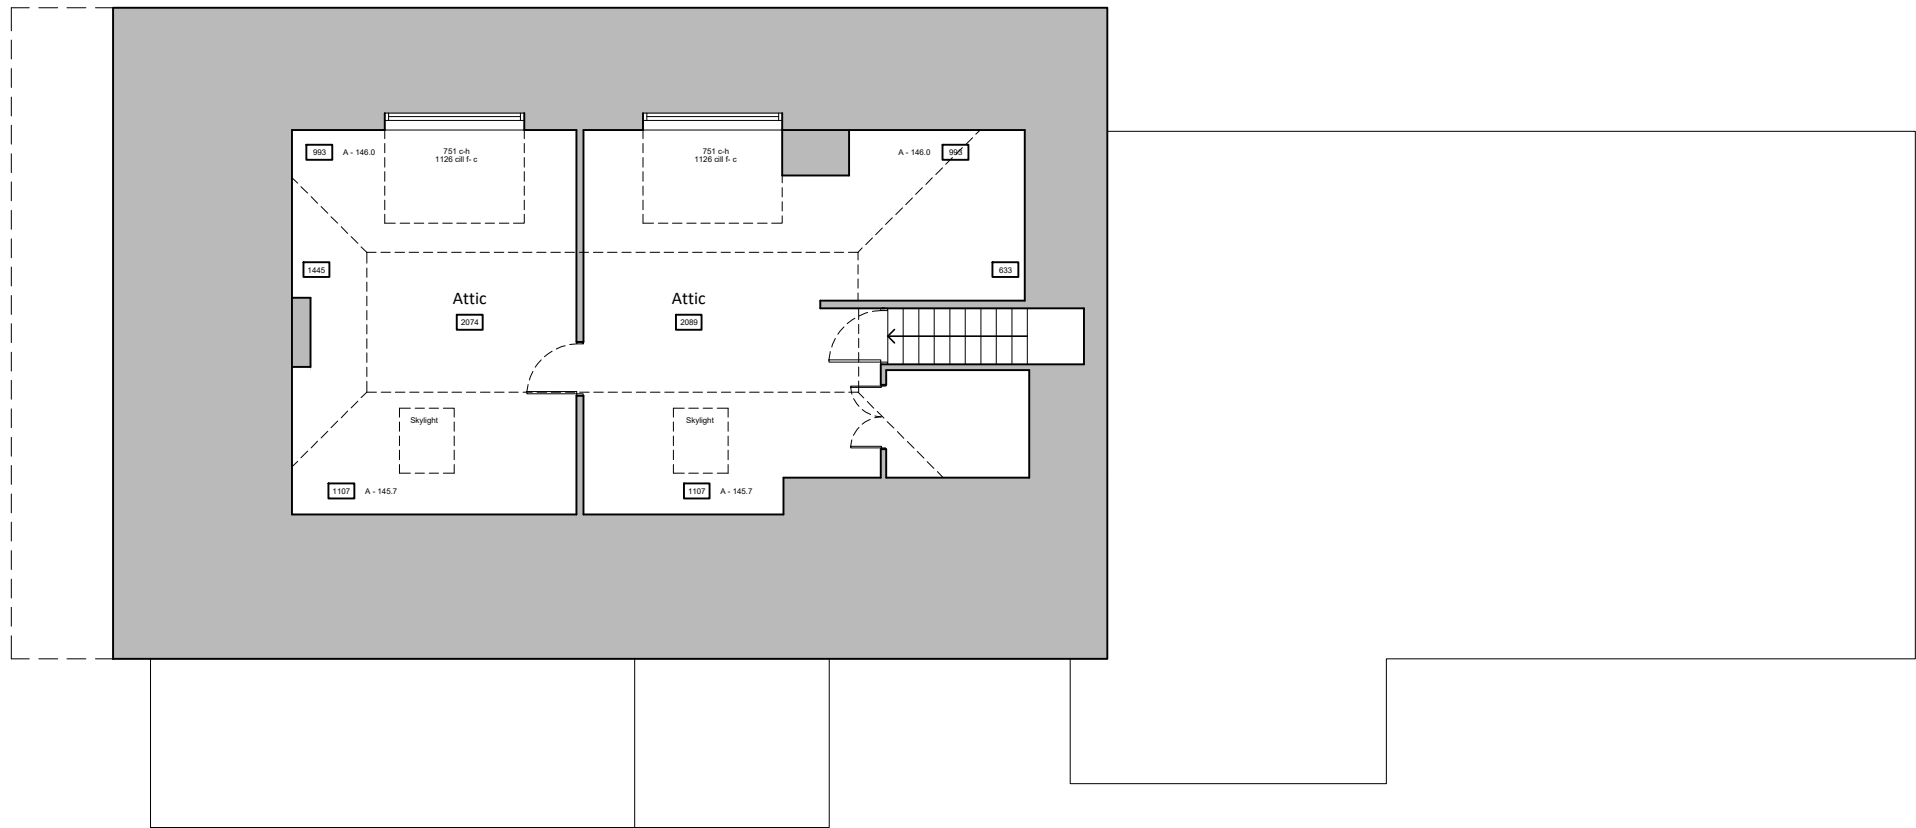

Existing first floor plan



Existing ground floor plan scale 1:100

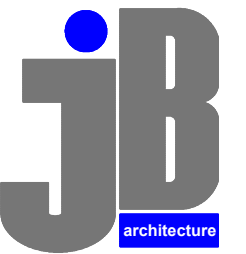

JB ARCHITECTURE DESIGN LTD
TEL: 01243 933 732
E: admin@jb-architecturedesign.com
Web: www.jb-architecturedesign.com

For
MR & MRS SMITHSON

Project
**PROPOSED EXTENSION
633 SOUTHLEIGH ROAD
EMSWORTH
PO10 7TE**

Title
EXISTING FLOOR PLANS

Date	Drawn	Scale	Checked
JAN 2023	JB	1:100 @ A3	-
Job Number	Drawing Number	Revision	
PL 666.23	02	A	