


NOTES

THE CONTRACTOR IS RESPONSIBLE FOR CHECKING ALL DIMENSIONS AND NOTIFYING ALL DISCREPANCIES TO THE DESIGNER.


USE FIGURED DIMENSIONS IN PREFERENCE TO SCALED DIMENSIONS.

ALL WORK TO BE IN ACCORDANCE WITH CURRENT BUILDING REGULATIONS.

COPYRIGHT OF THIS DRAWING IS RESERVED BY G.I.A. LIMITED, AND IS USED BY THE CONTRACTOR UNDER A LICENSE. IT IS NOT TO BE DISCLOSED TO ANY THIRD PARTY EITHER WHOLLY OR IN PART WITHOUT THE CONSENT IN WRITING OF G.I.A. LIMITED.

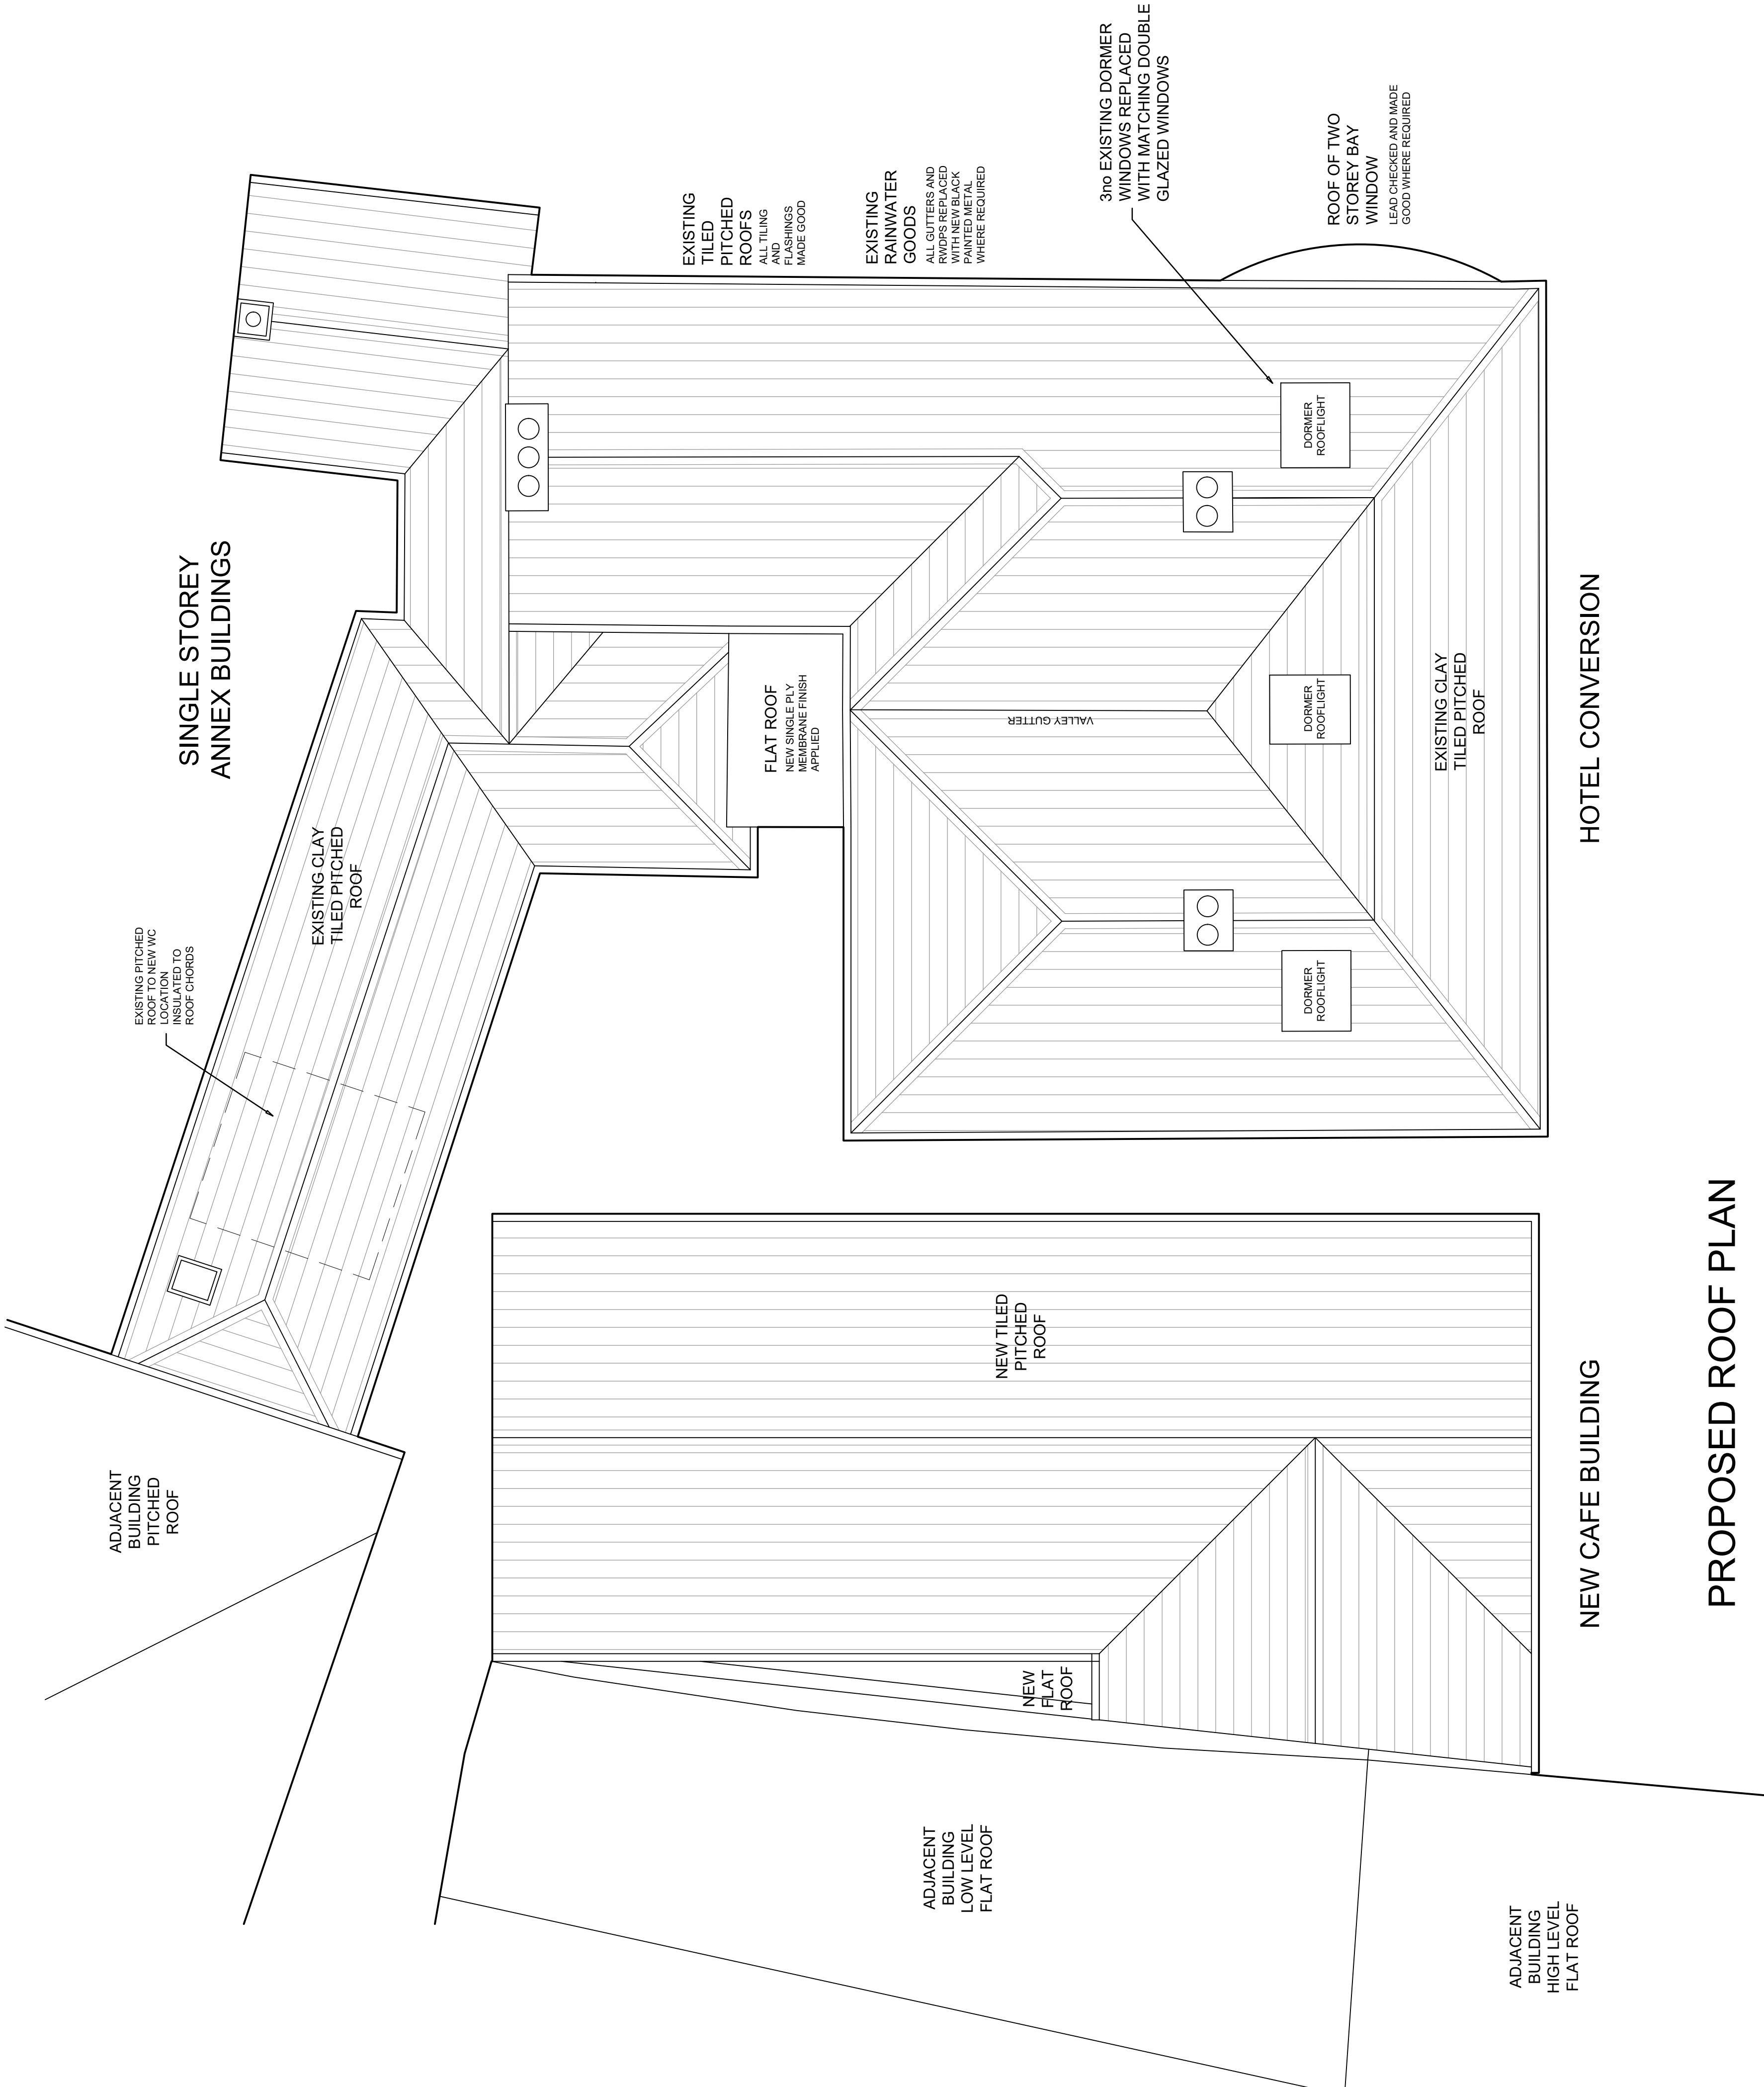

PROPOSED ROOF PLAN

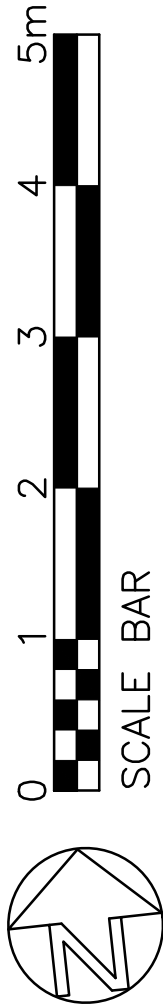

B		NOTE ON LOFT WINDOW REPLACEMENT ADDED	27/02/23
A		CAFE USE SHOWN	01/09/22
REV	DESCRIPTION		DATE
AMENDMENTS			
CLIENT			 GIA LTD, 3 Foxoak Park, Common Road, Dunnington, York, YO19 5RZ. t 01904 481 480 f 01904 486 730 e design@gia.co.uk w www.gia.co.uk INCORPORATED IN ENGLAND REG. NO. 2784136
JOB			
EMSWORTH SURGERY CONVERSION P010 7DD			
DRAWING			
ROOF PLAN AS PROPOSED			
JOB NO.		2992	DRAWING NO. 30 B
SCALE		1:50 @ A1	
DRAWN BY		NAS	DATE JUNE 2022