



Drawing
Technical

info@drawingtechnical.co.uk
07845656848

Site Address: 27 Alten Road
Waterlooville
PO7 6DS

Drawing Title: Proposed
Floor Plans &
Elevations

Client Name: Mr Dale Trump

Job No. DT210	Scale A1	Date 20/12/2022
------------------	-------------	--------------------

Revision A	Drawing No. 2	Drawn By LA
---------------	------------------	----------------

Drawing Notes

The contents of this drawing are copyright to Drawing Technical and may not be altered, copied or reproduced without written consent.

Contractor must verify all dimensions and report any discrepancies before putting work in hand.

Drawings for PLANNING purpose only and hence do not scale from this drawing.

Rev	Description	Date






Proposed Principal Elevation
1:100

Proposed Side Elevation
1:100


Proposed Rear Elevation
1:100

Proposed Side Elevation
1:100

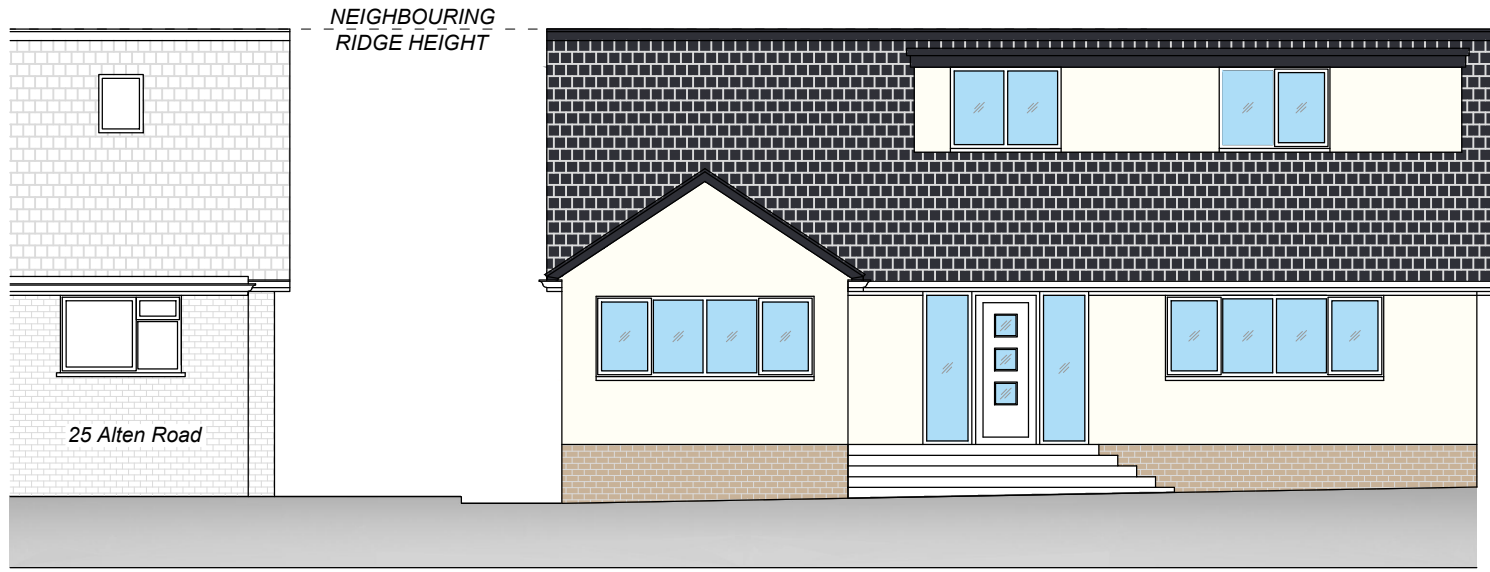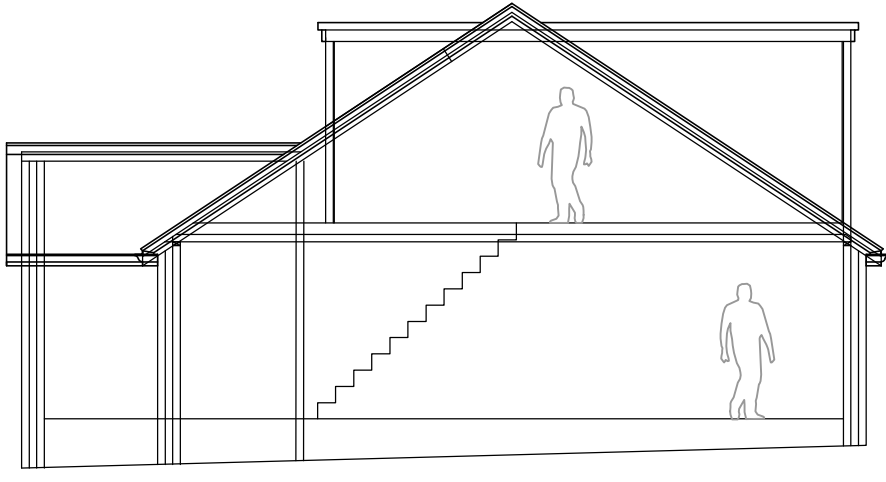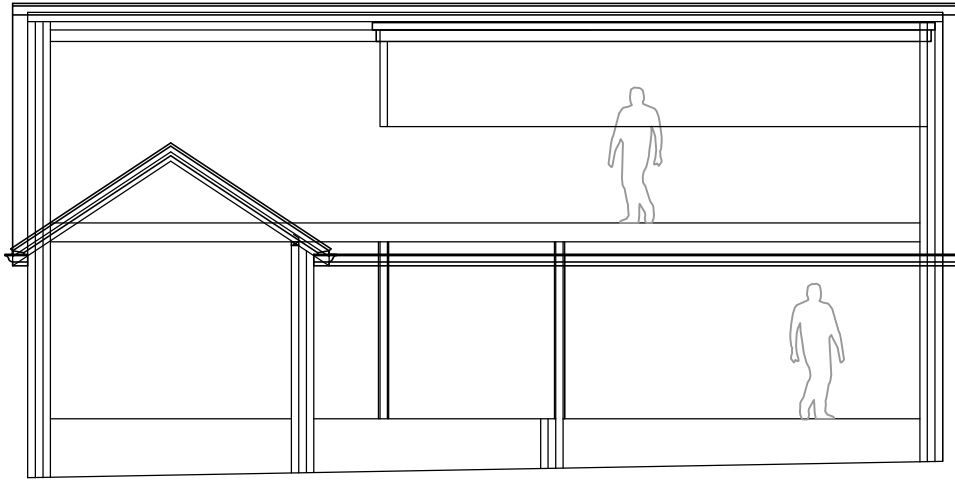


Proposed Street View
1:100

Proposed Sections
1:100

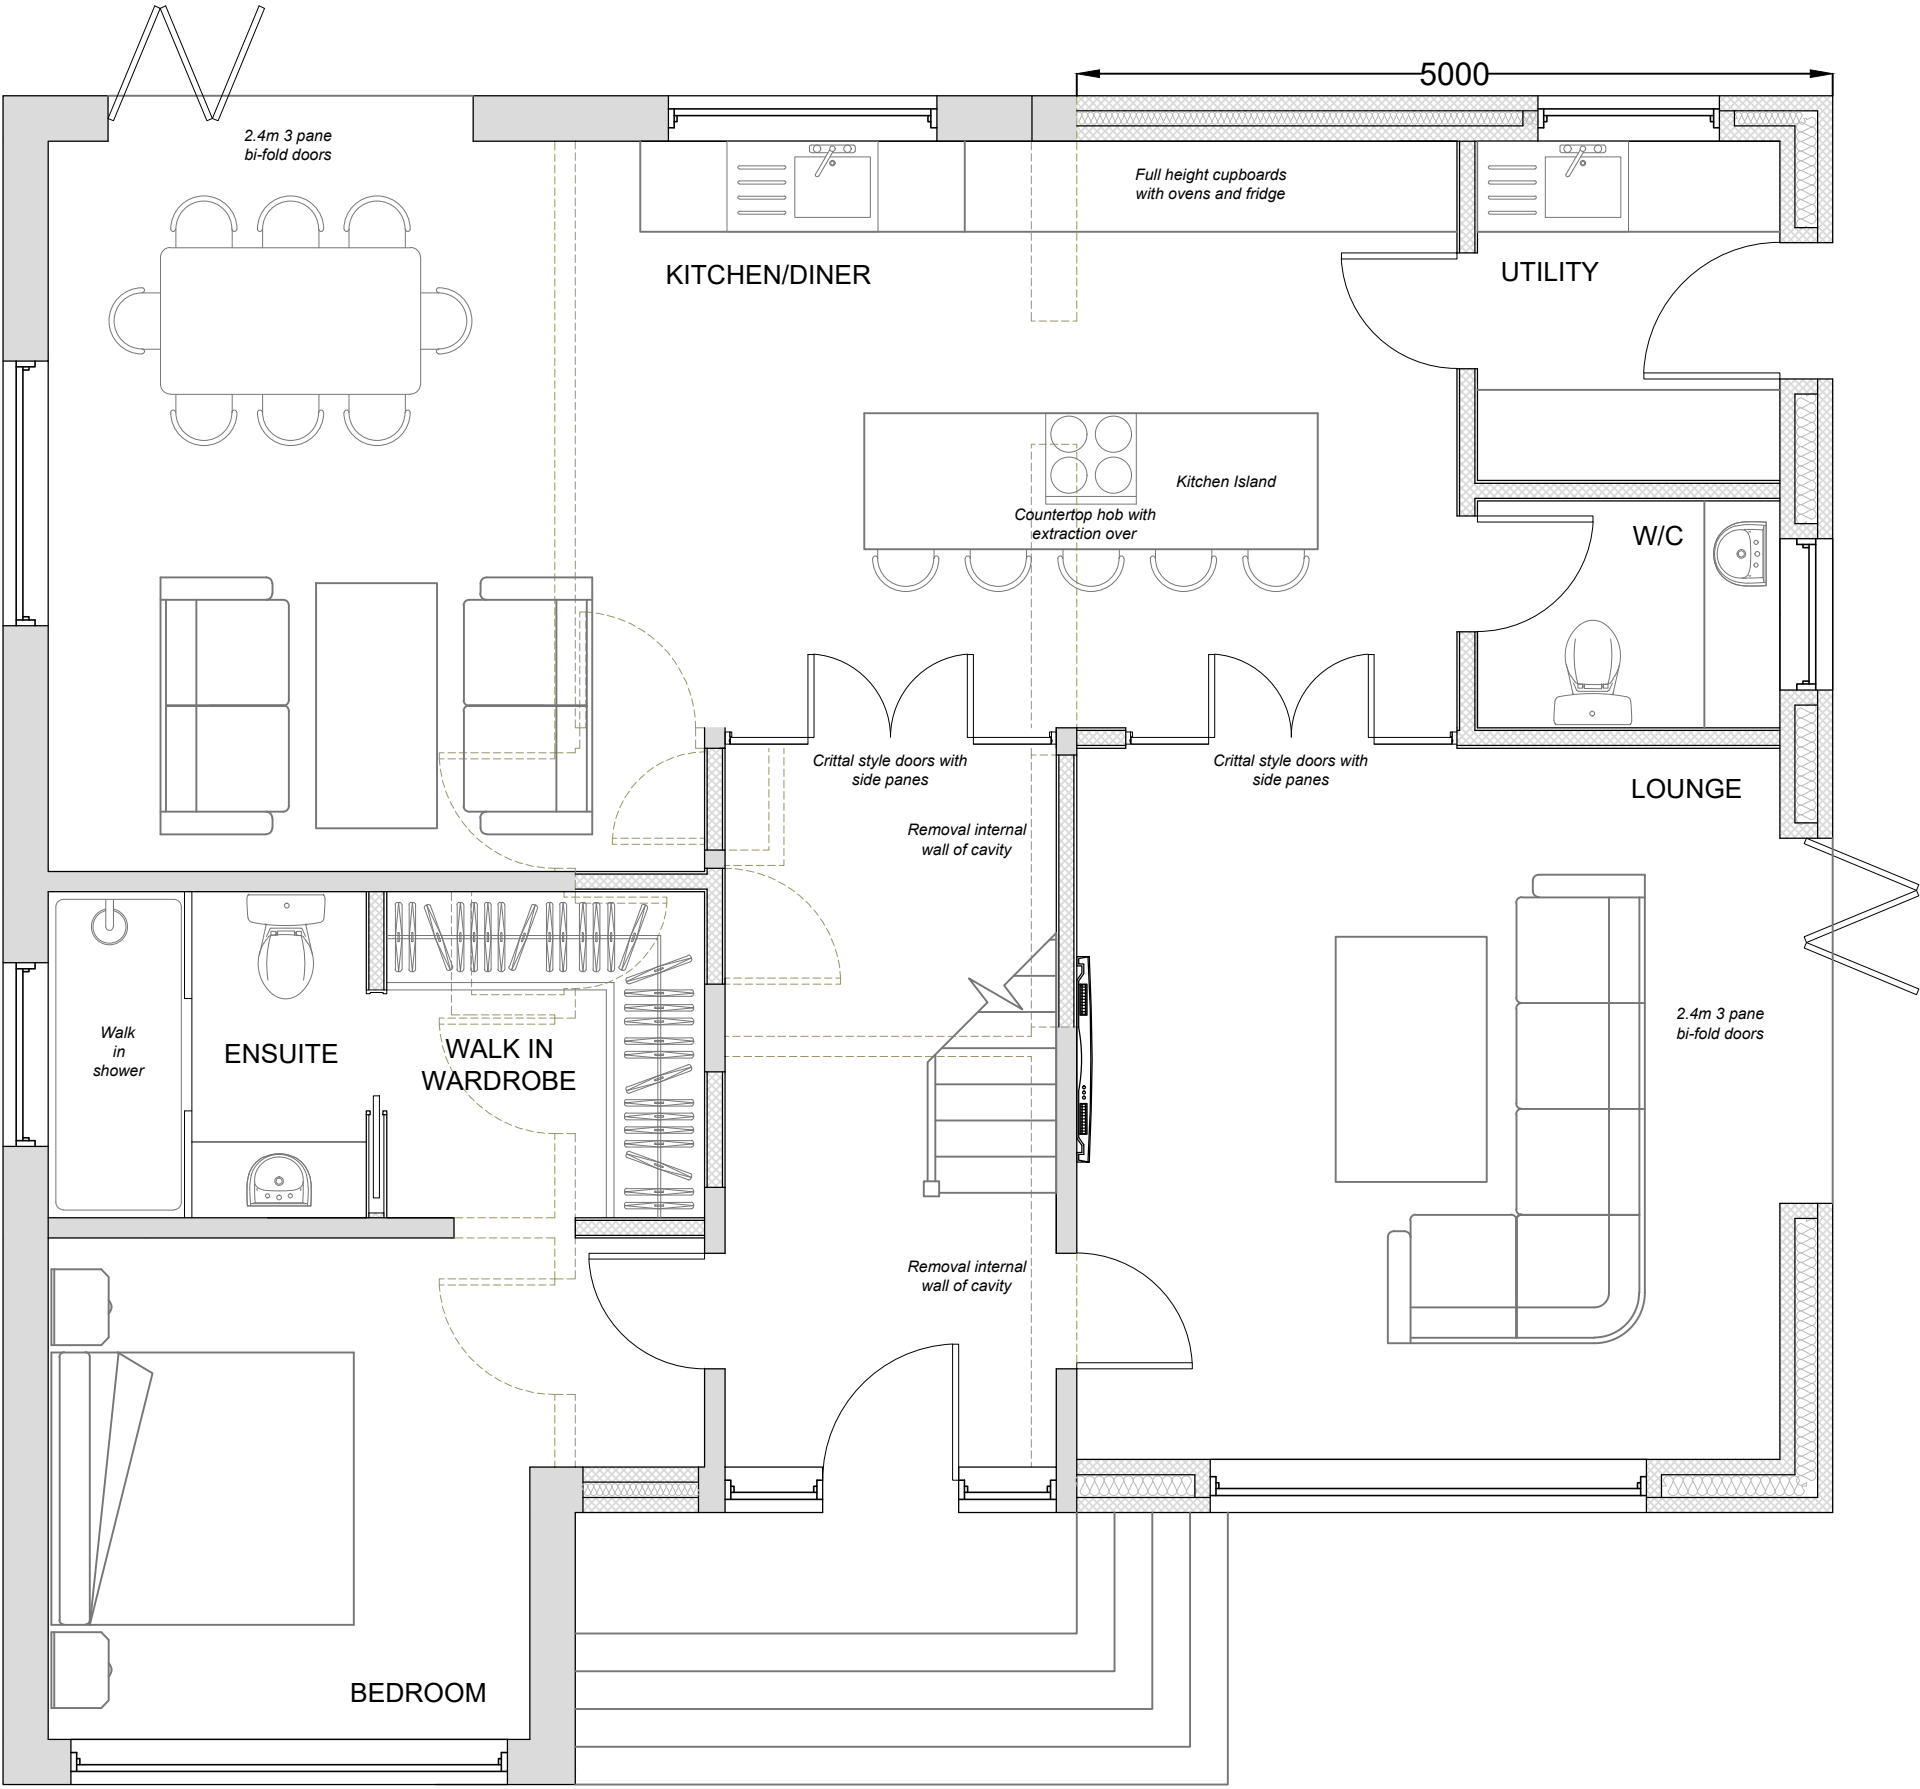


Proposed Ground Floor Plan
1:50

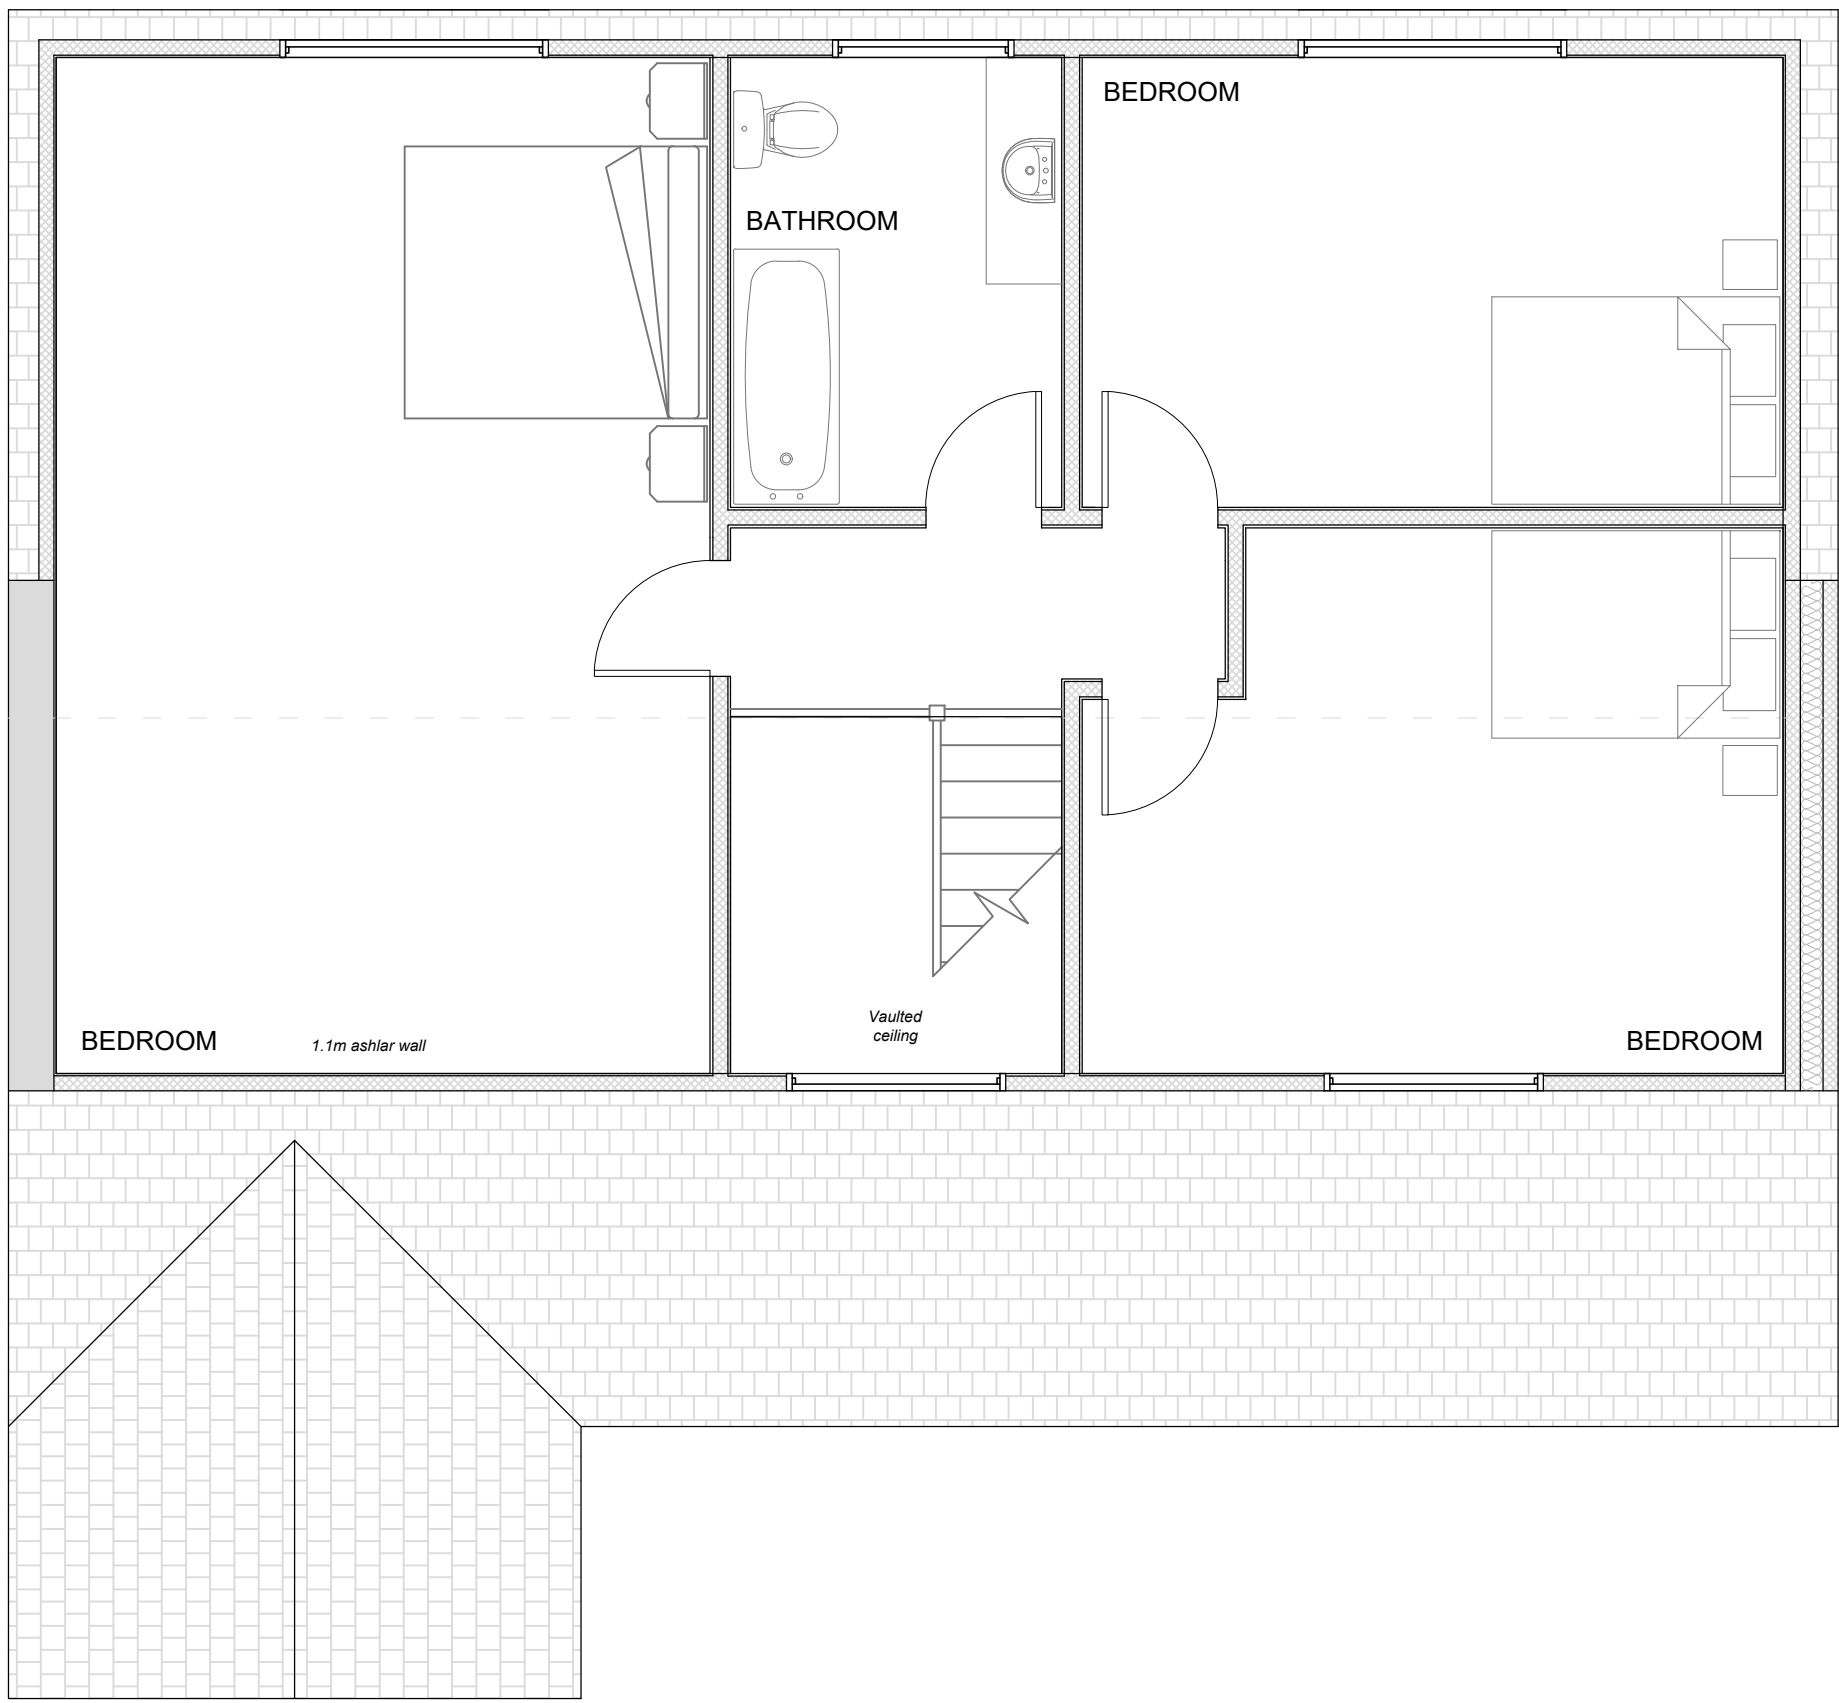


Proposed Second Floor Plan
1:50



Proposed Block Plan
1:250

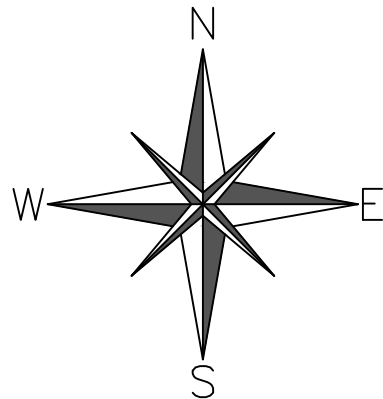

SCALE BAR 1:50

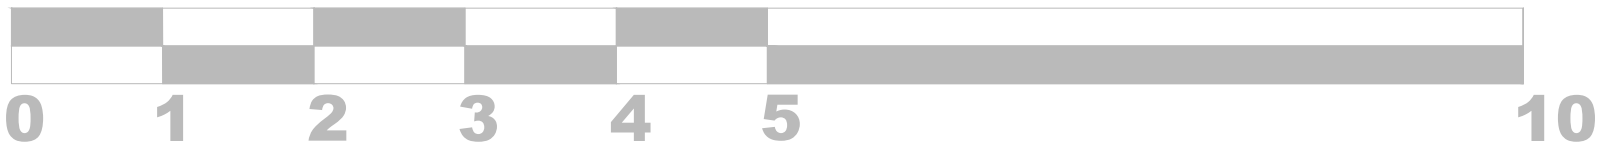

SCALE BAR 1:100

