


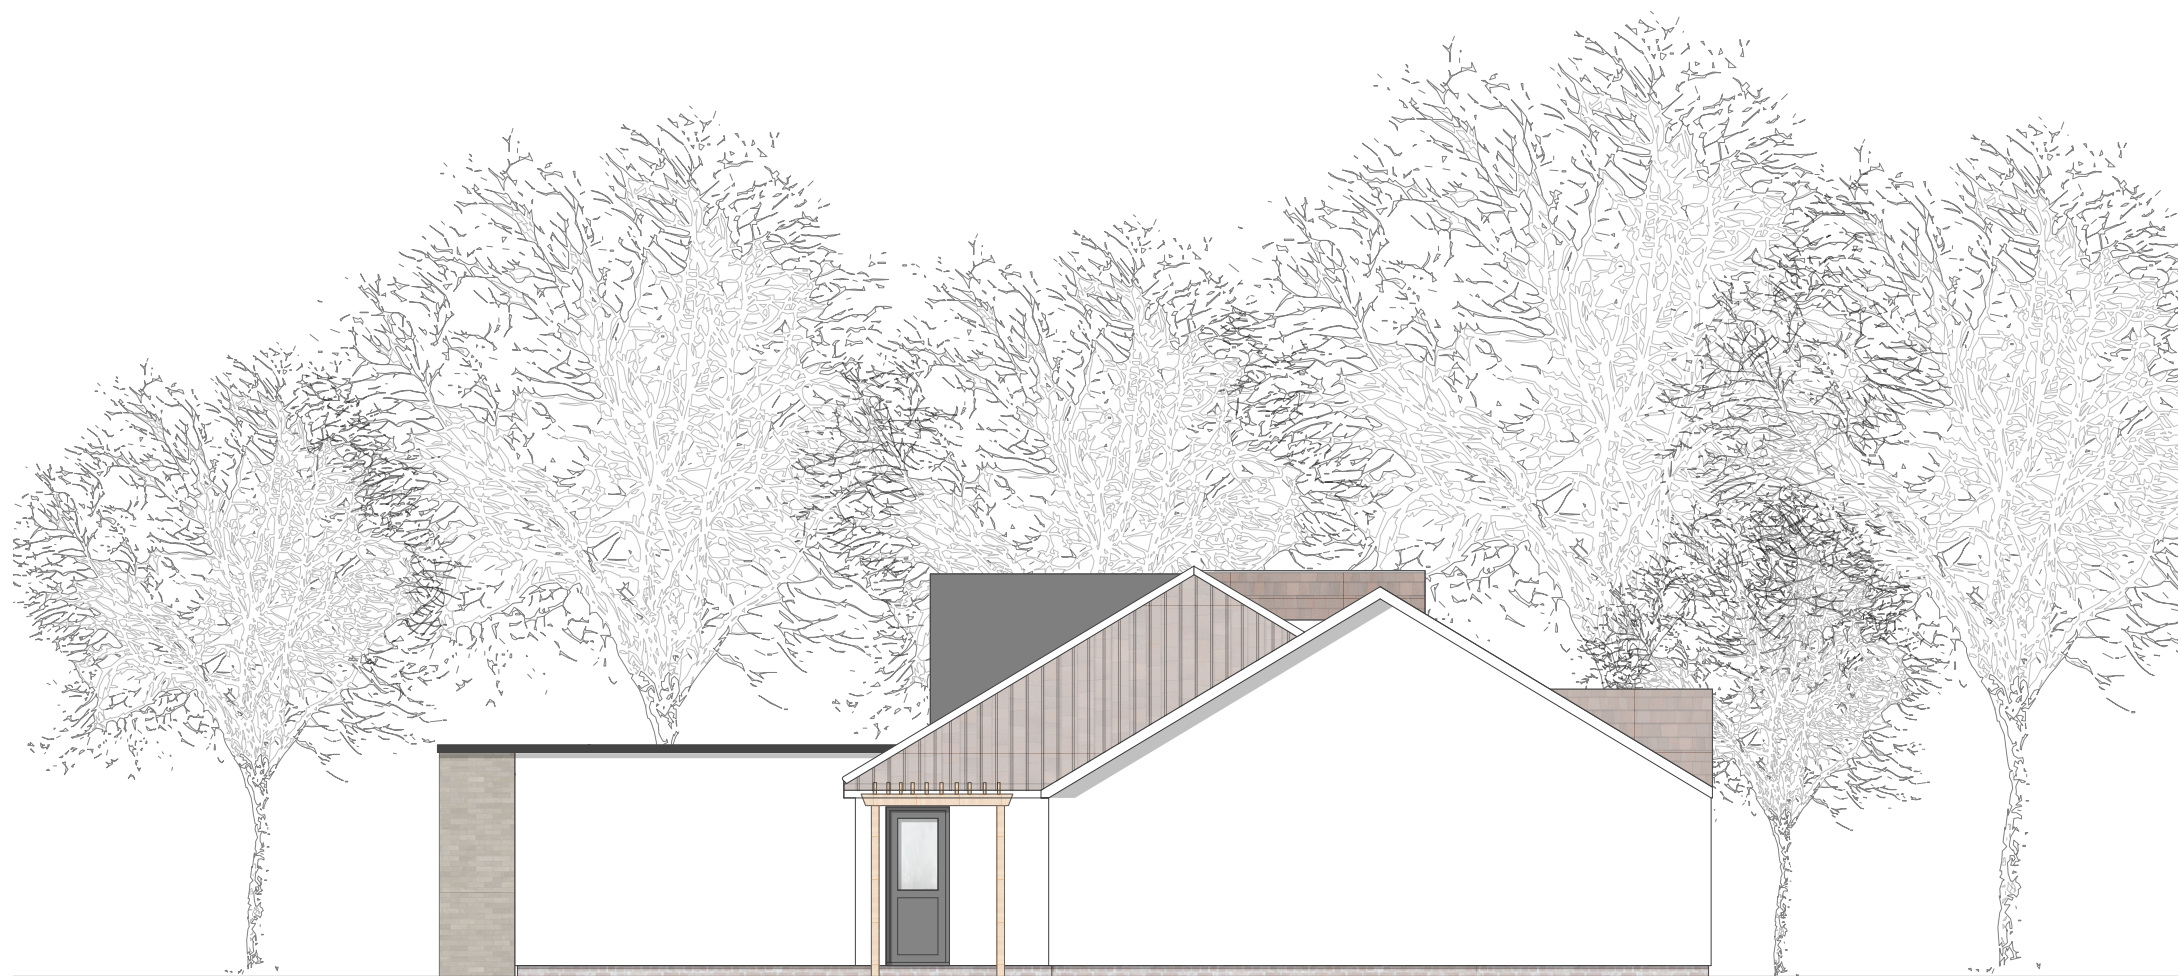

Proposed East Elevation @ 1:100



Proposed South Elevation @ 1:100



Proposed West Elevation @ 1:100



Proposed North Elevation @ 1:100

Amendments		by	Date
A	General Revision	KC	02.15
B	General Revision	LMW	16.03.21
C	North & South Elevation Revised	LMW	05.04.21

Job Title: 075/DSSL

Drawing: Proposed Elevations

Scale: 1:100 @ A1

Drg.No: HOPA-003-P-B

Drawn by: KC

Issued to: HBC

Status: Planning

Date: 30.12.20



HOP
architects
architects
architects

HOP Architects Ltd
01202 285777
Company Reg: 10407385