


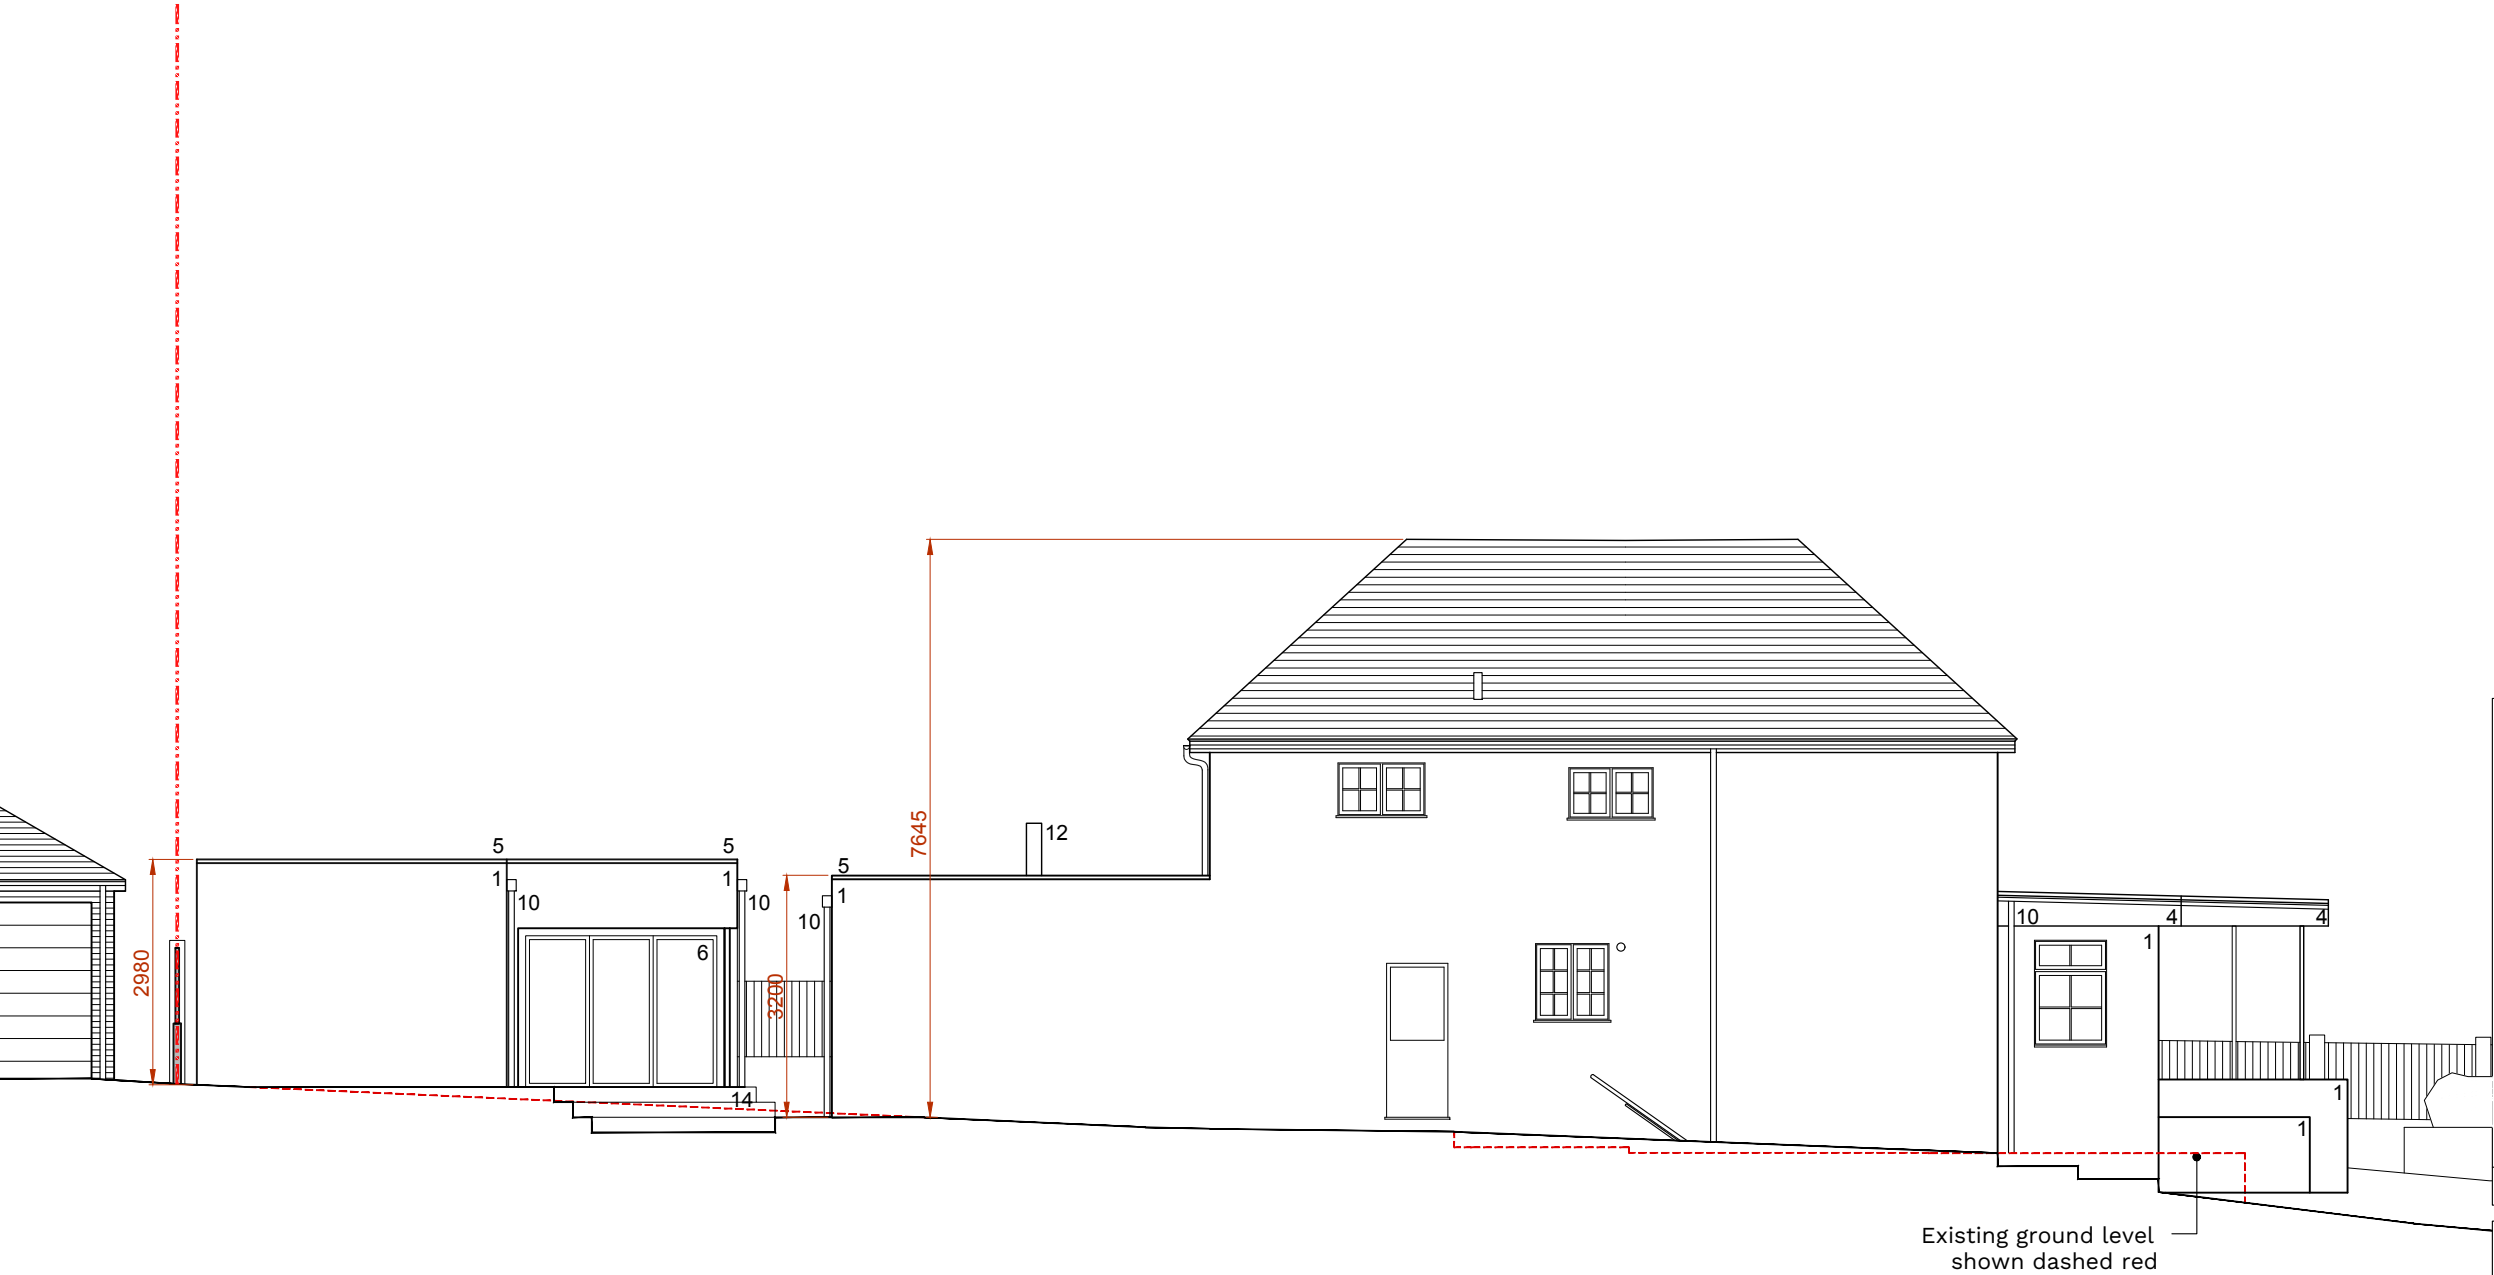

- Material Specification
1. White render
 2. Vertical timber cladding
 3. Light grey membrane flat roof covering
 4. Dark grey powder coated aluminium fascia
 5. Dark grey powder coated aluminium coping
 6. Dark grey powder coated aluminium framed double glazed bi-fold doors
 7. Dark grey powder coated aluminium framed double glazed sliding doors
 8. Dark grey powder coated aluminium framed double glazed doors
 9. Dark grey powder coated aluminium framed double glazed rooflights
 10. Black plastic rainwater goods
 11. Black plastic SVP
 12. Aluminium log-burner flue
 13. Grey painted timber & glass door
 14. Reconstituted stone steps



Notes:

Print drawing at 100% when printing to A3 paper - do not print to fit.
Do not scale from this drawing.
All discrepancies must be reported to the Architect immediately.
All subcontractors must check dimensions on site before the production of shop drawings for the approval of the Architect.
All dimensions in millimetres.

Rev	Date	Description
-----	------	-------------

Project Details

50 London Road
Cowplain, Waterlooville PO8 8EN

Drawing Details

Proposed North Elevation
PLANNING ISSUE

Drawing No. C0174-P212	Date September 2020
Scale ISSUED 1:100 @ A3	Revision -

50.⁸ ARCHITECTURE
+ INTERIORS

info@fiftypointeight.co.uk 01243323009