


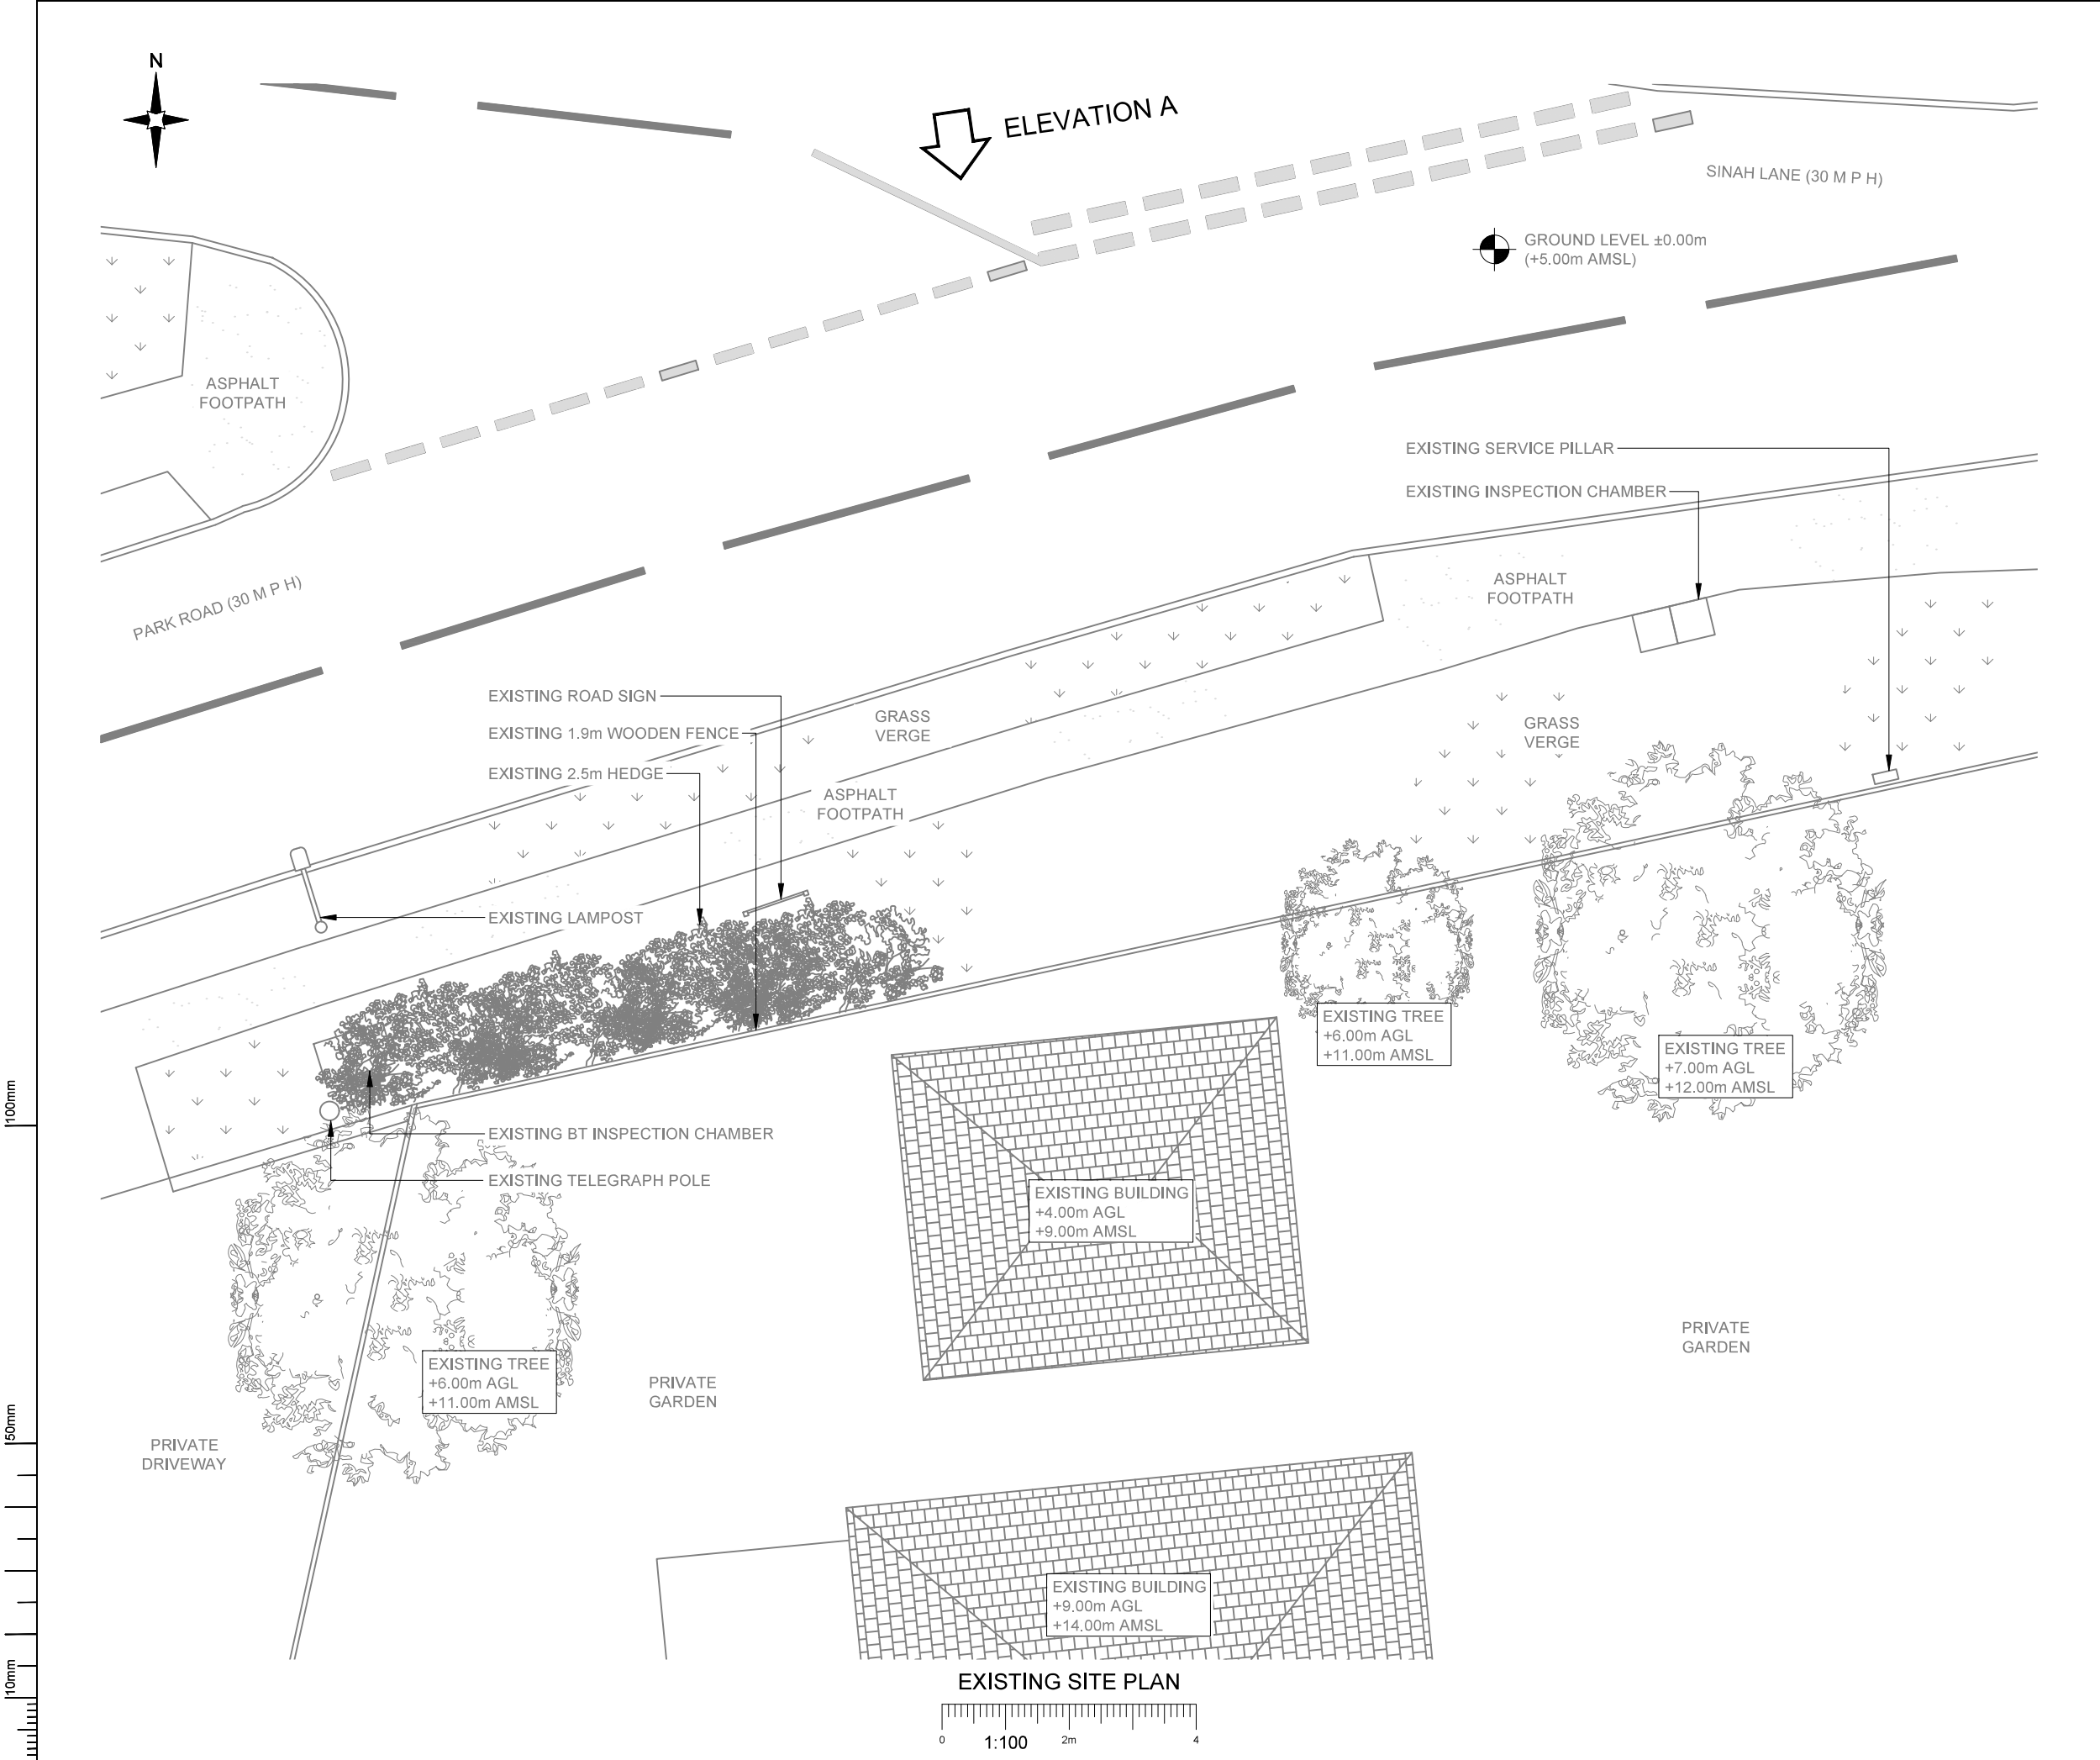

- NOTES:
- ALL DIMENSIONS IN MM UNLESS OTHERWISE NOTED.

REV	MODIFICATION	BY	CH	DATE
B	Pole Height Changed to 15m	TW	GBC	24.03.21
A	Issued for Planning	OG	RWB	15.02.21



Hutchison 3G UK Limited
Star House, 20 Grenfell Road
Maidenhead, SL6 1EH
Tel: 01628 765 000
Fax: 01628 765 001

H3G Base Station Information line:
0845 6043000
Available 8am-8pm Monday to Friday

Design Consultant & Principal Contractor:

GBC
Great British Communications
Lapwing House, Block 3 Forward Point,
Ton House Lane, Widnes, Cheshire, WAB 0SL
t. 44 (0)151 420 4128
www.gbcservices.co.uk

Site Name:	SINAH LANE
3UK Cell ID:	POM12739
Address:	SINAH LANE HAYLING ISLAND HAMPSHIRE PO11 0HE
Title:	100 EXISTING SITE PLAN
Project:	H3G UNILATERAL SW
Purpose of Issue:	PLANNING
Site ID:	-
Drawing No:	POM12739_PLANNING_REV_B
Issue:	B