
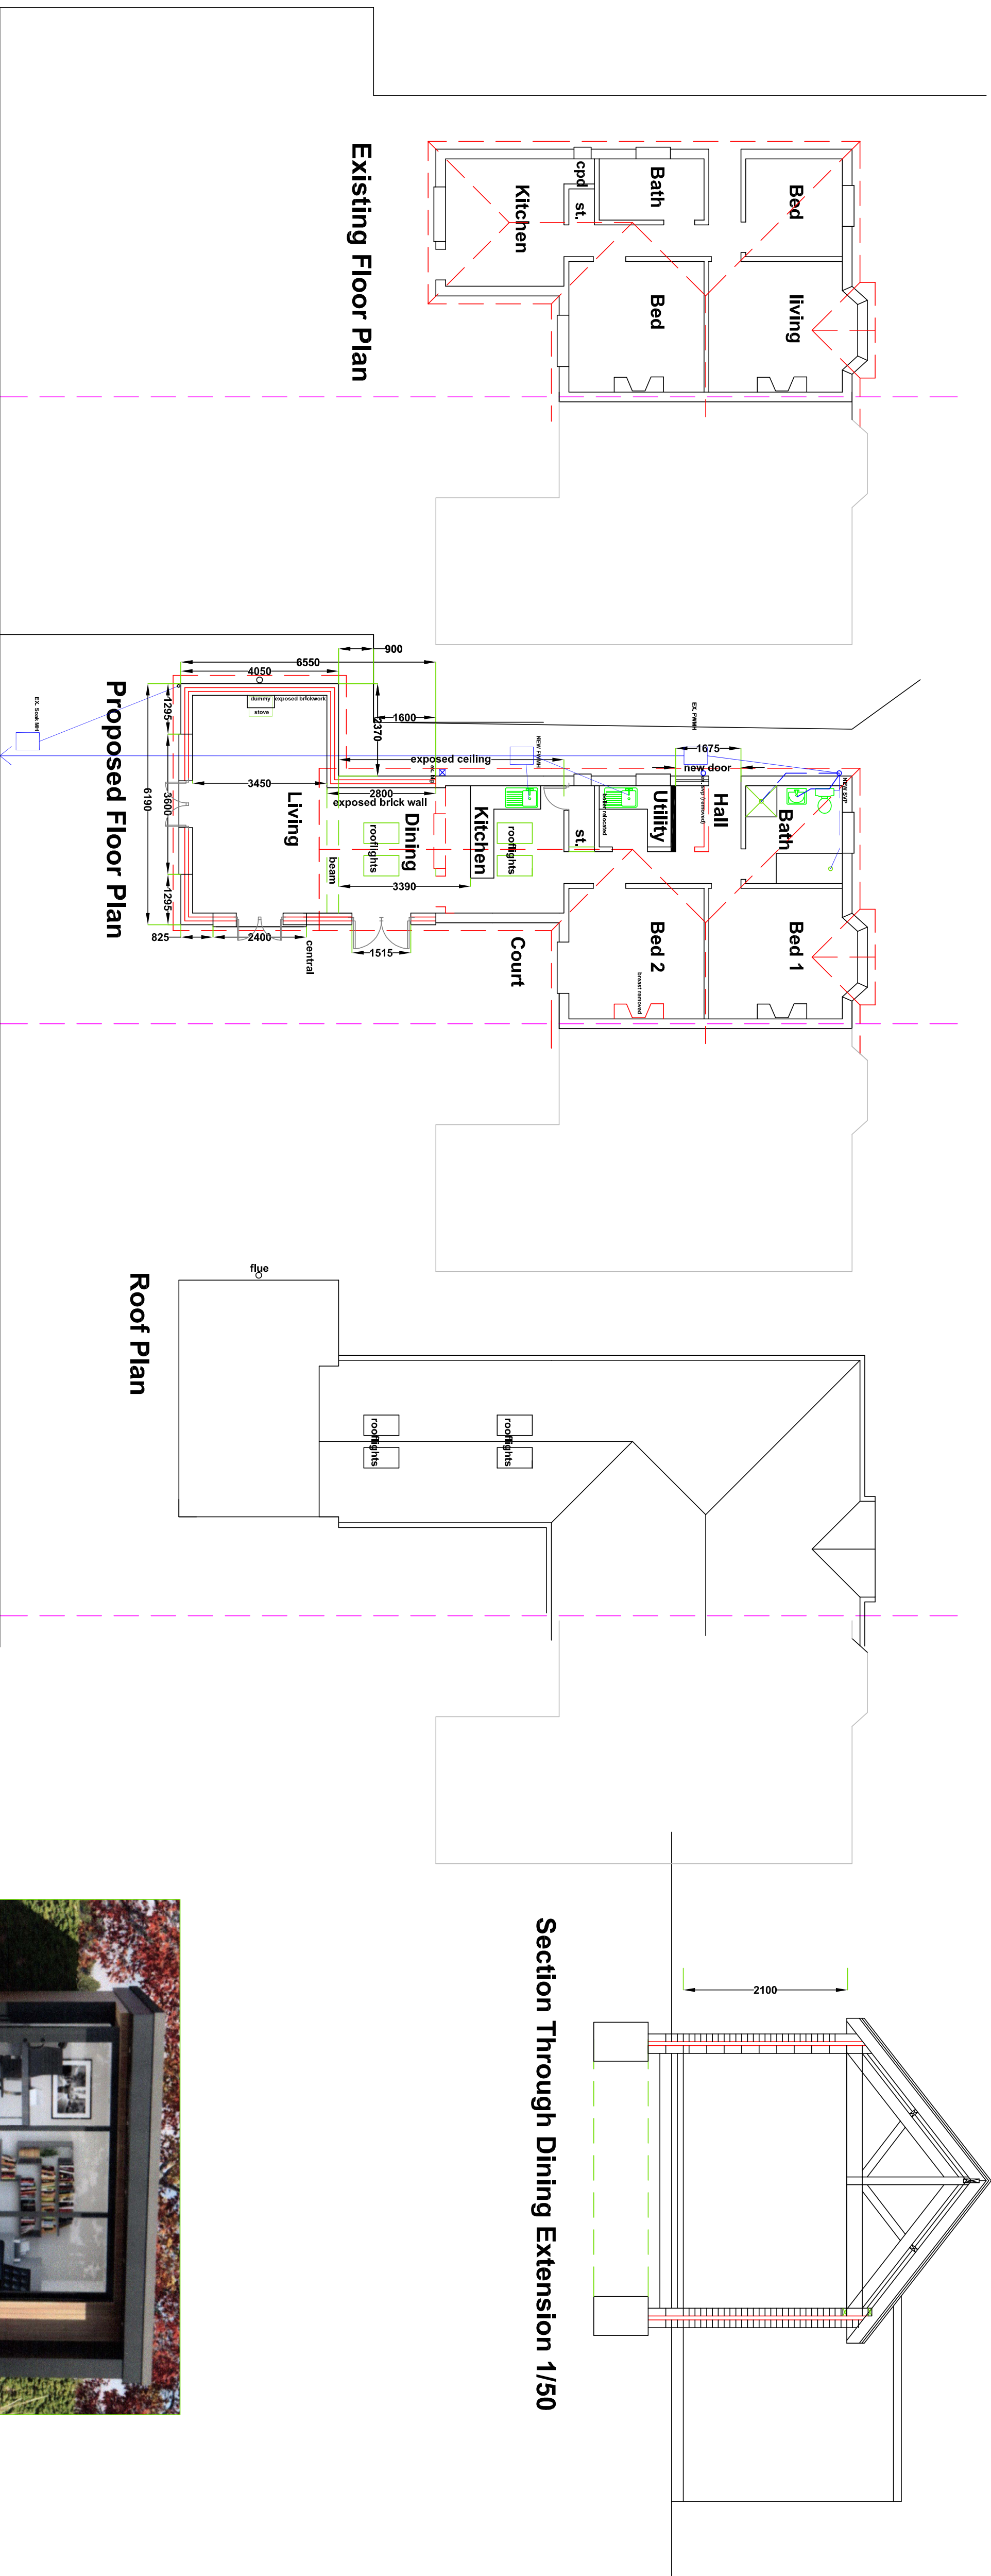
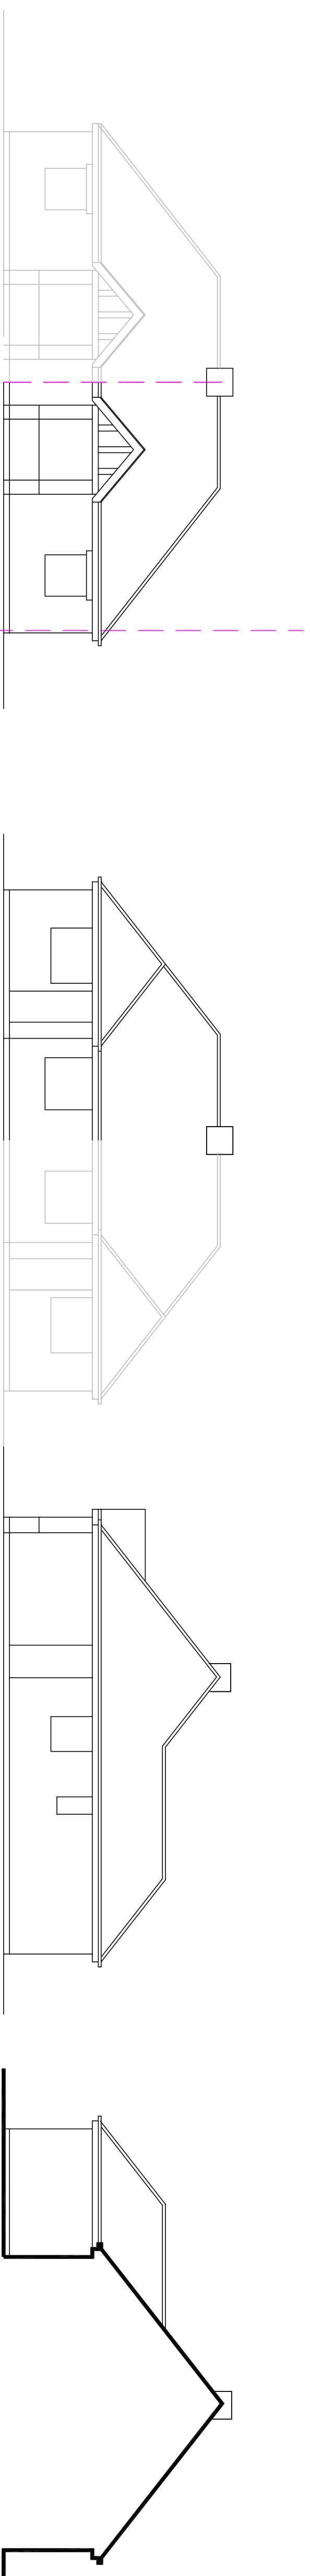


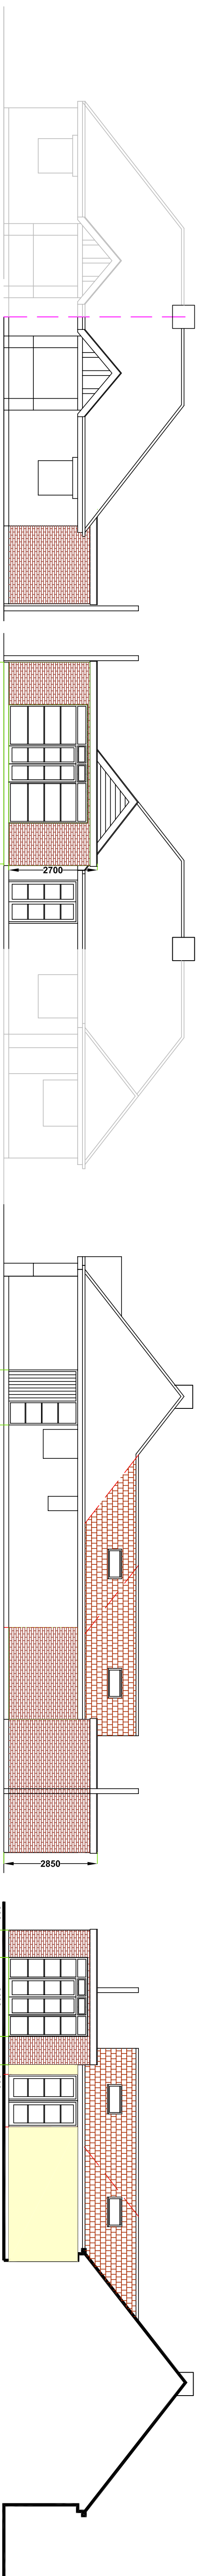


CONSTRUCTION NOTES:

- [illegible]

Proposed Studio Planning Not Required

Proposed Site Plan

**Proposed Studio
Planning Not Required**

 

SCALE	1/1/00
TITLE	Proposed Extensions & Alterations
DATE	Jan. 2021
CONSULTANT'S NAME PROJECT NO. ADDRESS CITY STATE ZIP COUNTRY	Homelea - Northney St. Peter's Road, Hayling Island DE 19 11L General Arrangement
DRAWING NO. CLIENT	DRAWING NO 21/01/P01 
	
PETER GALLOWAY ARCHITECT HAVANT, HAMPSHIRE PO9 1BA TEL. 02392 469155 MOB. 07860 403566	