





Existing Elevations

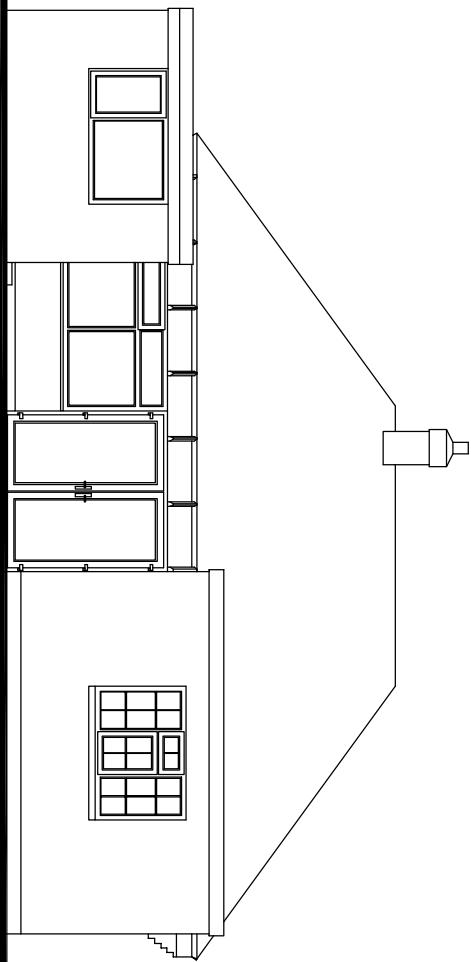


West Elevation

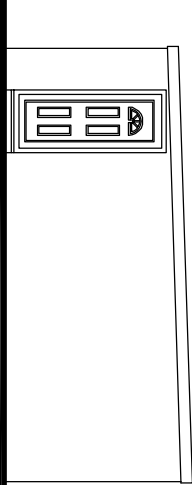

South Elevation

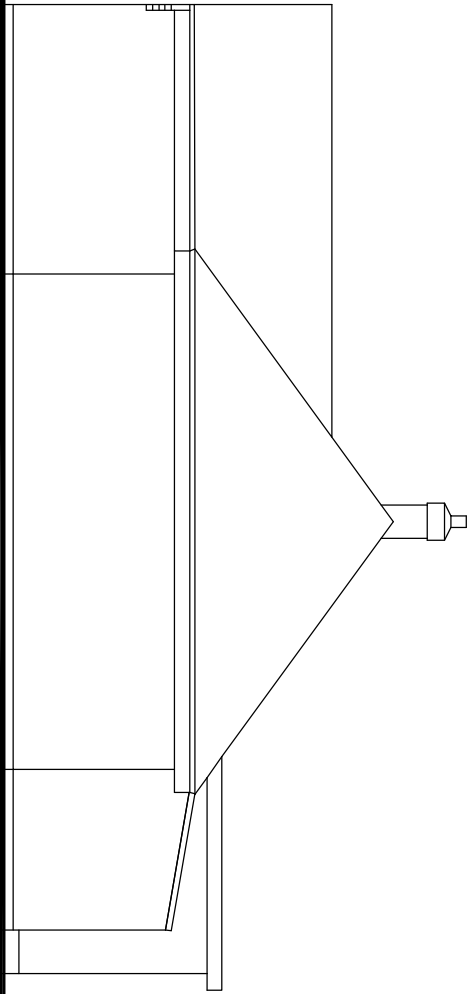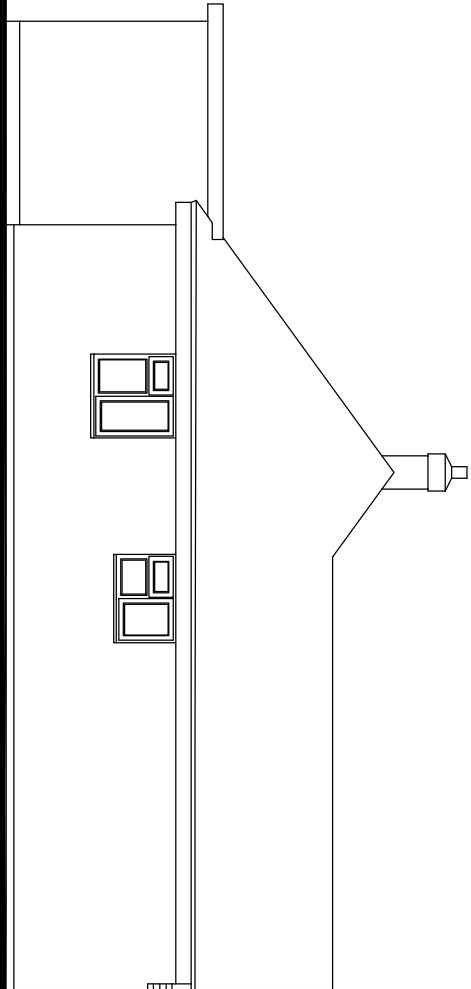


East Elevation

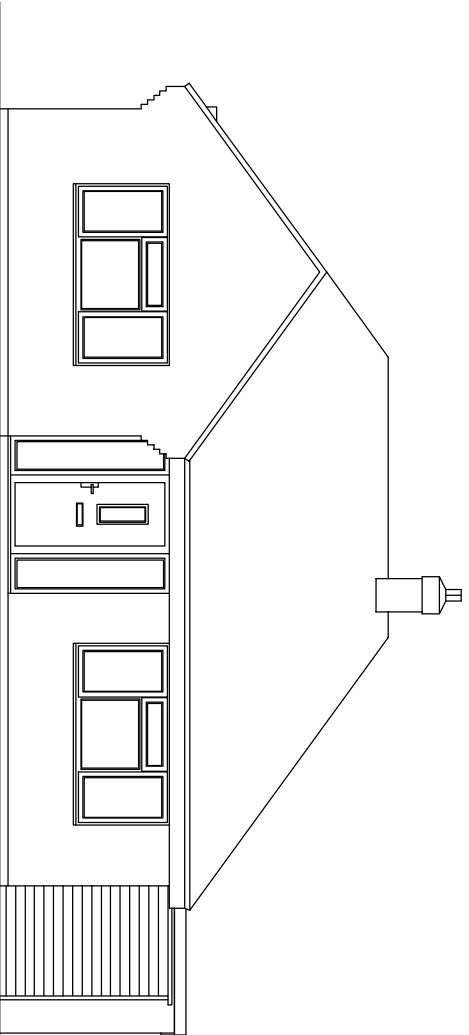

North Elevation

Existing Floor Plans

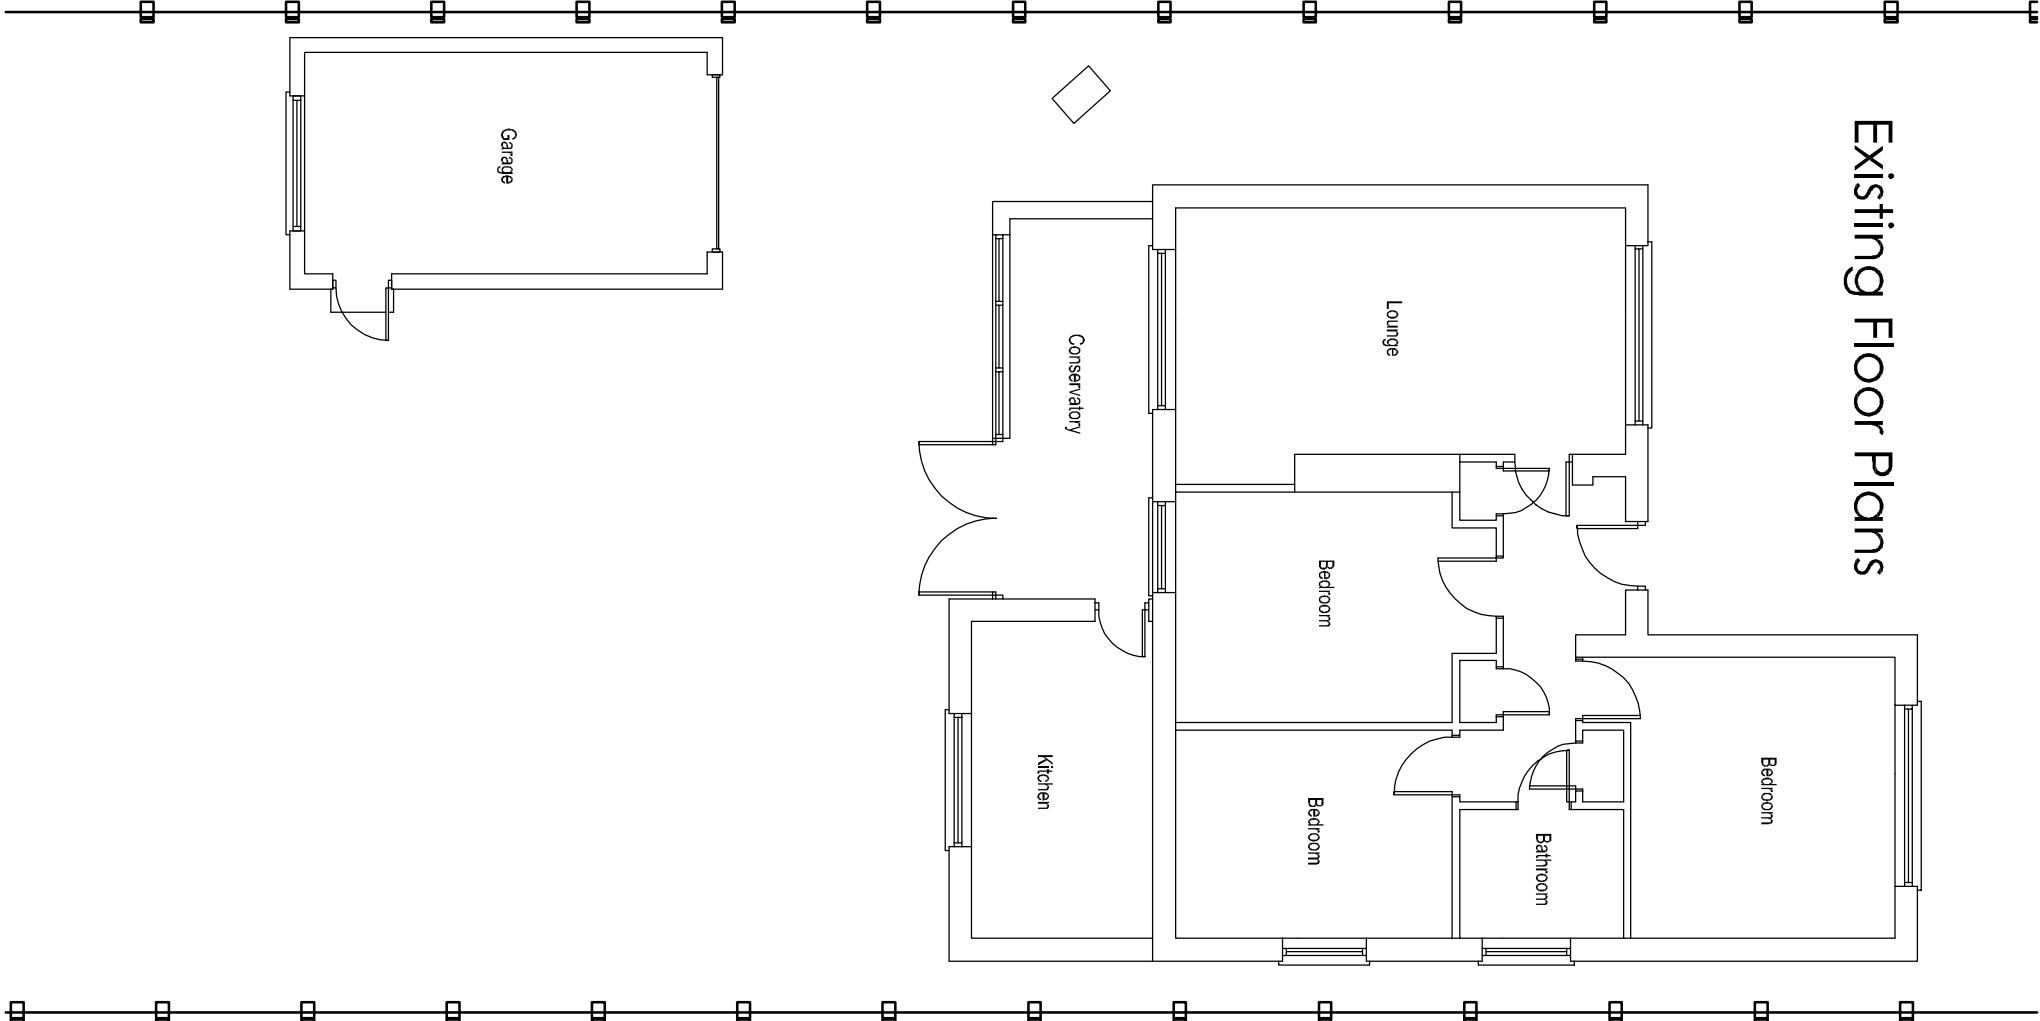

REVISION:

Drawing Title:

Existing Floor Plans & Elevations

Project:

Mr & Mrs P Bloor
62 Longwood Ave
Waterlooville

Drawn By

CRF

Date

07/03/23

SHEET SIZE

A2

Approved By

Date

CFA

FULL

BS

Revision:

Scale:

1-100

Chris Flint Associates Ltd

CHARTERED SURVEYORS - PROJECT MANAGERS
DEVELOPMENT CONSULTANTS

2 Emewall Close Waterlooville Hants PO7 8NZ
tel: 023 92 432484 fax: 023 92 358554
Email: chrisflintassociates@gmail.com