

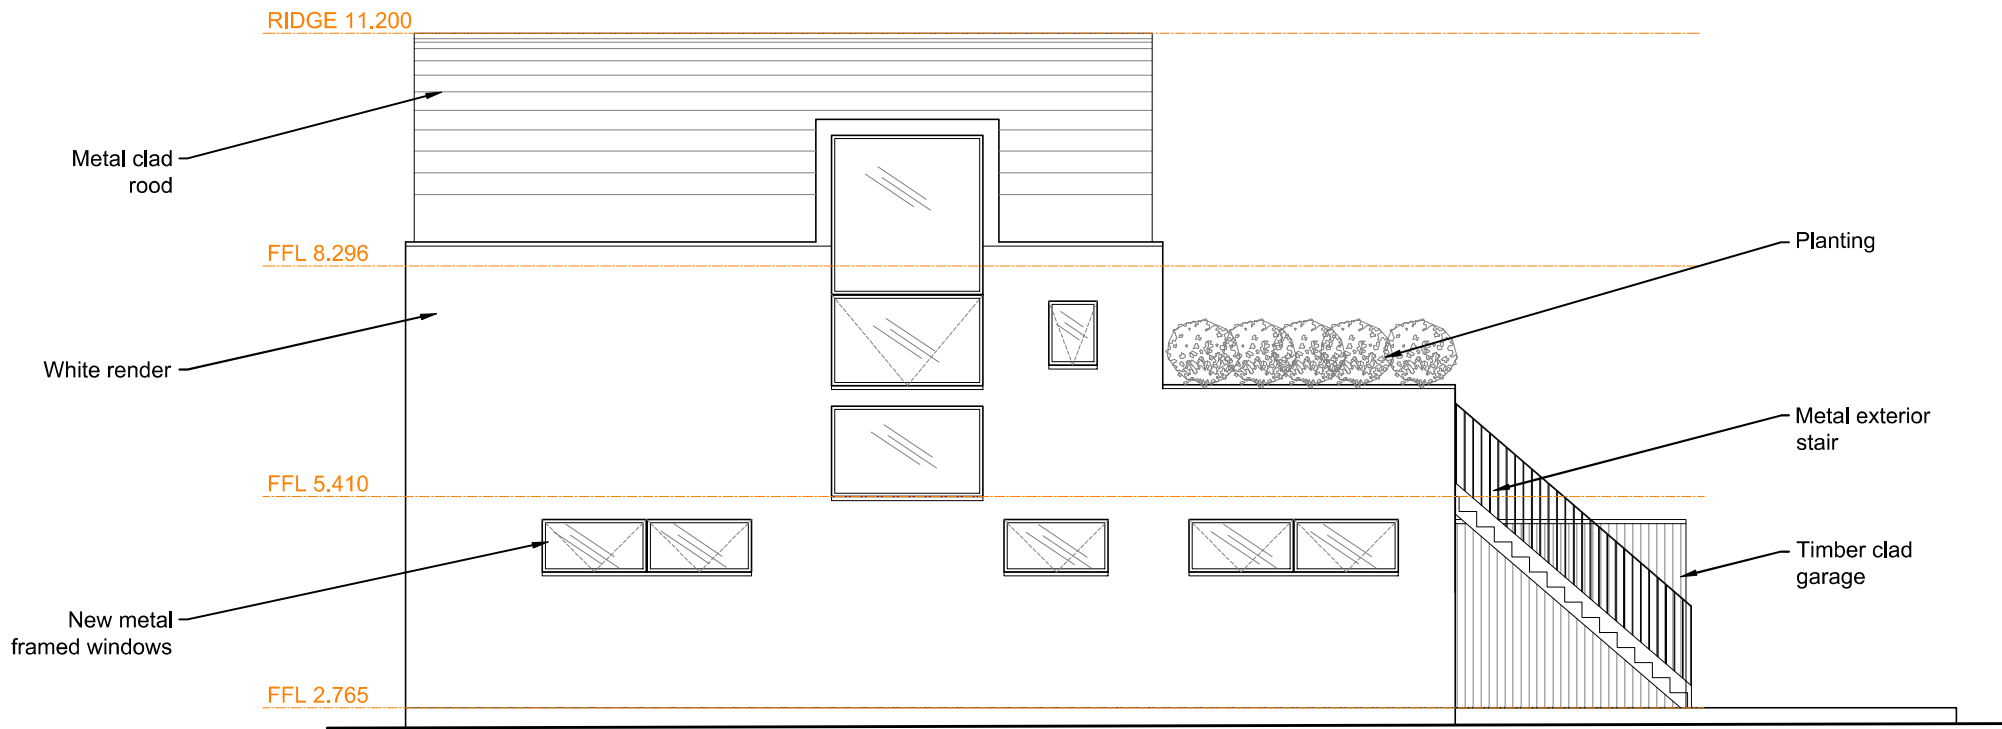


Proposed East and West Elevations

 

Proposed West Elevation

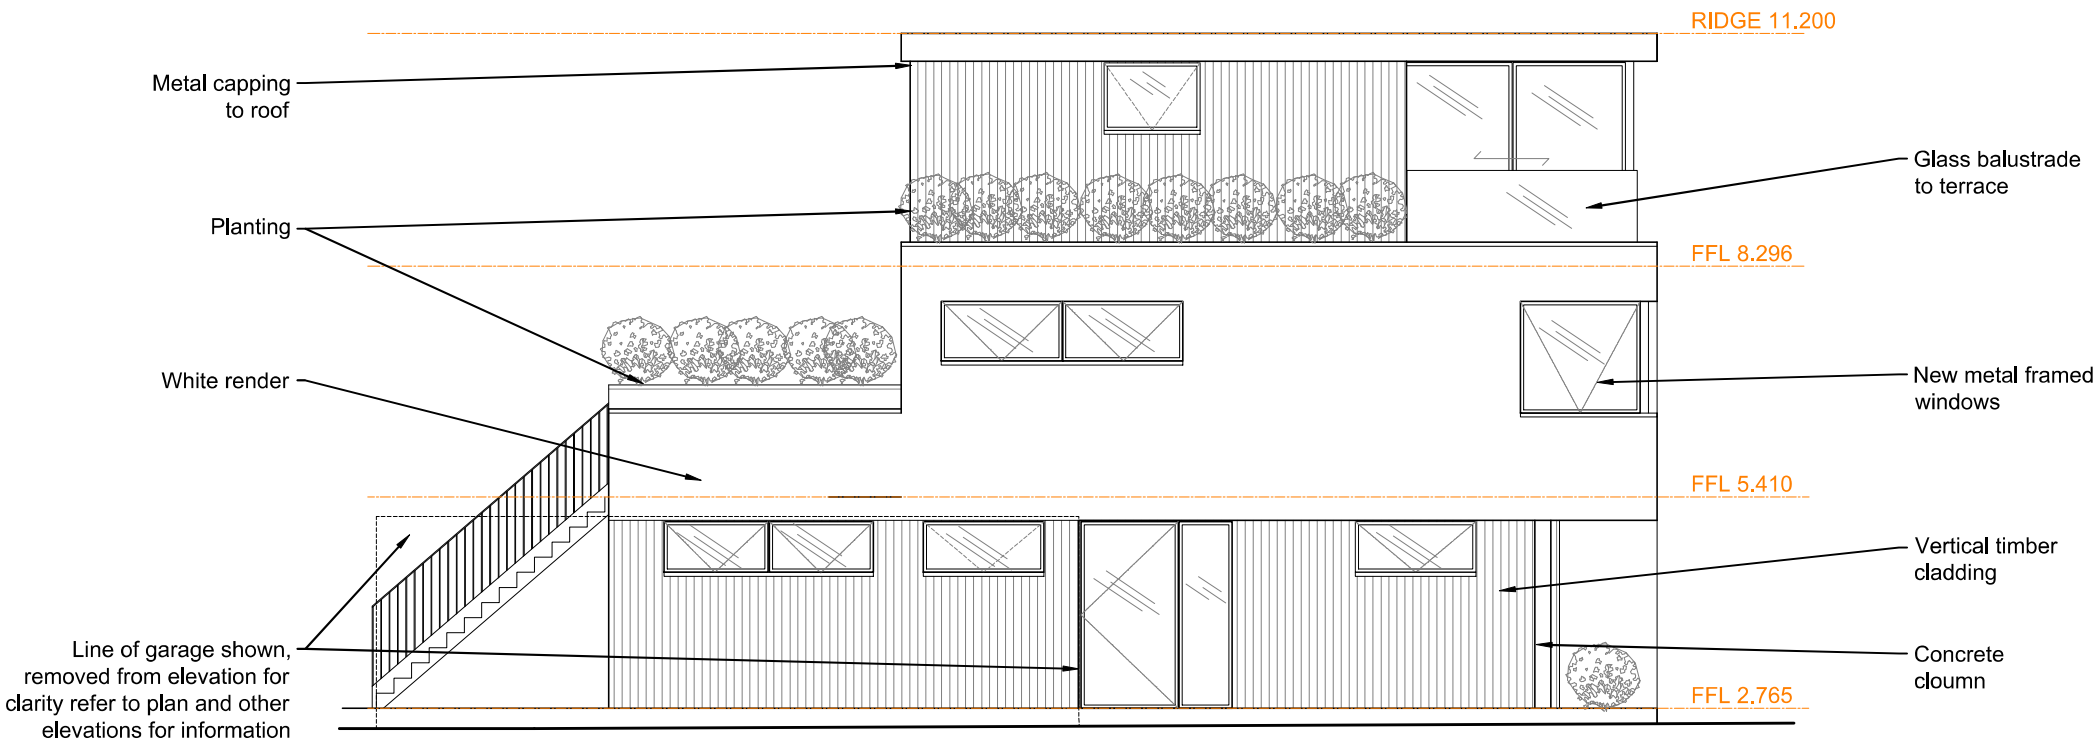

Proposed East Elevation

PLANNING

Rev A: 23/01/2023 Removed door from terrace to garage roof



CLIENT:

PROJECT:
54 Bracklesham Road
TITLE: Proposed East and West Elevations

DRAWING NUMBER : 111

Scale: 1:100 @ A3

DATE: 20 October 2022
DRAWN BY: AS APPROVED BY: RS

194 Southwood Road, Hayling Island,
Hampshire, PO11 9QL
07887933281
rob@rs-architecture.co.uk
www.rs-architecture.co.uk