



Scale in Metres
0 1 2 3 4 5 for 1:100


Existing Floor Plan

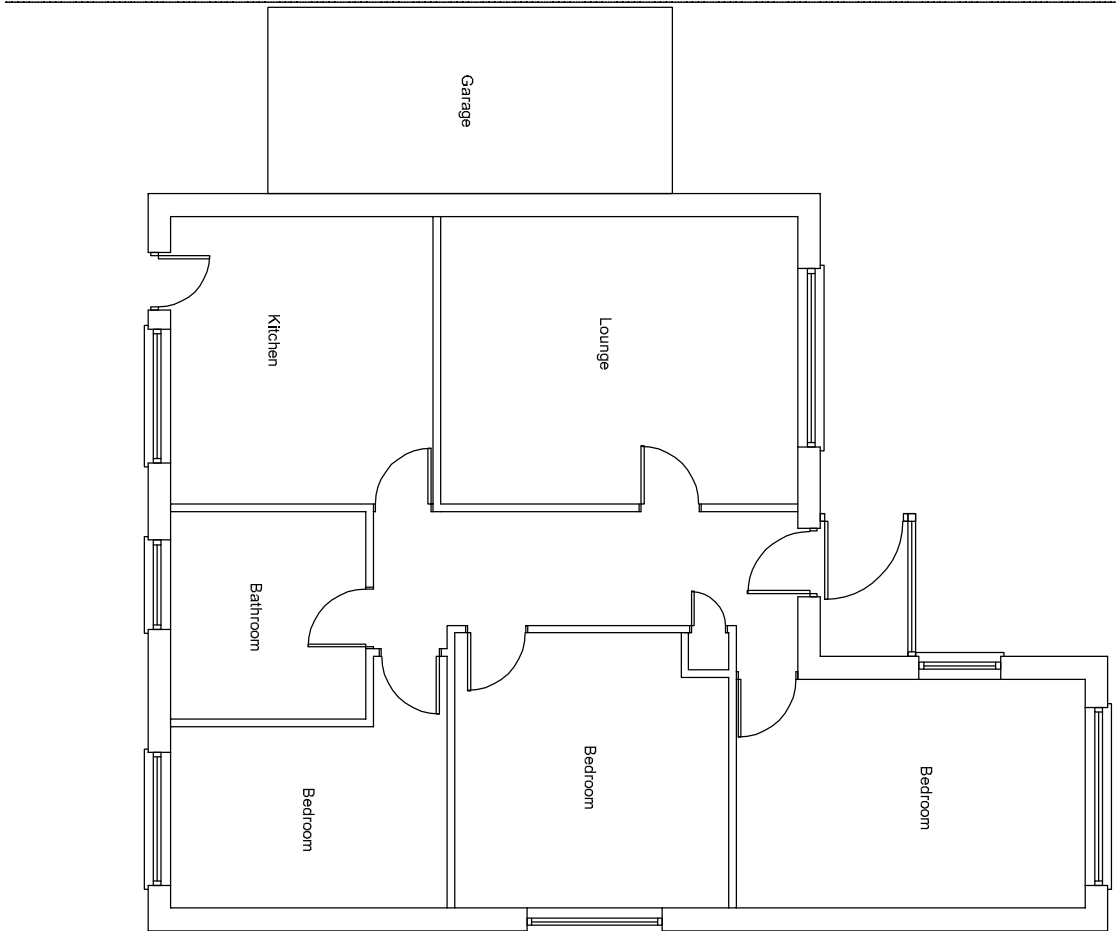


West Elevation

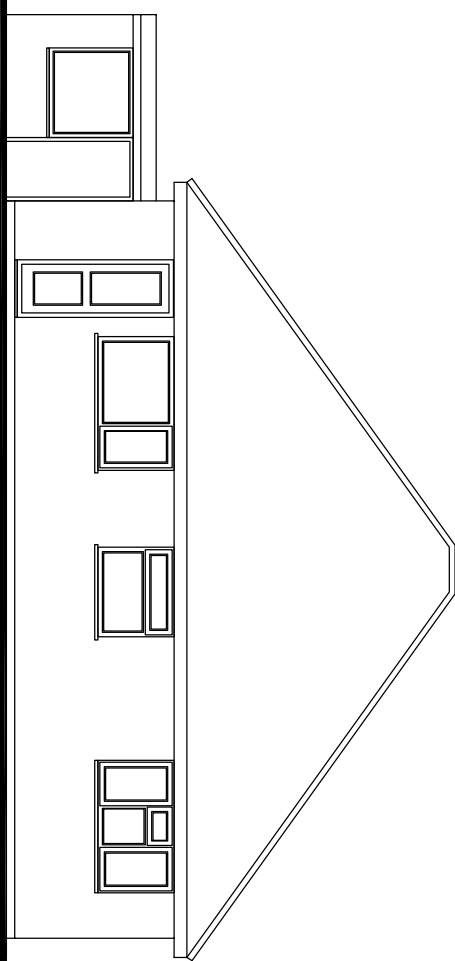


South Elevation

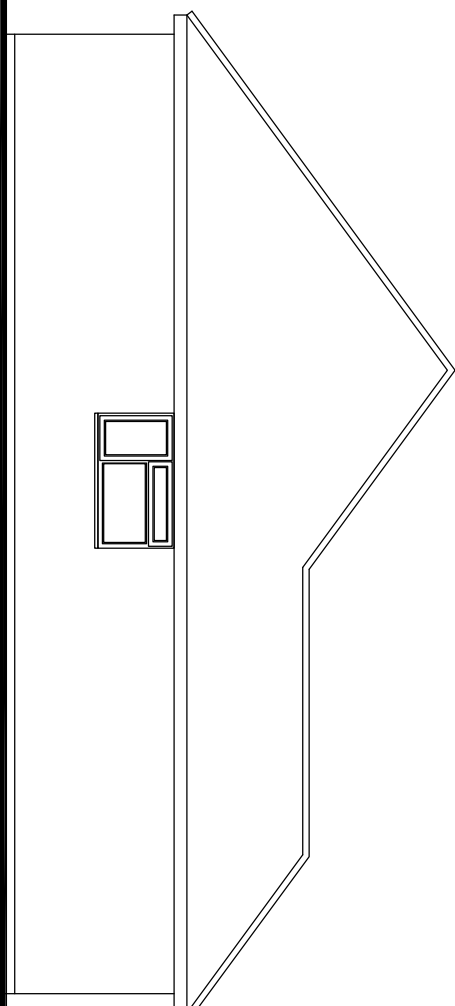

North Elevation

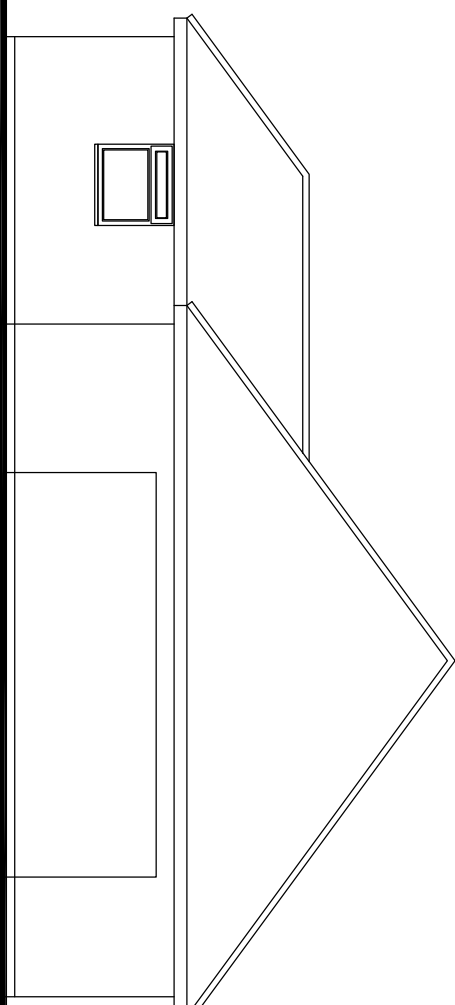


West Elevation

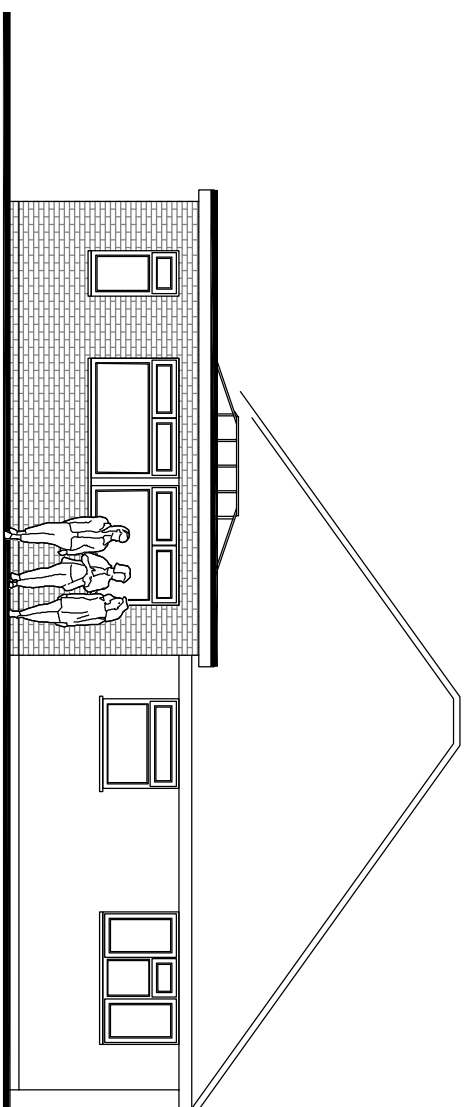


South Elevation

Proposed Single Storey Rear Extension

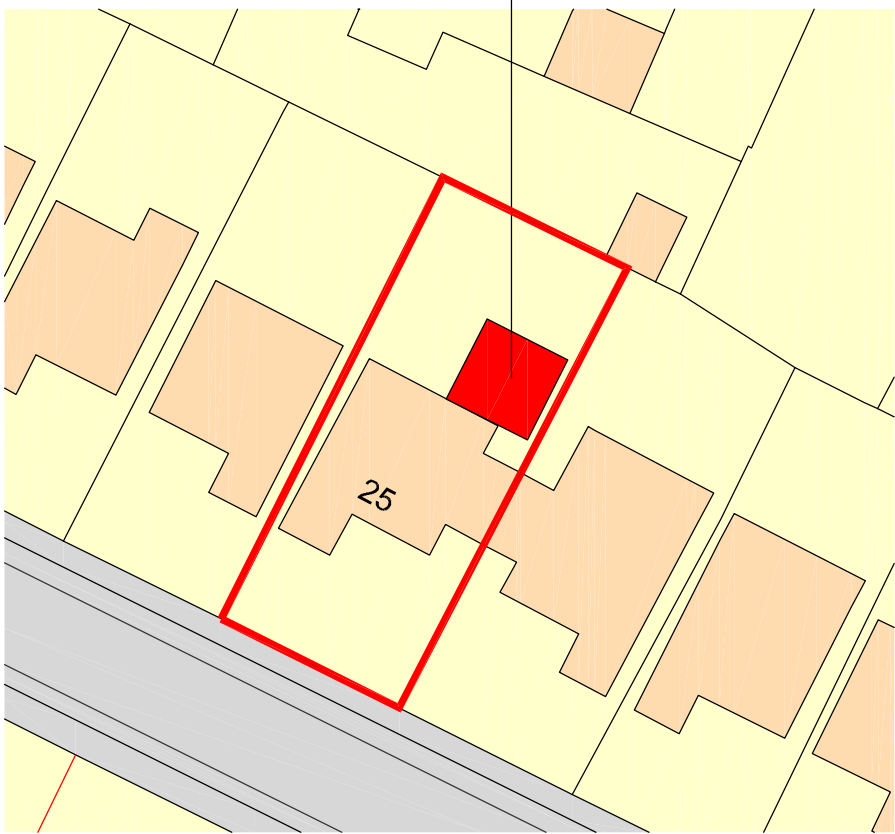


Scale in Metres
0 5 10 15 20 25 for 1:500

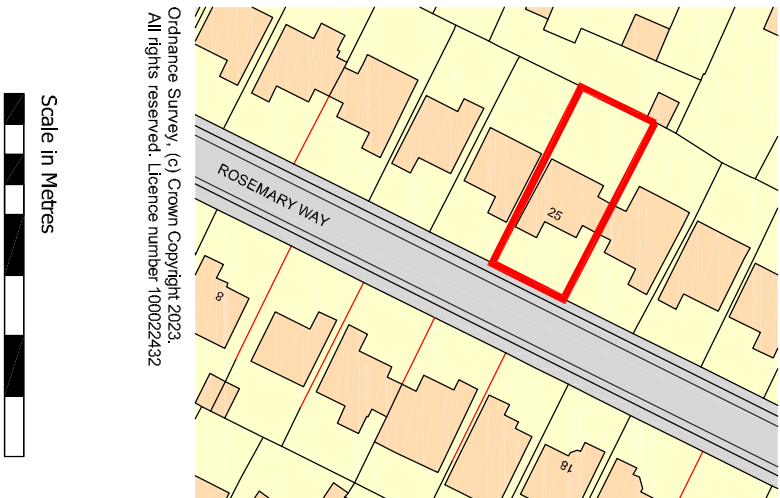


Scale in Metres
0 10 20 30 40 50 60 for 1:1250

Outlines Survey, (c) Crown Copyright 2023
All rights reserved. Licence number 100022422

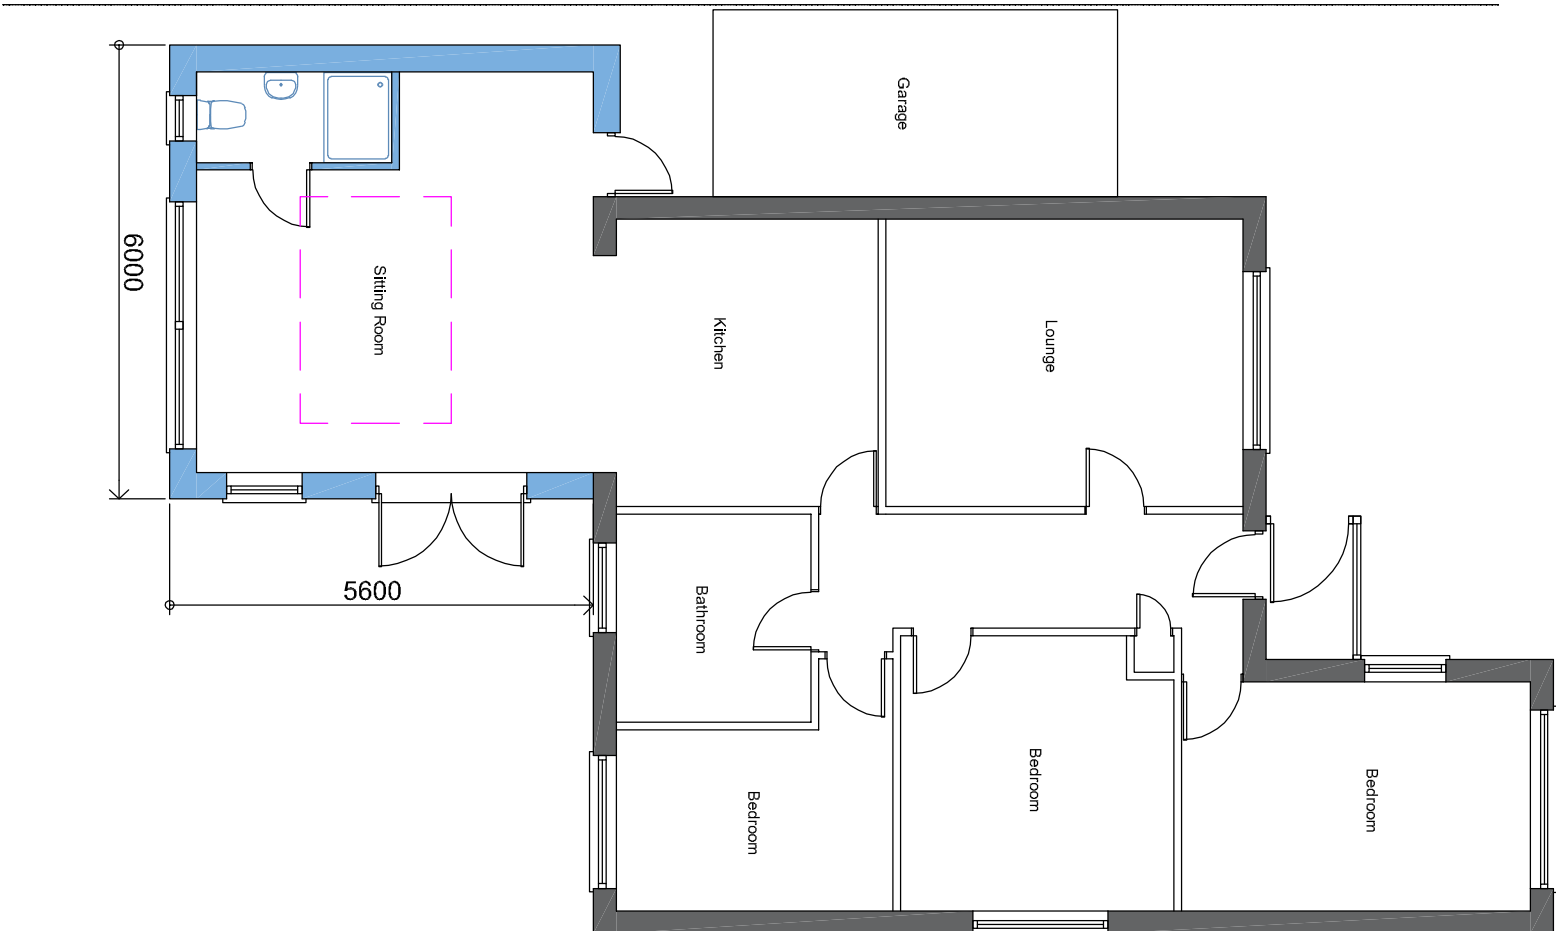


Proposed Floor Plan


Scale in Metres
0 1 2 3 4 5 for 1:100

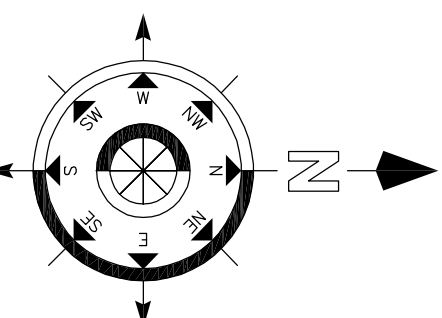


Proposed New Walls Materials to match existing

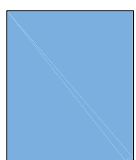


Existing Walls

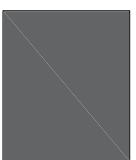

North Elevation

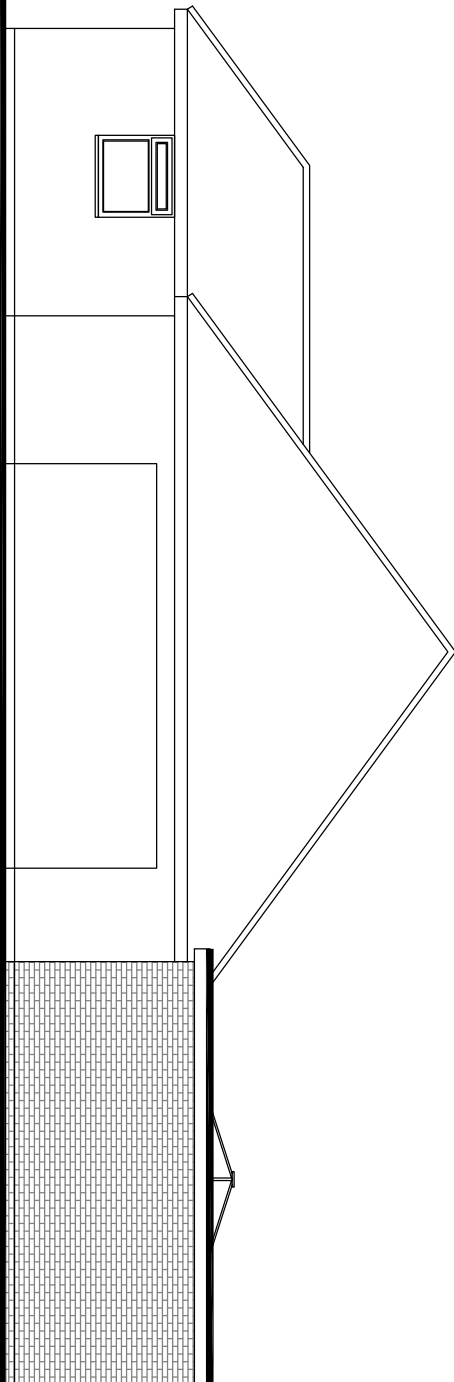

South Elevation

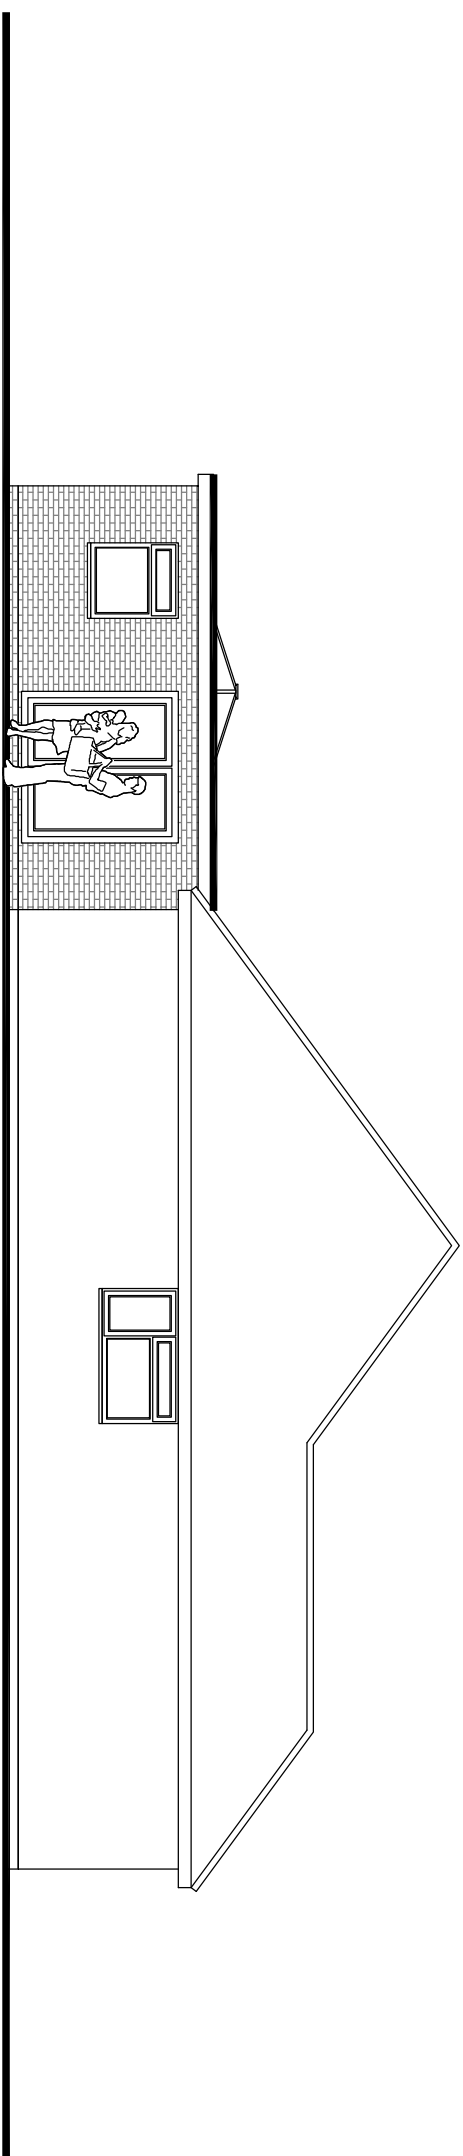

Chris Flint Associates Ltd

CHARTERED SURVEYORS - PROJECT MANAGERS
DEVELOPMENT CONSULTANTS

Drawn By	Date	SHEET SIZE	Approved By	Date
CF	01/03/23	A1		

Drawing No.	Revision	Scale
CFA FULL 01		1-100

PLANNING

2 Emerald Close Waterlooville, Hants PO7 8NZ
tel: 023 92 43284 fax: 023 92 38854
Email: chrisflintassociates@gmail.com