

Material Key:


1

uPVC Anthracite fascia capping board
(Dark grey)




2

Single-ply roof membrane
(Light grey -nearest RAL 7047)

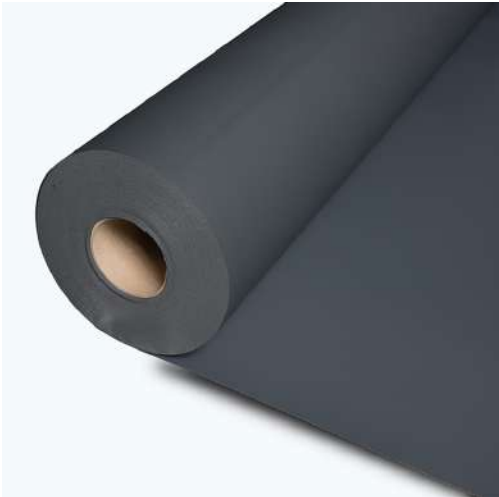

3

Facing brick
(Multi Red Brick with Dark grey mortar)

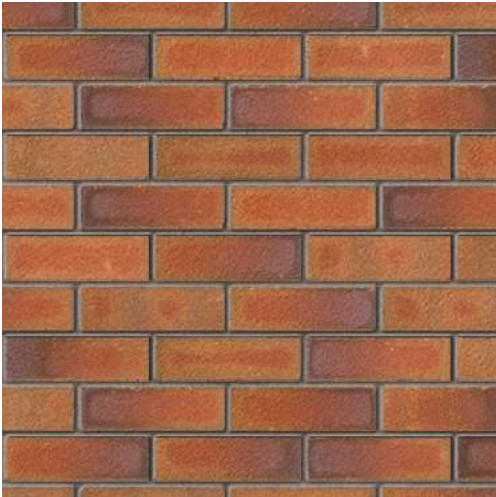

4

Zinc standing seam roof system
(Anthra-Zinc colour)



5

Render system
(White)



6

Zinc flat lock panel facade system
(Anthra-Zinc colour)



7

Aluminium Fascia
(Dark grey)



8


uPVC window frame
(Anthracite Grey)



8

Aluminium shop window and foor frame
(Anthracite Grey)



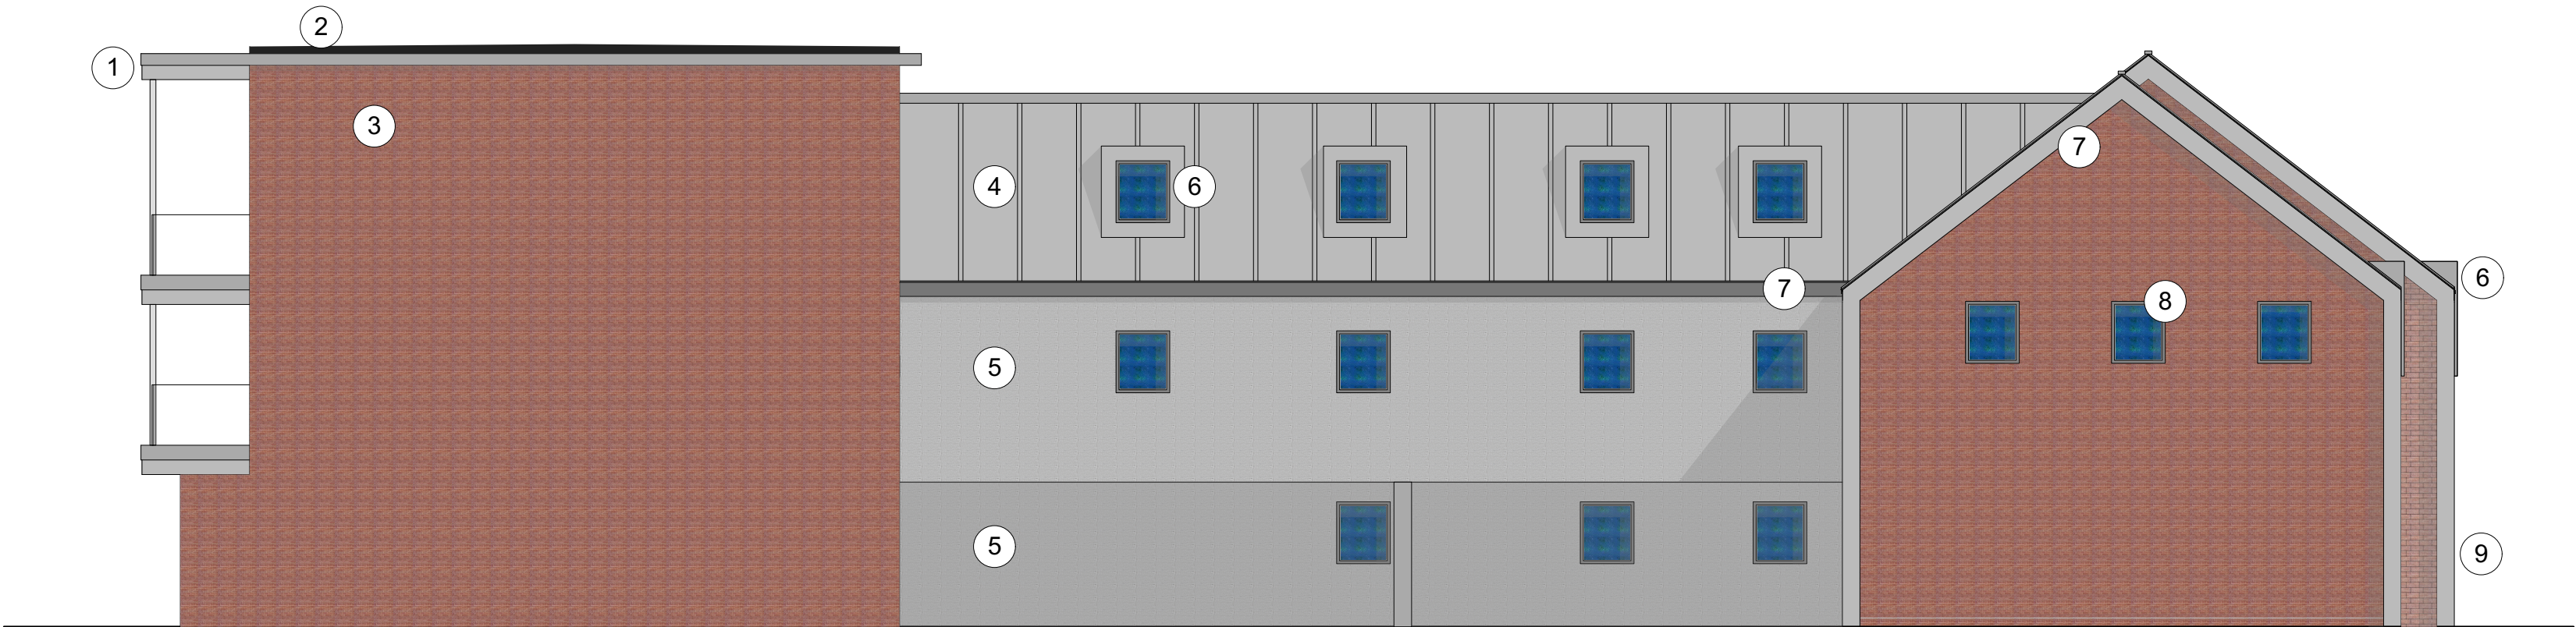

Proposed East Elevation @ 1:100

Amendments		by	Date
a			
b			
c			
Job Title		123/SR/DL	
Drawing: Material Palette			
Scale: A2 @ 1:100			
Drg.No: HOPA-010-P			
Drawn by: KC			
Issued to: Client			
Status: Planning Condition			
Date: 14.04.21			
HOP RIBA # arb architects 01427 080 777 Company Reg. 12021363			
HOP Architects Ltd			