


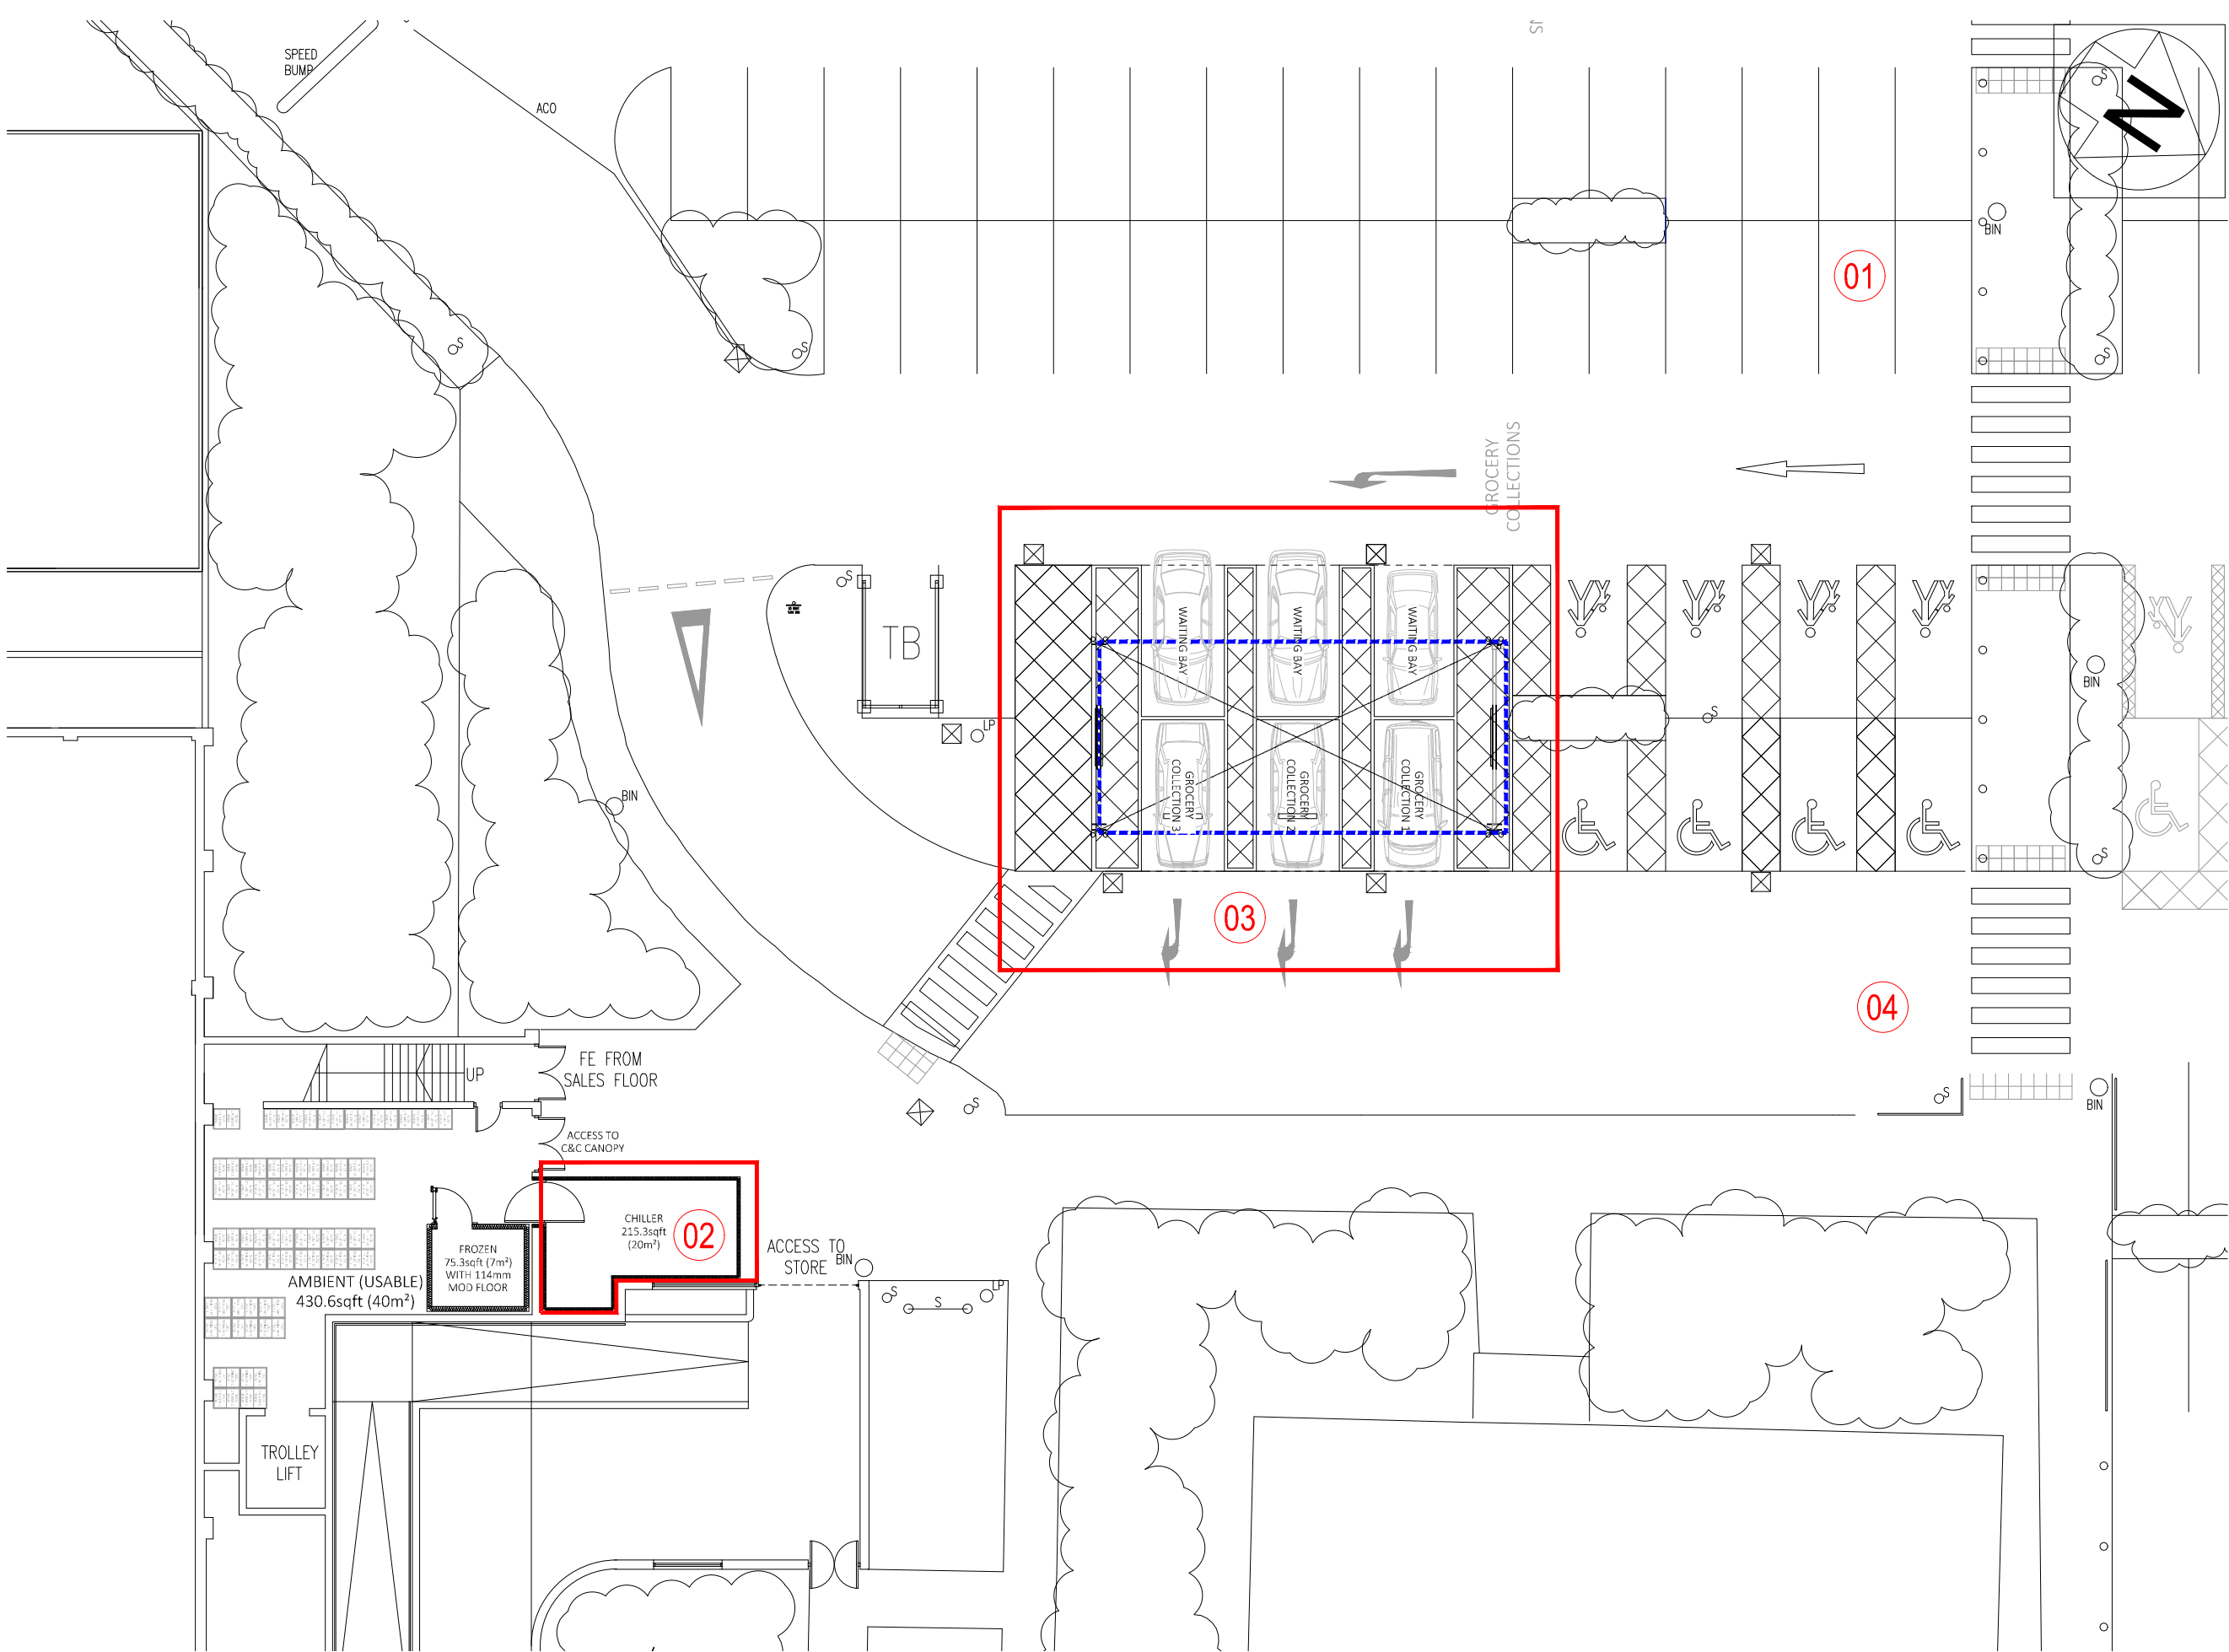

© Whittam Cox Architects - Disclaimer:

This drawing is copyright of WCEC Group Ltd trading as Whittam Cox Architects, and shall not be reproduced nor used for any other purpose without the written permission of the Architects. This drawing must be read in conjunction with all other related drawings and documentation. It is the contractors responsibility to ensure full compliance with the Building Regulations. Do not scale from this drawing, use figured dimensions only. It is the contractors responsibility to check and verify all dimensions on site. Any discrepancies to be reported immediately.

IF IN DOUBT ASK.
Materials not in conformity with relevant British or European Standards/Codes of practice or materials known to be deleterious to health & safety must not be used or specified on this project.

NOTES :

This drawing is for planning purposes only.

— Planning Application Boundary

— Ownership Boundary

Proposed works

1. Full removal and strip out of existing collection canopy. Plane off, add new tarmac and re-line for parking bays. Plane off existing Grocery Collections directional white lining.
2. New external 20m2 Chiller with access into P&C pod with all associated works (sprinklers, lighting, doors, protection ect).
3. Install new C&C model 3.No lane drive thru canopy in new location with all associated works. New location allows for car waiting area.
4. Plane off existing hatch next to the proposed canopy.

- 08/03/21 First Issue NB / SJS

PLANNING

No. Date Description Drawn/Check By
CLIENT

ASDA

PROJECT
PROPOSED HOME SHOPPING
WORKS
WATERLOOVILLE
TITLE
PROPOSED SITE LAYOUT PLAN

DRAWING STATUS

PLANNING

DRAWN NB CHECKED SJS

SCALE 1:200 @ A3

DATE MARCH 2021

Whittam Cox
ARCHITECTS
Chesterfield / 01246 260261
London / 020 3388 0019
Leeds / 0113 468 2450
whittamcox.com

JOB NO.	DRAWING NO.	REV
200670	PL_03	-

1 EXISTING SITE PLAN
PL_03 Scale 1:200 @ A3

0m 2 4 6 8 10 12 14 16 18 20
1:200