


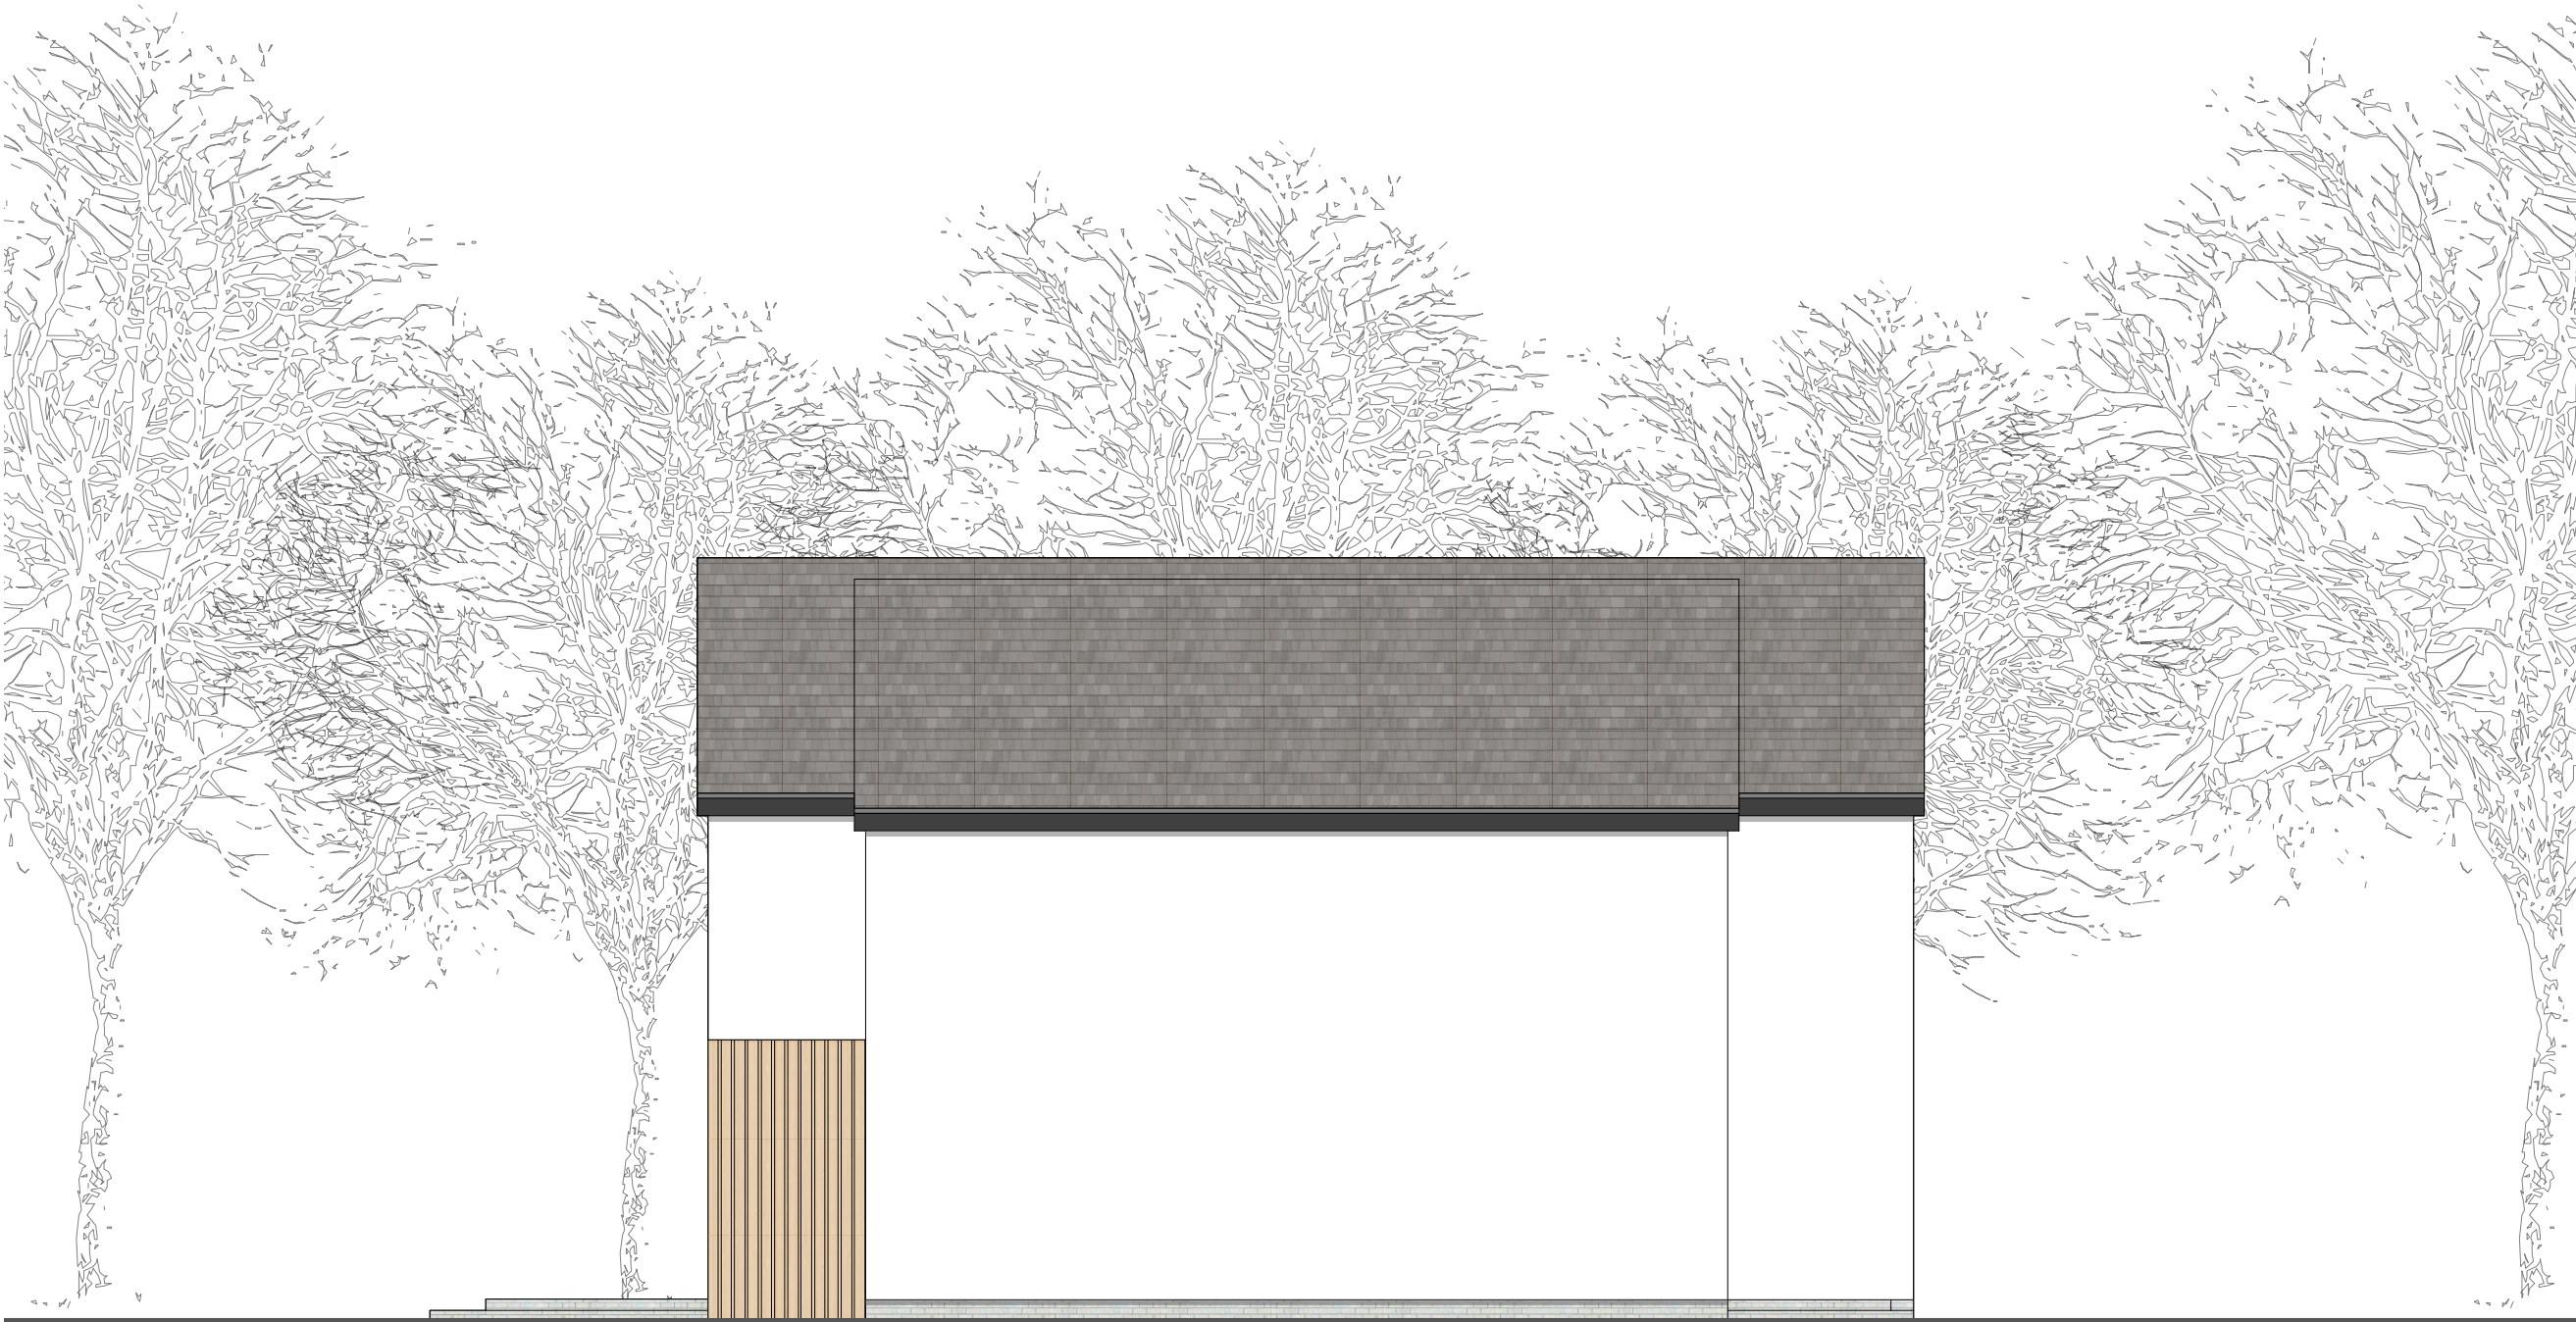

Proposed East Elevation 1:100



Proposed South Elevation 1:100



Proposed West Elevation 1:100



Proposed North Elevation 1:100

Amendments	by	Date
a		
b		
c		

Job Title	074/LS/SR
Drawing	Proposed House Elevations
Scale:	As Shown @ A1
Drg.No:	HOPA-003-P *
Drawn by:	LMW
Issued to:	HBC
Status:	Planning
Date:	19.10.20



HOP
architects
01753 600122
arb
architects

HOP Architects Ltd
Barnard Castle, Co. Durham
01665 566122
Company Reg. 11021395