



Note:
 Do not Scale from this Drawing (except for planning approval).
 All dimensions are in millimetres and to be checked on site.
 All Dimensions relating to subcontractors or suppliers work
 must be checked and agreed between the main contractor and
 the sub-contractors and suppliers.

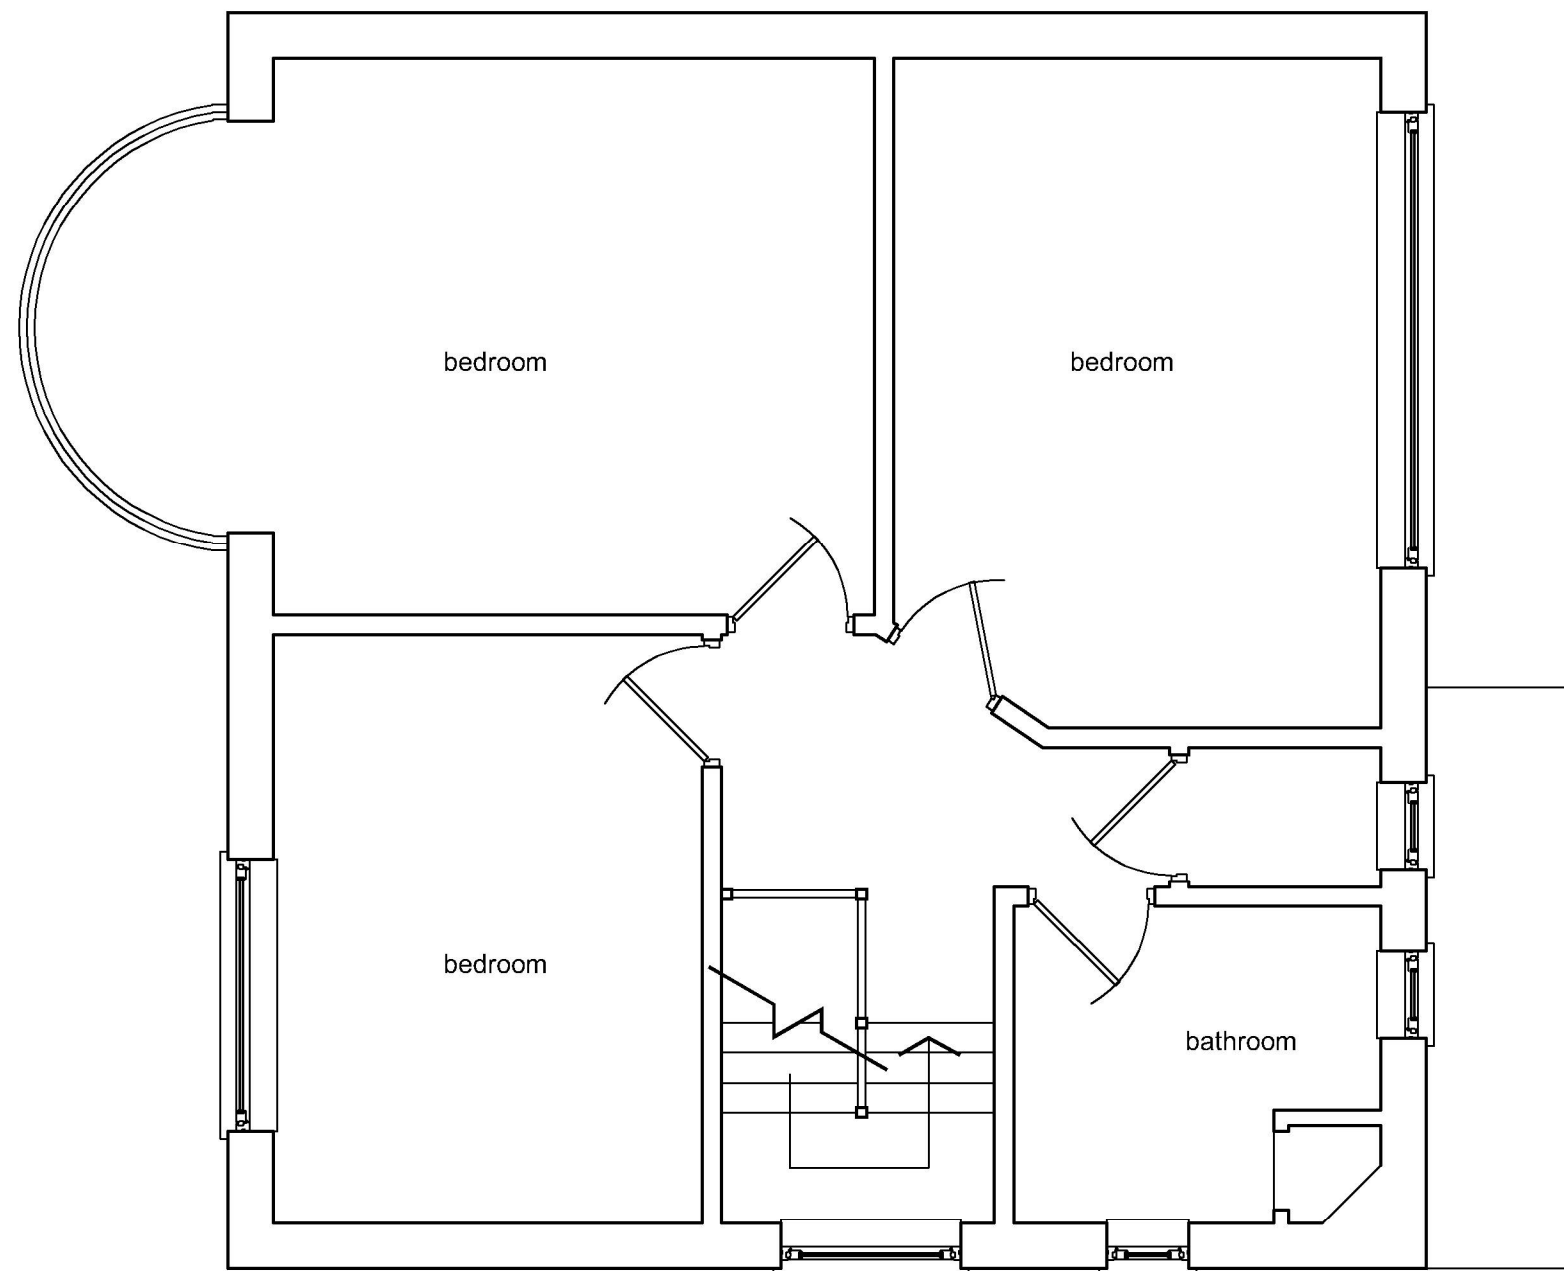

EXISTING GROUND FLOOR PLAN
 SCALE 1:50

SCALE BAR 1:50

 

DRAWING TITLE - MEASURED SURVEY - EXISTING FIRST FLOOR PLAN		DATE - Dec 2022		SCALE - 1:50 @ A3		grp architectural design t. 07747 011252 e. gavin.page77@gmail.com
		DRN - gp	CHK - -	DRAWING REF - 22216 EX101	Rev -	
CLIENT - Mr & Mrs Walton, 8 Auriol Drive, Bedhampton, Hants.						