

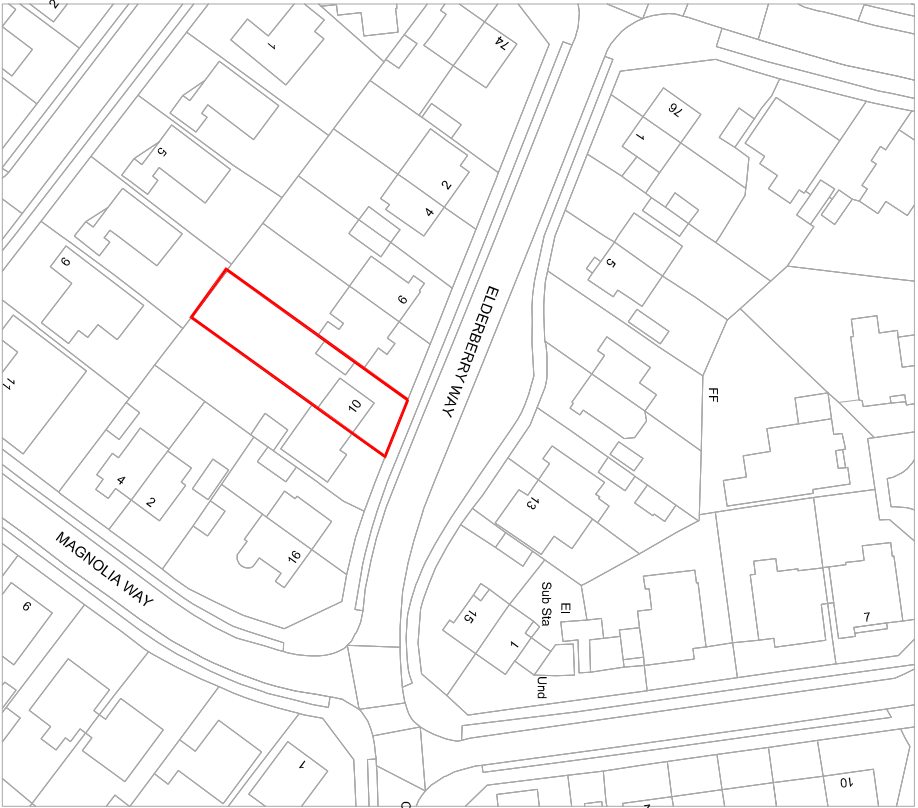
 


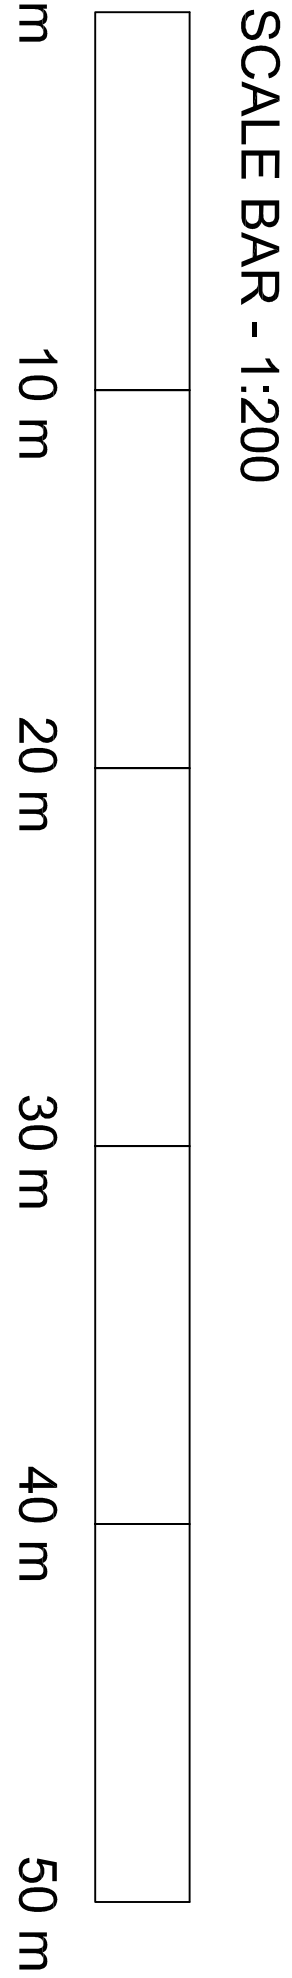

ReQuestApian
Map number: TQRCM21067135325700
© Crown copyright and database rights 2021 OS 100042766

 

EXISTING LOCATION PLAN
1:1250 AT A1

Rev	Dwn	Date	Description
PURPOSE OF ISSUE			
PLANNING			
CLIENT			
MR & MRS BALDREY			
SCHEME			
10 ELDERBERRY WAY COWPLAIN, HANTS, PO8 9BJ			
TITLE			
SITE PLANS			
LOCATION PLAN			
SCALE AS SHOWN		DATE	JAN 21
DRAWN BY DSB		CHECKED BY	AB
DRAWING NO.21/10ELD/102	REVISIONB		

EXISTING BLOCK PLAN
1:200 AT A1

PROPOSED BLOCK PLAN
1:200 AT A1