

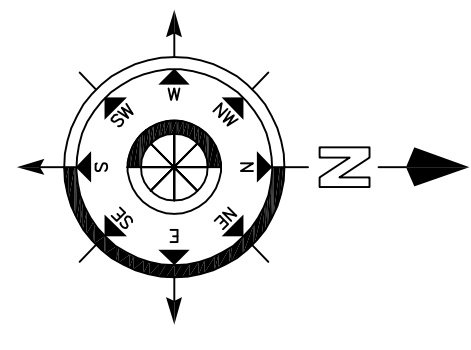
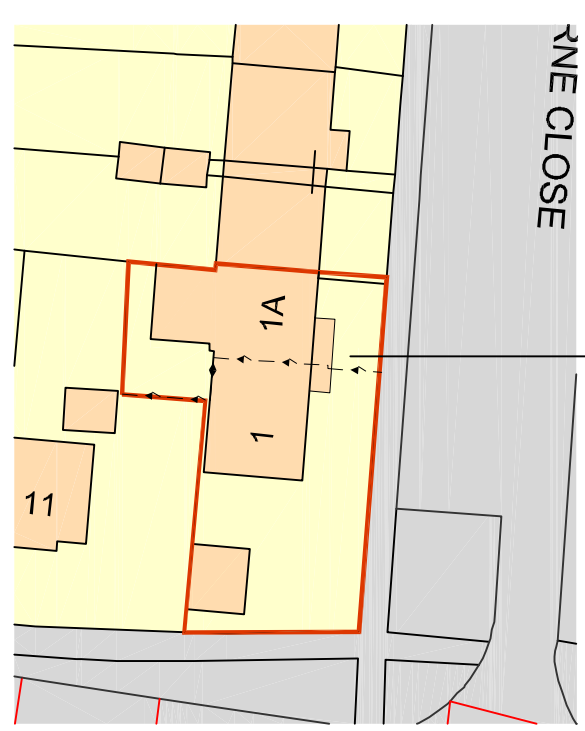
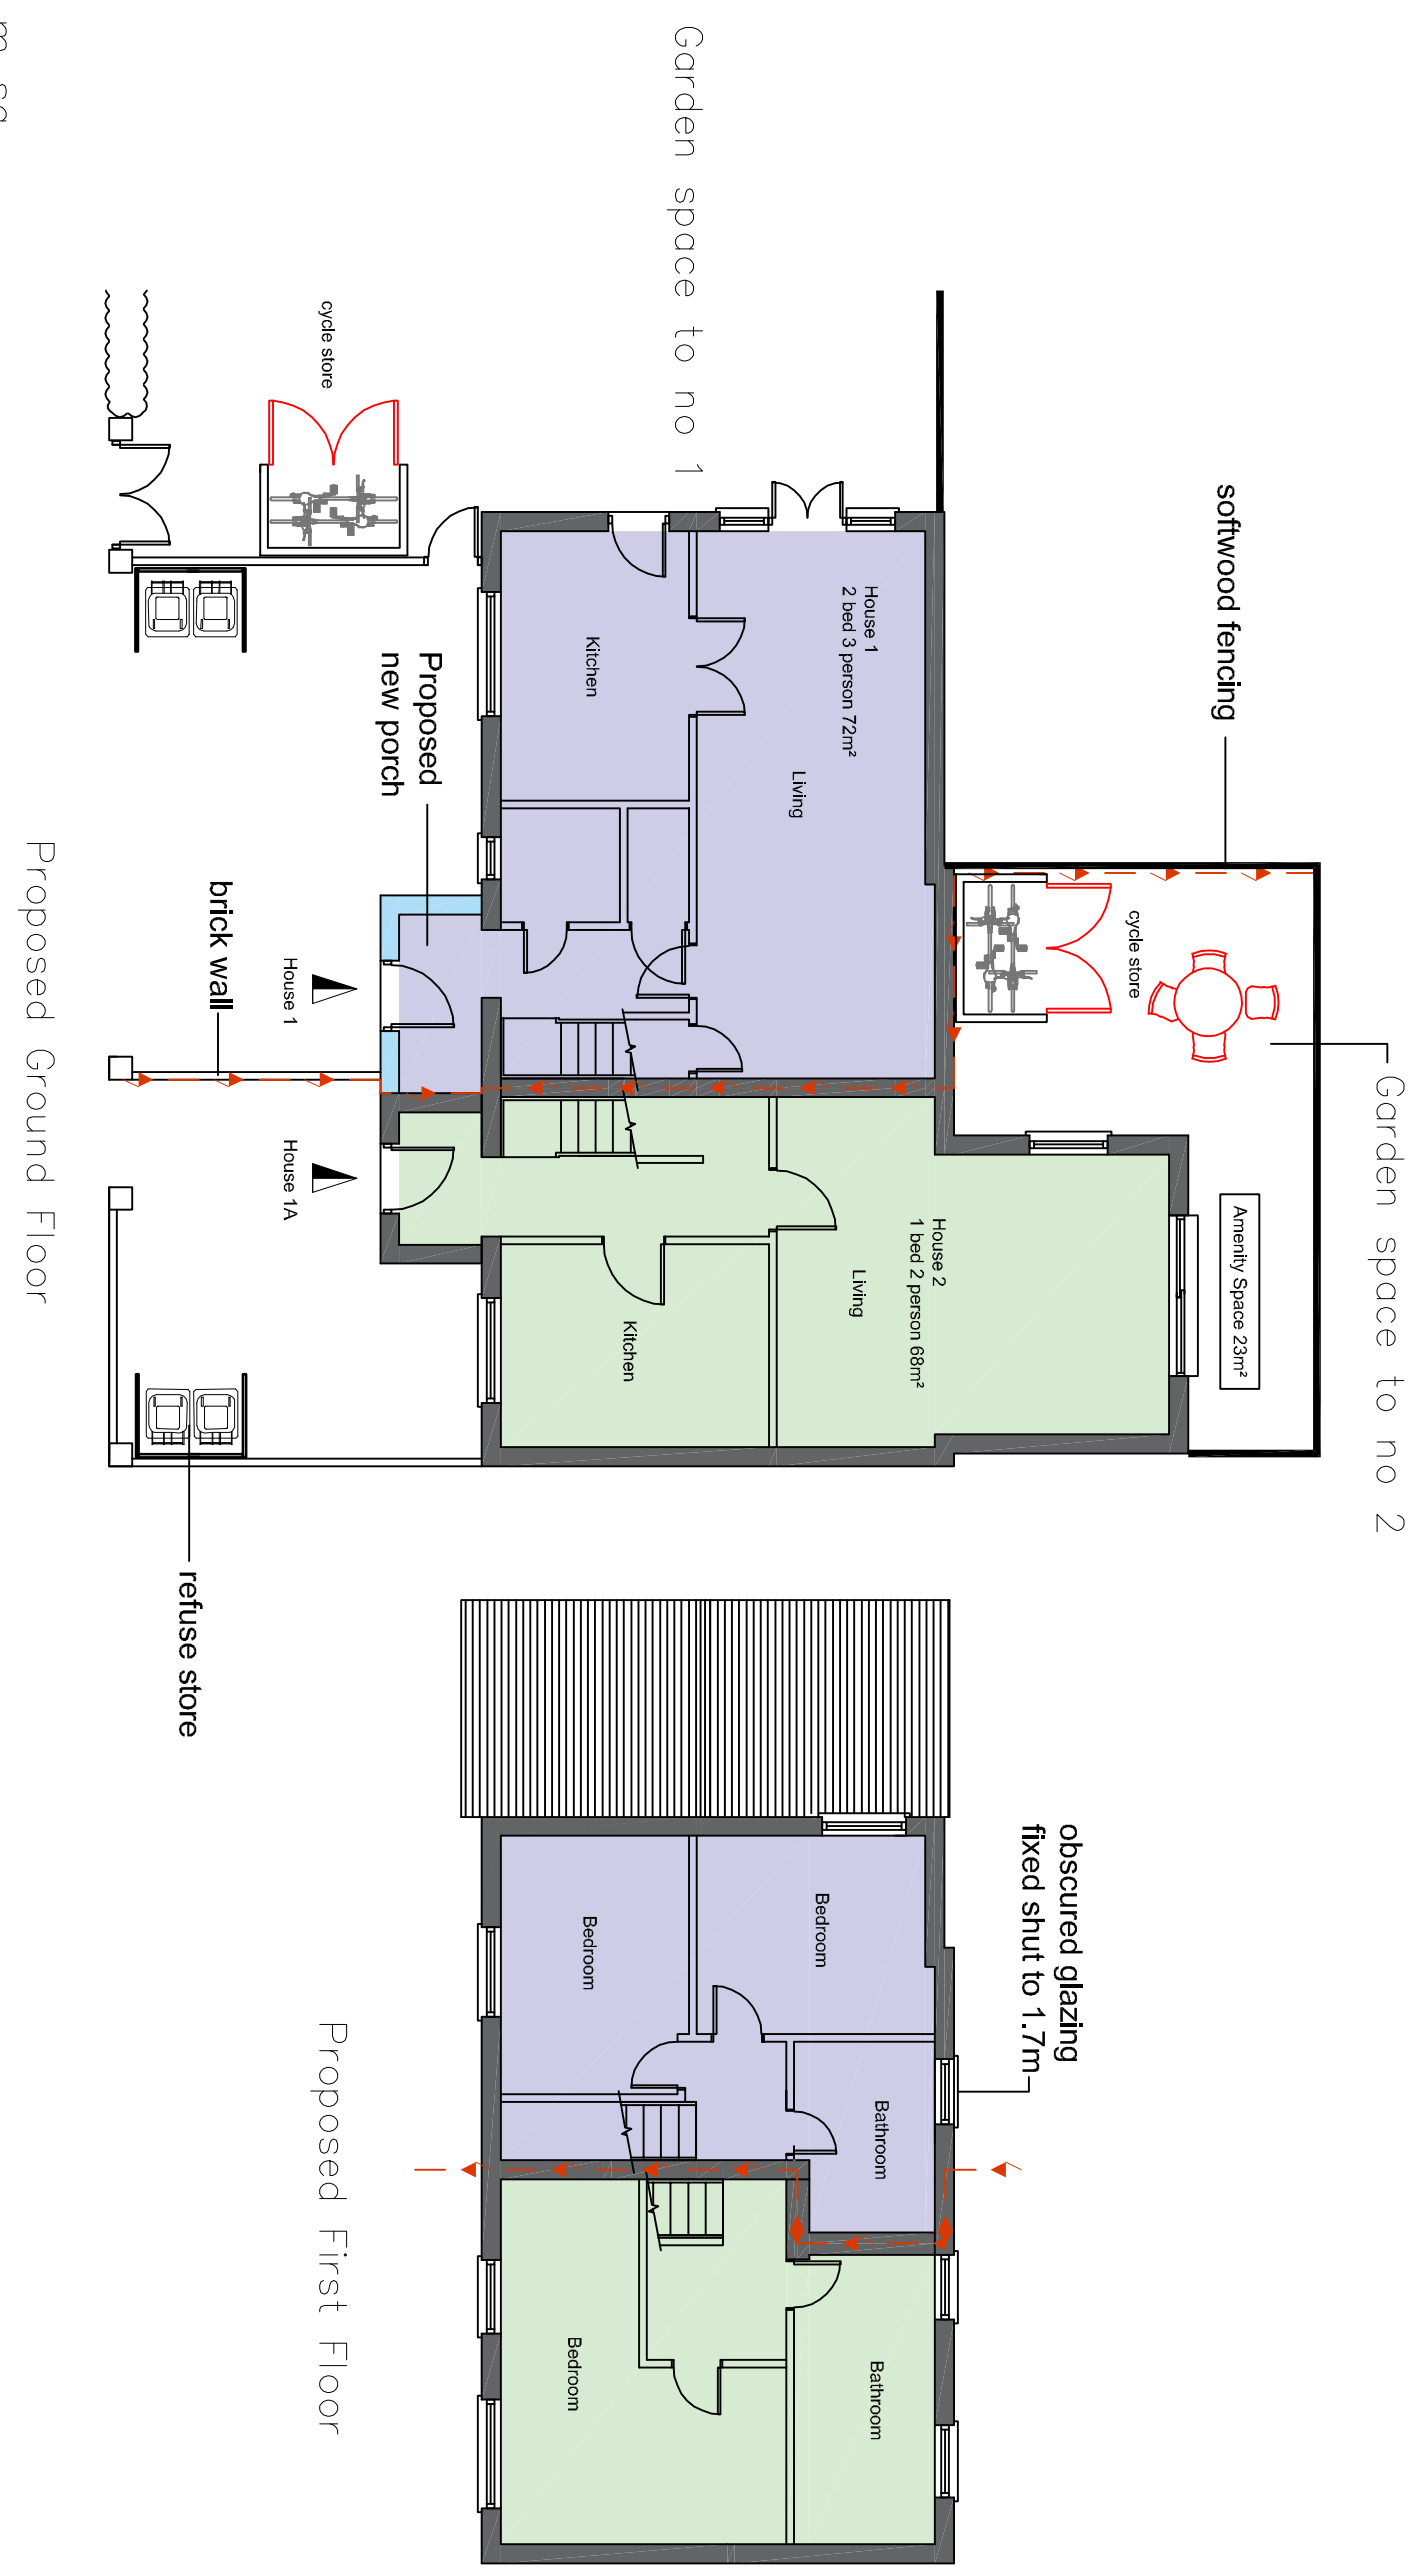
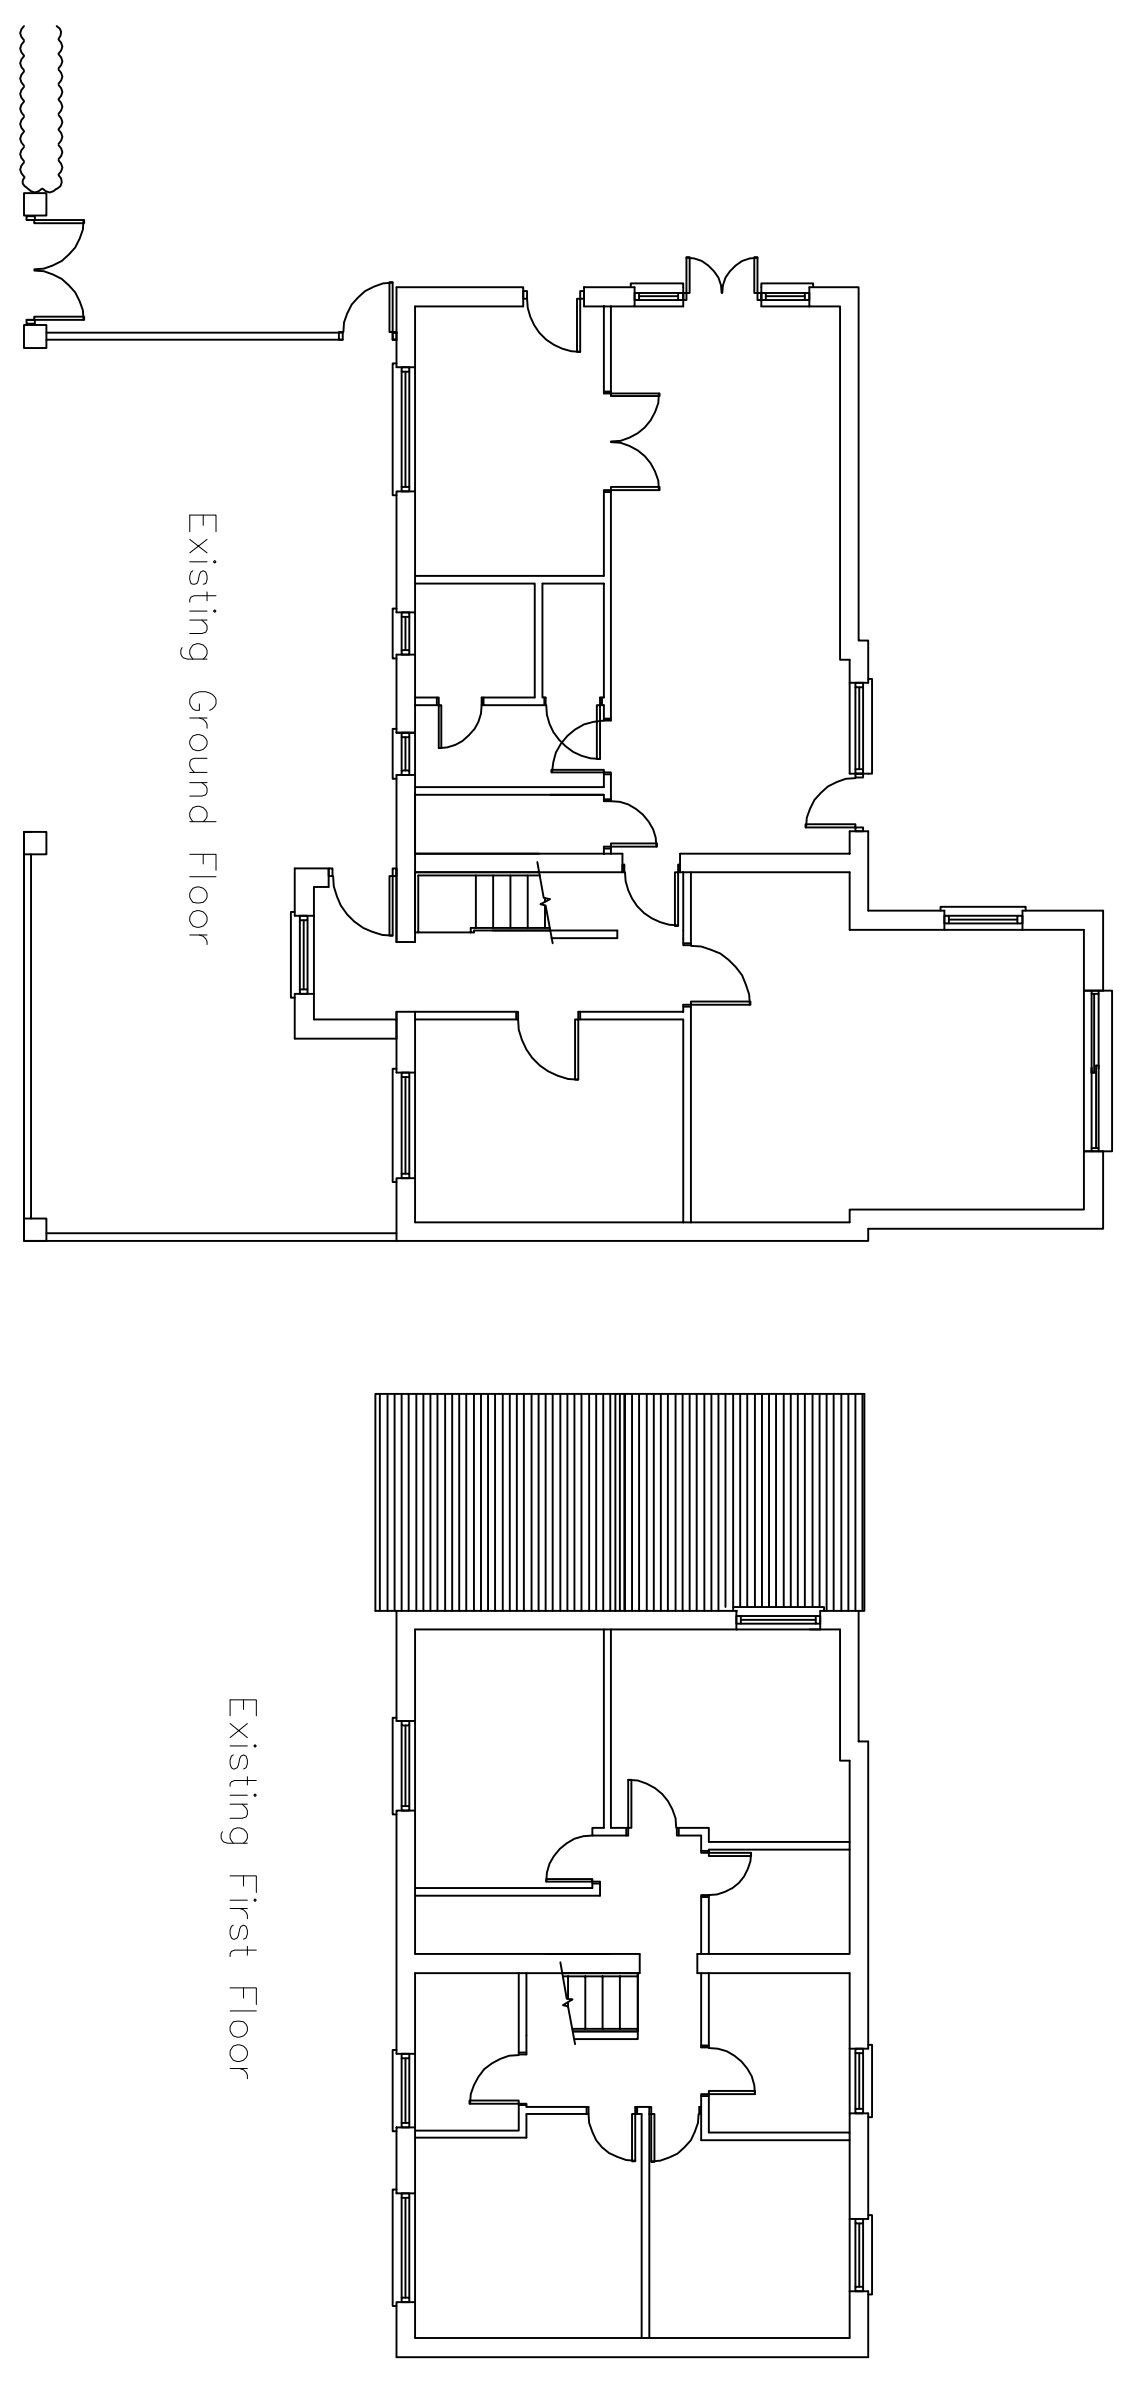



Proposed Floor Plans

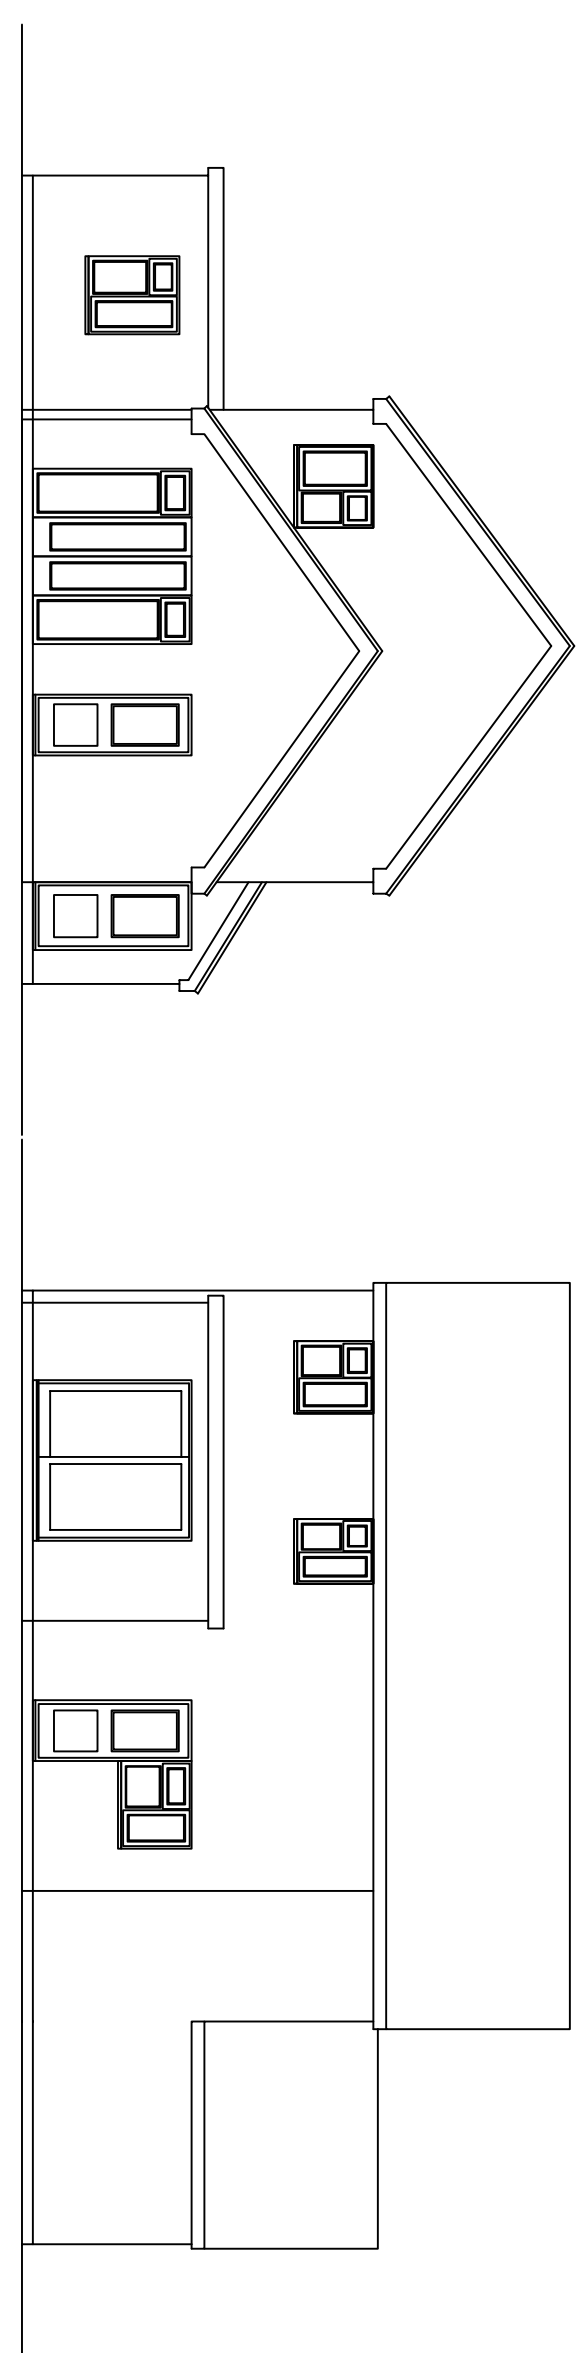

Proposed Elevations

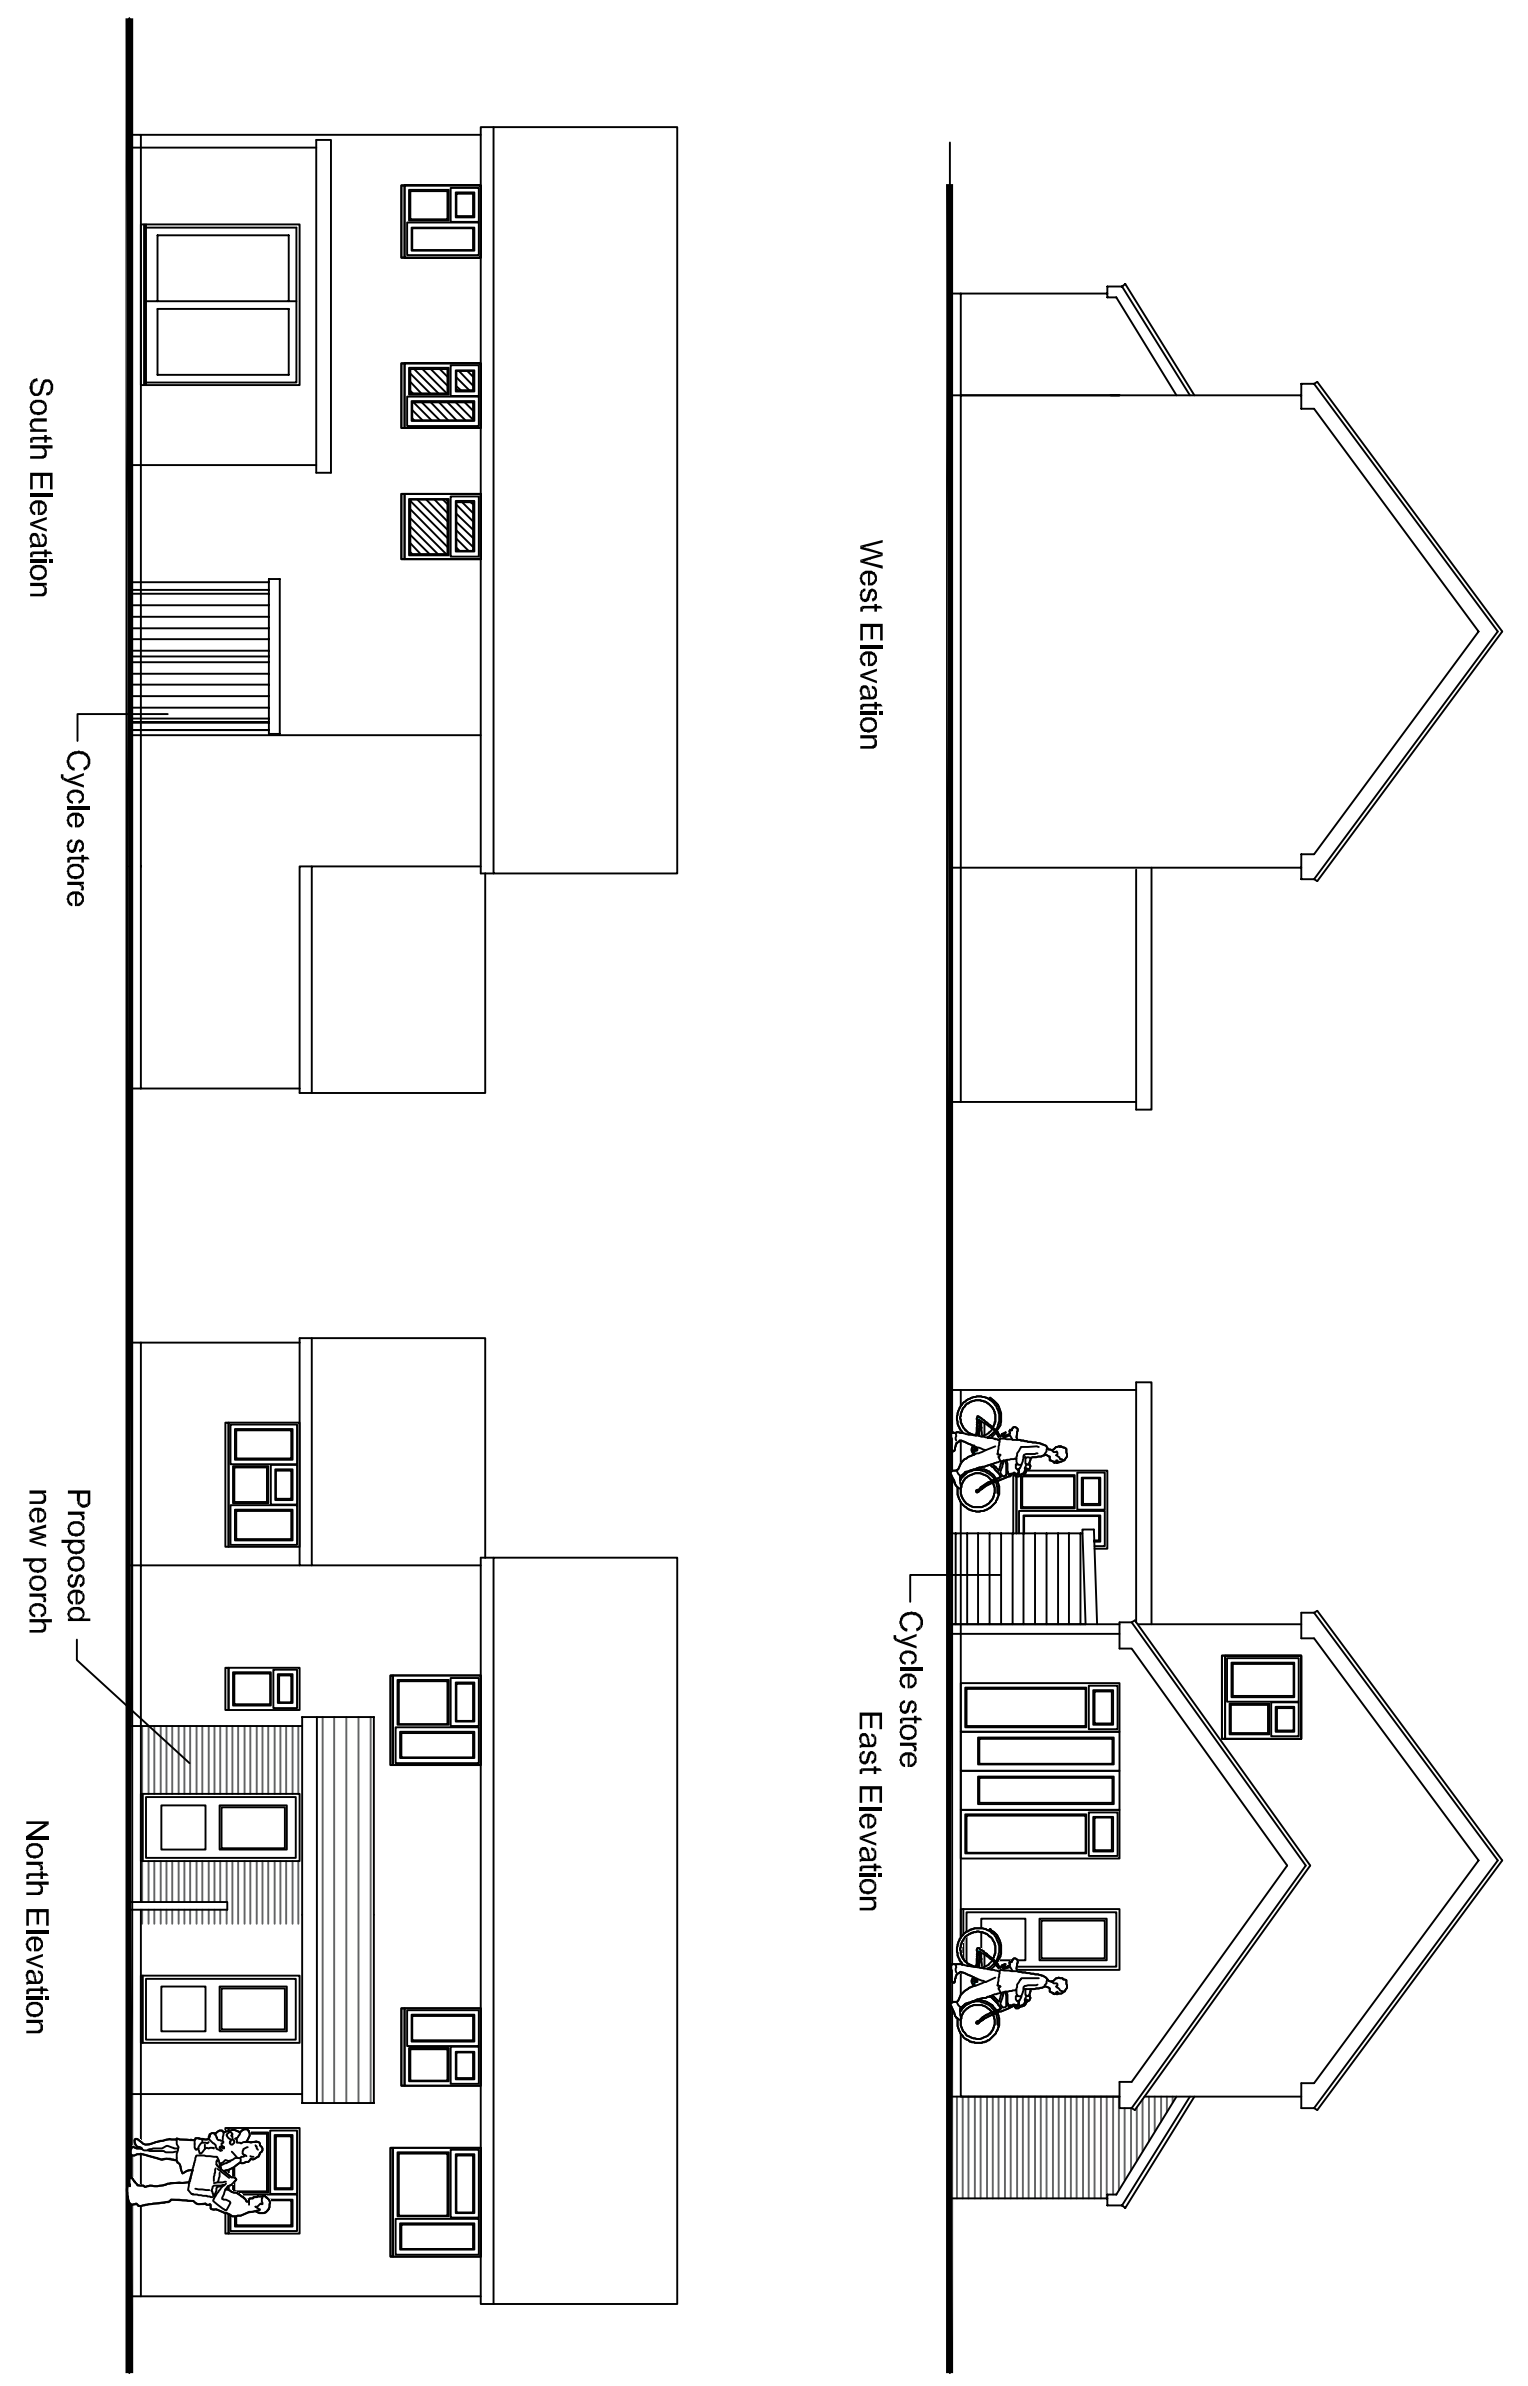

Existing Elevations

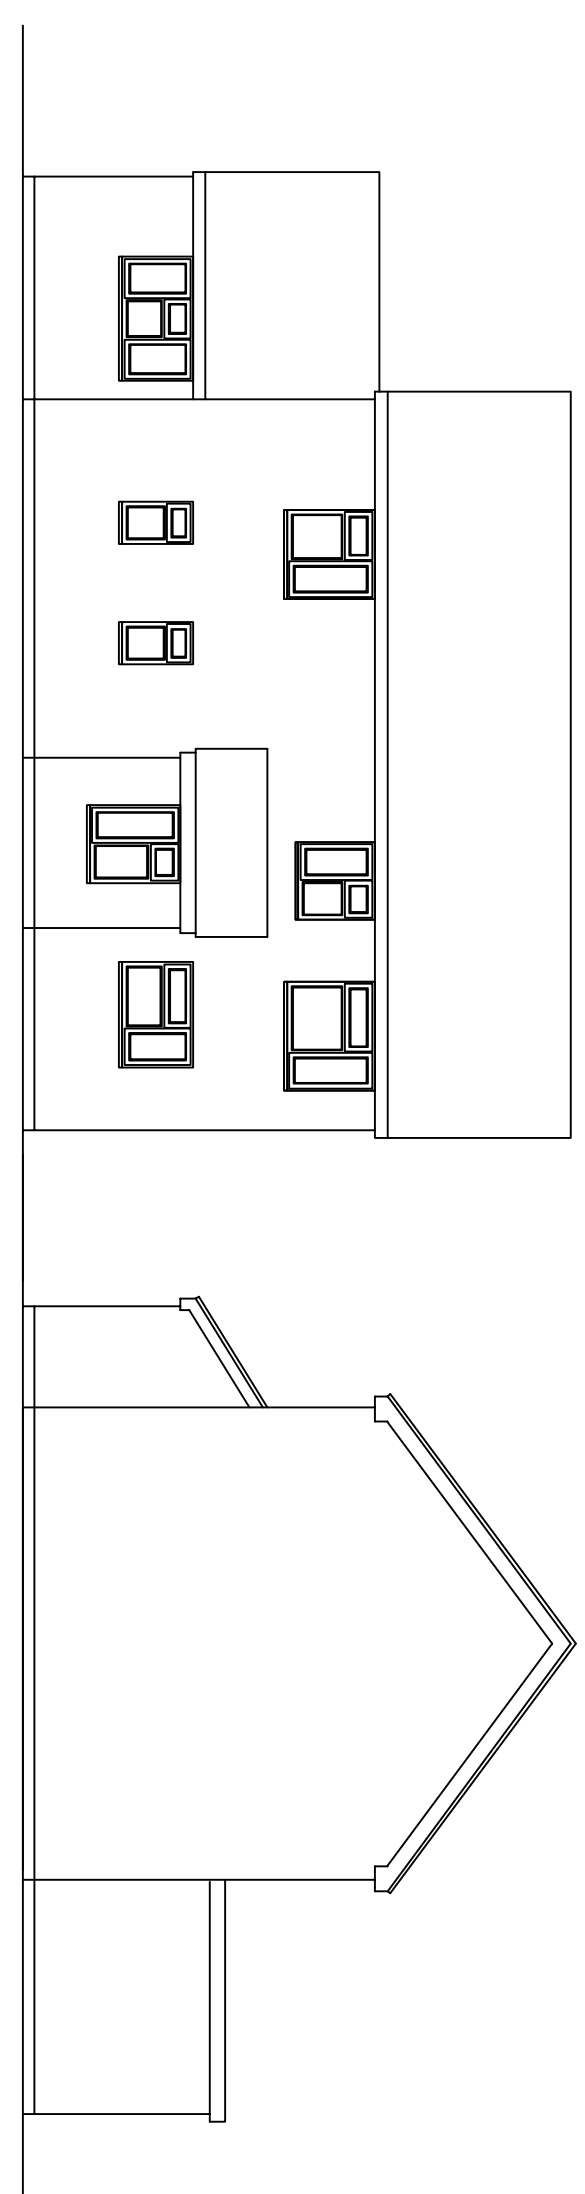

Revision	Description	Date	By
06	Planning update	Mar 21 2017	CF
05	Planning update	Mar 21 2017	CF
04	Planning update	Mar 21 2017	CF
03	Planning update	Mar 21 2017	CF
02	Planning update	Mar 21 2017	CF
01	Planning update	Mar 21 2017	CF

Project:
1 Rockbourne Close
Havant
Hampshire

Drawing Title:
Proposed Conversion

Chris Flint Associates Ltd
CHARTERED SURVEYORS - PROJECT MANAGERS
DEVELOPMENT CONSULTANTS

Drawn By	Date	SHEET SIZE	Approved By	Date
CF	11/11/20	A1		

Drawn By	Date	Scale
CFA	FULL	01 06 1-100

PLANNING

2 Emerald Close Waterlooville, Hants PO7 8NZ
tel: 023 92 432484 fax: 023 92 358554
Email: info@flintassociates.co.uk