



All dimensions to be checked on site prior to commencement of any construction works. Plotted dimensions are to be used in preference to scaled dimensions.

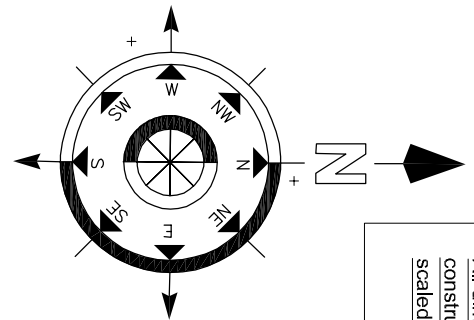


Block A  
9 x 1 Bedroom  
16 x 2 Bedrooms  
Block B  
4 x 1 Bedrooms  
8 Parking Spaces  
51 Cycle Spaces




Ground Floor Plan

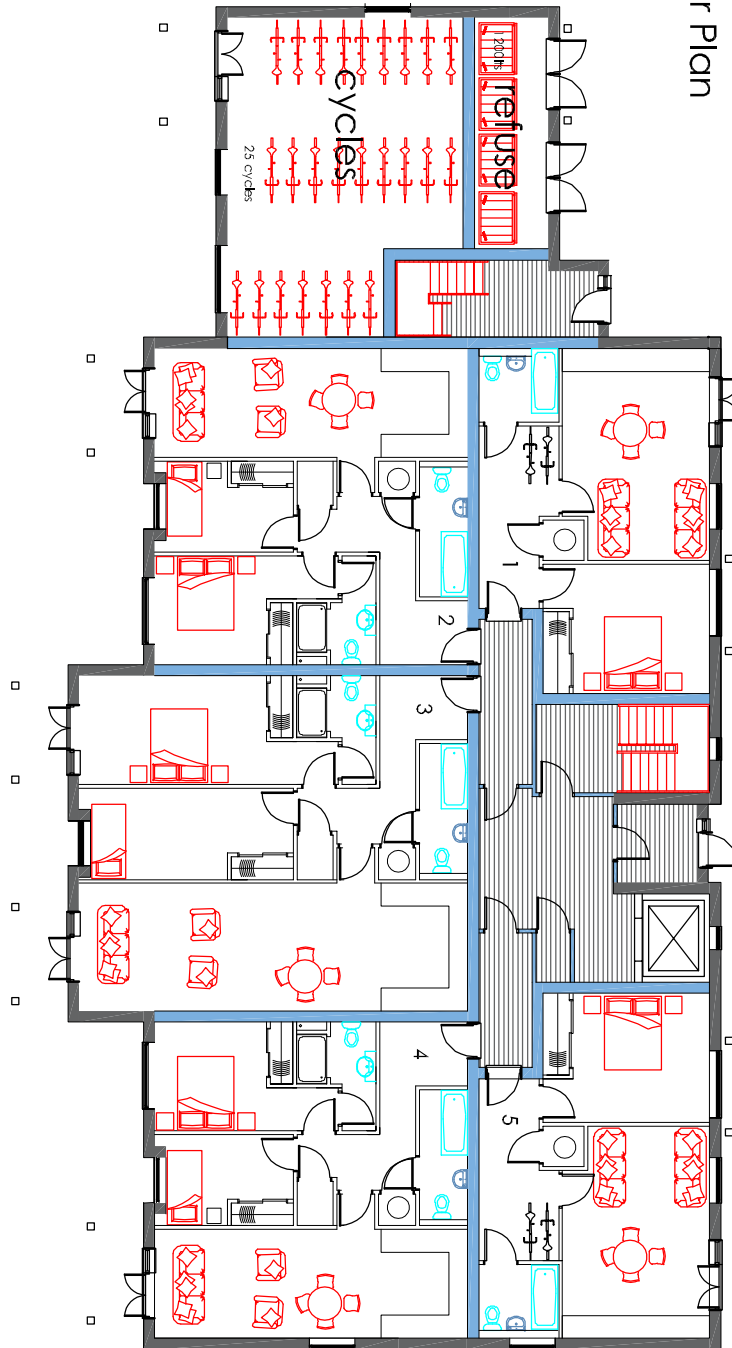


First Floor Plan

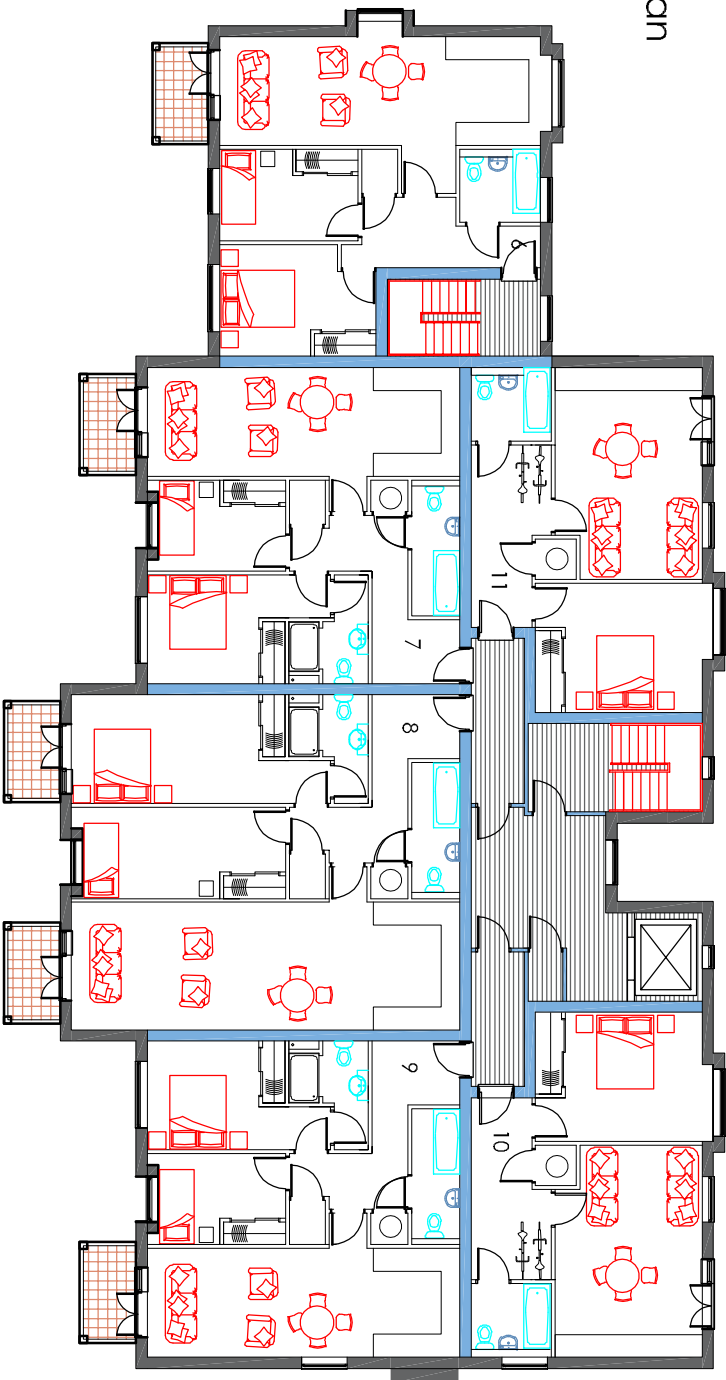


Second Floor Plan

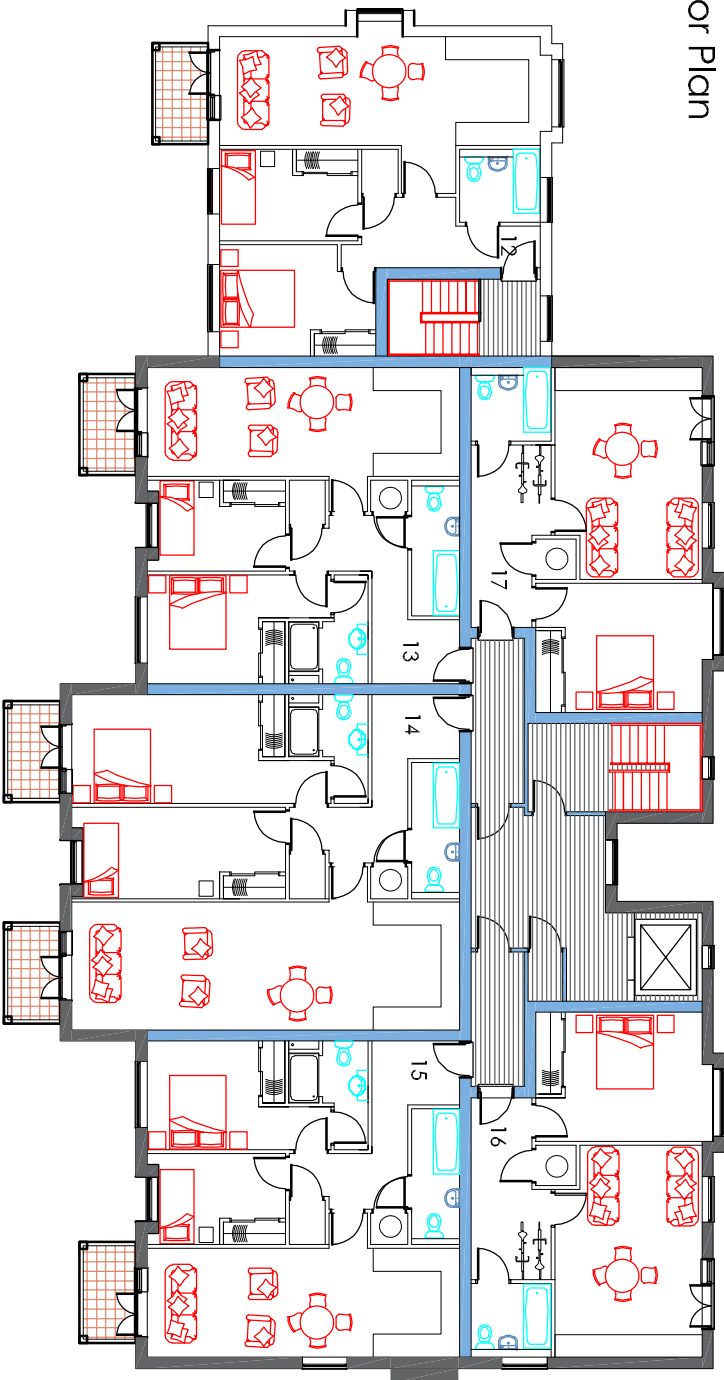


Third Floor Plan

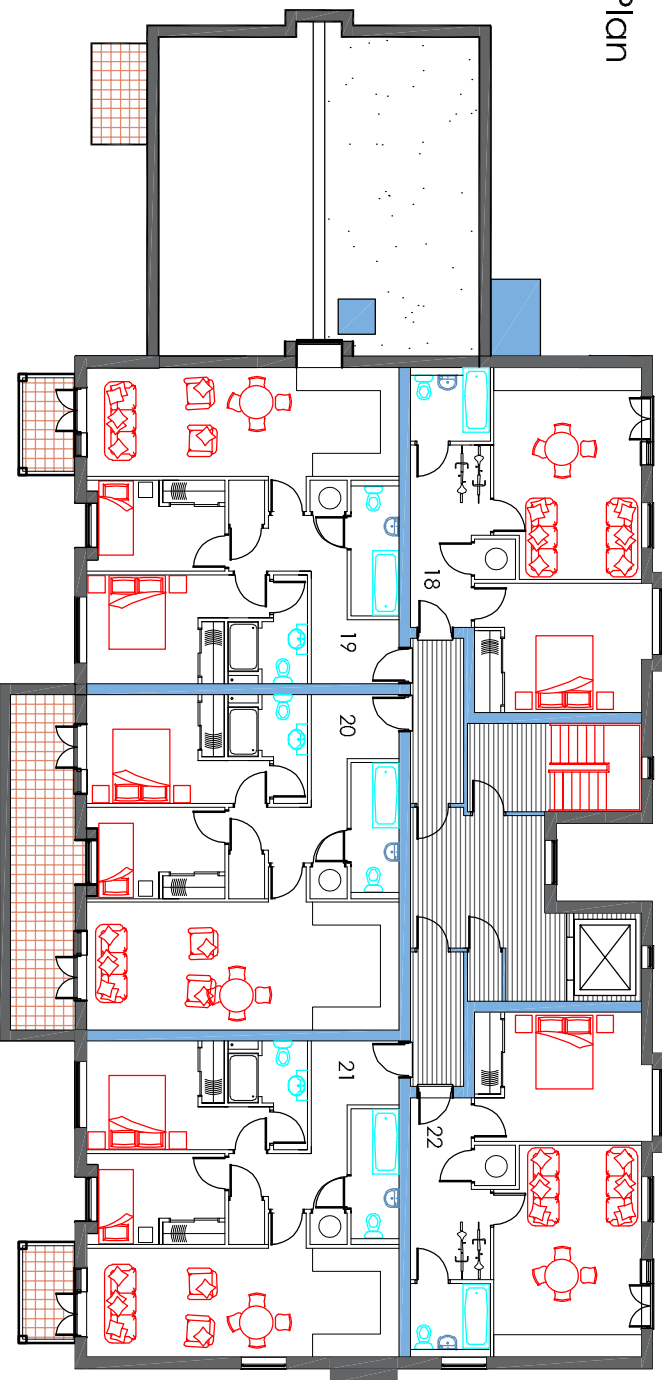

Fourth Floor Plan

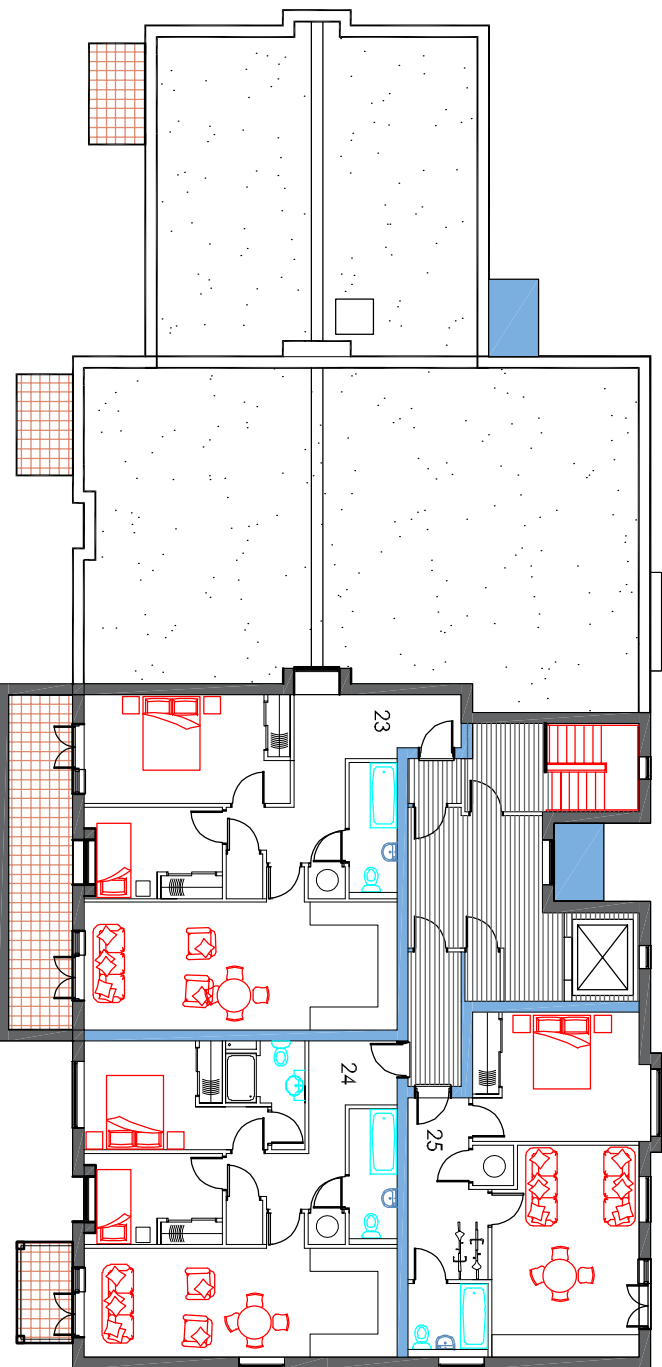


Block A

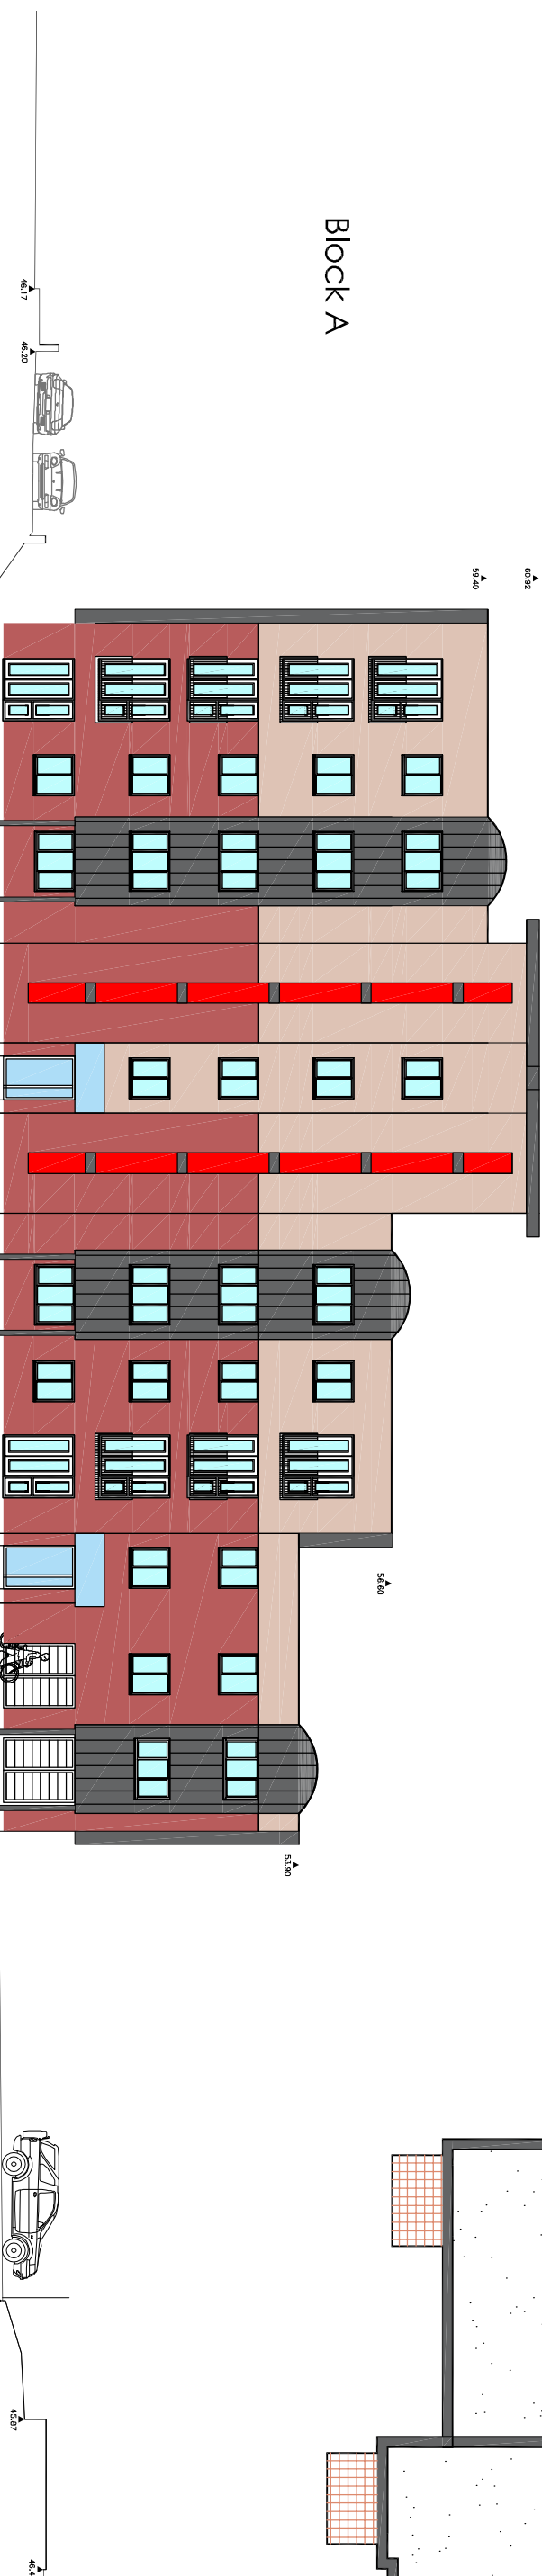

SECTION A-A

Block A

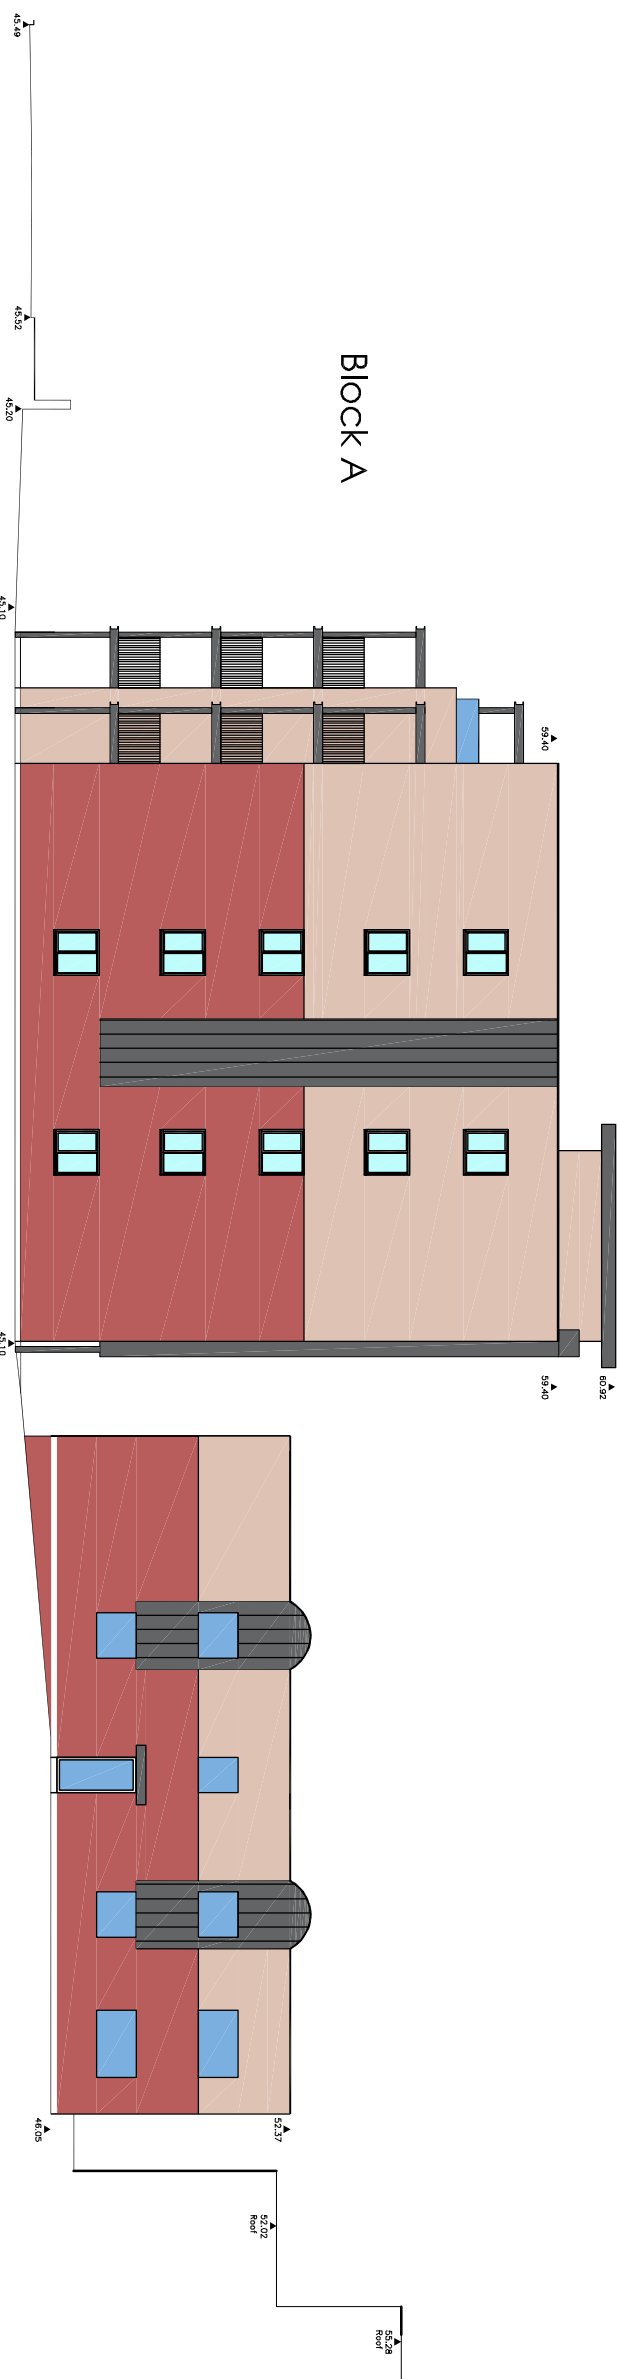

SECTION B-B

DATUM = 40.000m

Roof Plan



| Particular | Description | Date | Drawn |
|------------|-------------|------|-------|
|            |             |      |       |

Project:  
Land at Victoria Road  
Waterlooville  
Hampshire

Drawing Title:  
Proposed Redevelopment

Chris Flint Associates Ltd  
CHARTERED SURVEYORS - PROJECT MANAGERS  
DEVELOPMENT CONSULTANTS

| Drawn By | Date     | SHEET SIZE | Approved By | Date |
|----------|----------|------------|-------------|------|
| CF       | 01/08/22 | A1         |             |      |

| Drawn By | Date | Revision | Scale |
|----------|------|----------|-------|
| CFA      | FULL | 01       | 1-100 |

PLANNING

2 Emerald Close Waterlooville, Hants PO7 6NZ  
tel: 023 92 432484 fax: 023 92 338554  
Email: chrisflintassociates@gmail.com

Scale in Metres  
0 1 2 3 4 5  
for 1:100