




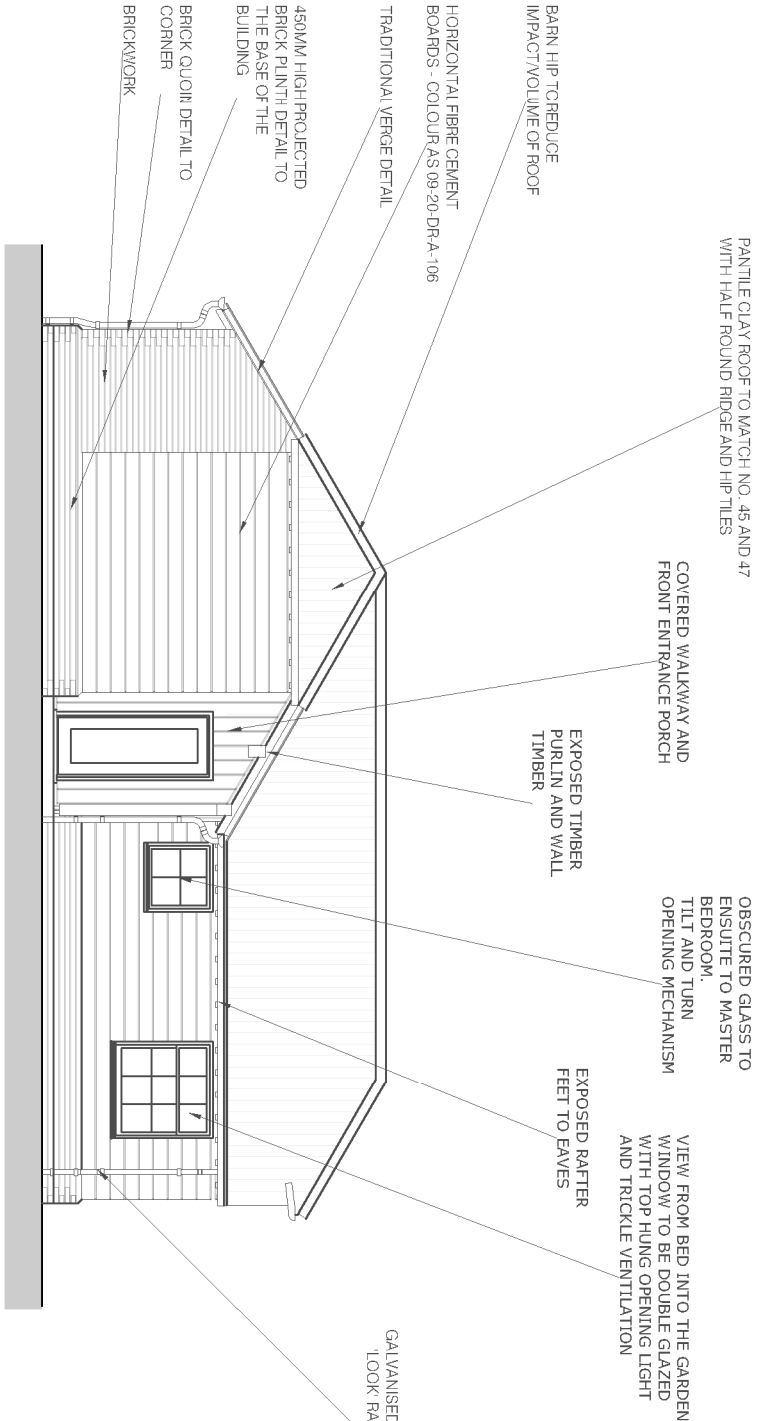


WEST ELEVATION

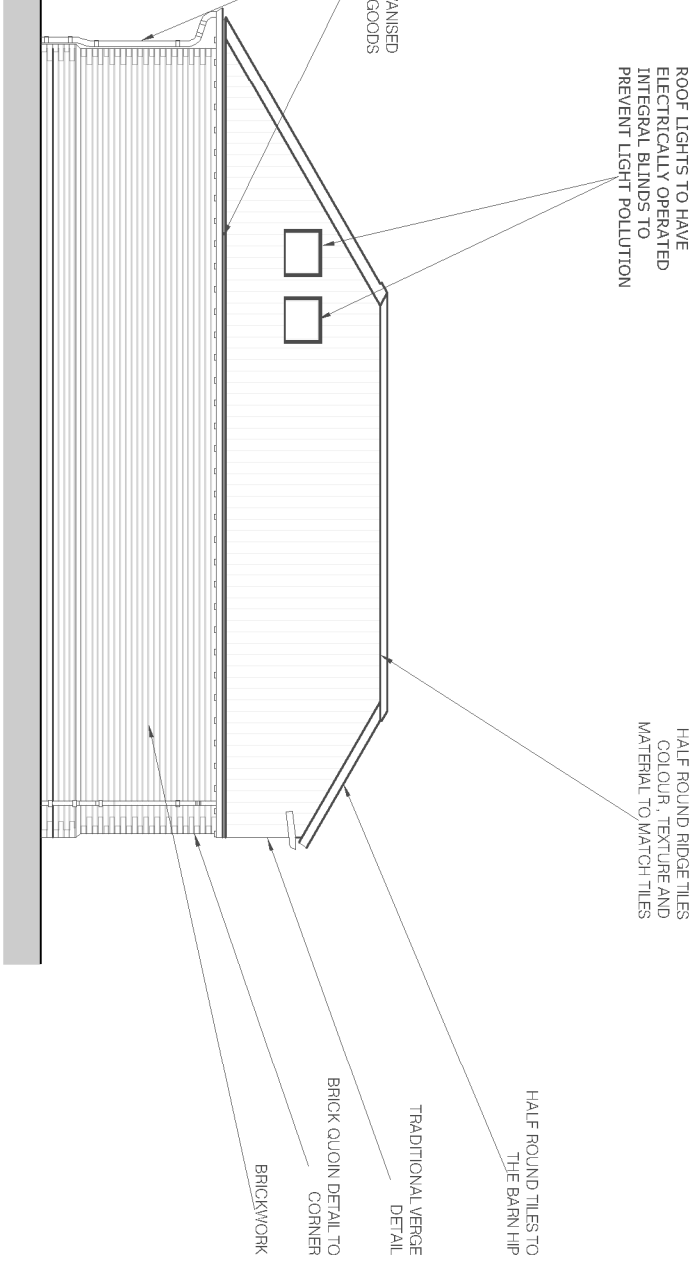


NORTH ELEVATION

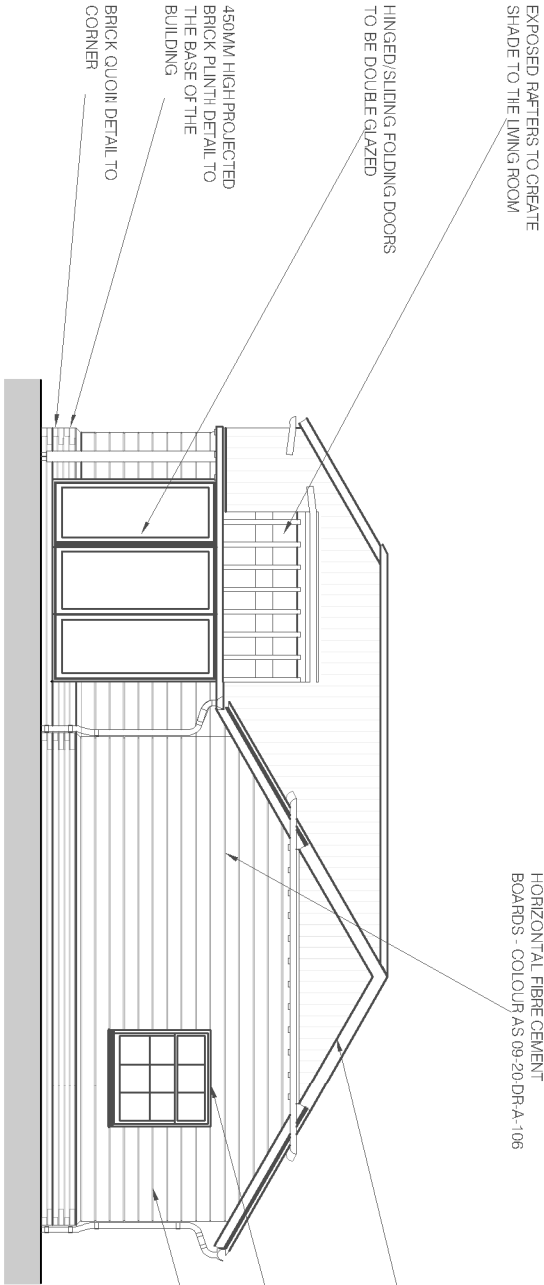

SOUTH ELEVATION

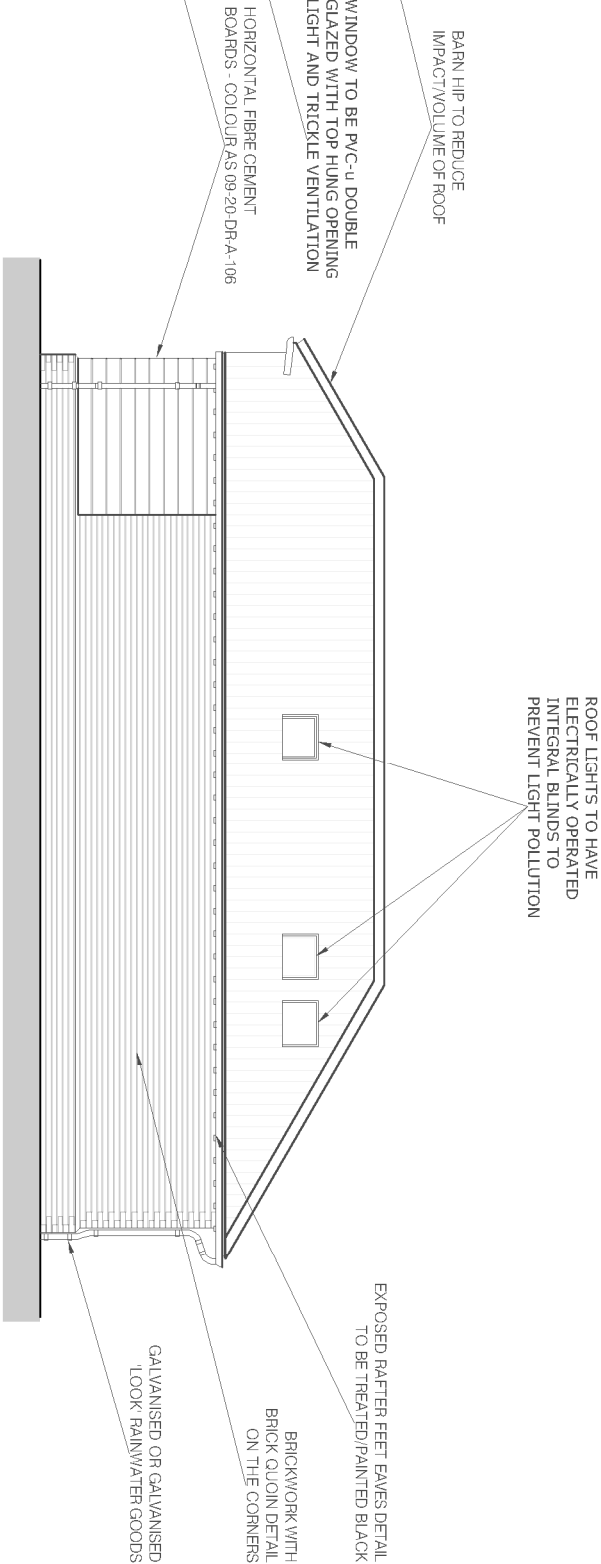

EAST ELEVATION

 

Ref.	Description	Date
-	-	-
-	-	-
-	-	-
-	-	-
-	-	-
-	-	-
-	-	-

Hazel Butler Architects				Hazel Butler DIPLOMA ARB 24 Nightingale Close Rowlands Castle T:023 92413680	
CODE	STATUS	SUITABILITY DESCRIPTION	PURPOSE OF ISSUE	PLANNING APPLICATION	
				PROJECT	
				45 RAILS LAND, HAYLING ISLAND Erection of 1 no. 2 bedroom bungalow to the rear with access onto Rails Lane	
				SHEET	
				PROPOSED ELEVATIONS	
				CLIENT	
				MR B SYMMONDS	
				Date	09-02-2021
				Project number	09-20
				Scale (@ A3)	1 : 100
				Drawn by	hb
				Checked by	HB
				DRAWING NUMBER	09-20-DR-A-104
				REV	-