




EXTERNAL FINISH	
150	RE RENDER
10 STO acrylic render - StoTherm Classic K, finish: Stolit acrylic K1.0, colour: StoColor System-off white/37207<-TBC	
140	Thermal insulation - Sto-EPS Board
BPG GLASS	
• Back painted glass, colour: black	
GL1 WINDOWS	
• Aluminium Minimal Windows Sliding Door System, structural glass, double glazed, colour: bronze - black	
GL2 WINDOWS	
• Aluminium Windows Sieger 30 System or similar, structural glass, double glazed, colour: bronze - black	
FL1 PARAPET FLASHING	
• aluminium flashing, powder coated aluminium coping system, colour: white	
FL2 PARAPET FLASHING	
• aluminium flashing, powder coated aluminium coping system, colour: black	
DO ENTRANCE DOOR	
• hardwood timber door	
FE CORTEN FENCE	
• corten fence - corten fins, finish, colour: weathered 'Corten'	
CA CANOPY	
• corten entrance canopy	
PA PANELS	
• panels colour: to match windows and doors	
BA BALUSTRADE	
• painted white steel balustrade, PPC	
DG GARAGE DOOR	
• Side sliding Rundum Mer Original garage doors, colour to match windows.	

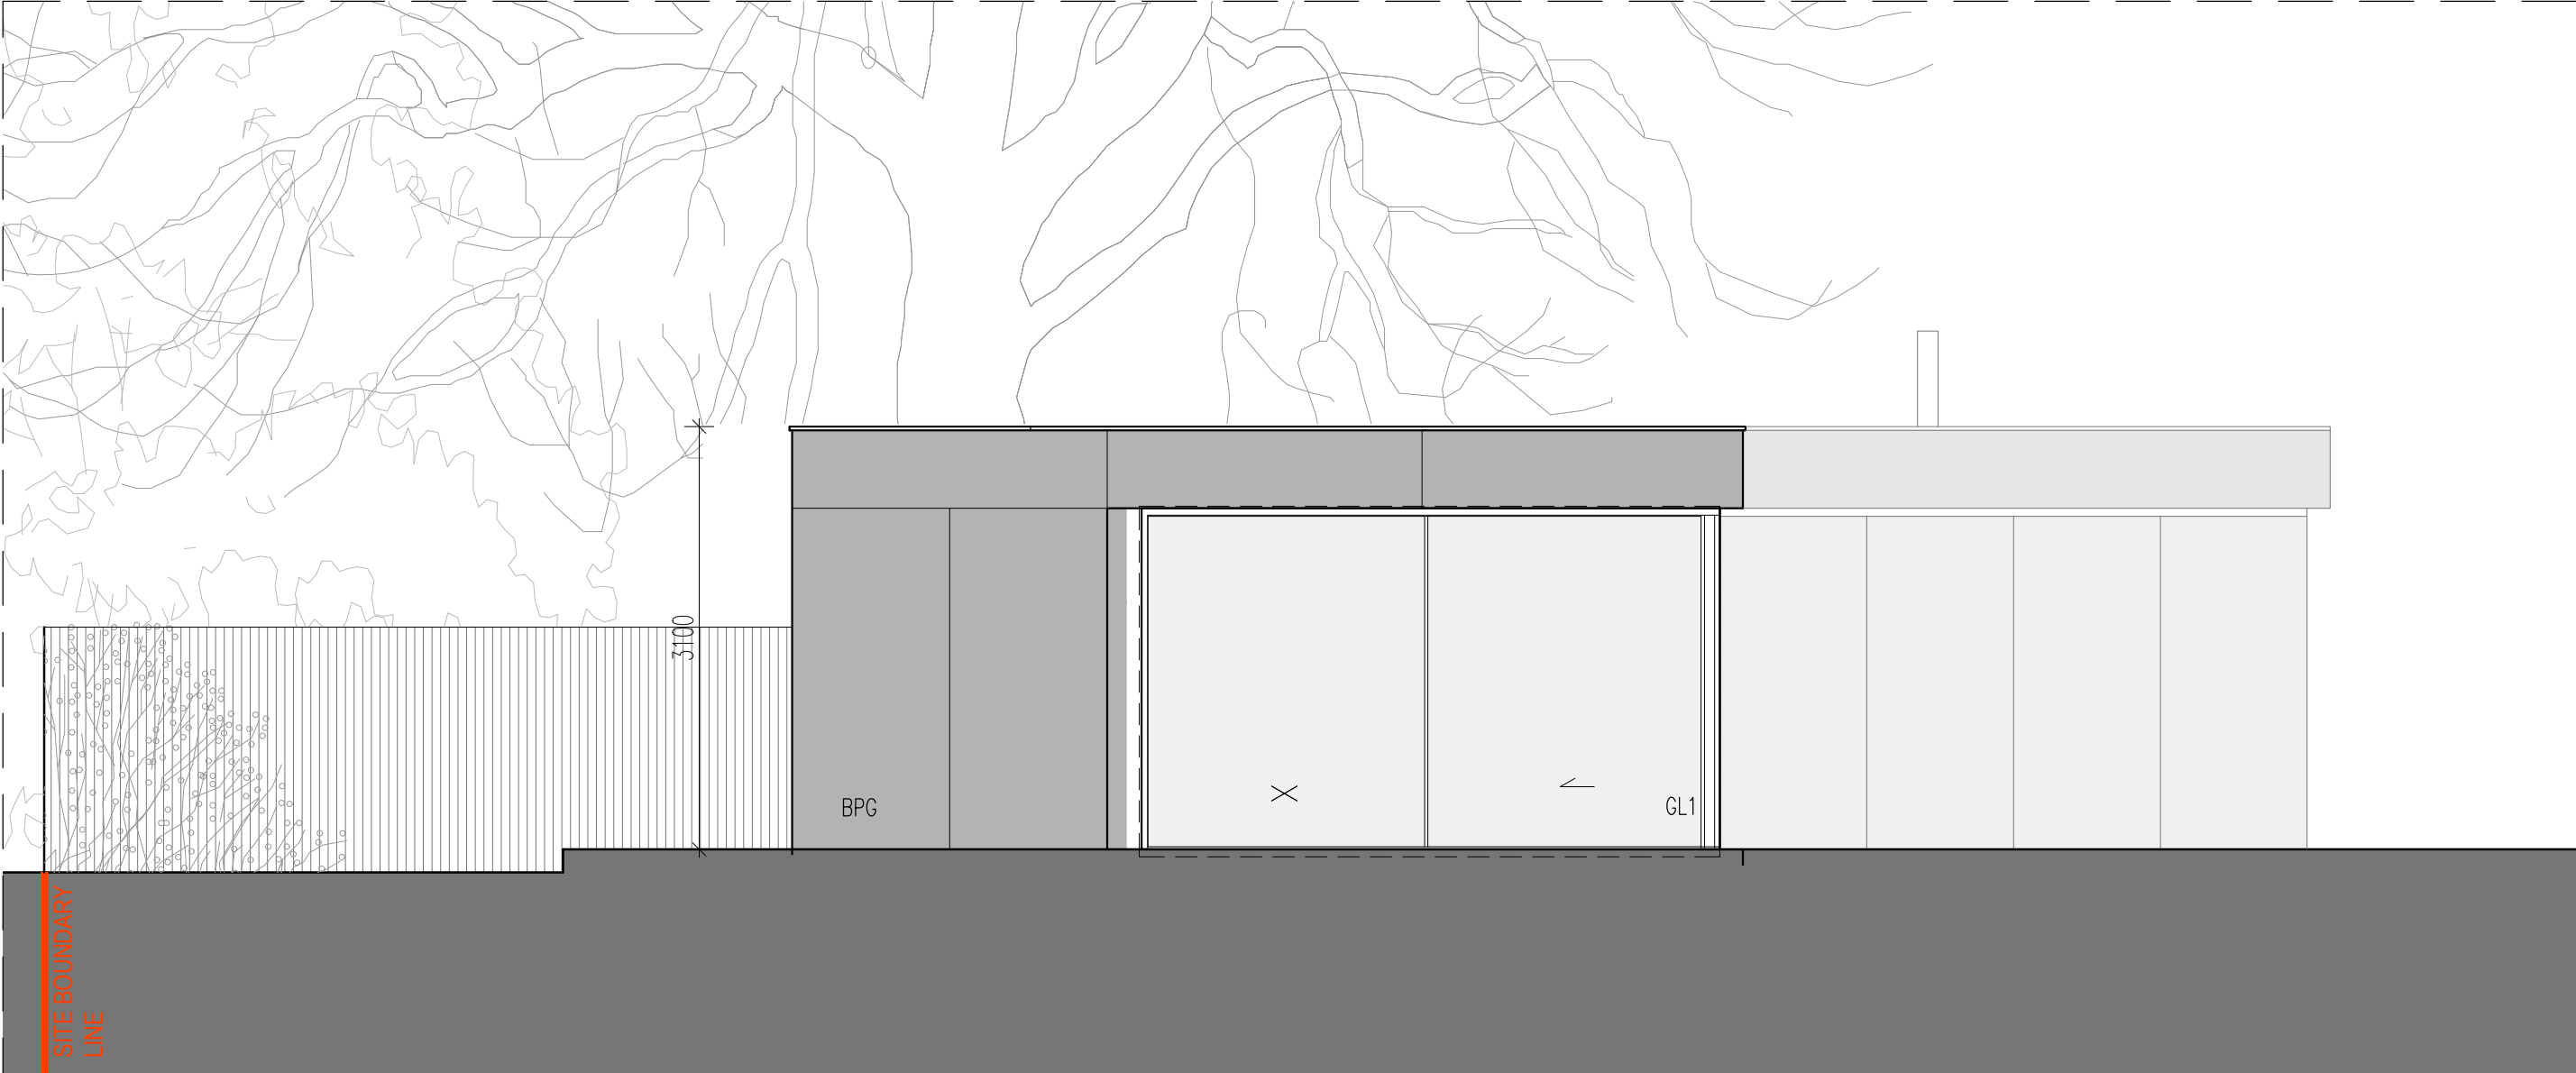


2. EAST ELEVATION

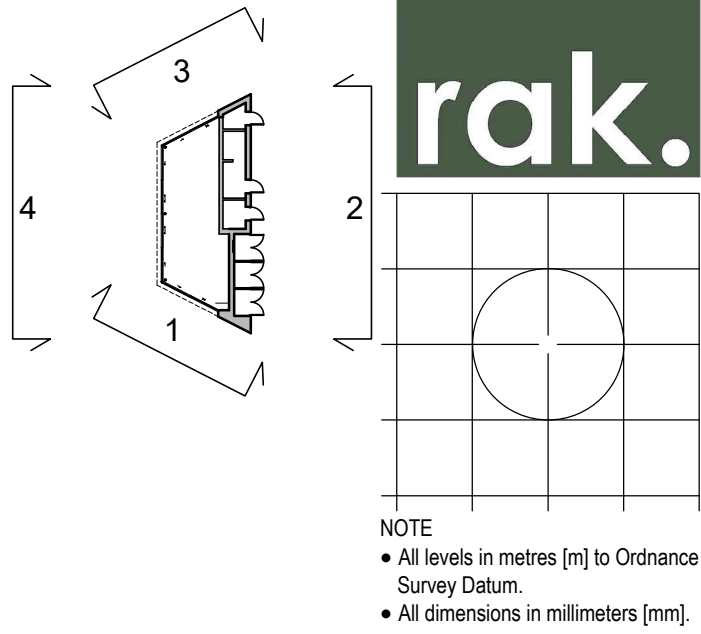

3. NORTH ELEVATION

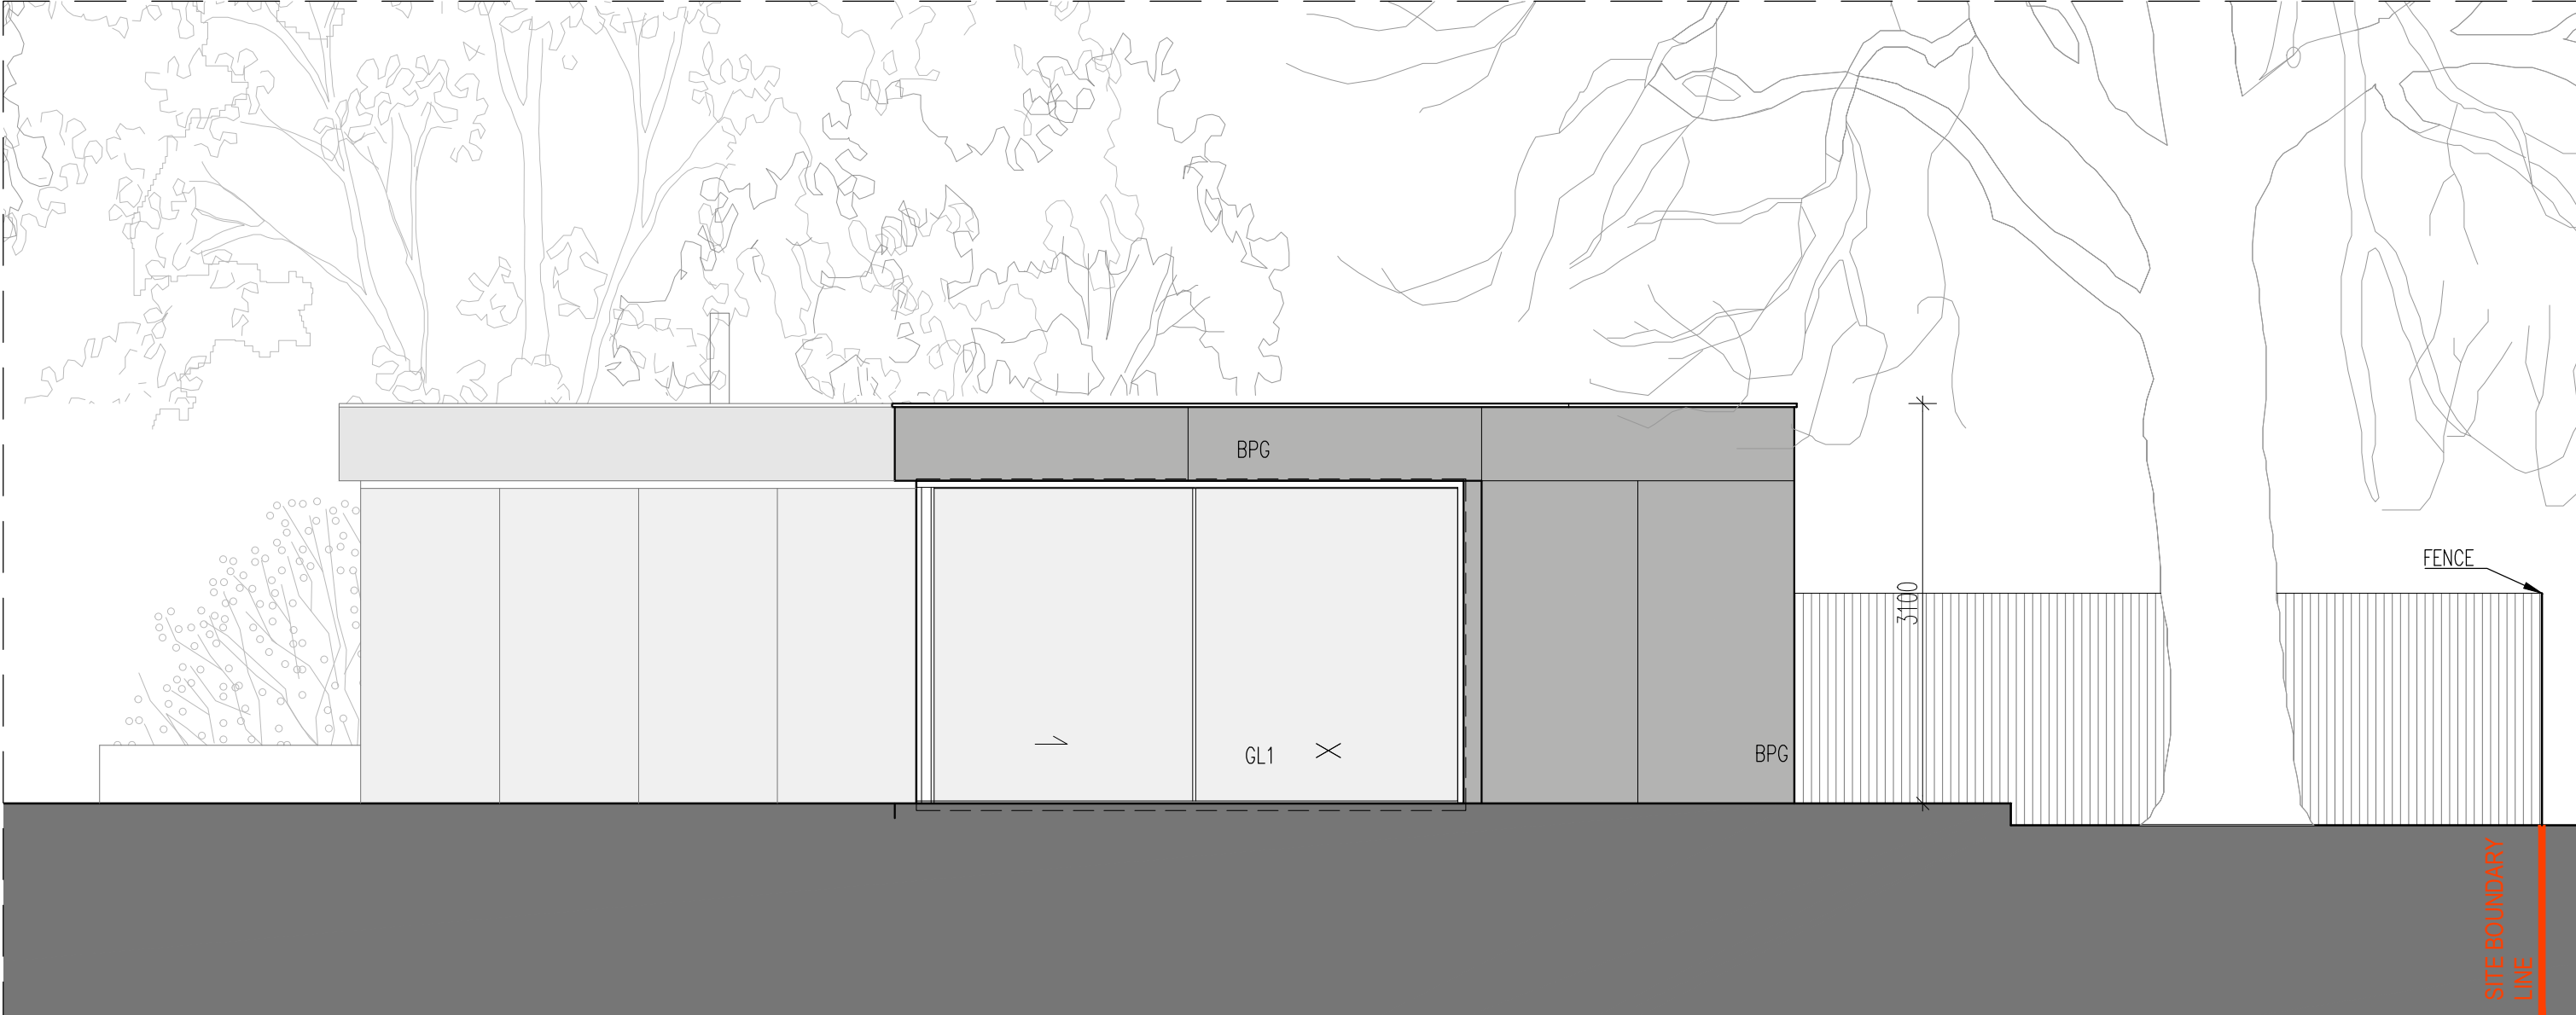

1. SOUTH ELEVATION

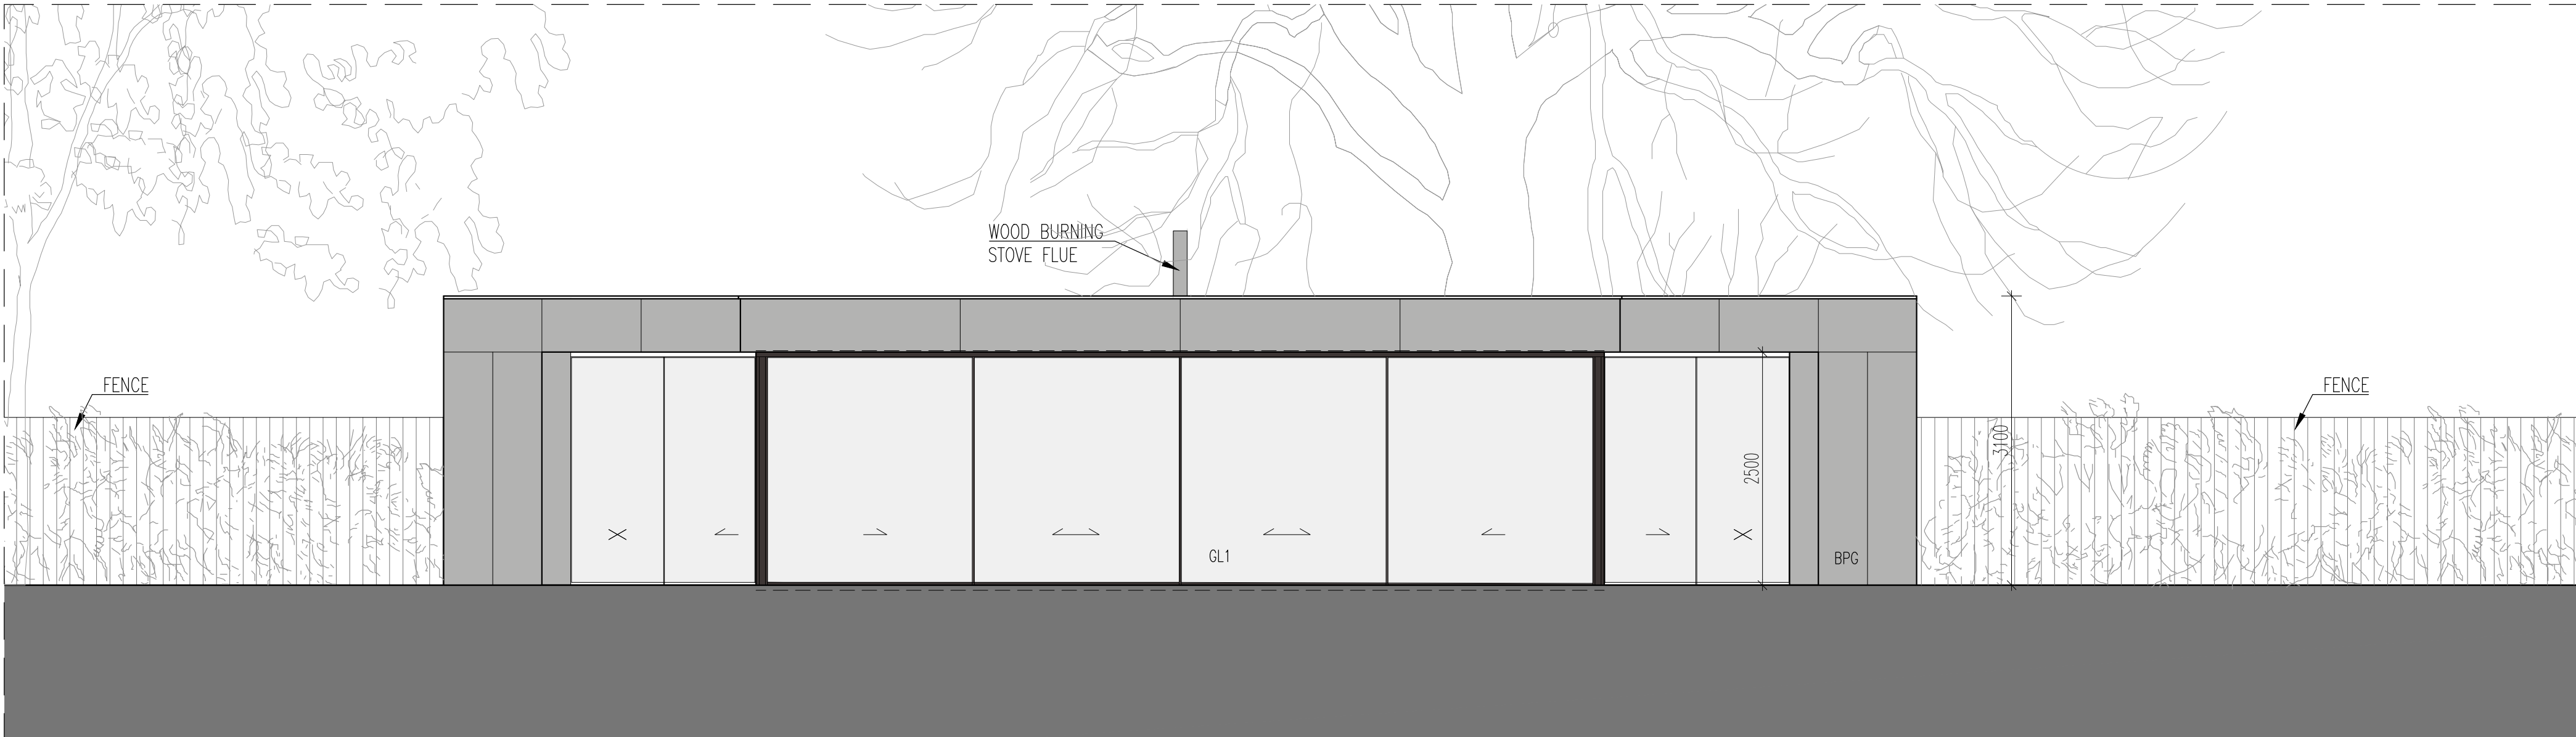

4. WEST ELEVATION

Rev.B 2021.02.09 Pavilion amended
Rev.A 2020.10.09 Planning Application
Revision
Project title:
Northshore
40 Sinah Lane
Hayling Island, PO11 0HH
Drawing title
Proposed - Pavilion
- Elevations
Client
Mr and Mrs Nunn
Date
01.02.2018
Scale
1:50 @ A1 or 1:100 @ A3
Status
Planning
Drg. no.
1032A-03-003 Rev.B
Notes
These drawings are for planning purposes only and not for construction or any other use unless agreed by rak architecture. All dimensions must be checked and rak architects are to be informed of any discrepancies prior to construction. This drawing and any of the details therein remain the copyright of rak architecture ltd.
rak architecture ltd Lower Lewish Farmhouse, Lewish, Dorchester, DT28 8AP Phone: +44 (0)1305 246741 www.rakarchitecture.co.uk

