


6 THE STRAW
HAYLING ISLAND
PO11 9UB

REAR ELEVATION EXISTING
SCALE 1:50
PLAN N° V

BRH CONTRACTORS
NOV 2021

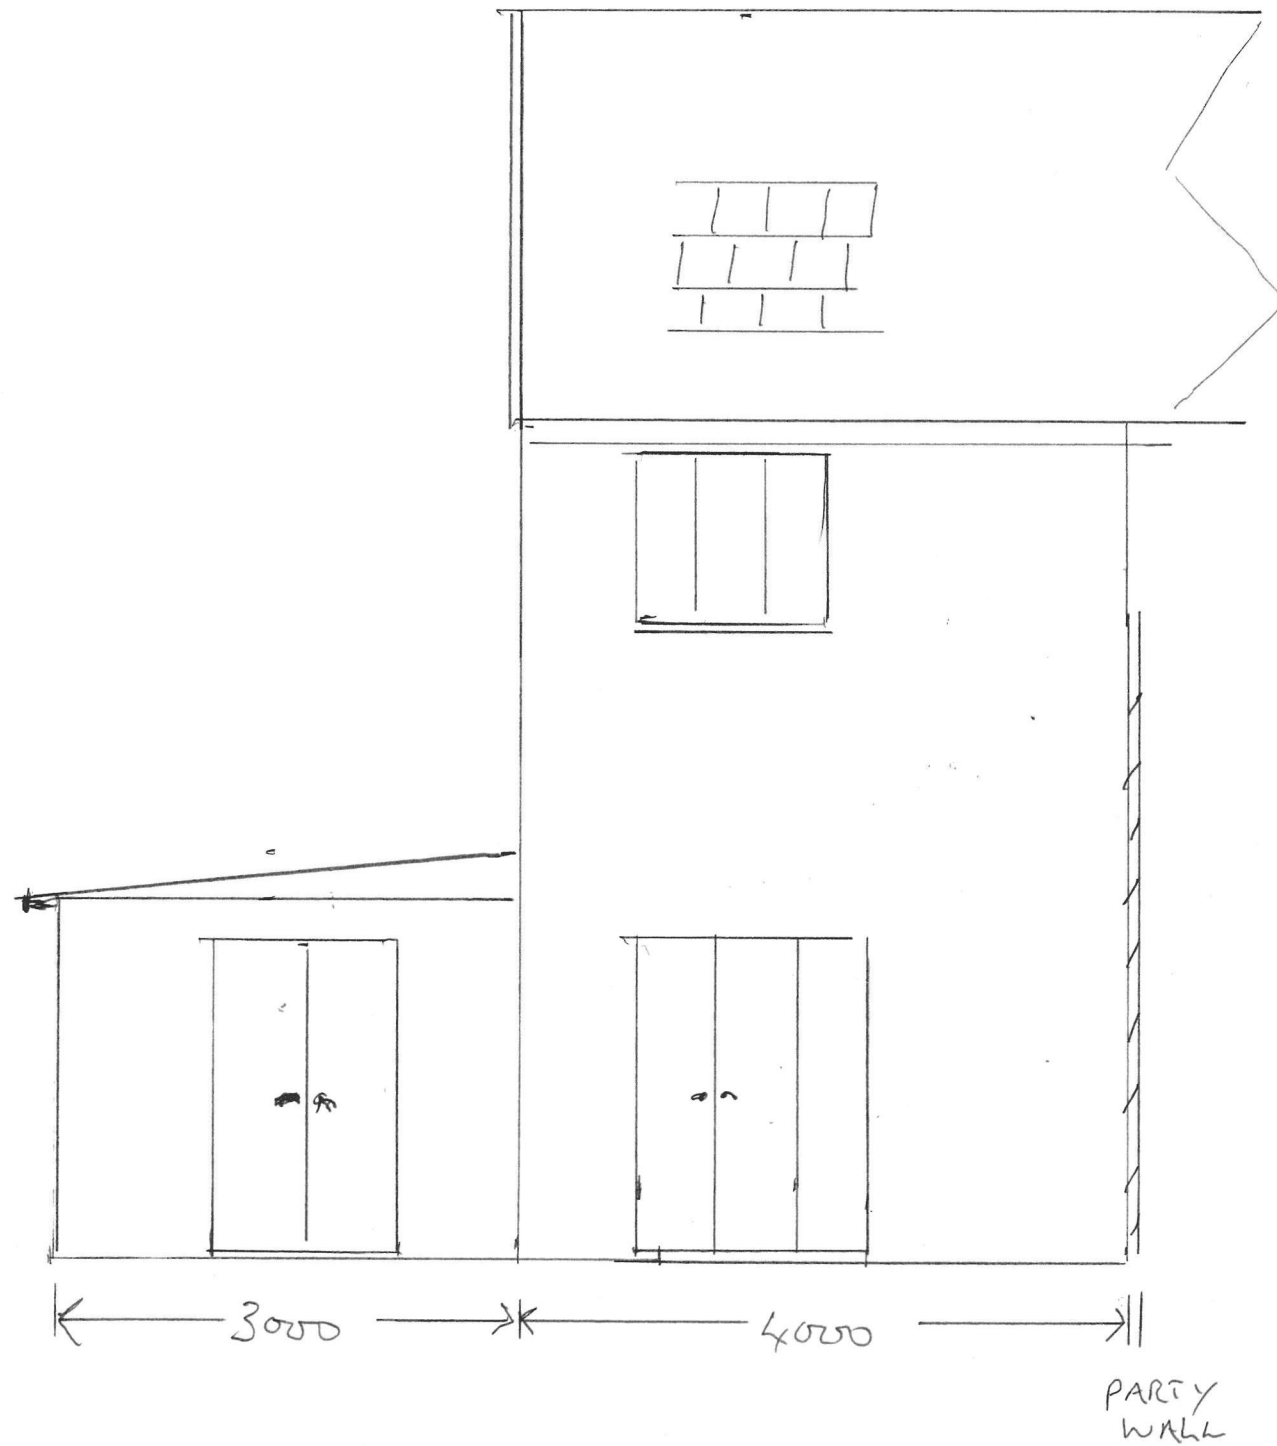

6 THE STRAW
HAYLING ISLAND
PO11 9UB

REAR ELEVATION PROPOSED
SCALE 1:50
PLAN N° VI

HAVANT - ROUGH COUNCIL
11 FEB 2022
RECEIVED

