


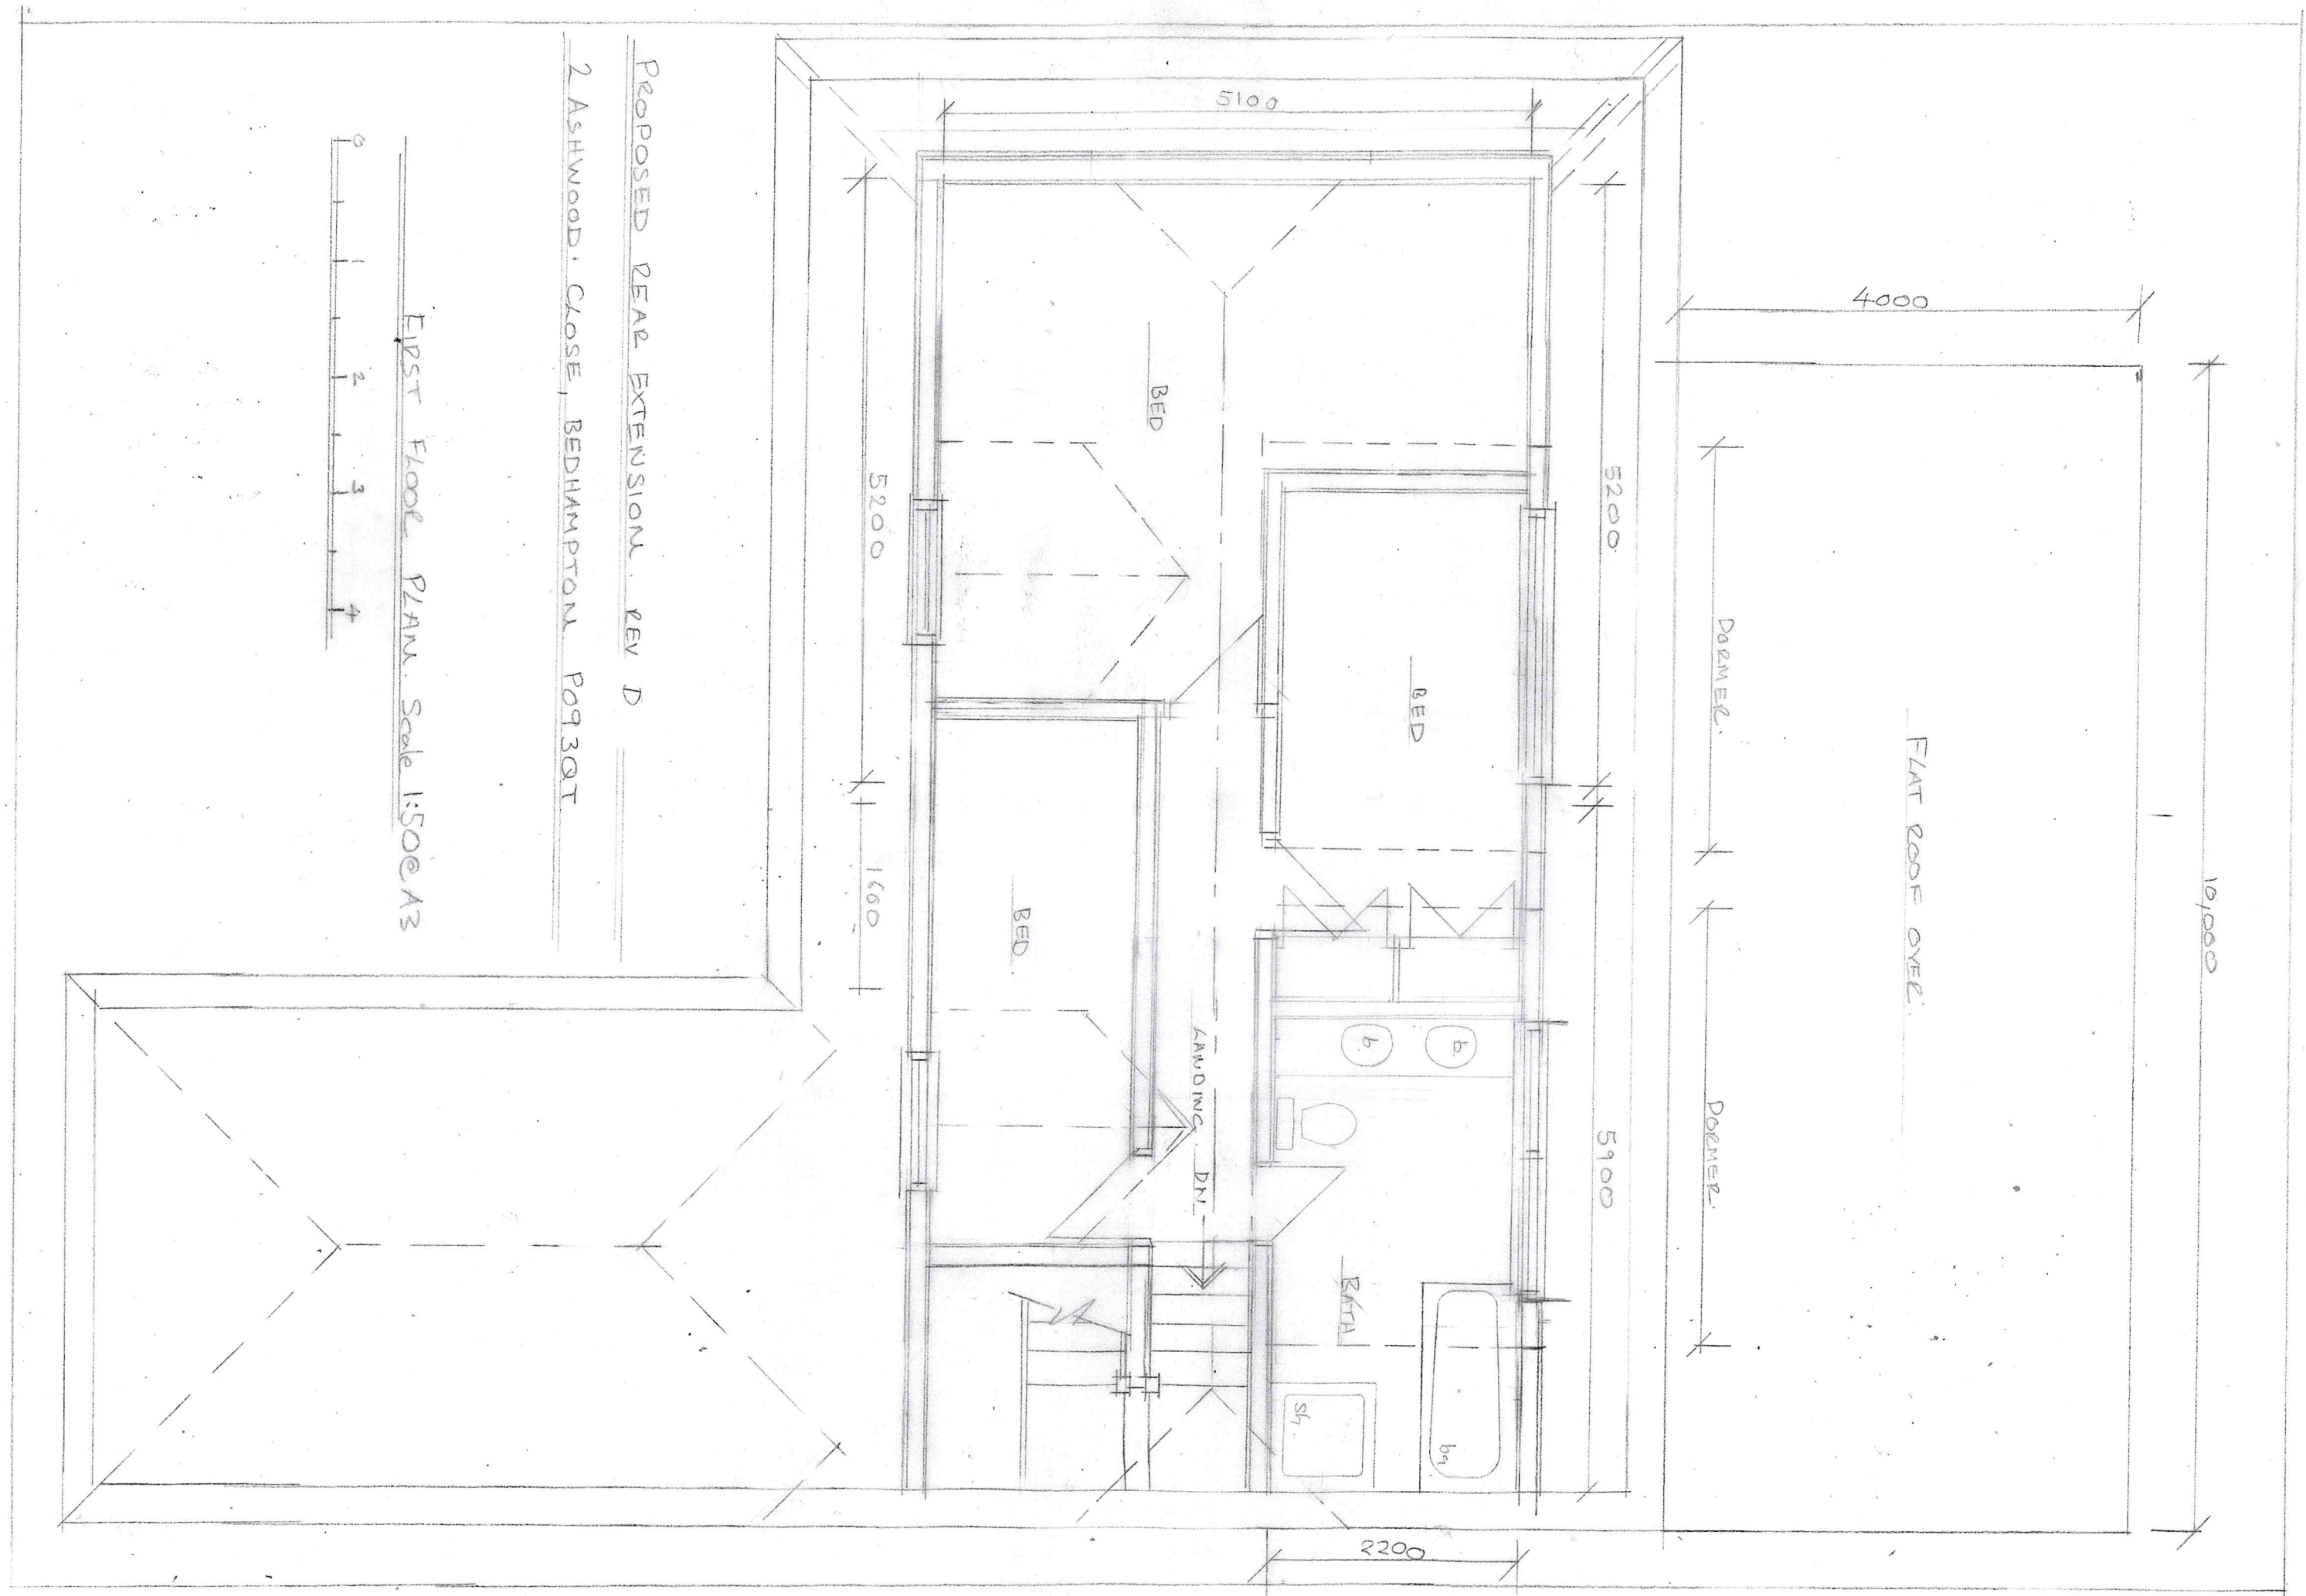

PROPOSED REAR EXTENSION REV D

2 ASHWOOD CLOSE, BEDHAMPTON PO9 3QT

FIRST FLOOR PLAN Scale 1:500 @ A3