




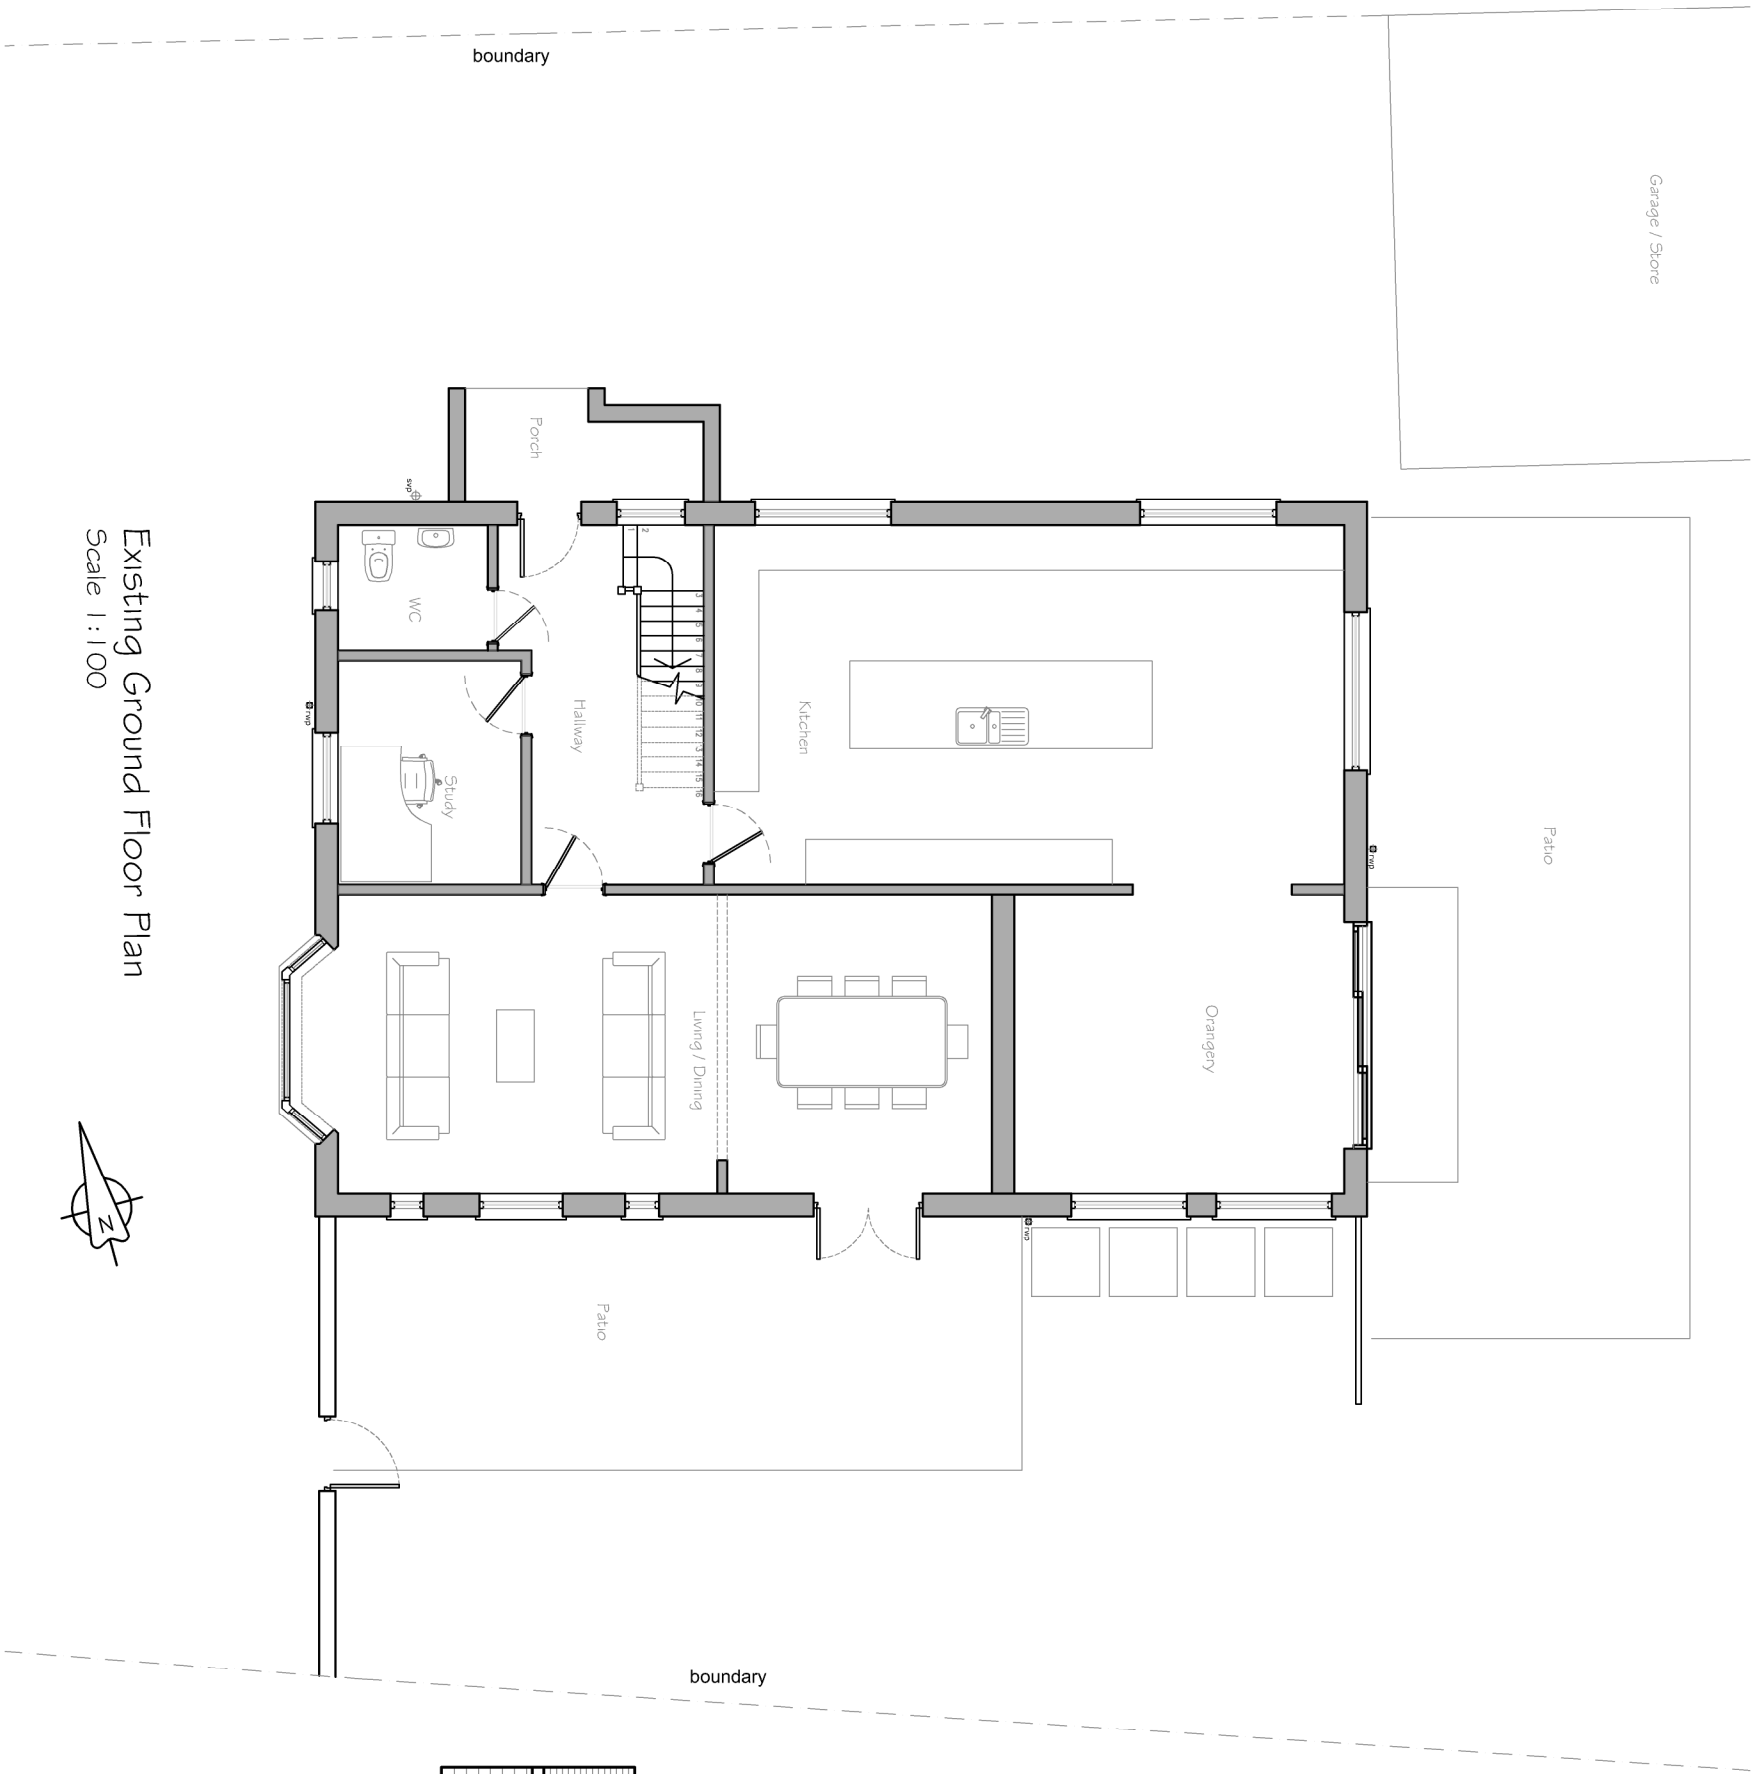

Existing Ground Floor Plan
Scale 1:100

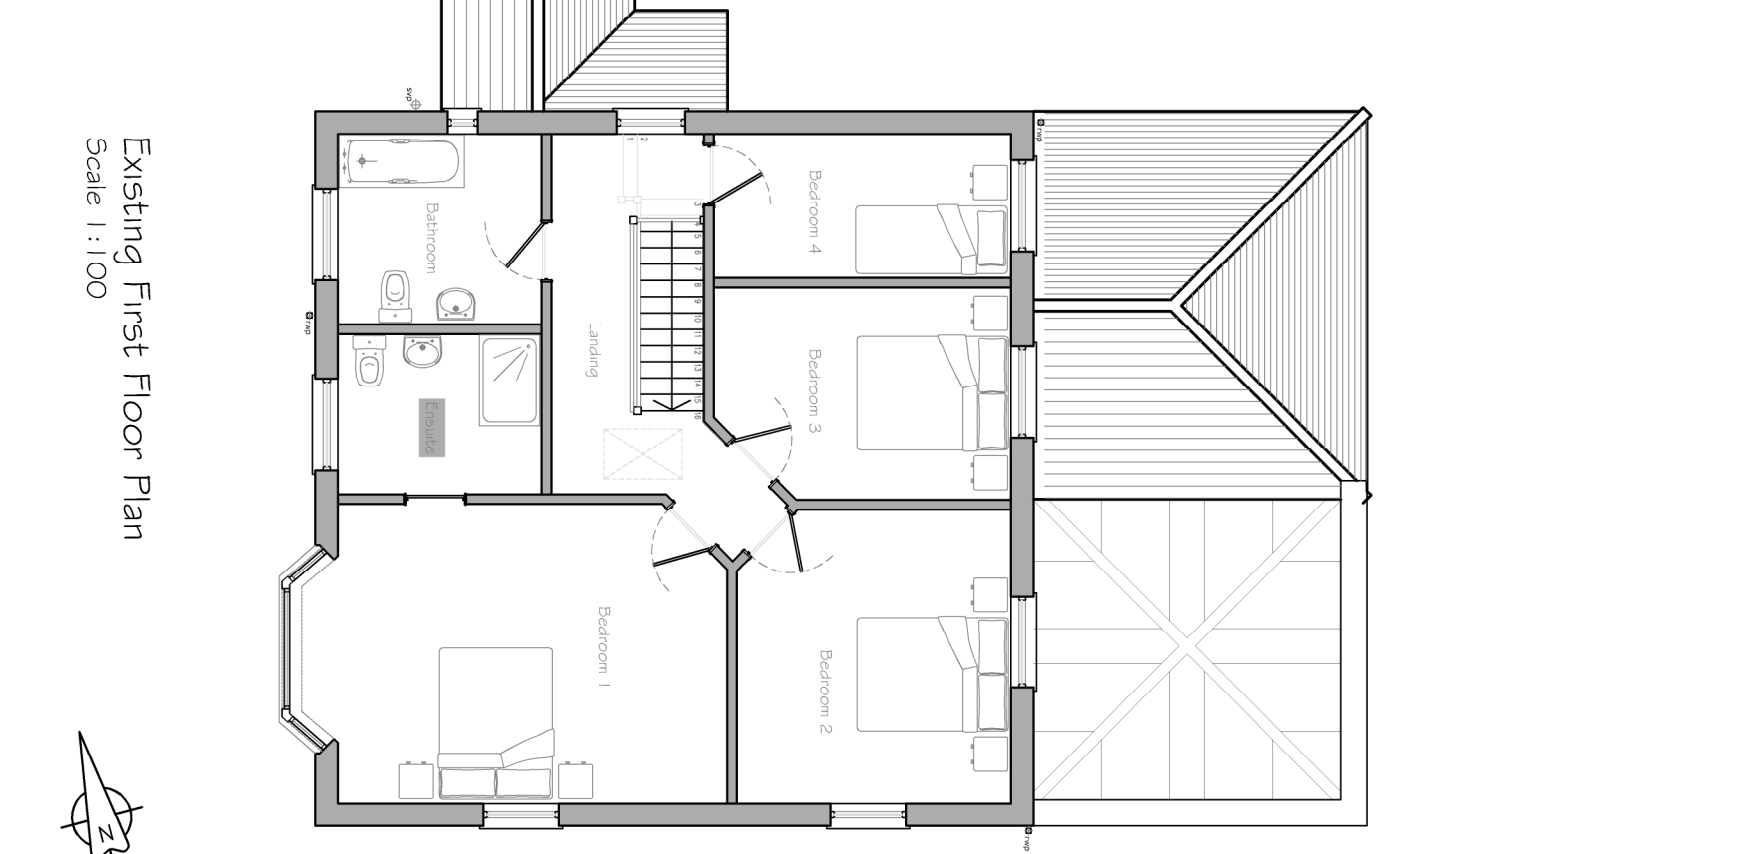

Existing First Floor Plan
Scale 1:100

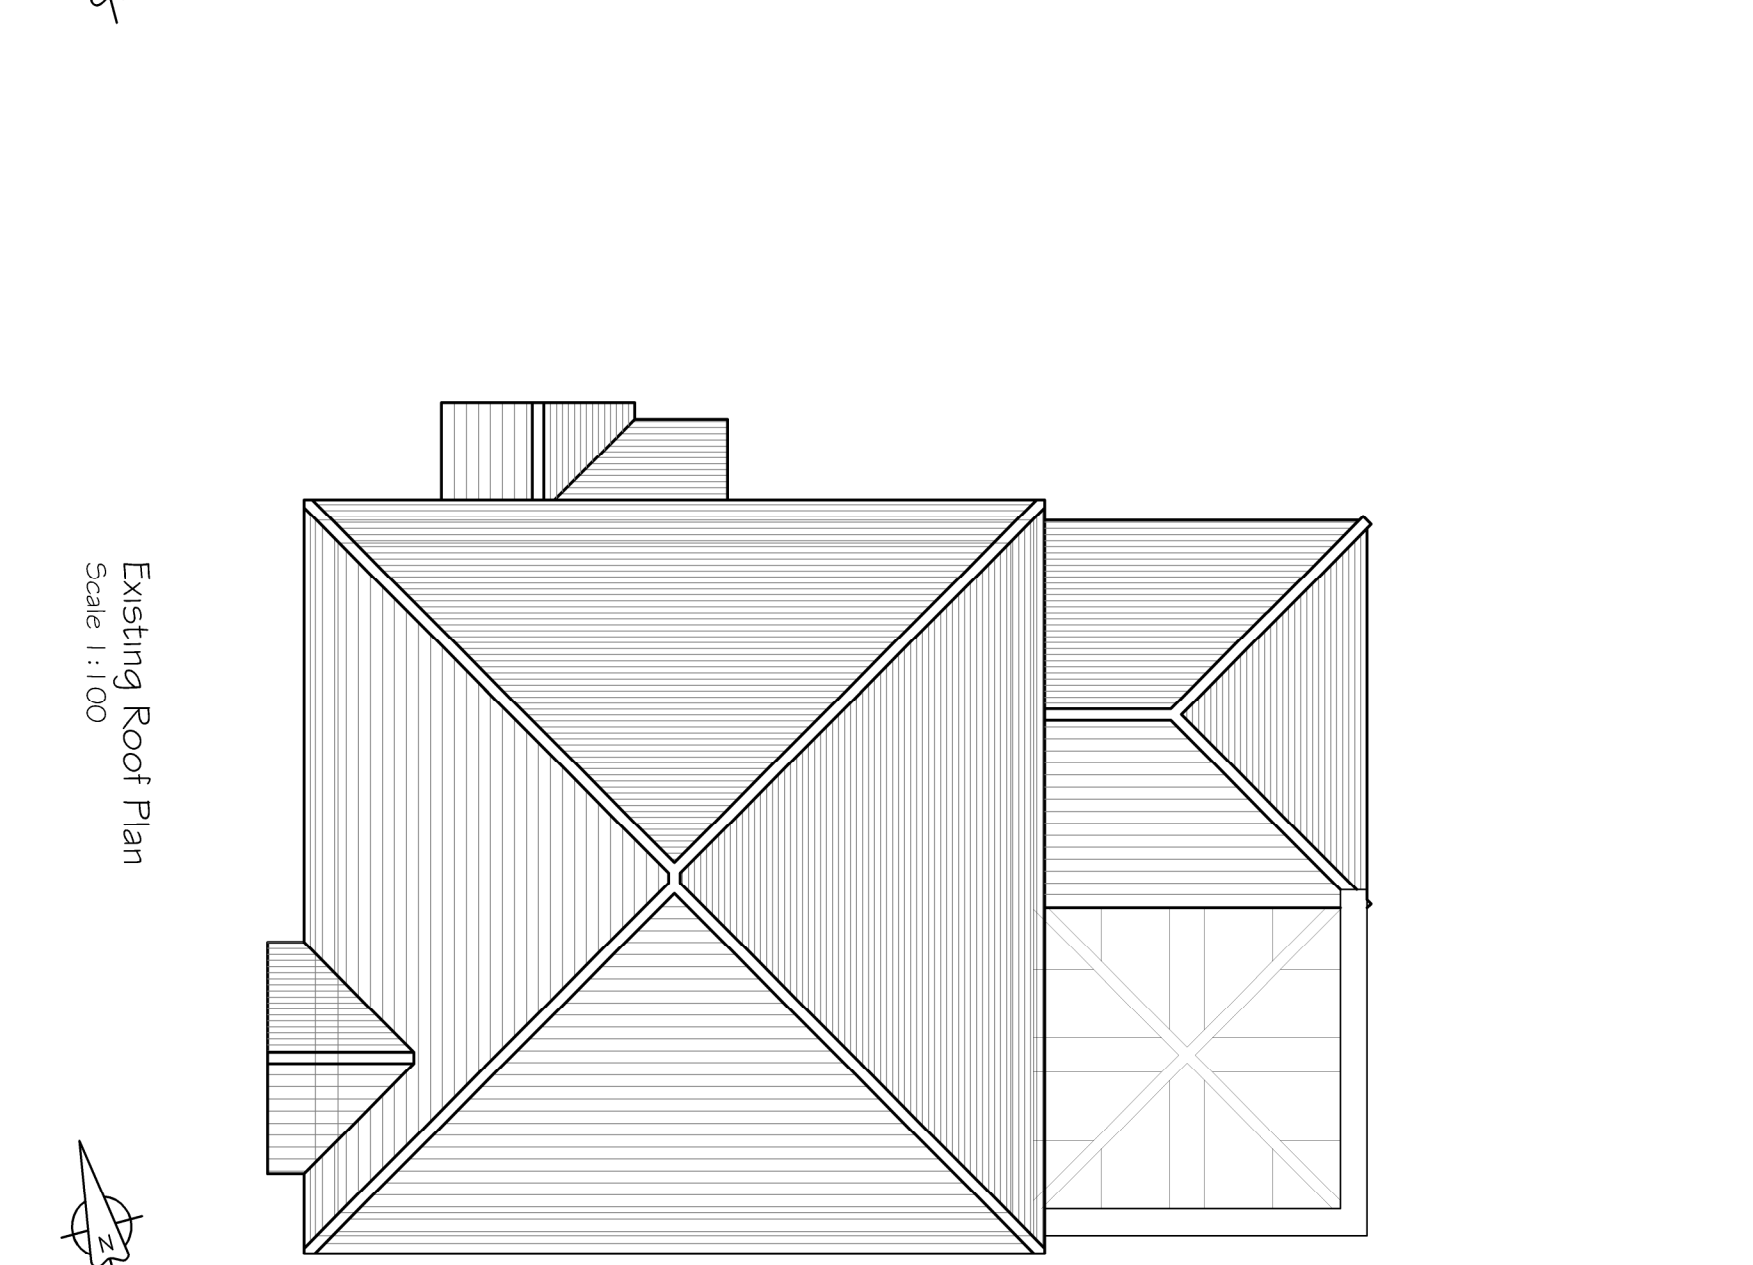


Existing Roof Plan
Scale 1:100




Location Plan
Scale 1:1250


Existing West Elevation (front)
Scale 1:100

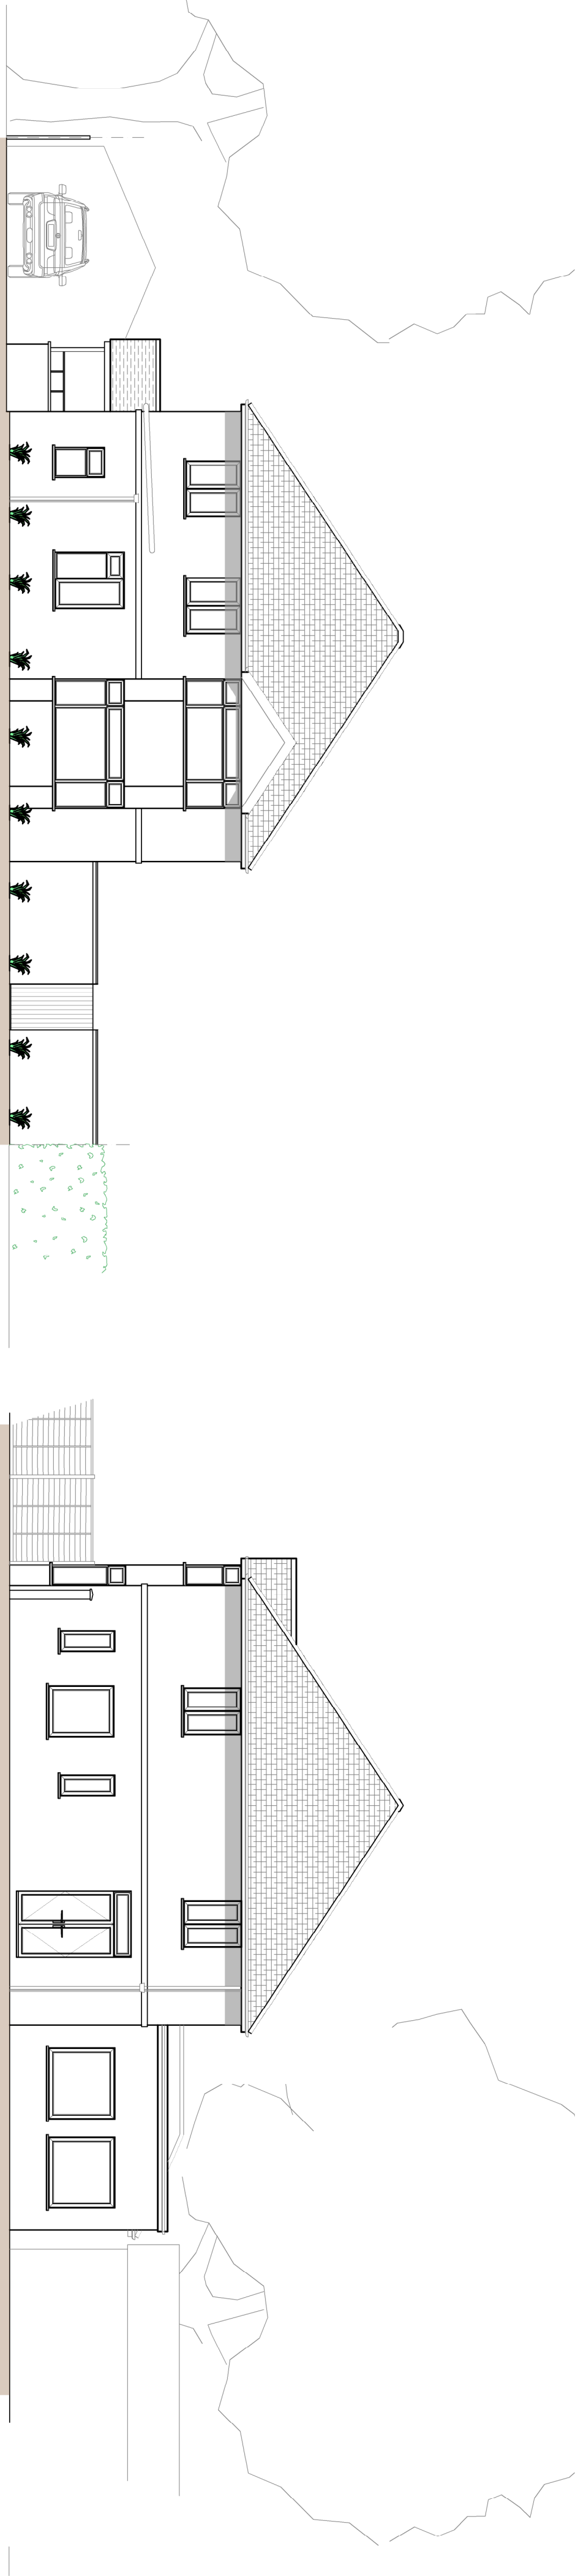



Existing South Elevation (side)
Scale 1:100

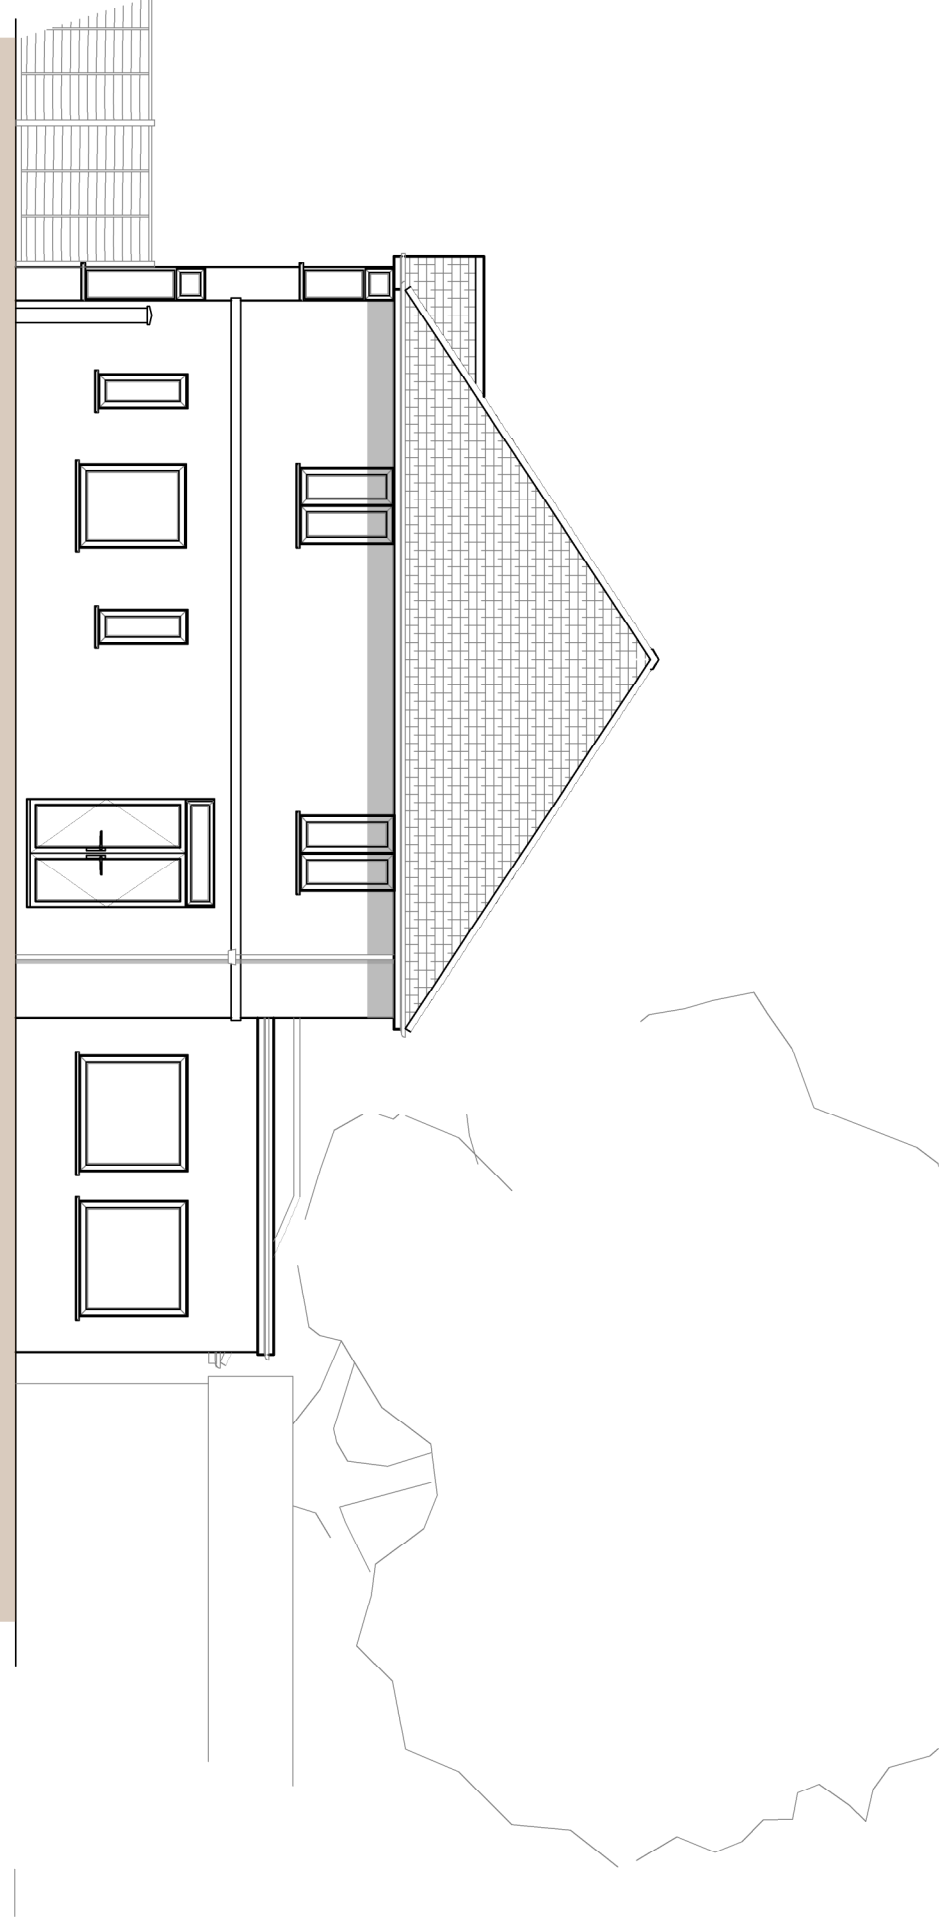

Existing East Elevation (rear)
Scale 1:100

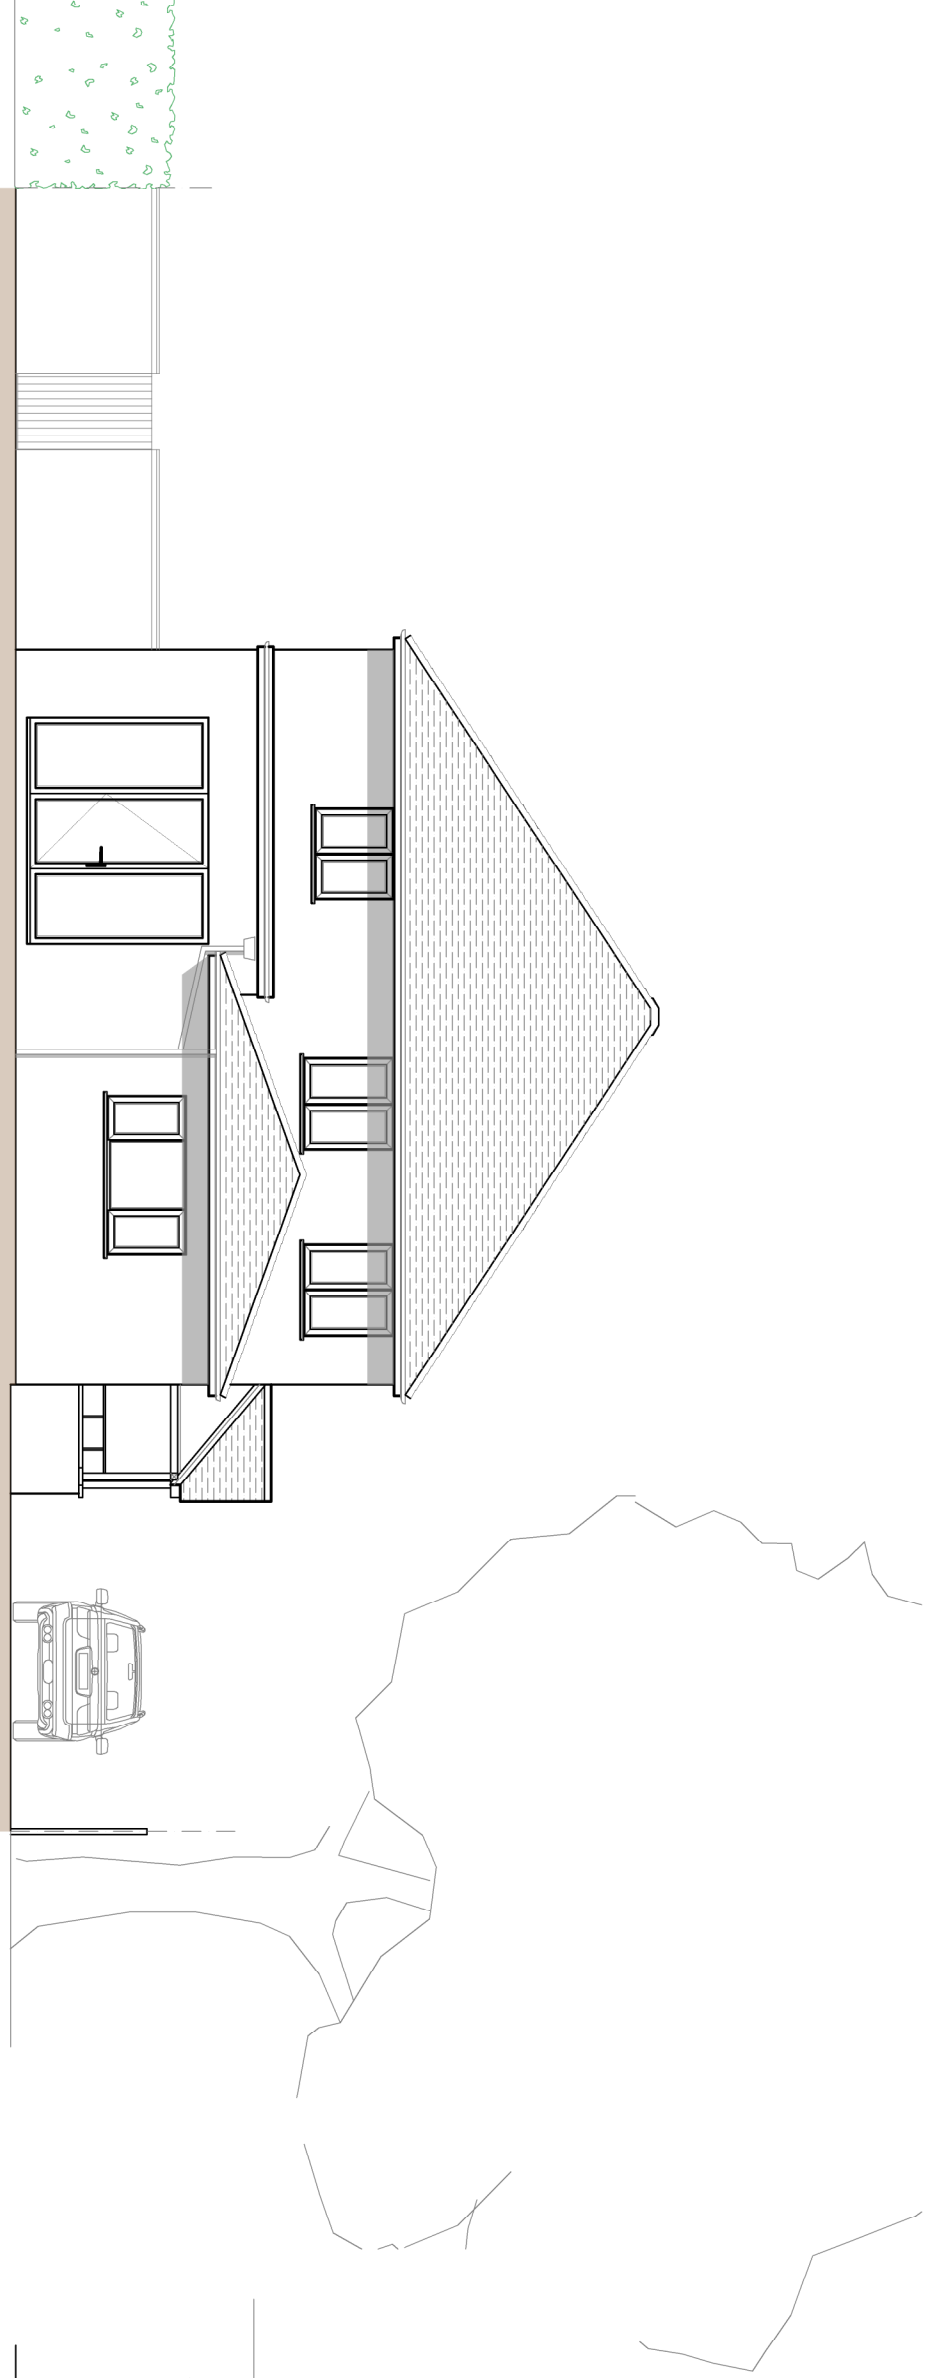

Existing North Elevation (side)
Scale 1:100

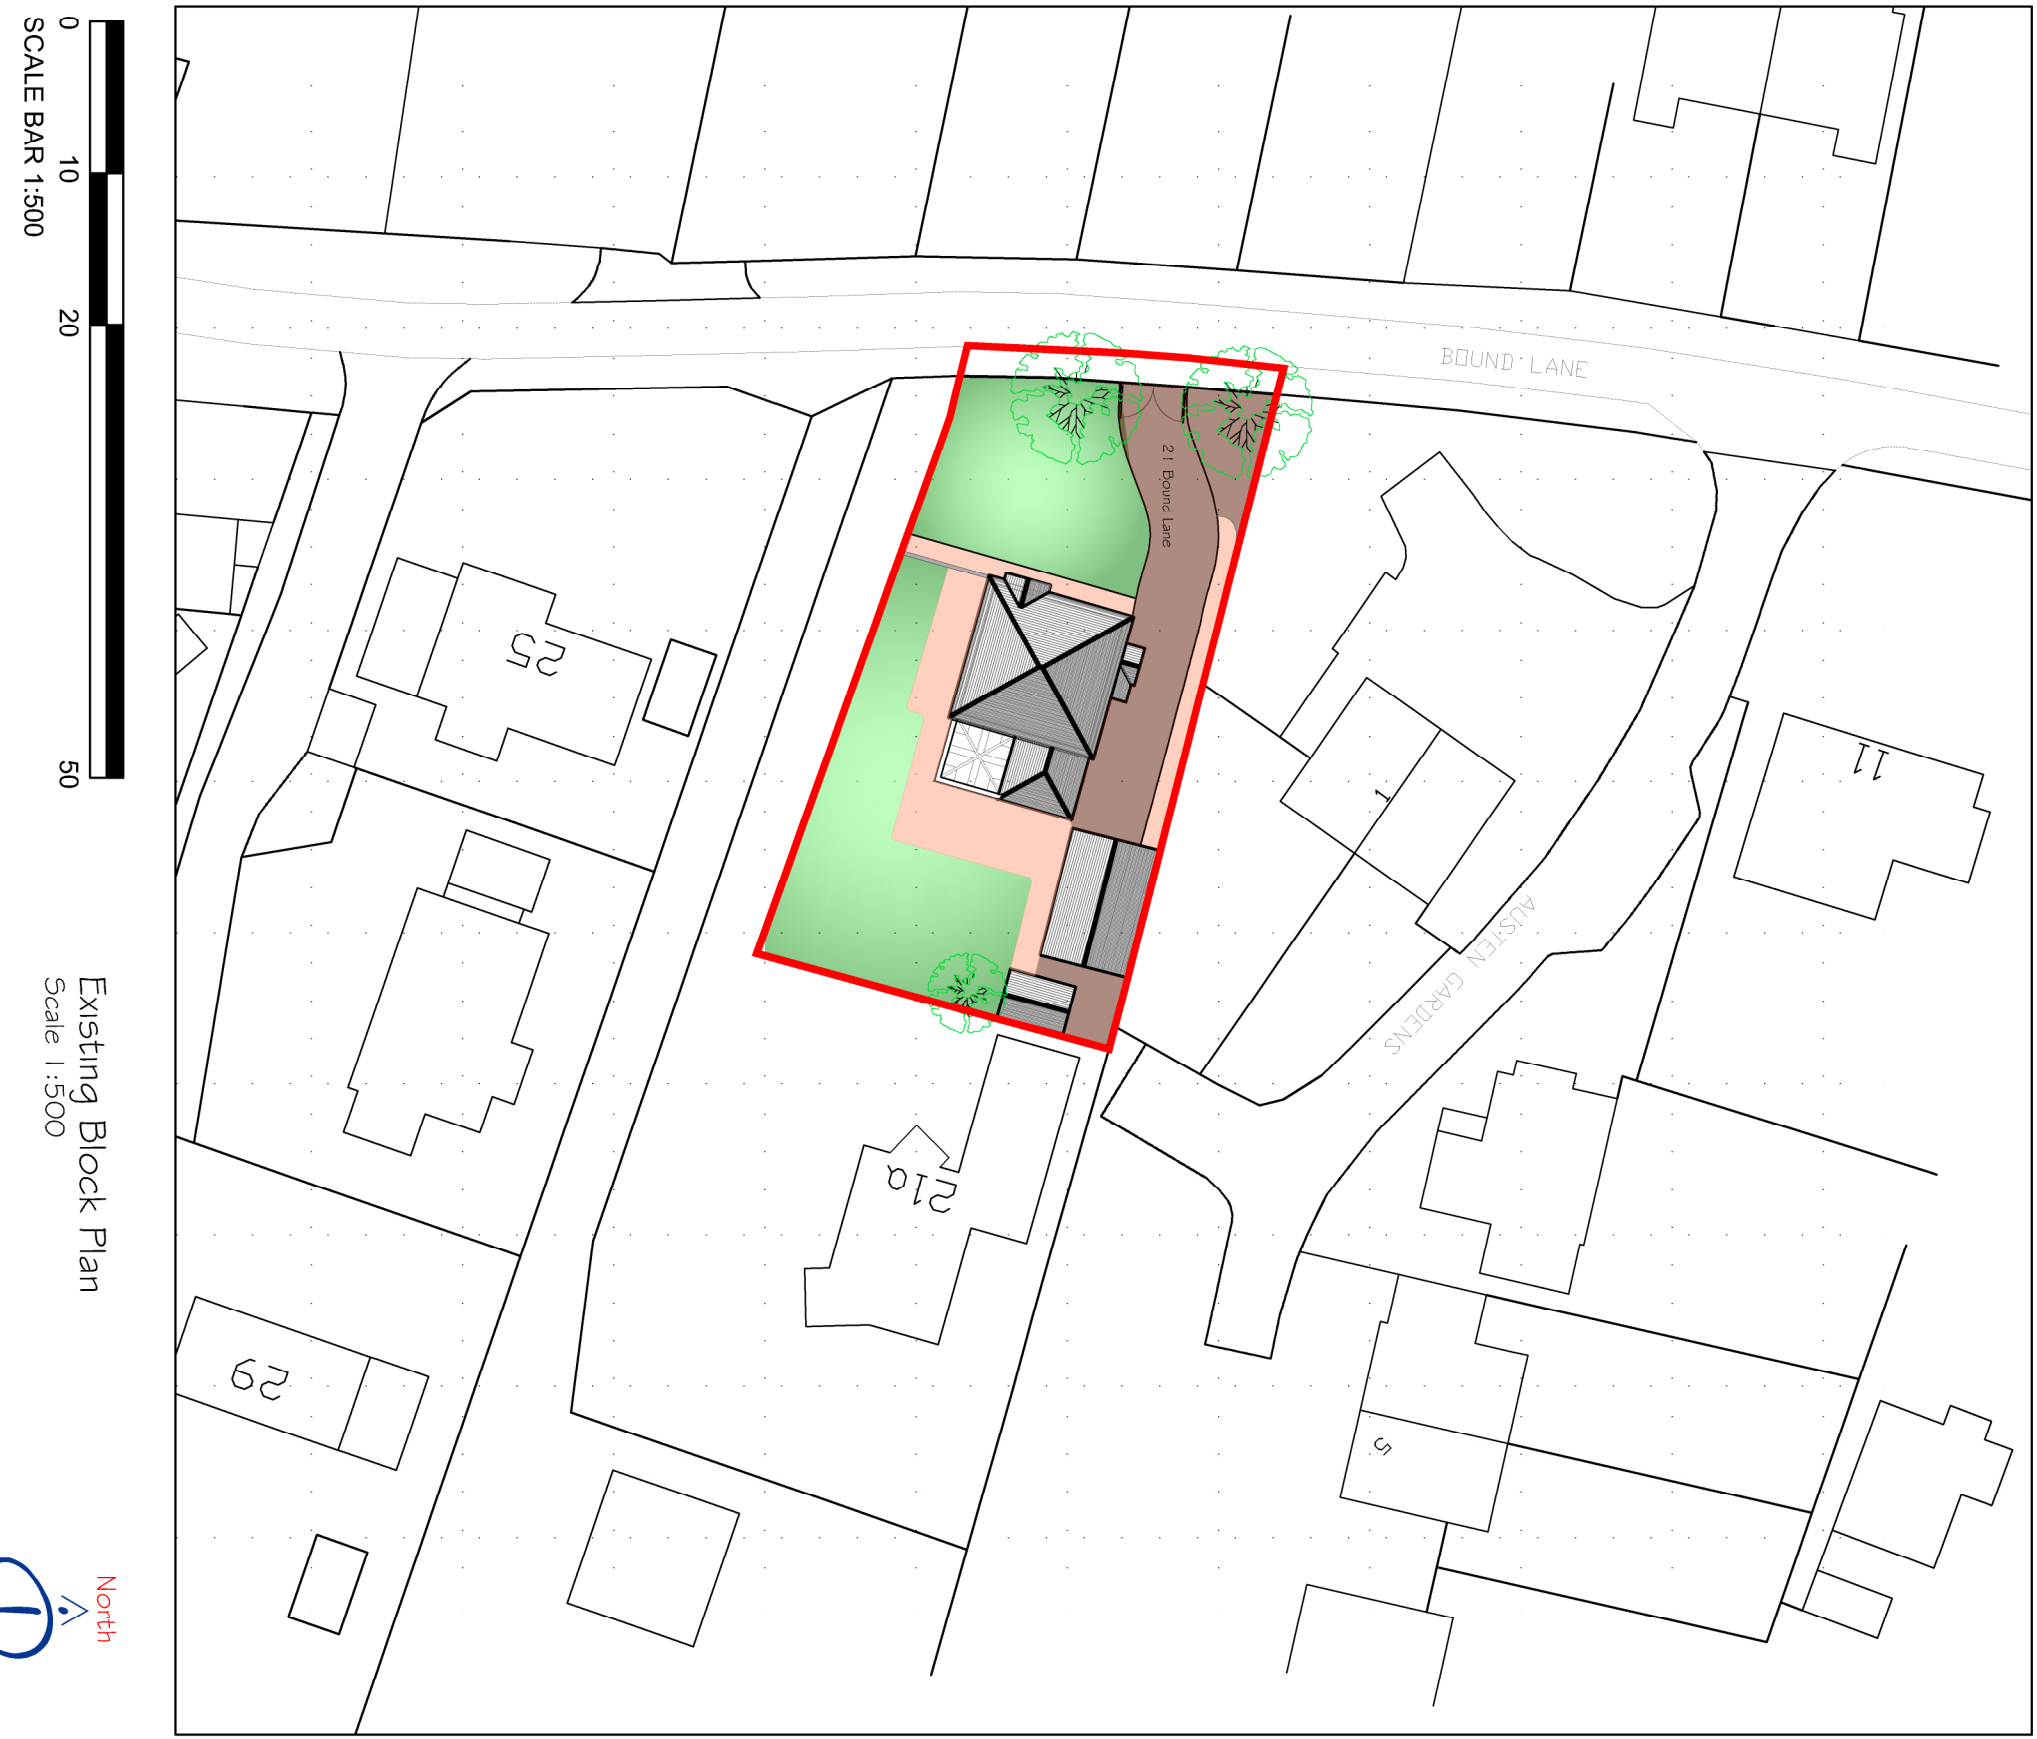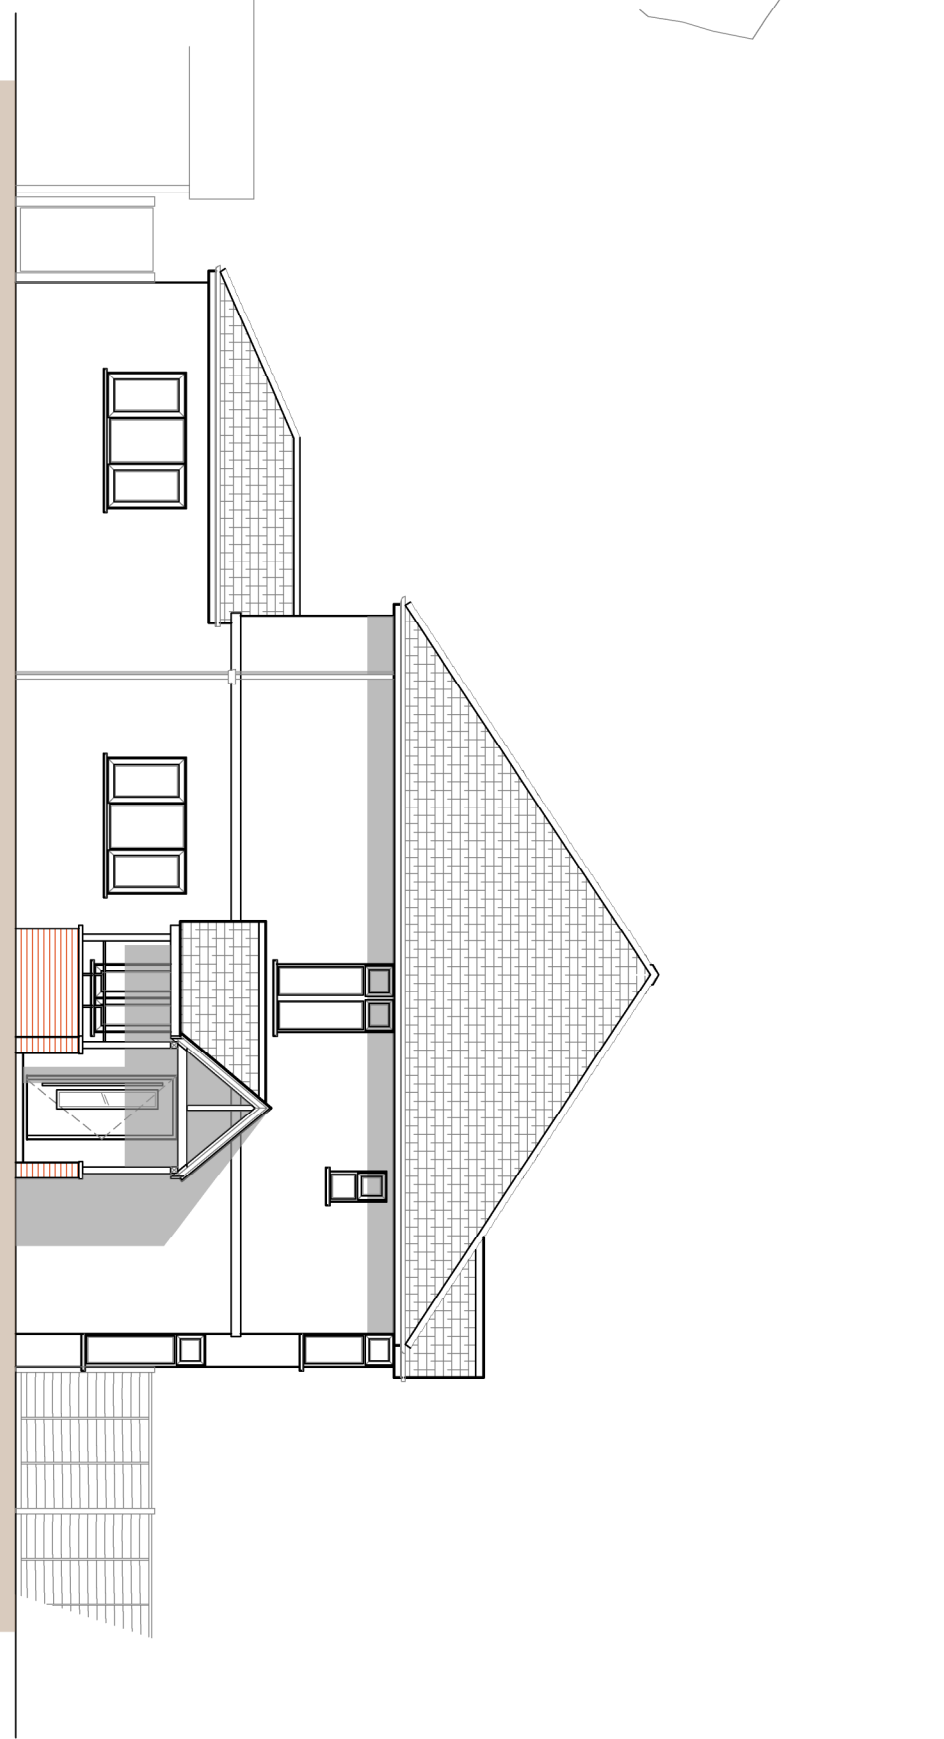

Existing Block Plan
Scale 1:500



CLIENT		PROJECT		TITLE	
Mr & Mrs Waller		Alterations to 21 Bound Lane Hayling Island		Existing Plans and Elevations	
Drawn Limited Copyright Reserved 2023.		Scale : 1:100@A1 Date : JAN2023		Drawing No: 20.331.100	
Drawn by : MD		Drawing No:		20.331.100	
Rev. Description		Date		Drawn by : MD	
REVISIONS		PM		Drawing No:	
				20.331.100	
				Drawn by : MD	
				Drawing No:	
				20.331.100	
				Drawn by : MD	
				Drawing No:	
