




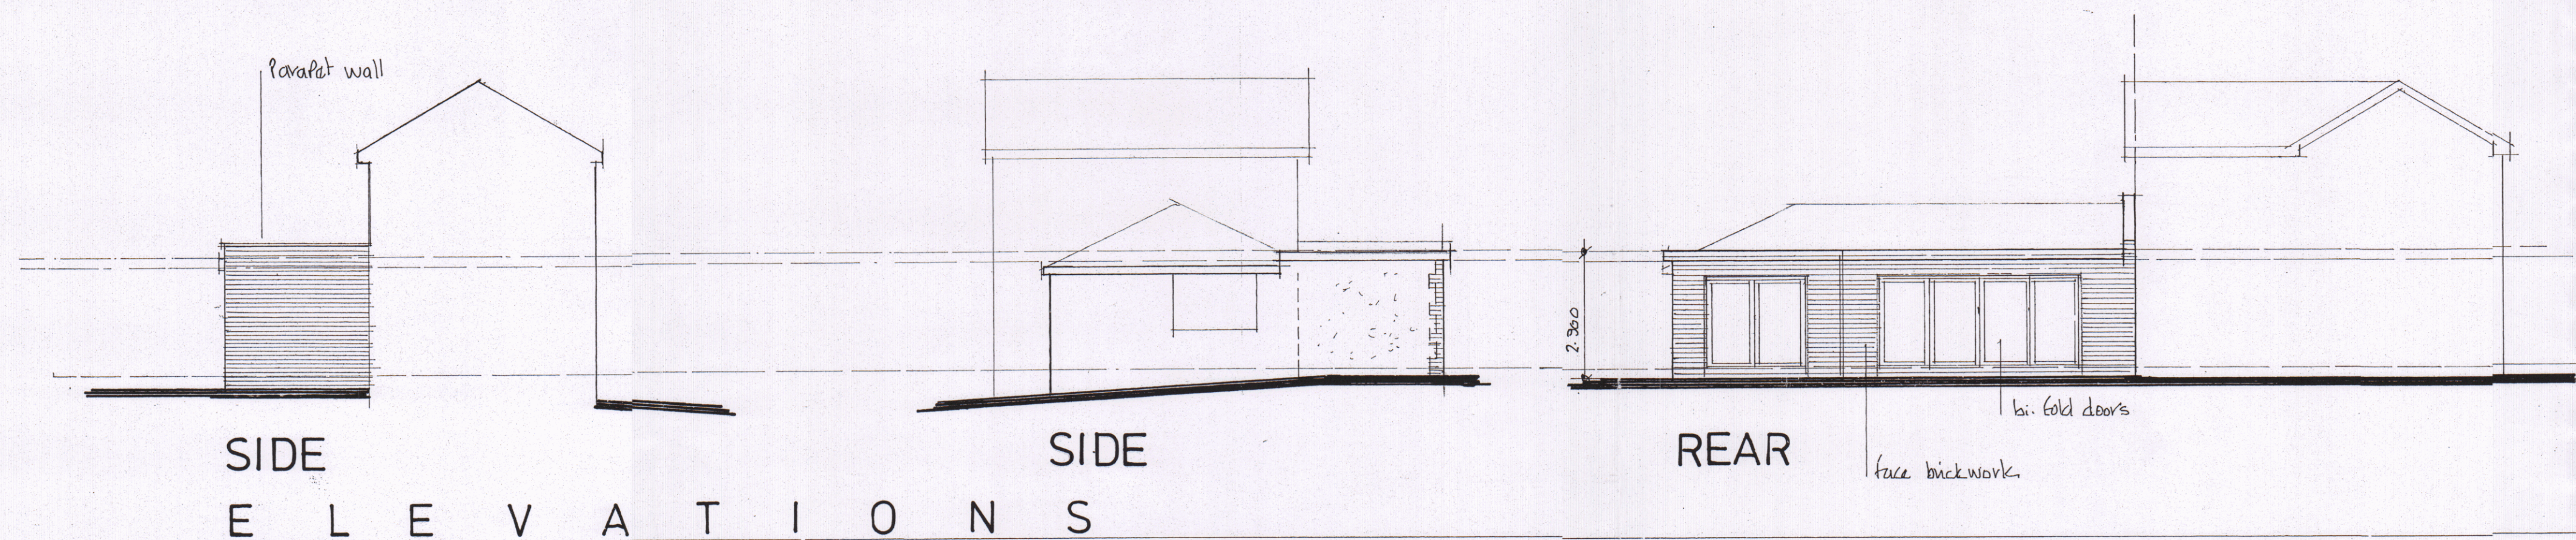

Windows and doors to match existing
Walls - face brickwork and smooth render

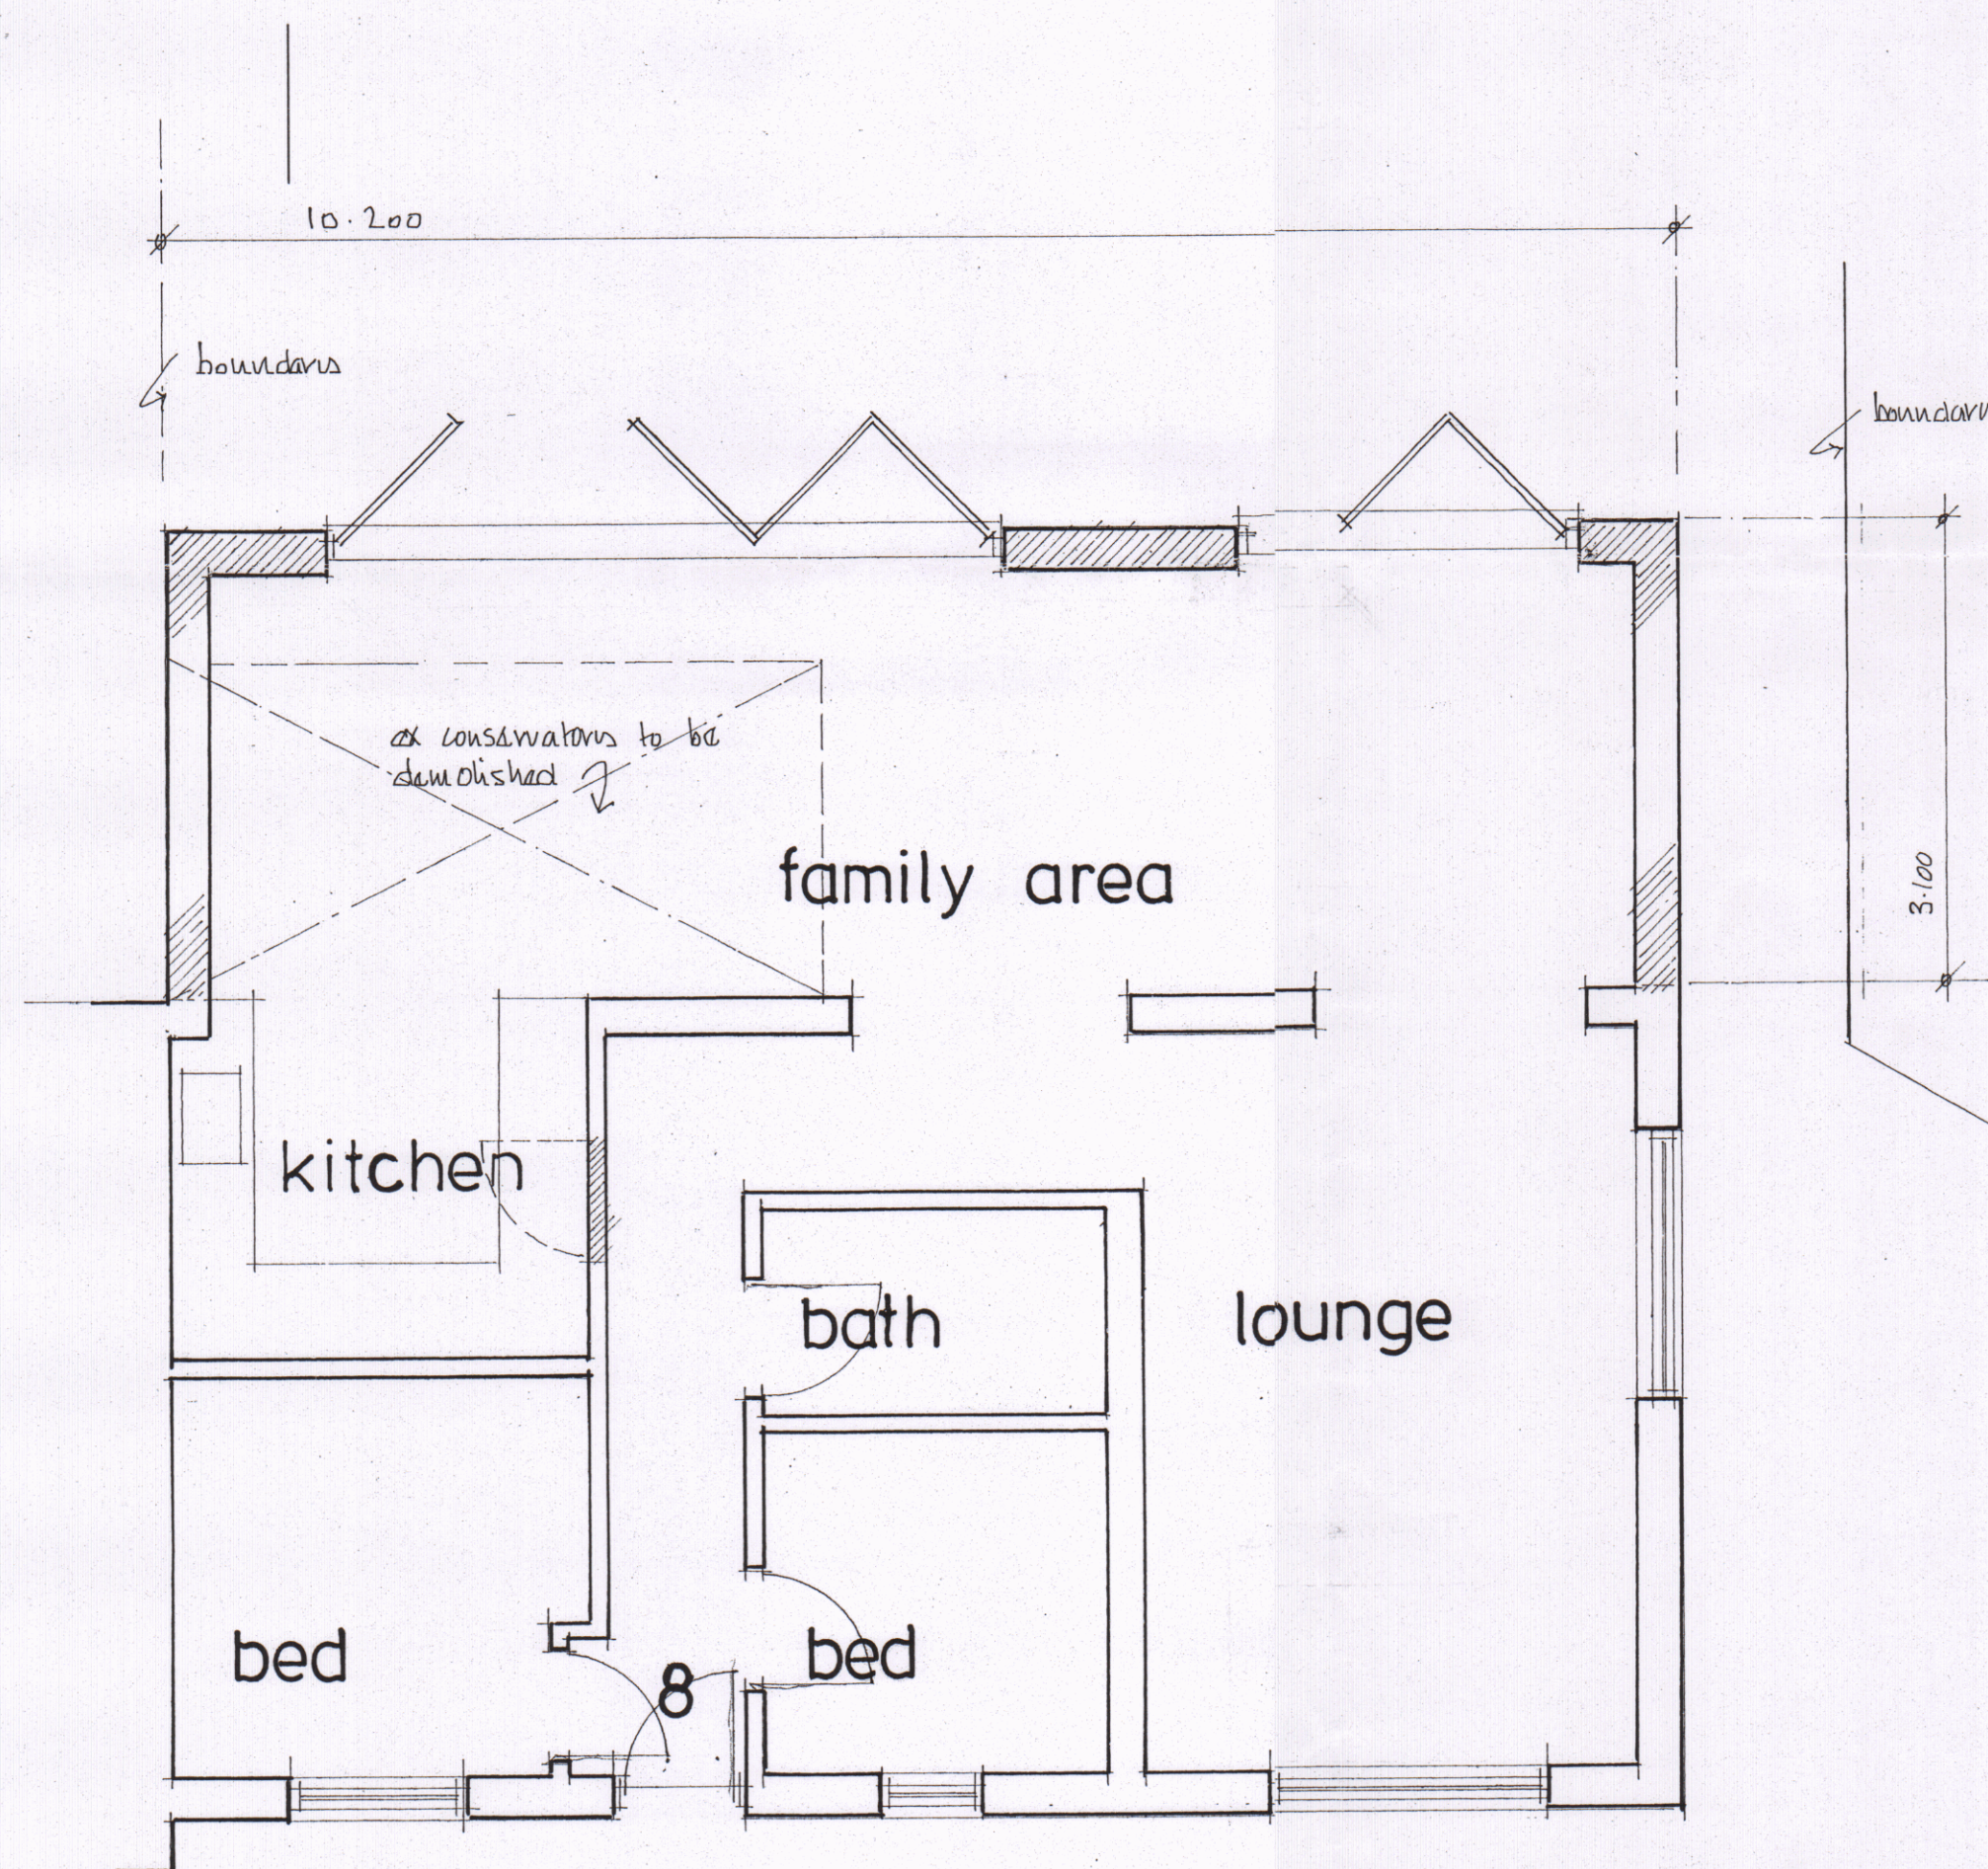

GROUND FLOOR PLAN

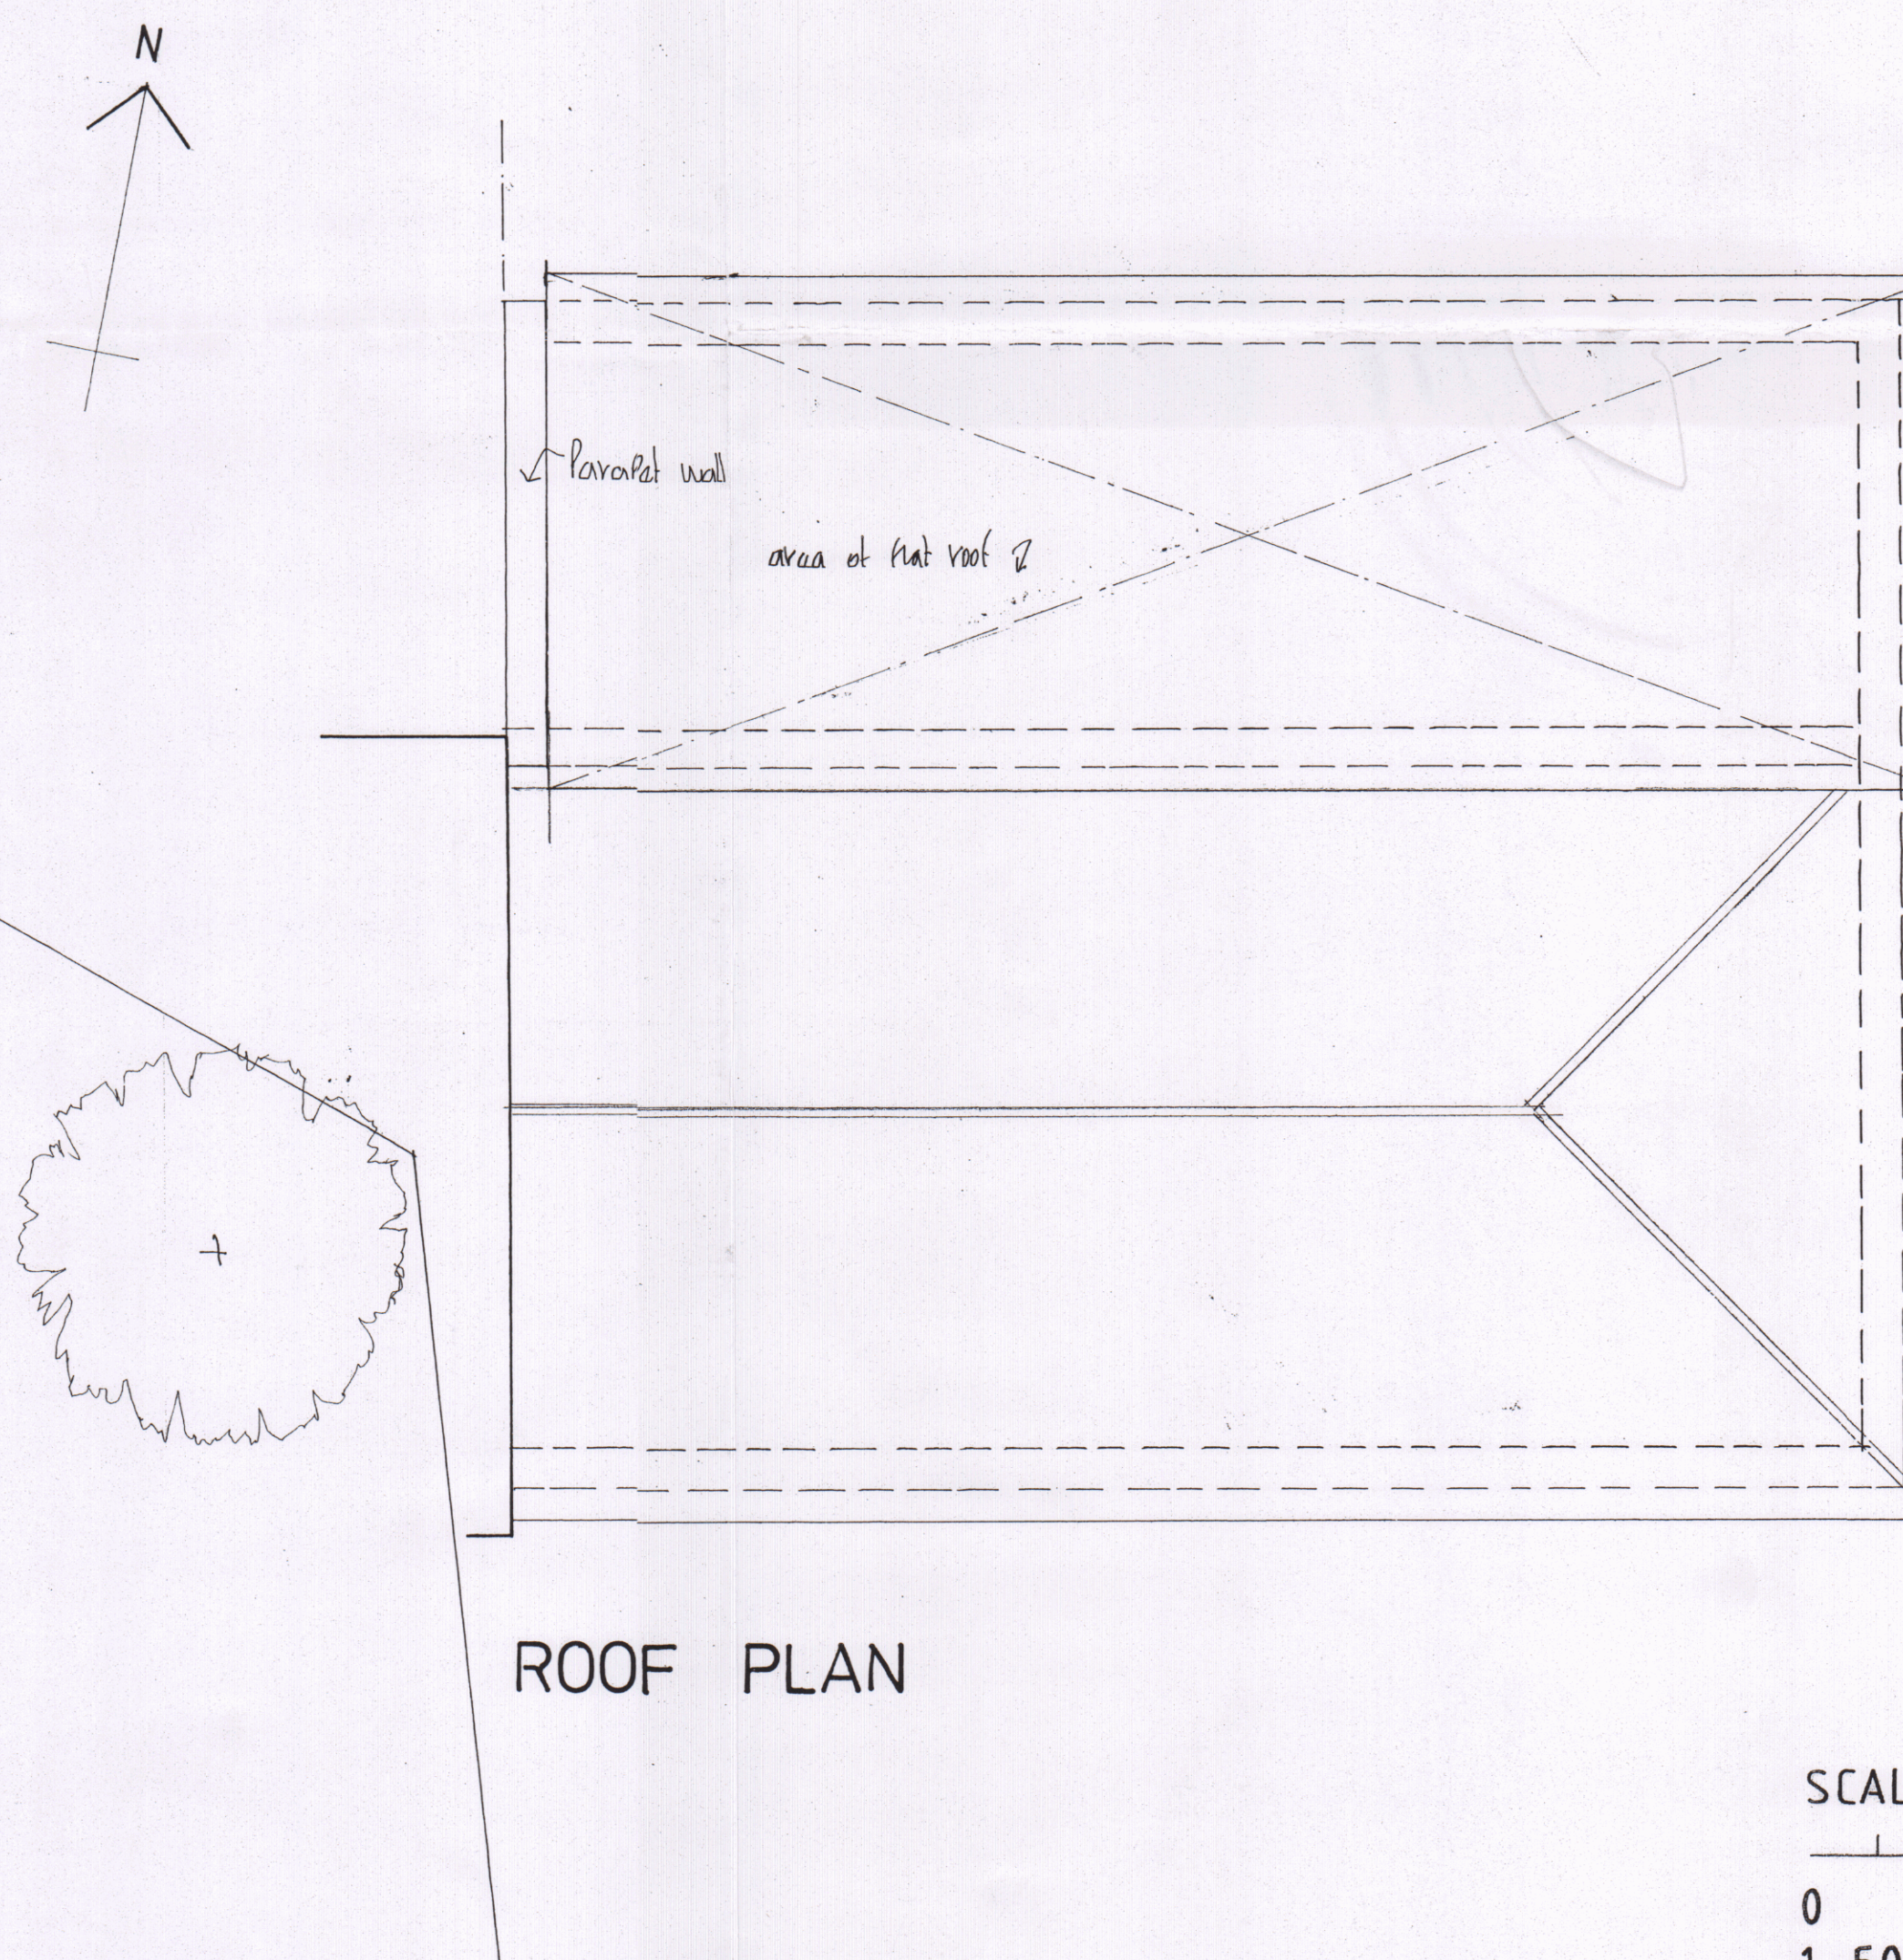

ROOF PLAN

SCALE BAR

0 1 2 3 4 5
1:50

1 2 3 4 5 6 7 8 9 10
1:100

HAVANT BOROUGH COUNCIL
09 MAR 2021
RECEIVED

Architectural Designs 157 Methuen Road, Southsea, Portsmouth, Hants. PO4 9HQ Telephone: 02392 362829	
Project: Proposed rear ground floor extension No. 8 Barnfold Waterlooville	
Title: Design drawings	
Scale: 1:50 and 1:100	
Date: February 2021	
Drawing No: 2102 - 1868	