



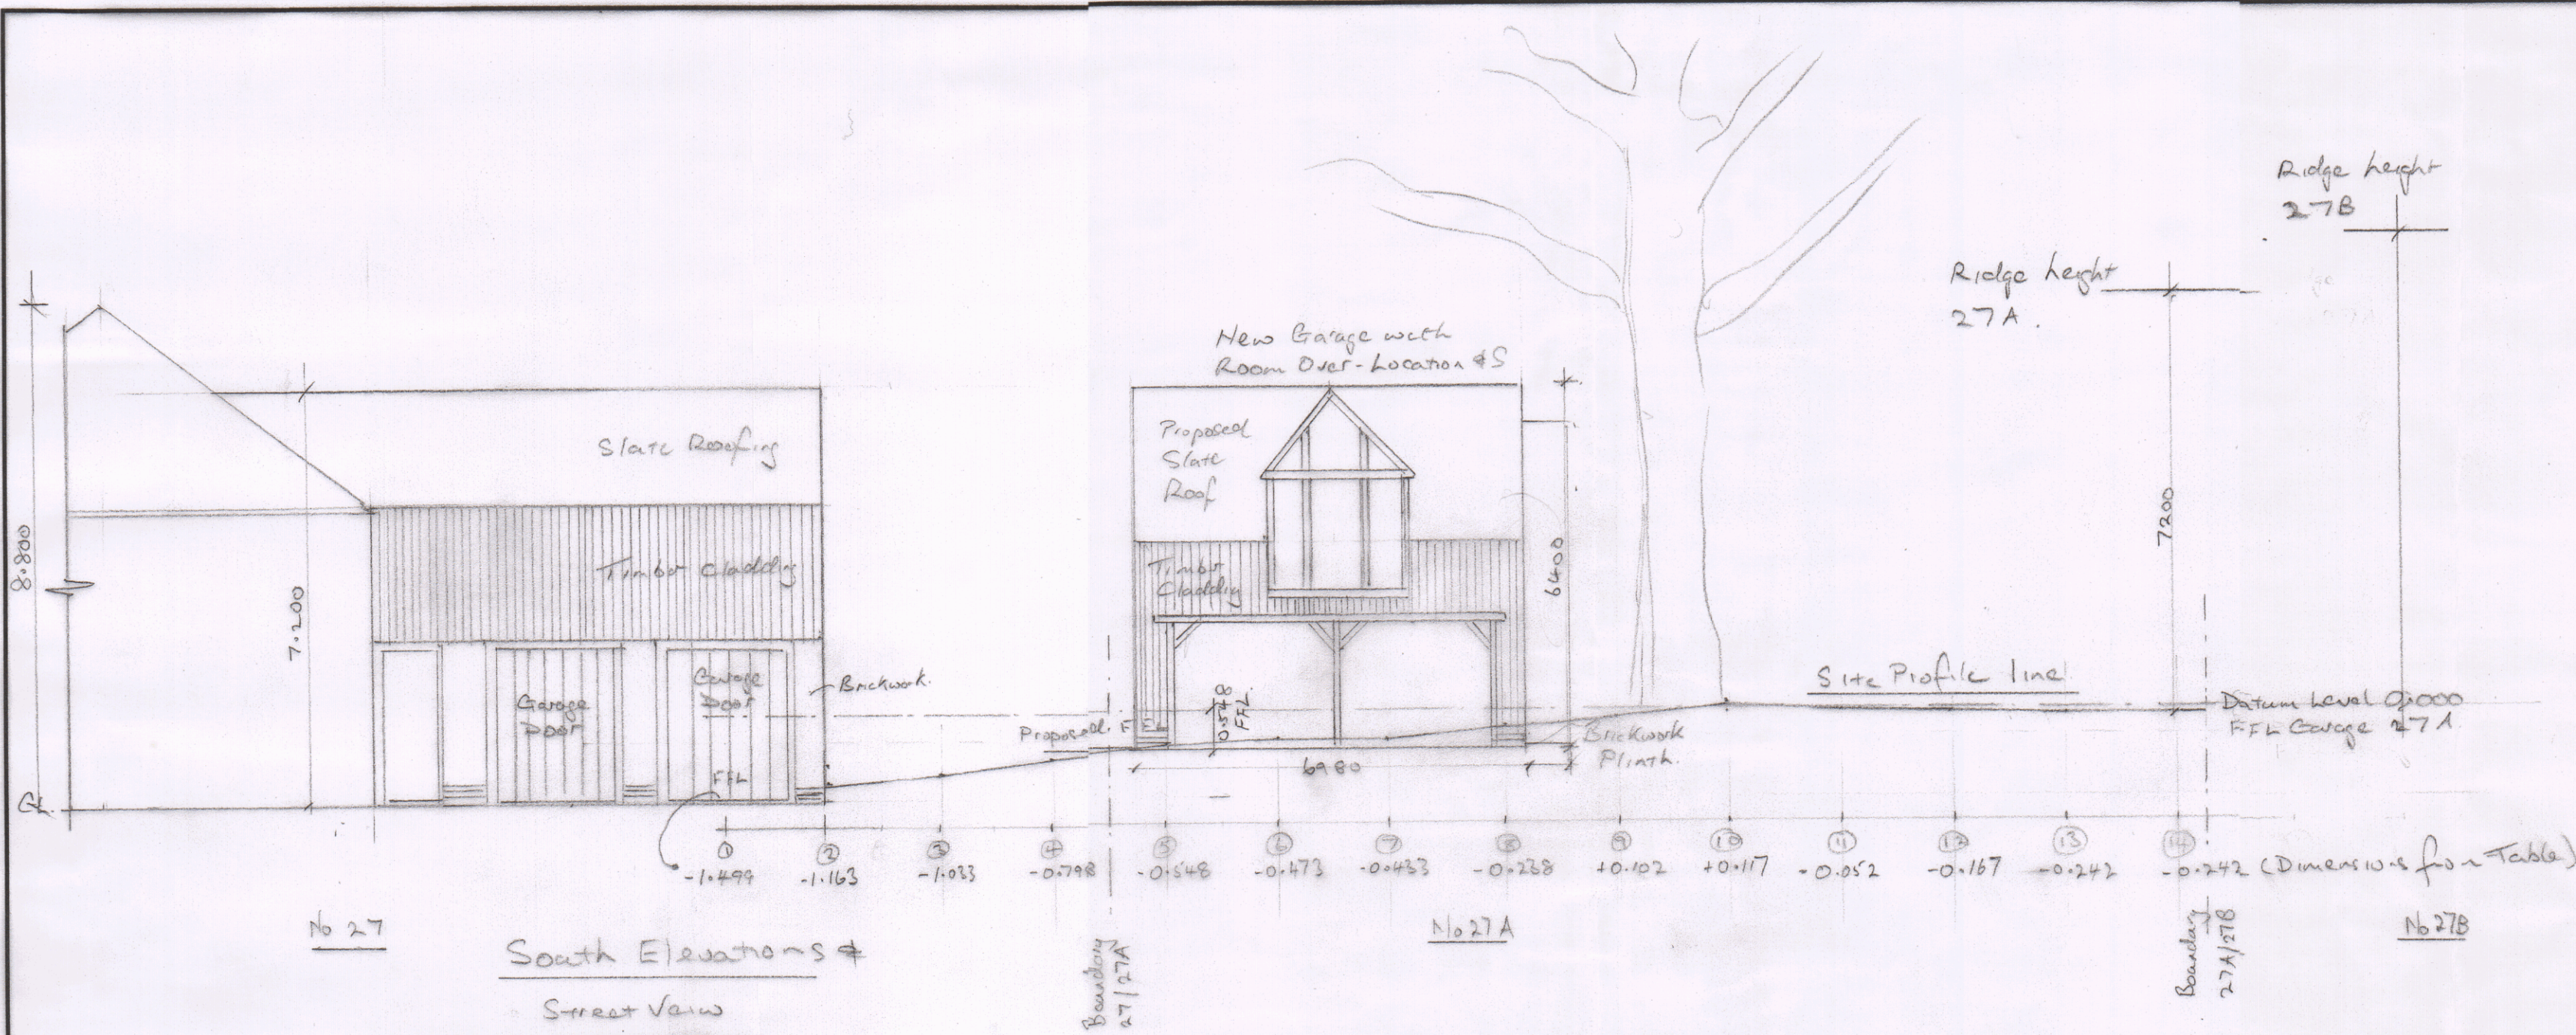

Site Profile / Gradient - Refer Table Drawing MTN/MTN/2021/2
 Note: Datum 0.000 as at Garage FFL 27A Queens Road.

NOTES:
 All dimensions must be checked on site and not scaled from this drawing.

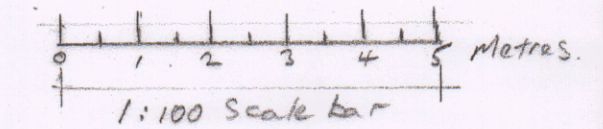

©copyright

Notes:
 Copyright: owned by Martin John Norris
 This drawing has been prepared for the purpose of Planning and / Building Regulations approval, and should not be used for any other purpose. All dimensions to be checked on site and any discrepancies referred to Martin Norris.
 Written dimensions are to be used in preference to scaled dimensions.
 This drawing is the property of Martin Norris and must not be reproduced, in part, or whole, or deviated from without permission from Martin Norris.
 It is essential that prior to commencement and during construction works the contractor reviews the drawings, specifications and engineering support information and any other relevant and referred information as a whole and complete project, to be constructed in compliance with the Building Regulations and approved Planning drawings and information, any discrepancies found or concerns are to be raised.

Client
 Mr & Mrs Norris

Job Title
 Double Garage with Room Over
 27A Queens Road
 Waterlooville
 PO7 7SB

Drawing Title
 Site Profile / Gradient & Street Views - South Elevations across No. 27, 27A & 27B Queens Road.

AVANT LOROUGH COUNCIL

08 NOV 2021

RECEIVED

Scale
 1:100 @ A2

Dimensions in Metres

Date 10/4/21 **Drawn by** MTN

Drg No.
 MTN/MTN/2021/3

Rev.