



This drawing is copyright and must not be reproduced wholly or in part without prior permission of Pearson Ellis Portsmouth.

notes

- 1 This drawing is to be used in conjunction with all other relevant details and drawings as issued by the Architect and Consulting Engineers
- 2 This drawing must not be scaled.
Except this drawing can be scaled for Planning Use Only

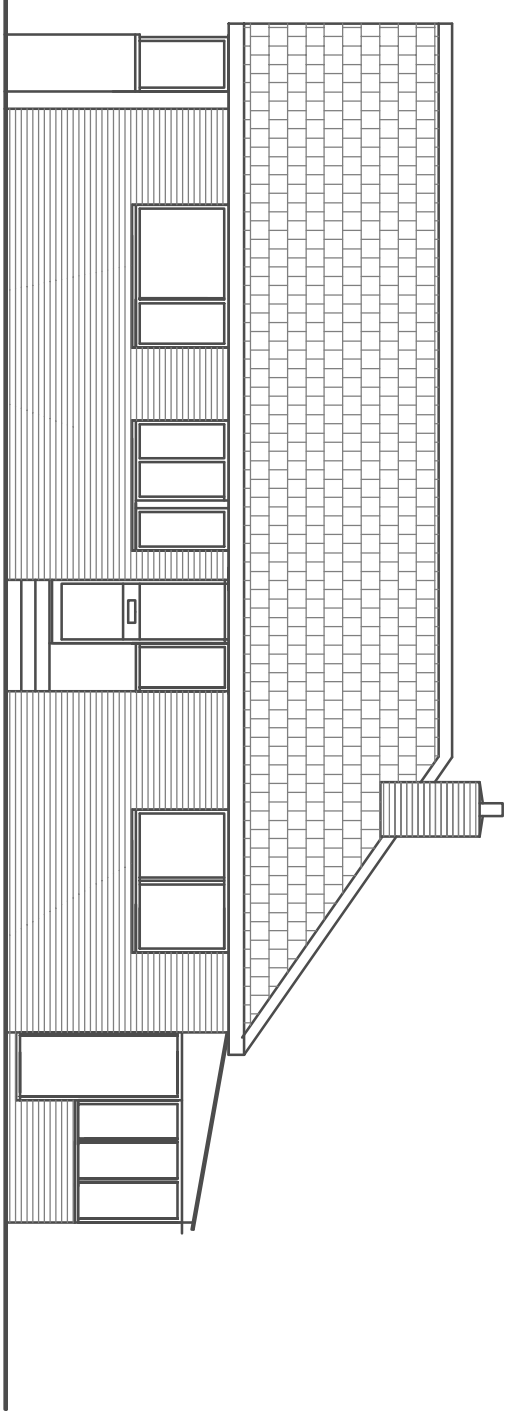

Existing South Side Elevation

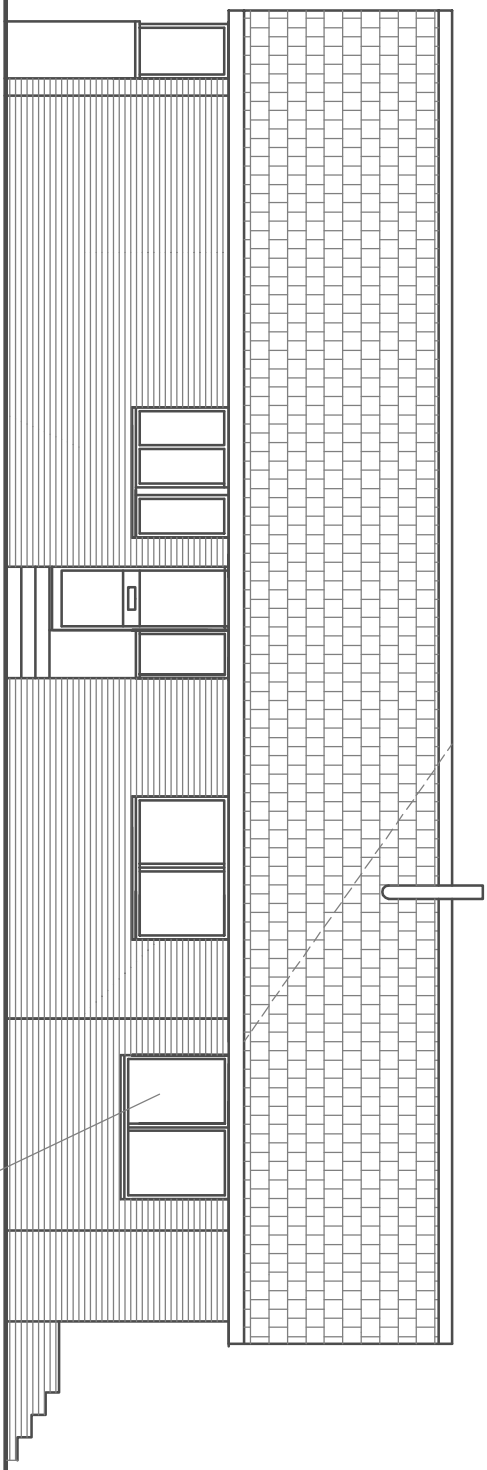


Proposed South Side Elevation


- All New Extension Roofs To Have Tiles To Match Existing
- All New Facias And Soffits Beams To Match Existing
- All New Windows To Be UPVC & Double Glazed WITH TRICKLE VENTS
- All New Walls To Be Brick Outer Brick Inner To Match Existing

Existing Extension

4.00 metres
Opening Double Glazed Windows 150mm deeper than side kitchen window

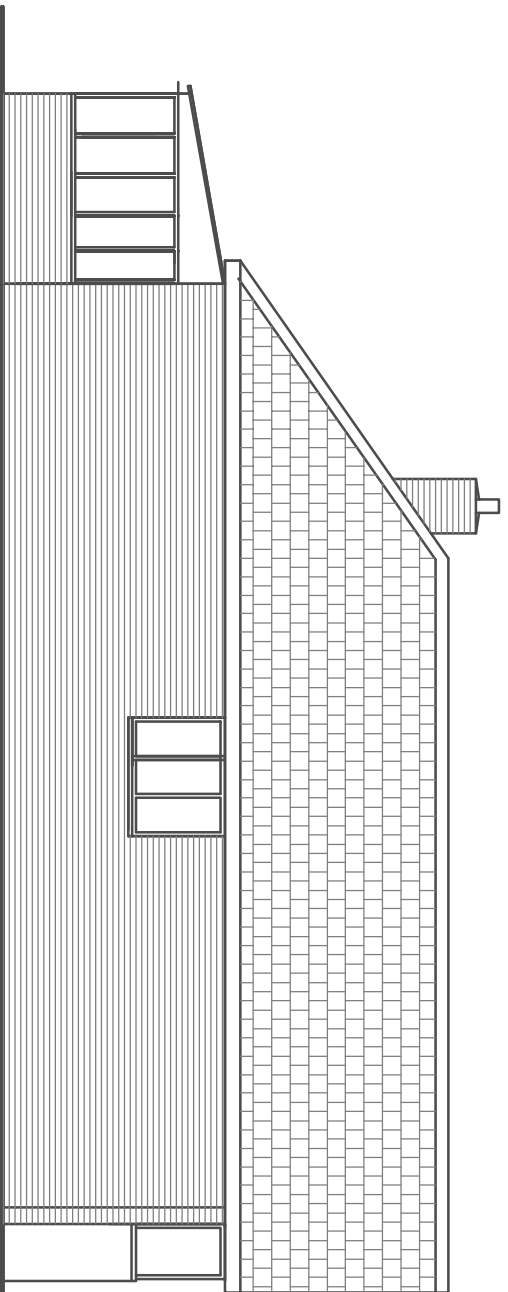


Existing North Side Elevation

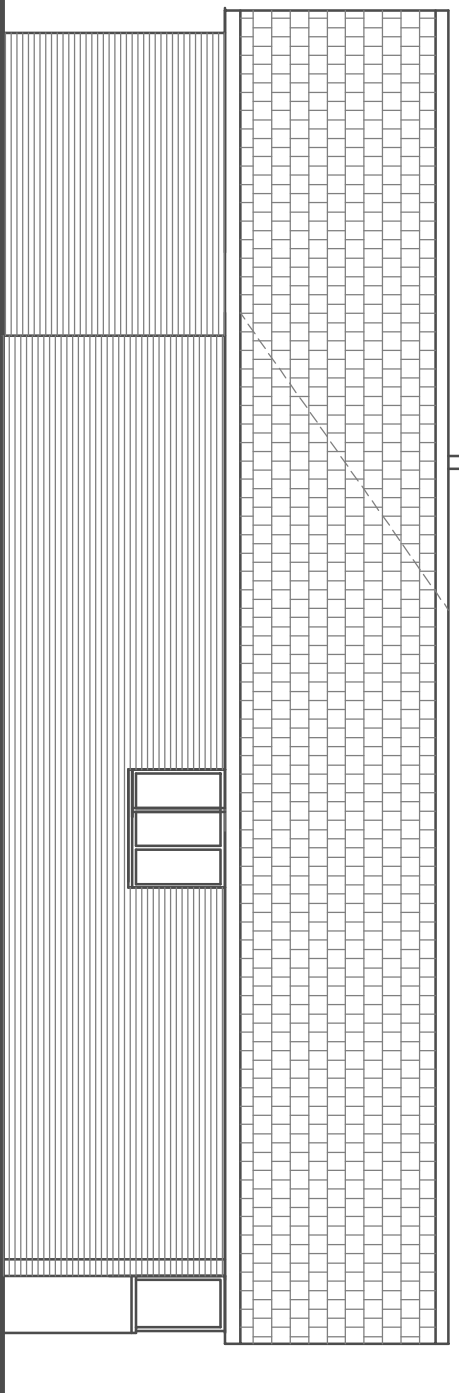


Proposed North Side Elevation

- All New Extension Roofs To Have Tiles To Match Existing
- All New Facias And Soffits Beams To Match Existing
- All New Windows To Be UPVC & Double Glazed WITH TRICKLE VENTS
- All New Walls To Be Brick Outer Brick Inner To Match Existing

Extension Existing

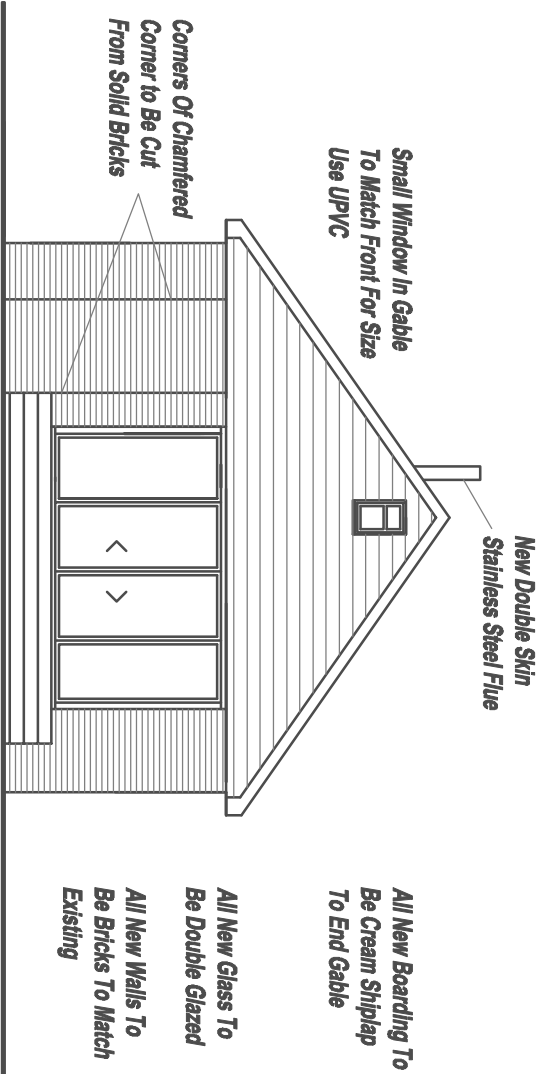


Proposed Rear East Elevation

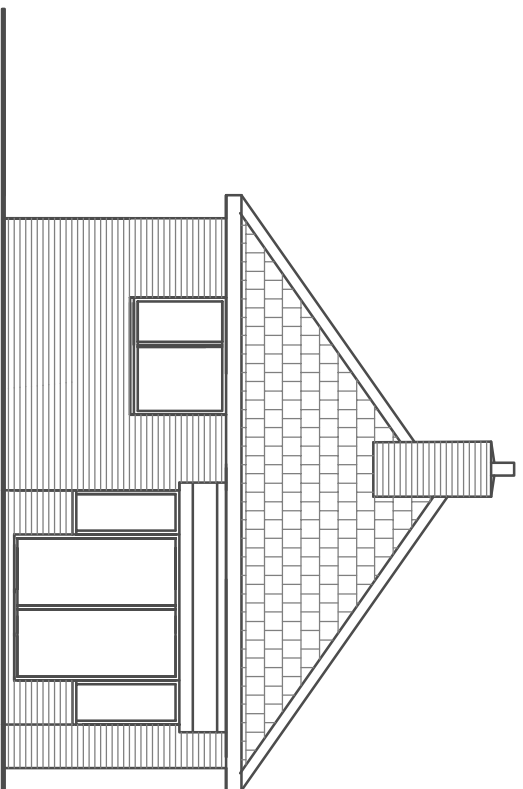

Existing Rear East Elevation


FRONT ELEVATION UNCHANGED

0 1 2 3 4 6 8 10m SCALE 1 : 100

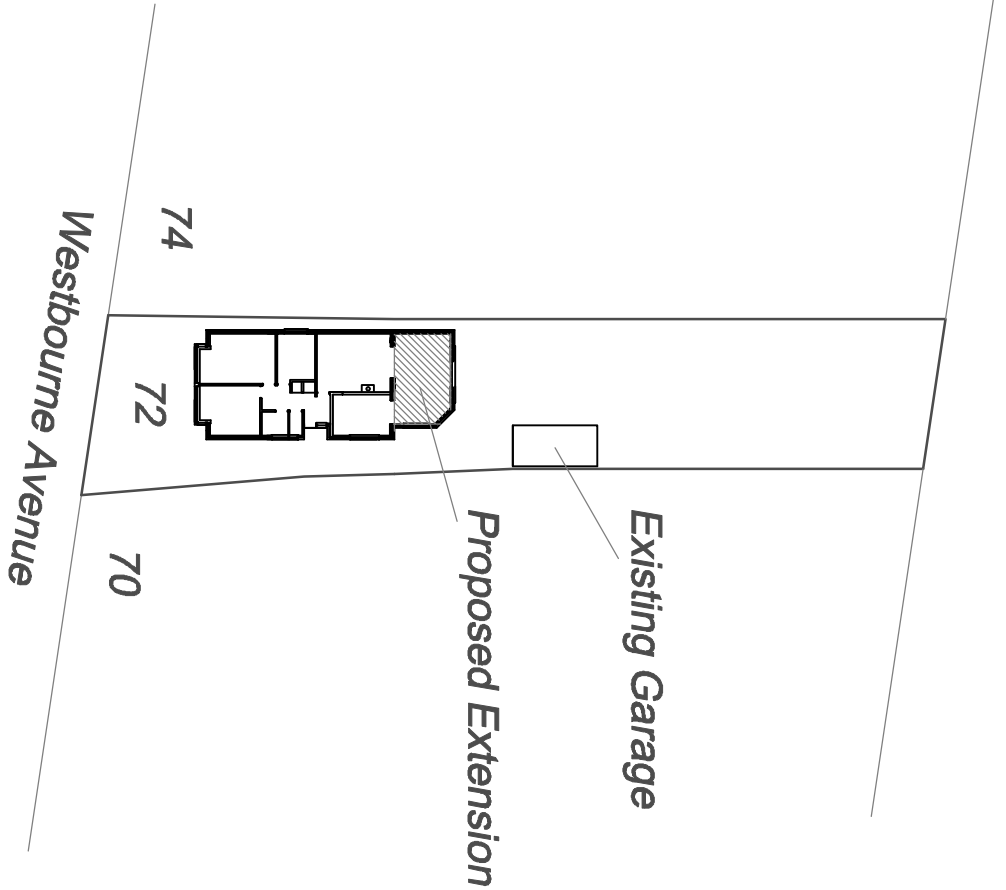


SITE LAYOUT 1 : 500


0 2 6 10 10m SCALE 1 : 500

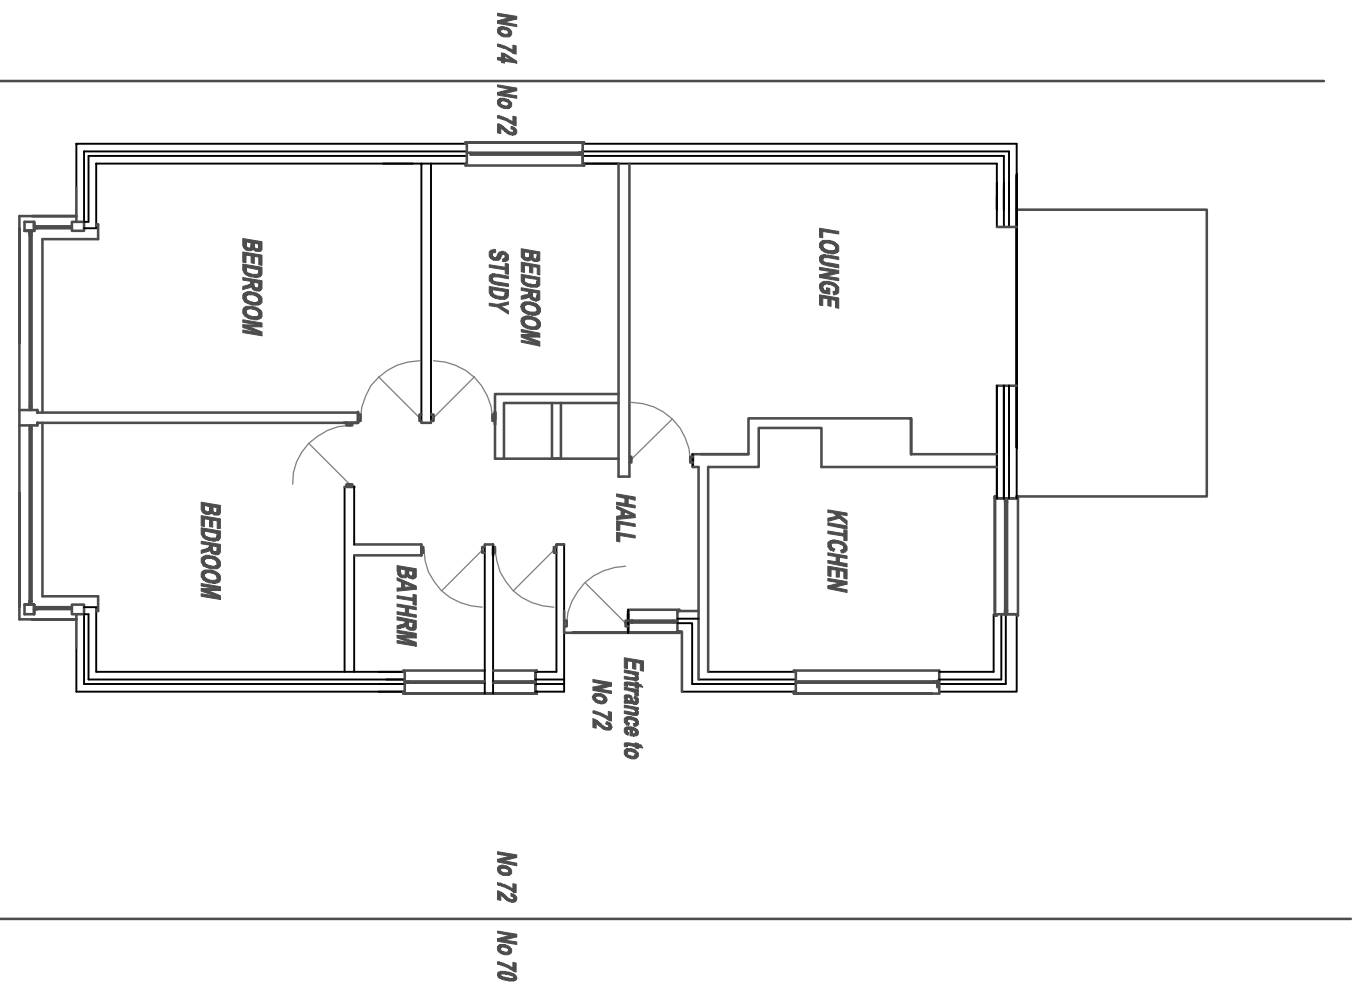


Existing Ground Floor

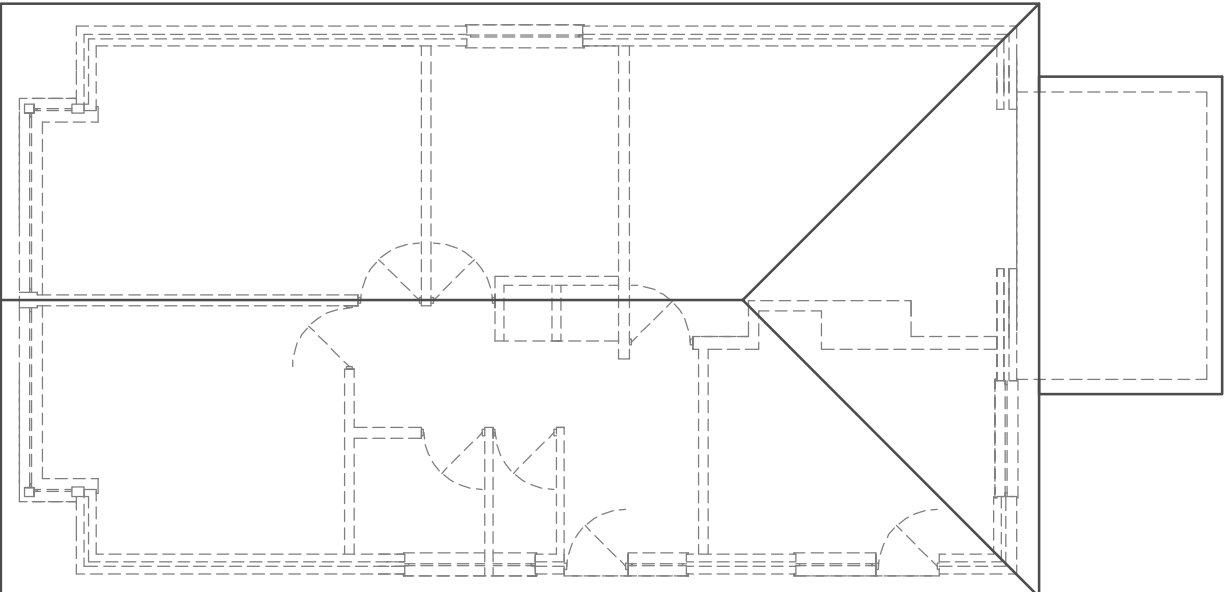

Existing Roof

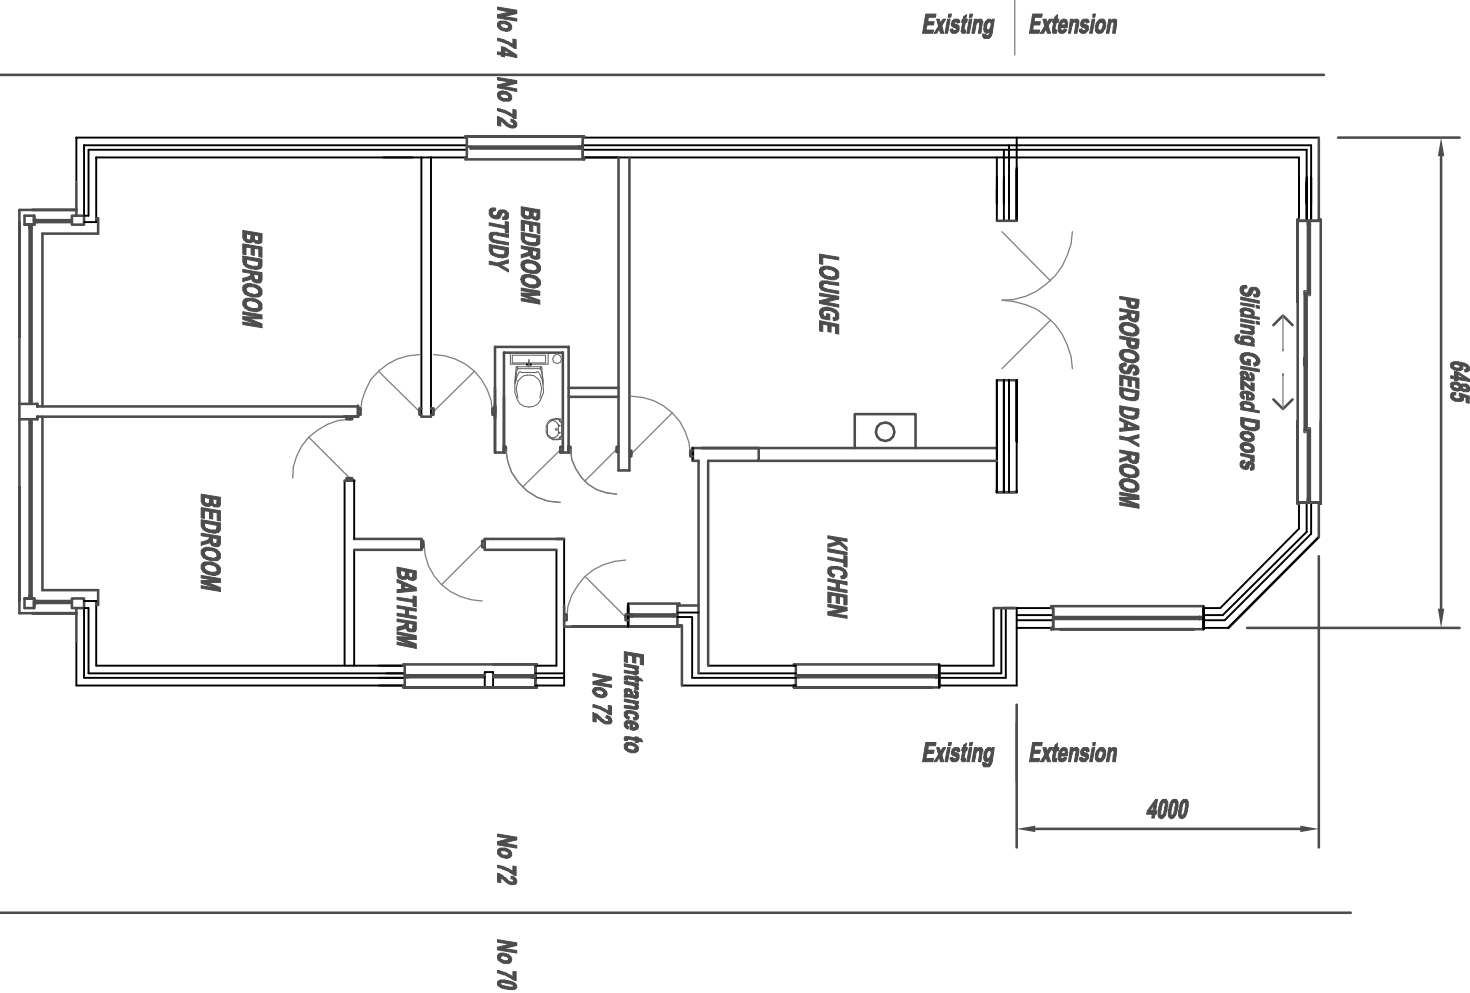

Proposed Ground Floor

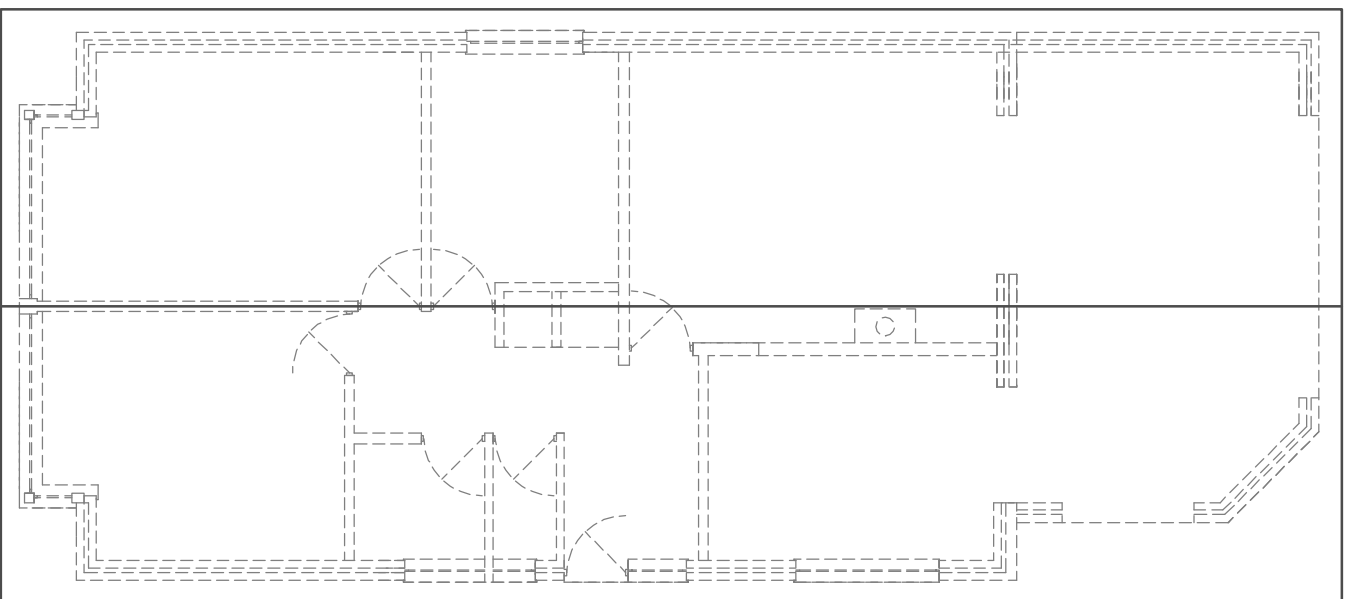

Proposed Roof

title Proposed Single Storey Rear Extension			
drawn	pm	date	Jan 2020
scale	1:100	checked	
drawing number		/ 101	
job no	M16059	revision	

client	Mr E & Mrs V Barlow 72 Westbourne Close Emsworth PO10 7QN
contract	72 Westbourne Close Emsworth Hampshire PO10 7QN
architect	

rev	amendment	date
1		

Issue