





VEHICLE BARRIER - PLAN

1:25

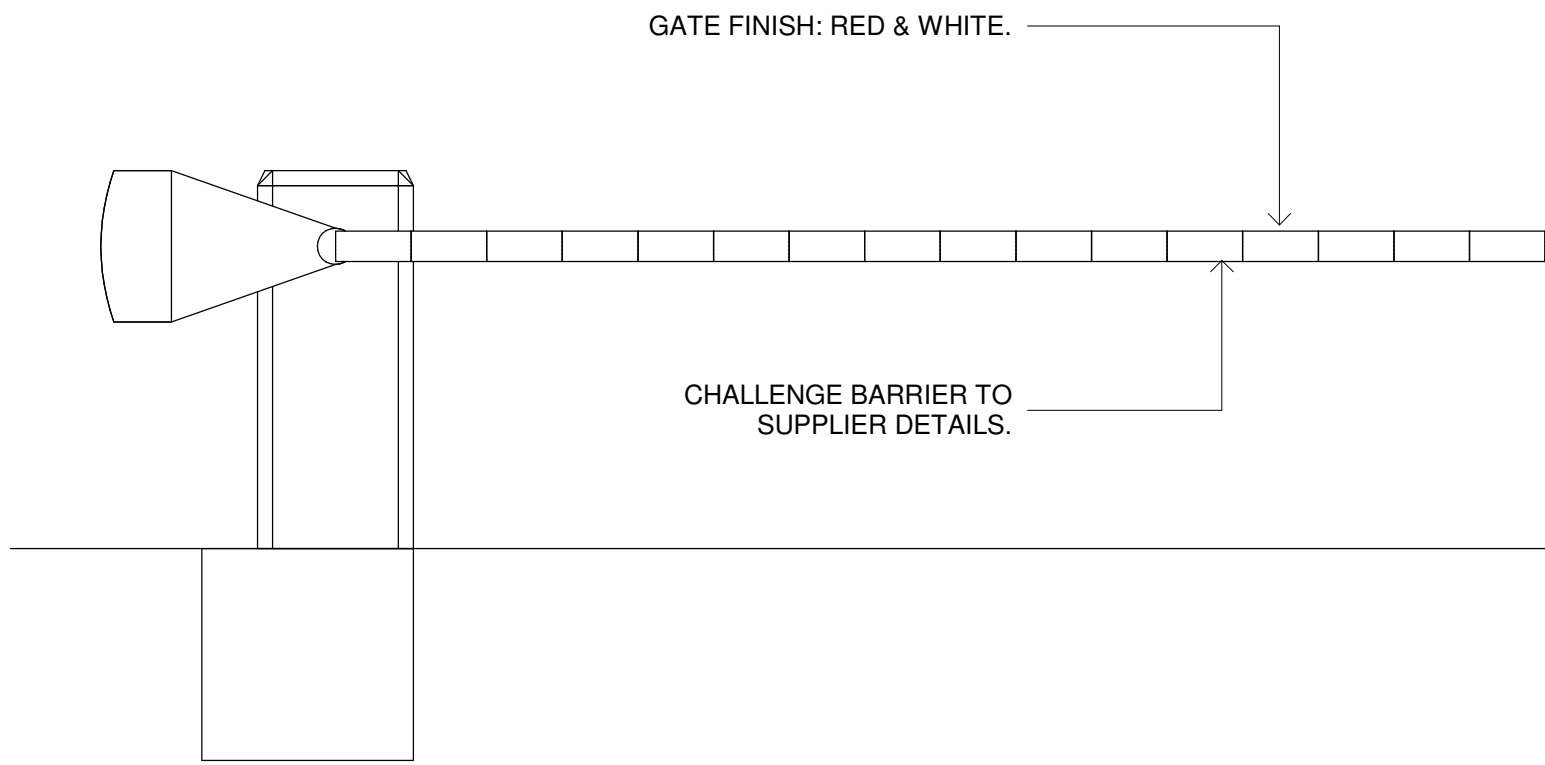

VEHICLE BARRIER - FRONT / REAR ELEVATION

1:25

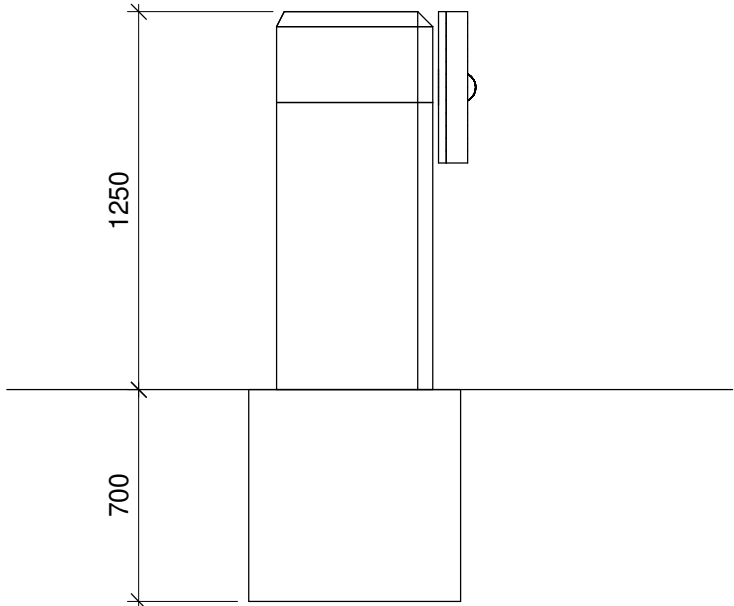

VEHICLE BARRIER - SIDE ELEVATION

1:25


VEHICLE BARRIER

1 : 25



HEIGHT RESTRICTOR - PLAN VIEW

1:25

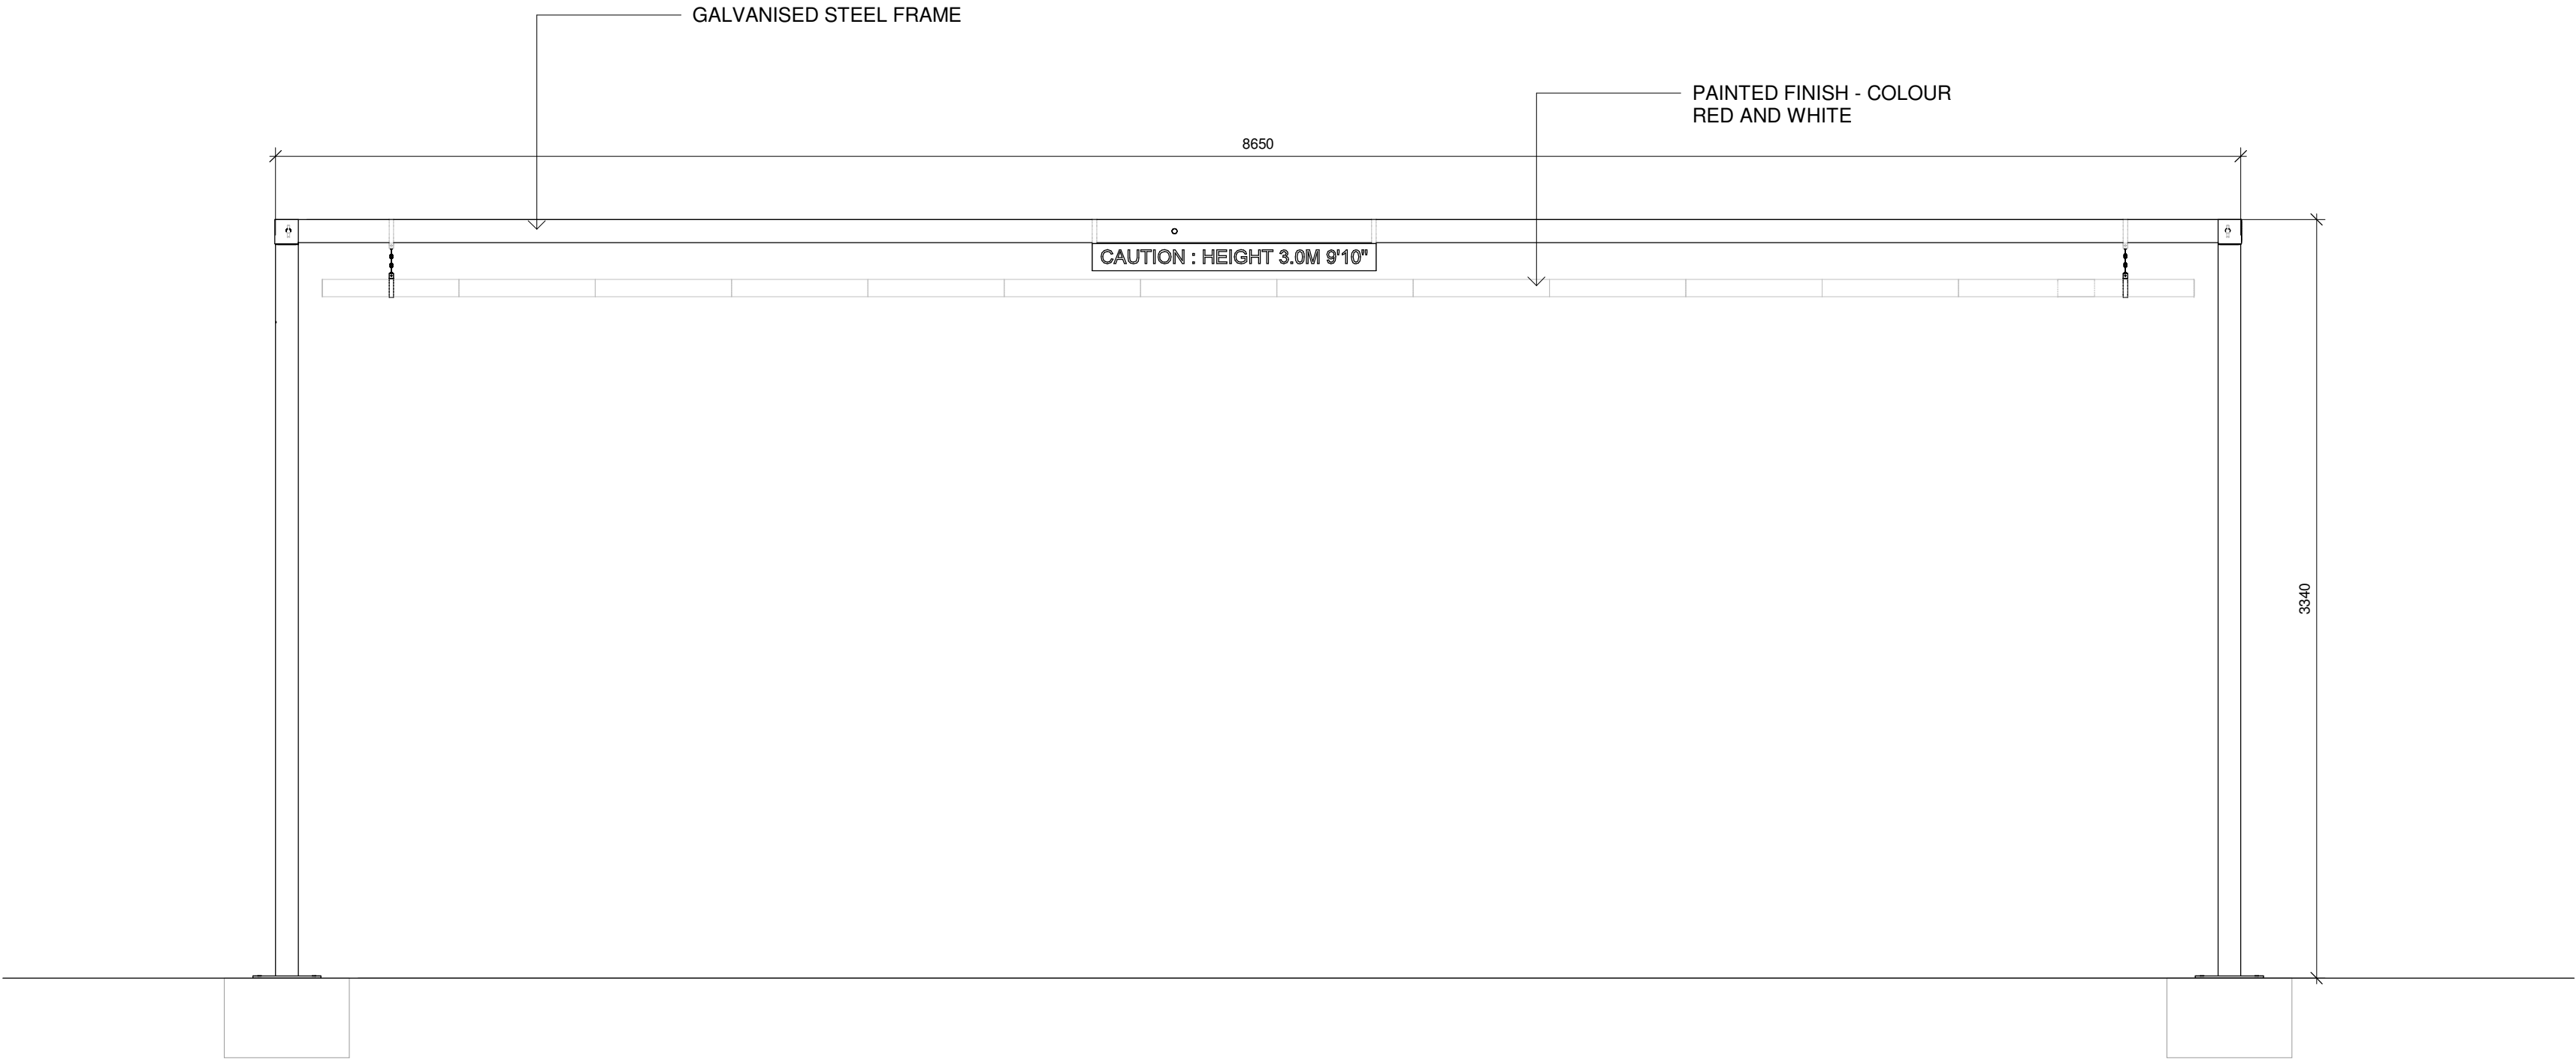


HEIGHT RESTRICTOR - FRONT / REAR ELEVATION

1:25


HEIGHT RESTRICTOR

1 : 25

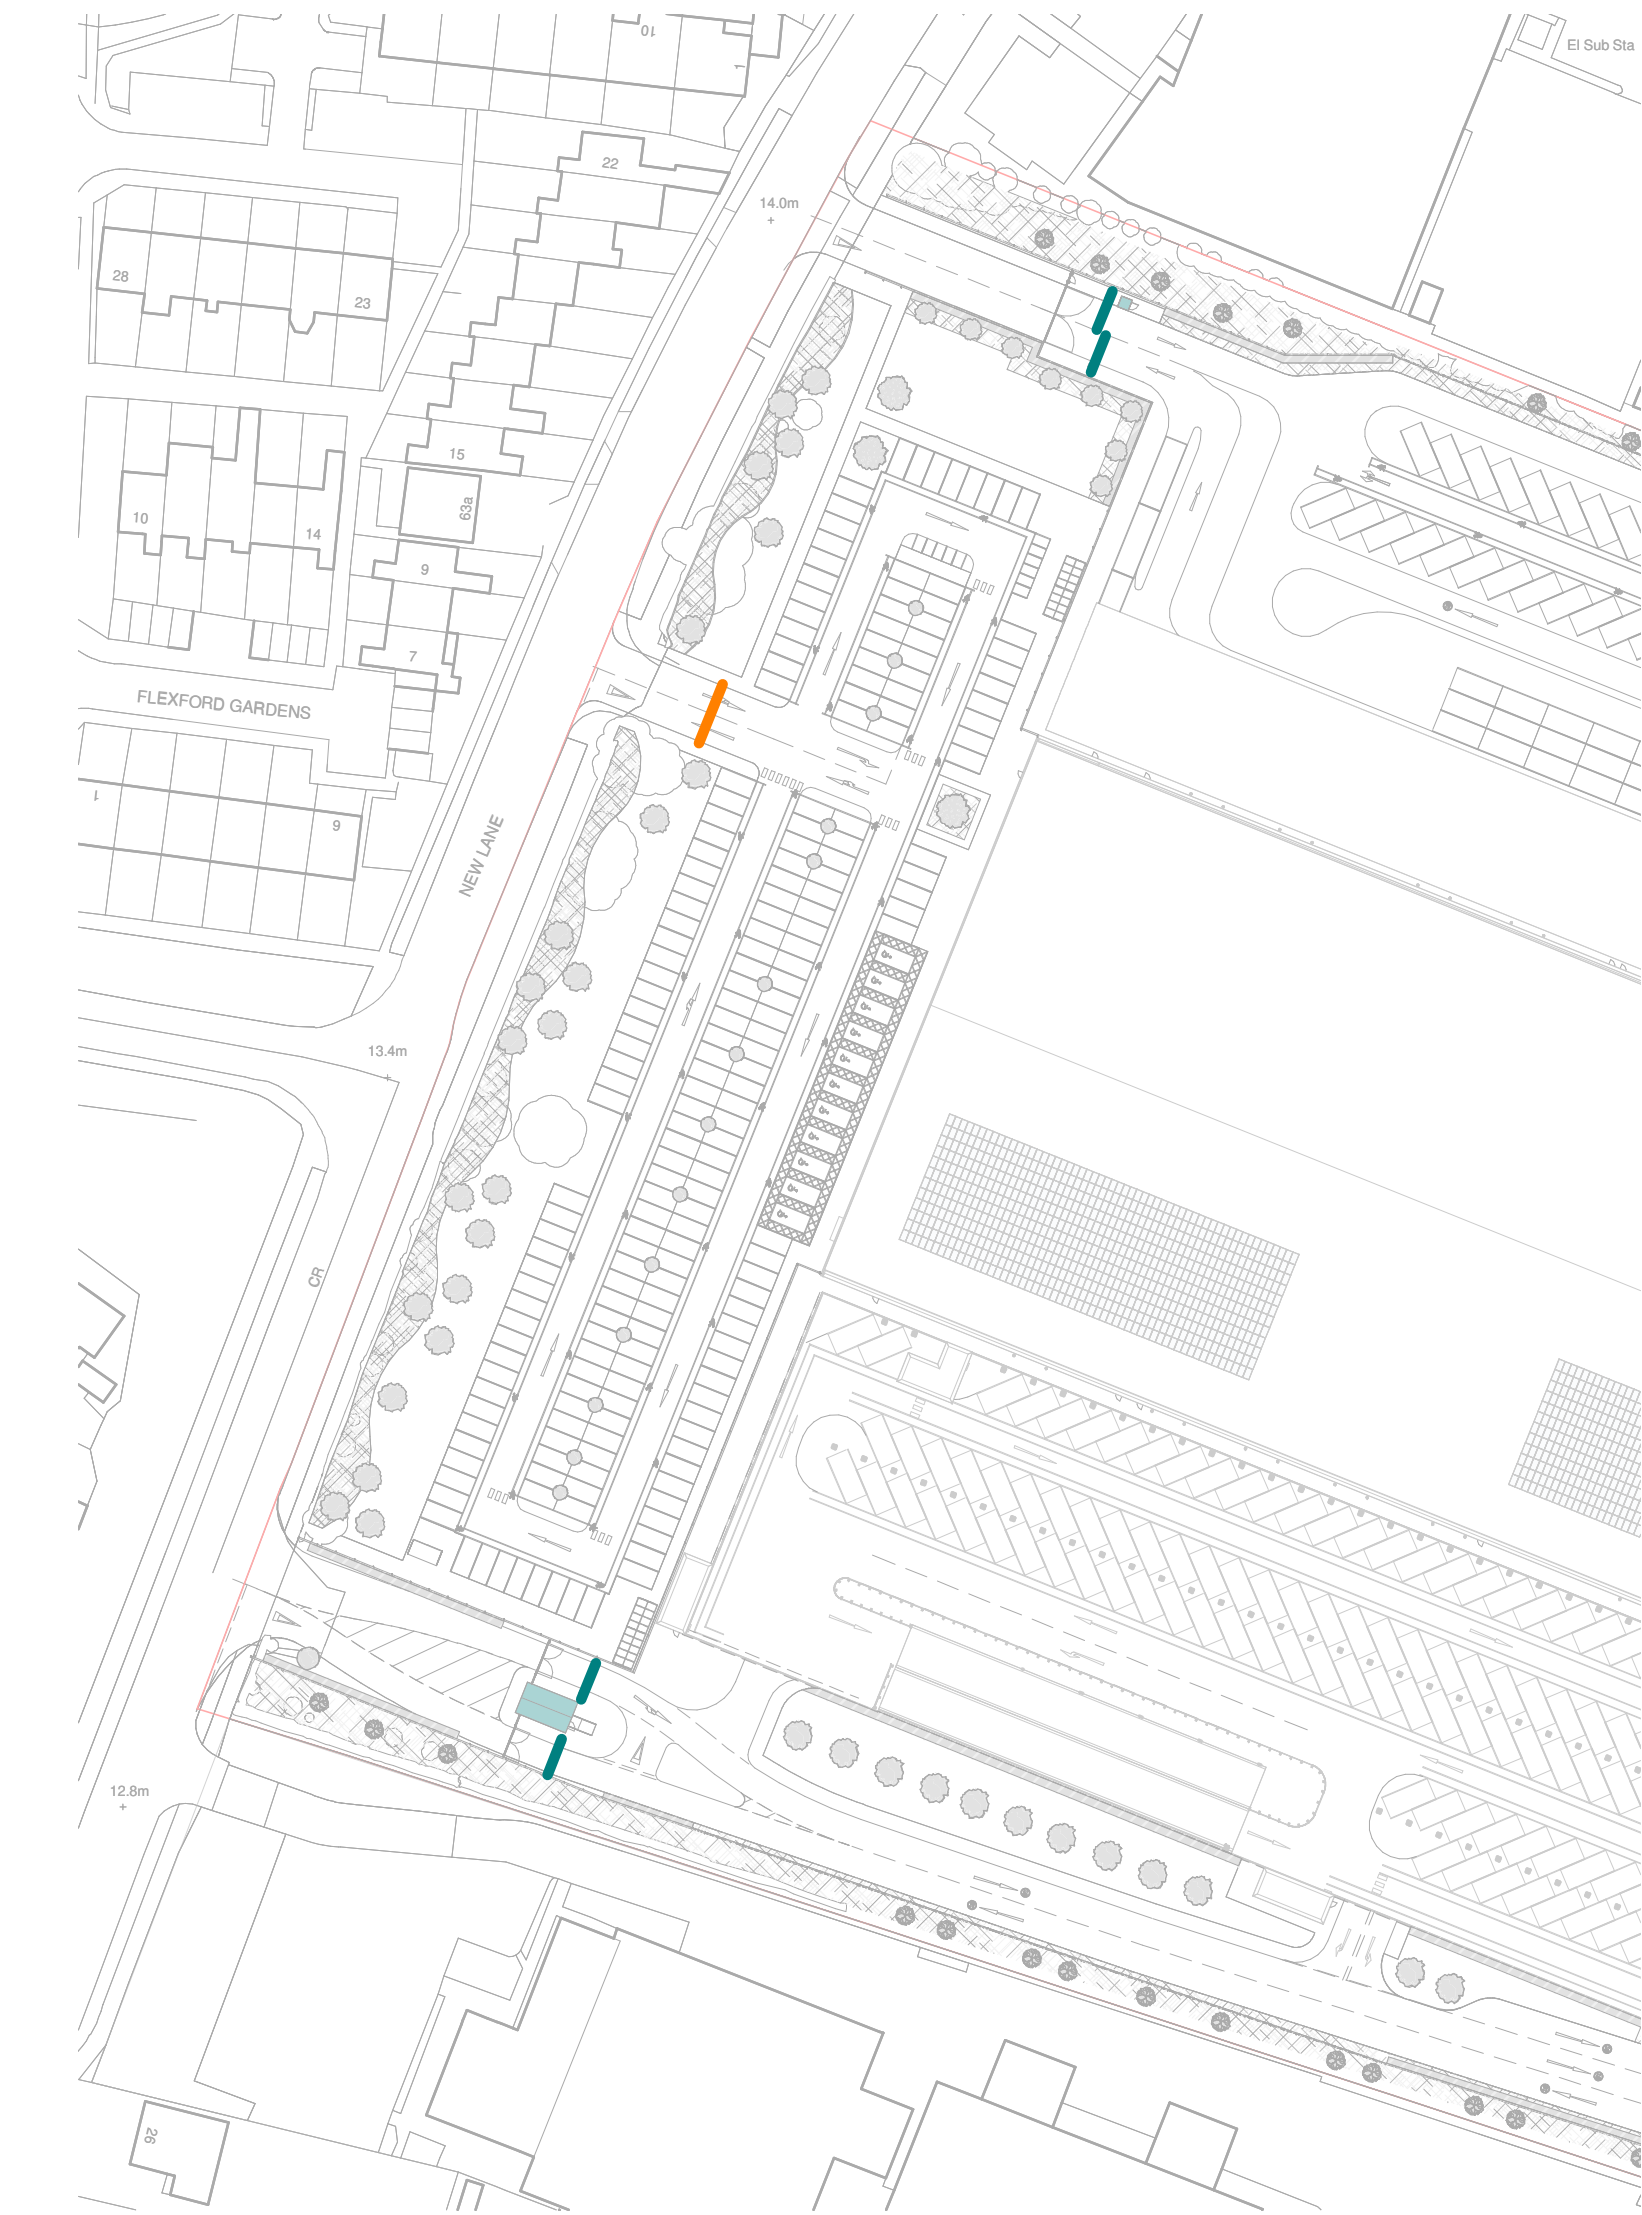

SITE PLAN

1 : 1000

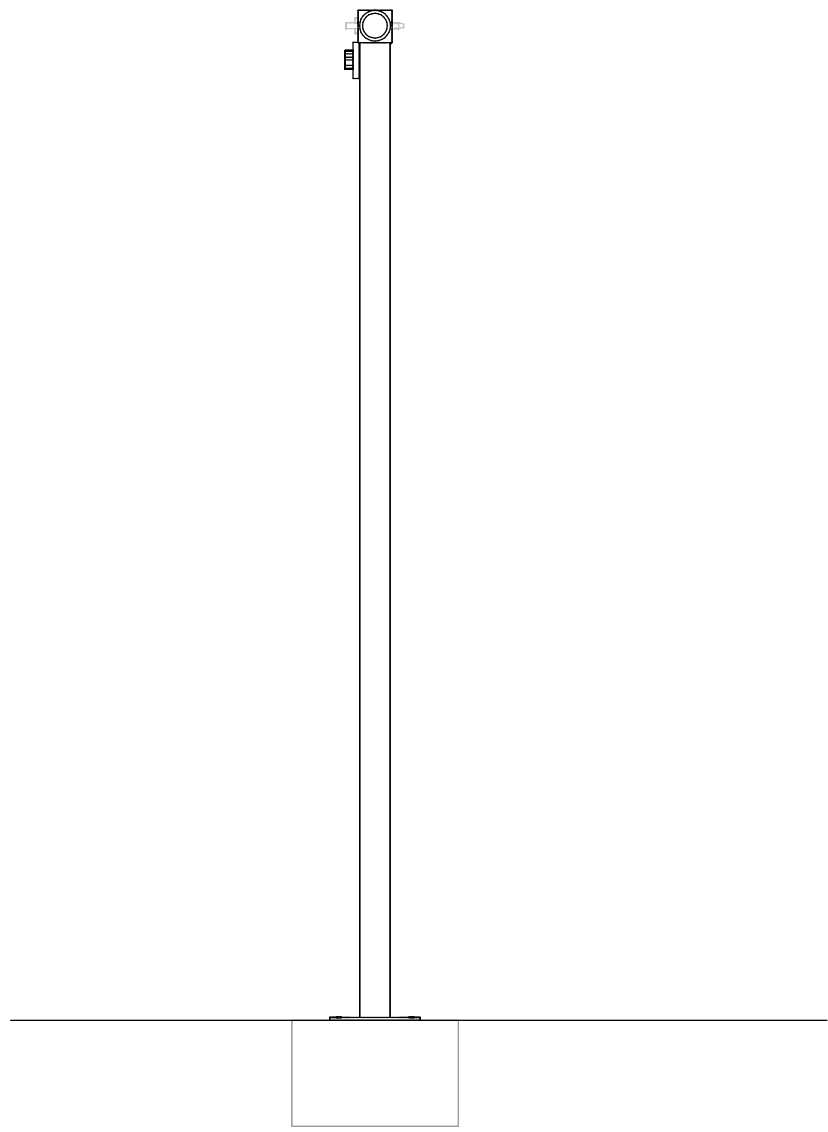


HEIGHT RESTRICTOR - SIDE ELEVATION

1:25

Do not scale this drawing.
Architects are to be notified of any discrepancies.
Contractors must check all dimensions on site.
This drawing is subject to copyright laws and is for use on this project only.
This drawing is to be used solely for the information as titled only.
For other information refer to the latest revision of any cross referenced drawings.
To be read in conjunction with relevant design standards/protocols.

10 0 10 20 30 40 50
SCALE 1:1000 m

200 0 200 400 600 800 1000
SCALE 1:25 mm

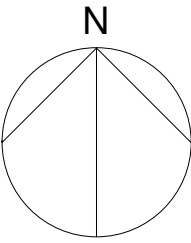

P3	APPLICATION SITE BOUNDARY AMENDED	08.02.21	GK	SR
P2	UPDATED LANDSCAPING AND HIGHWAY AMENDS CAPTURED	05.02.21	EJ	GK
P1	FIRST ISSUE	25.01.21	GK	RK
Rev	Description	Date	Dm	Ckd

Status

PLANNING

SMR

SMALLEY MARSEY RISPIN

ARCHITECTS

Floor 2 The Exchange Station Parade Harrogate HG1 1TS
01423 707 757 admin@smrarchitects.co.uk

Project

HAVANT, NEW LANE

Client

HAVANT PROPERTY INVESTMENT LLP

Drawing Title

PROPOSED HEIGHT RESTRICTOR & VEHICLE BARRIER DETAILS

Proj Ref	Origin	Zone	Level	Type	Role	Num	Status	Rev
7379 - SMR	00	ZZ	DR	A	2011	S4	P3	
SMR Job Ref	Sheet	Scale	As indicated	Drawn	GK			
7379-00-2011	A1	As indicated						