



Proposed Elevations


Block A

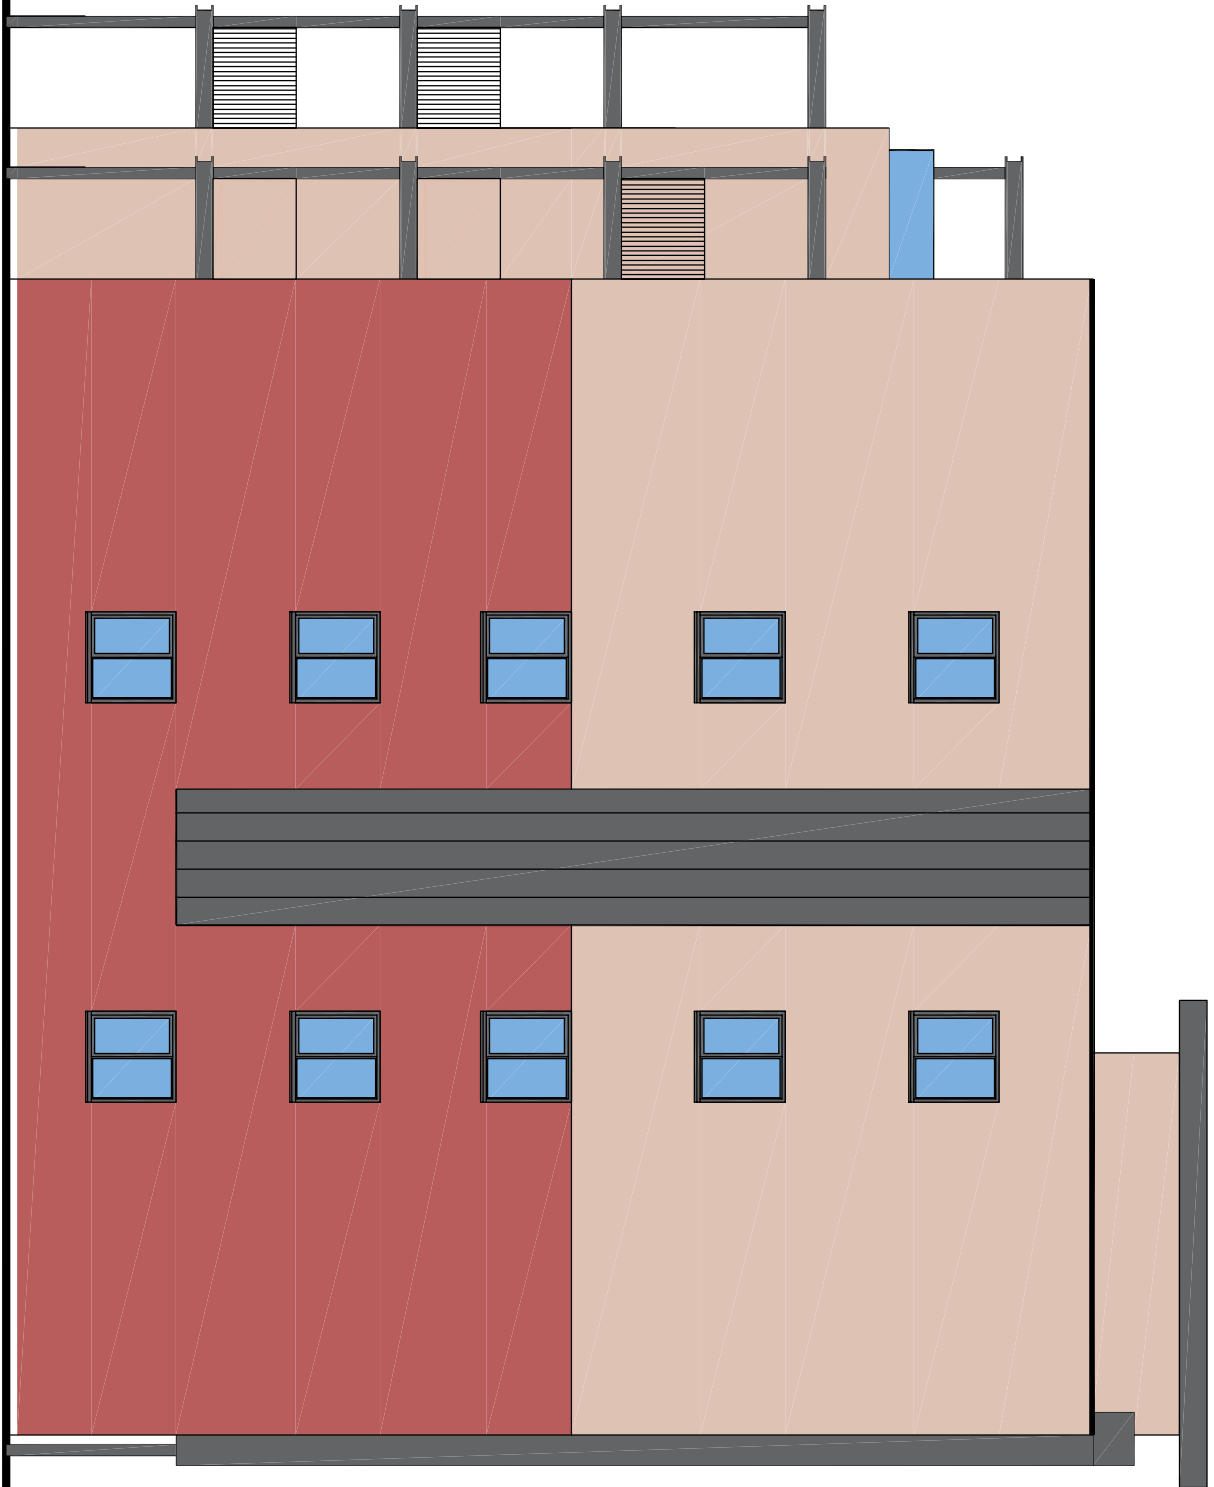


East Elevation

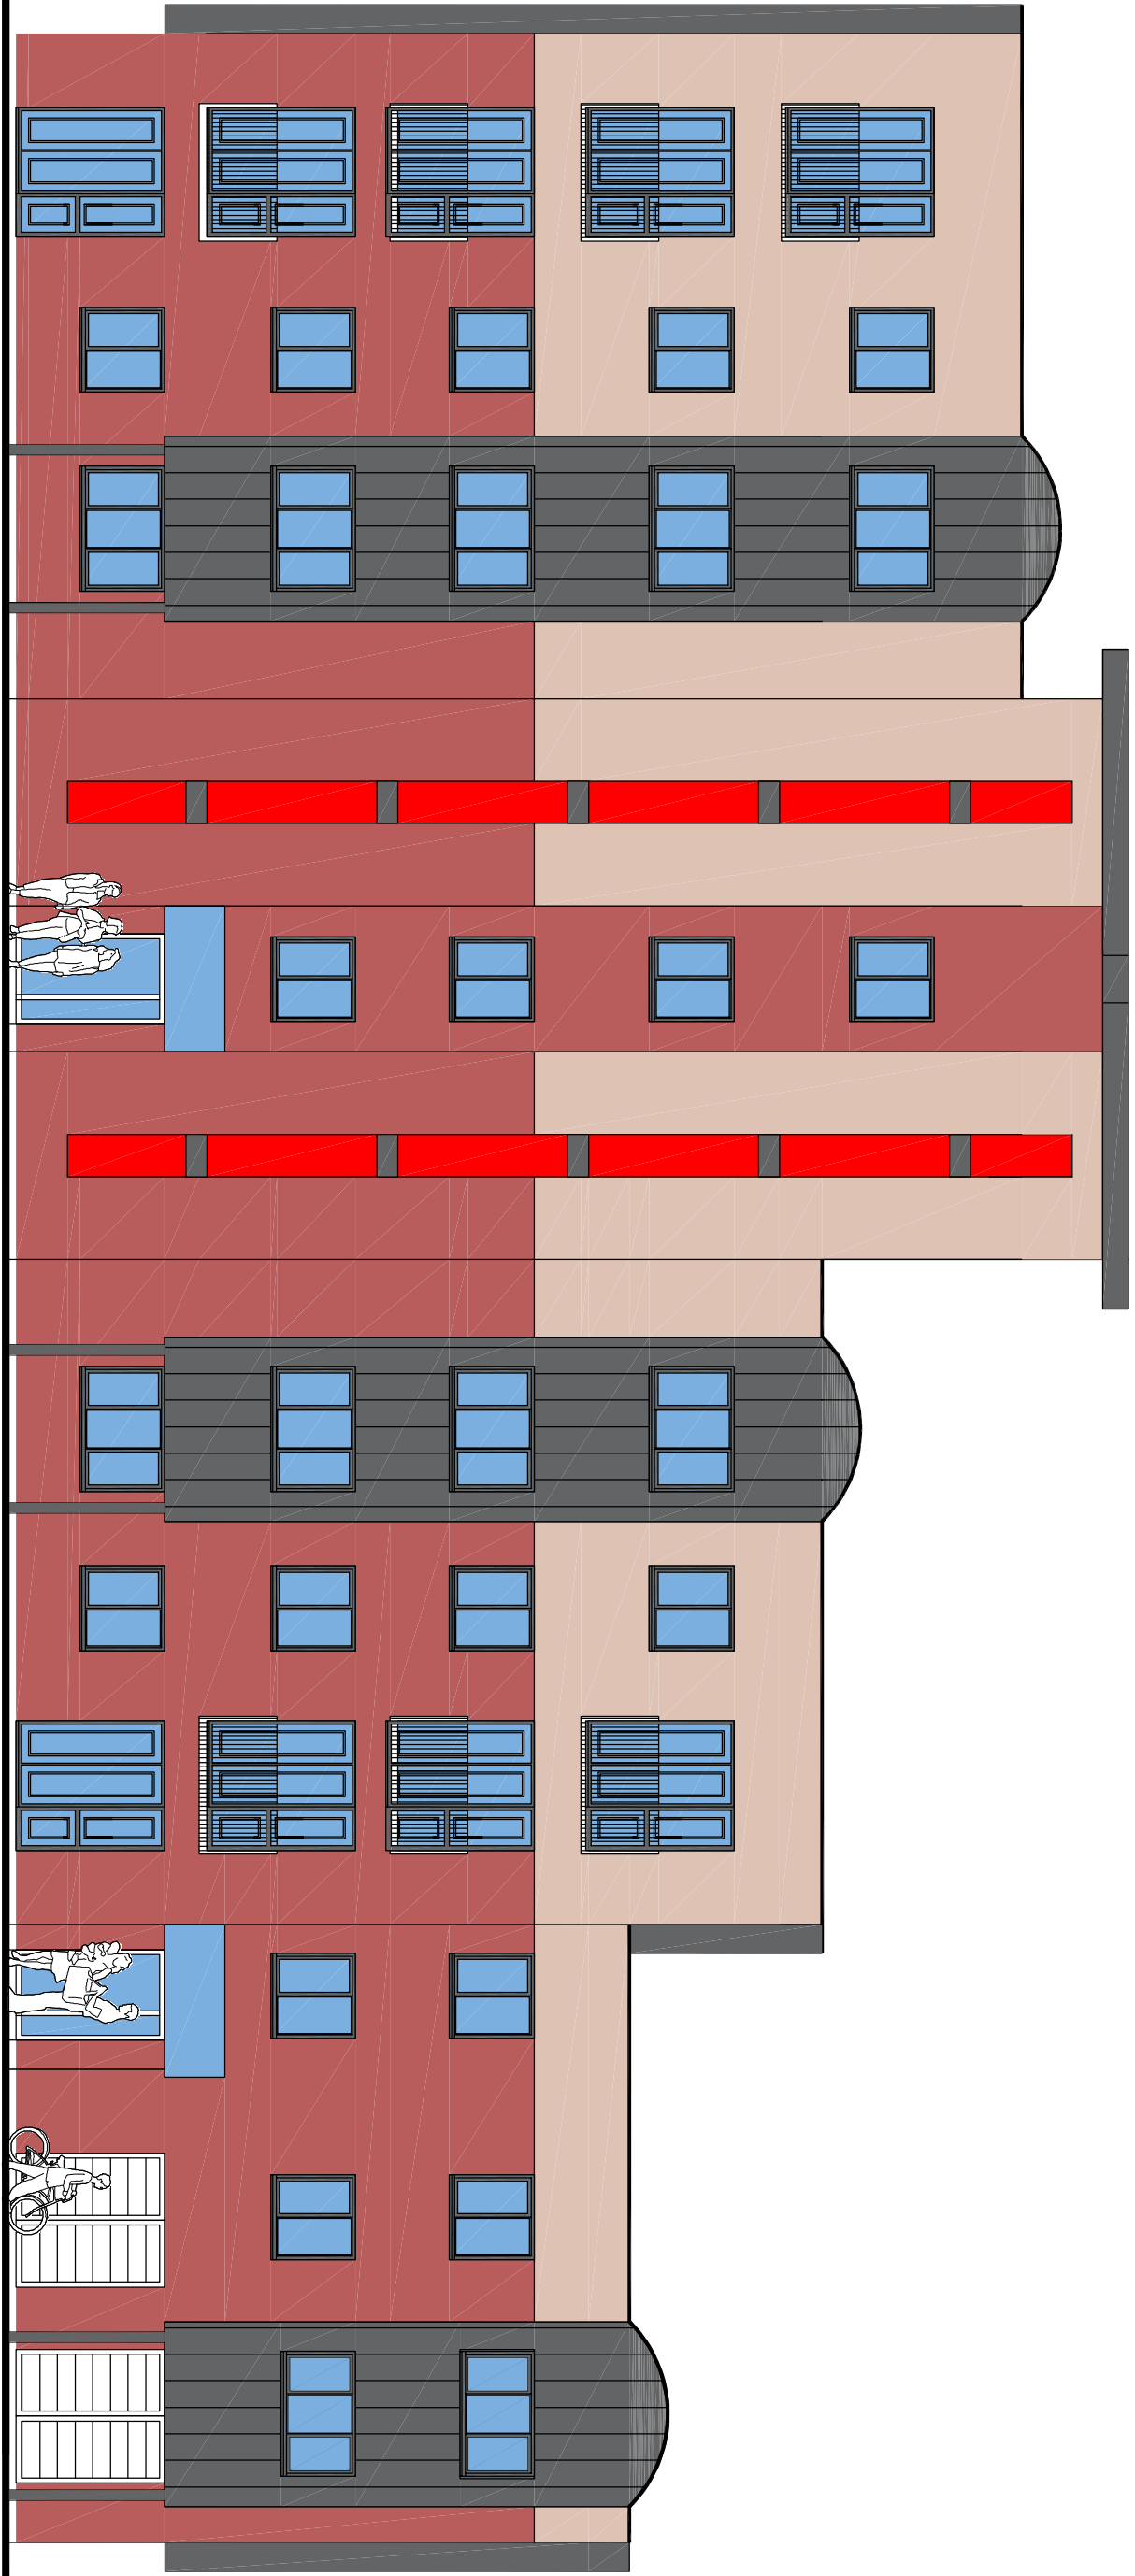

North Elevation

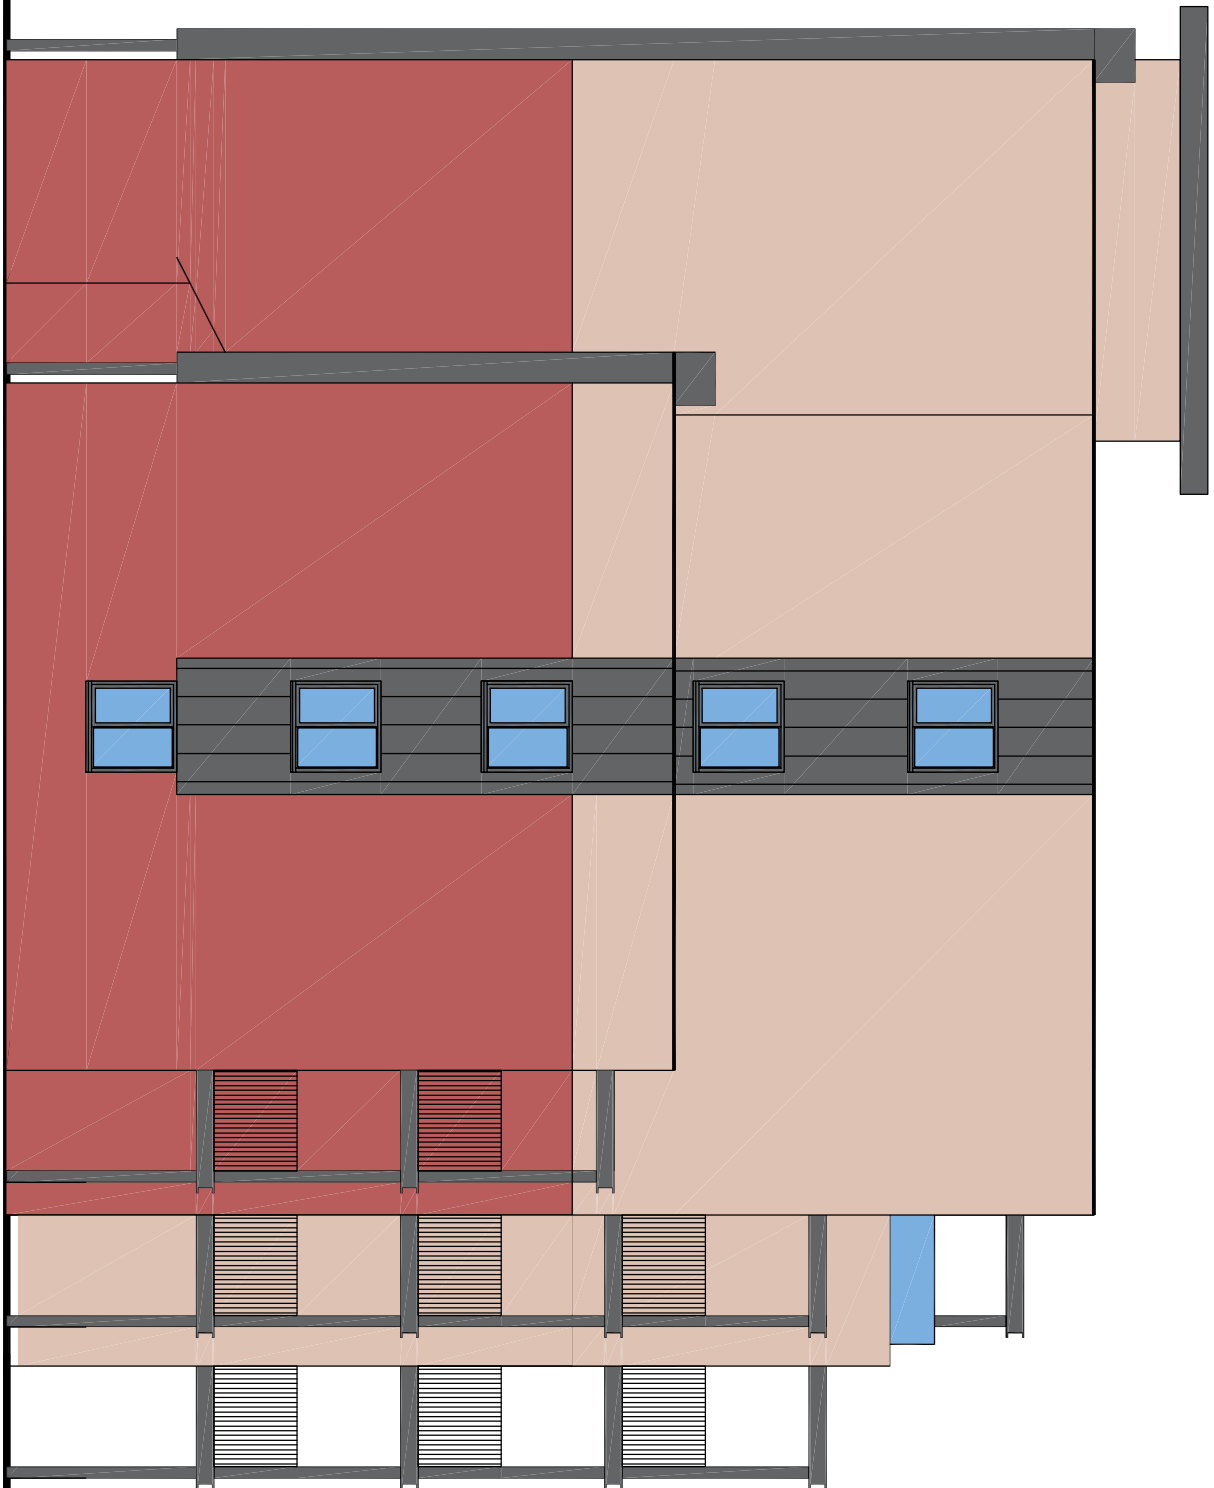


West Elevation

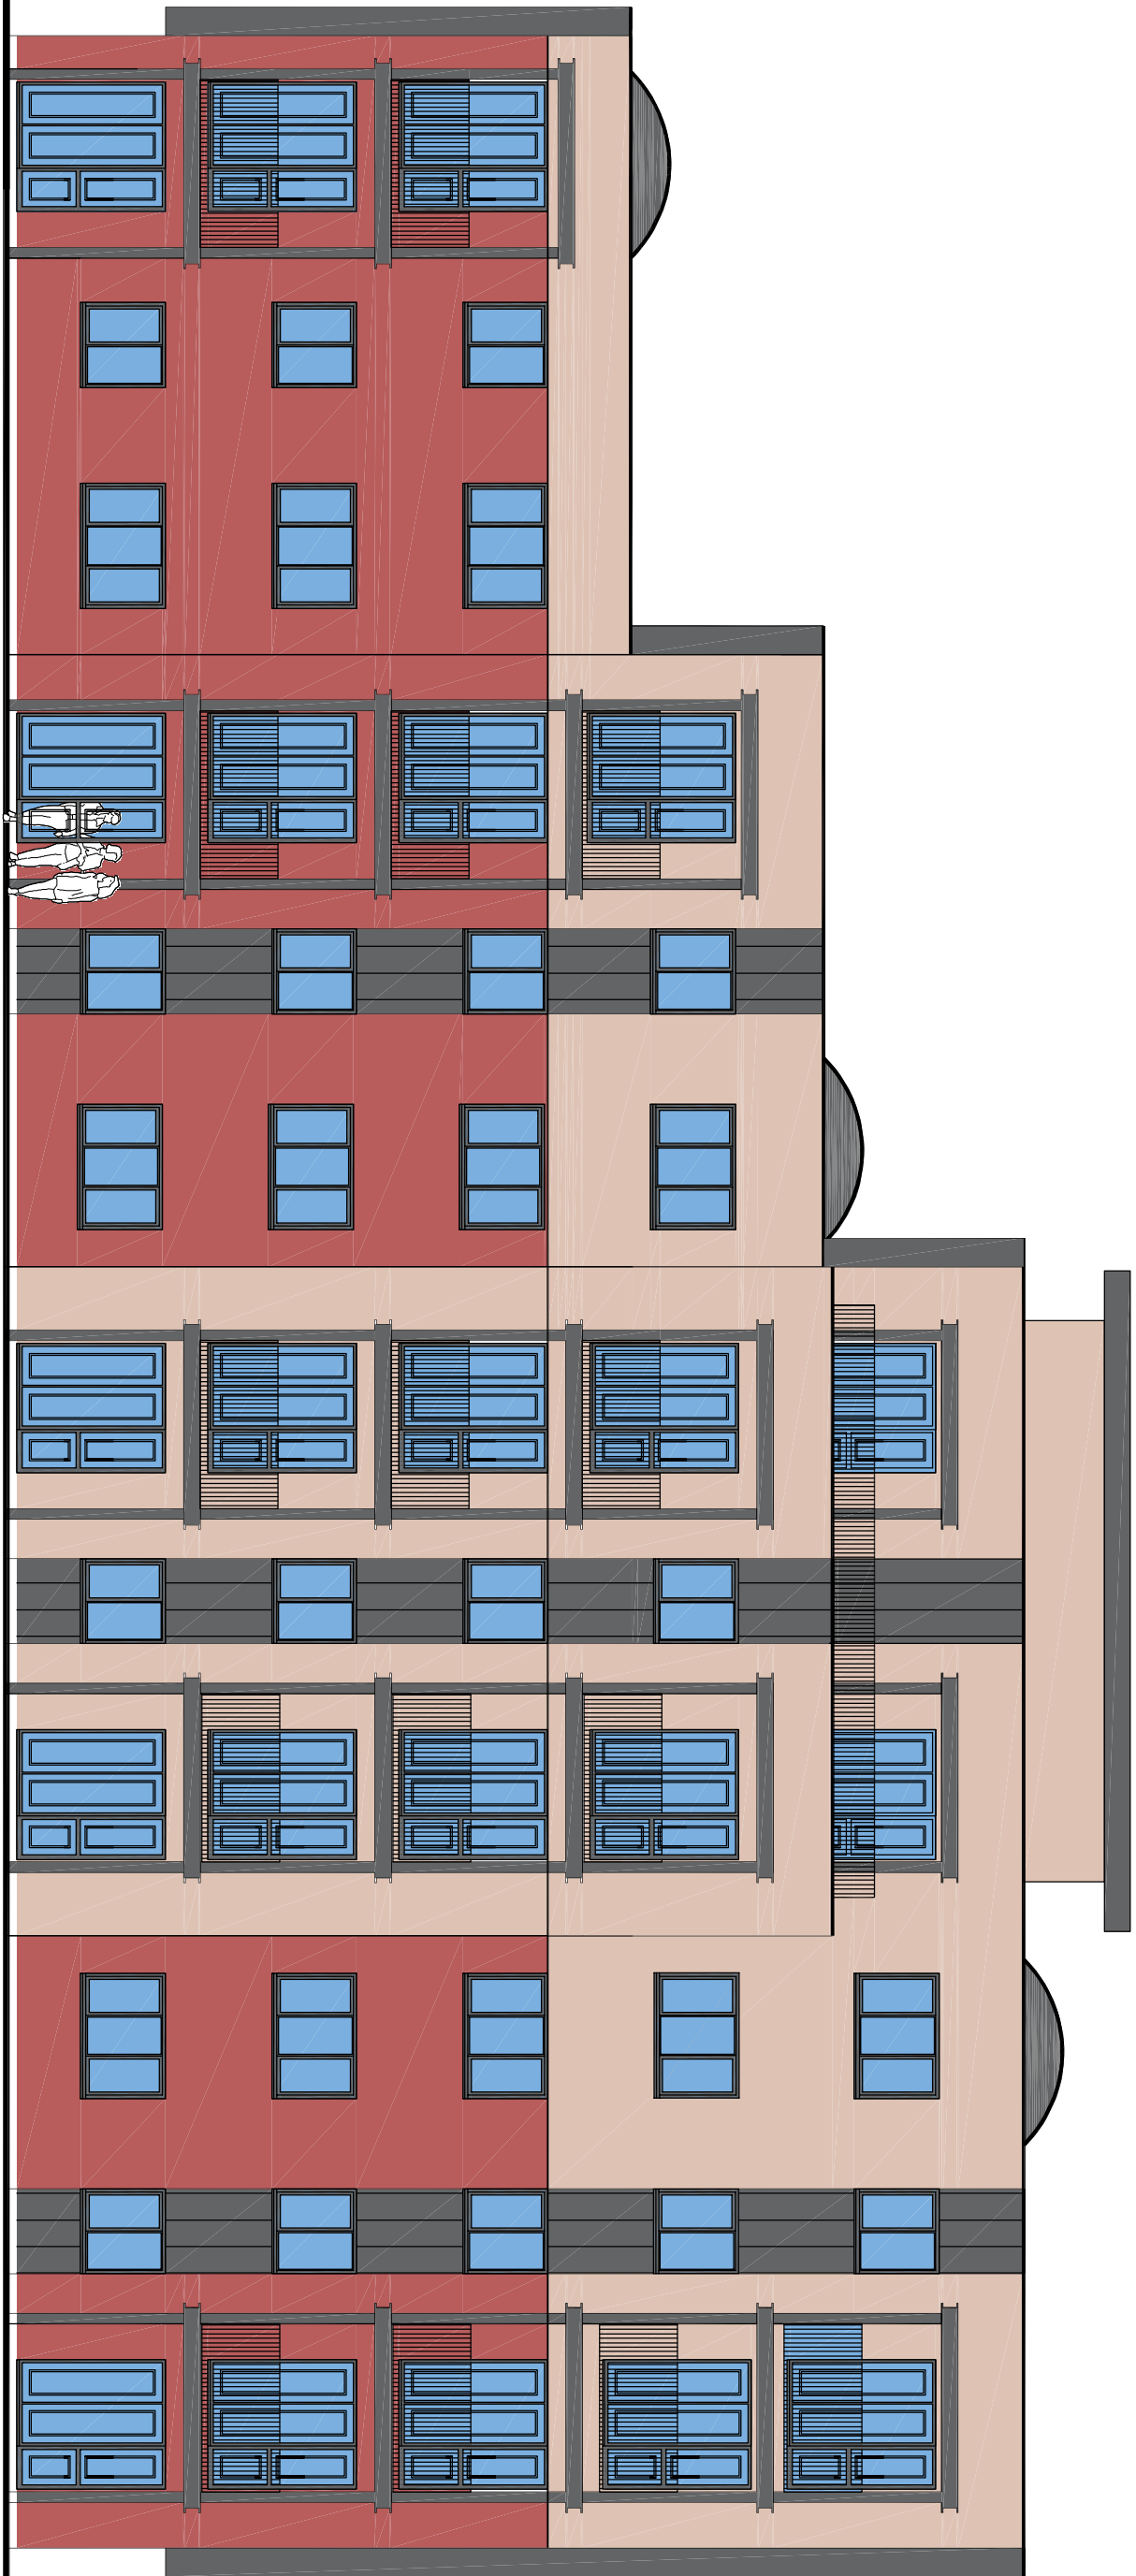


South Elevation

Proposed Elevations


Block B

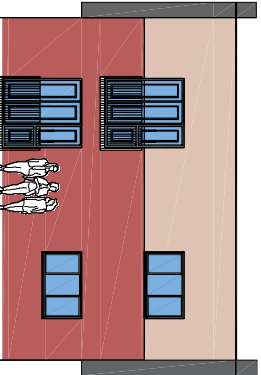


South Elevation

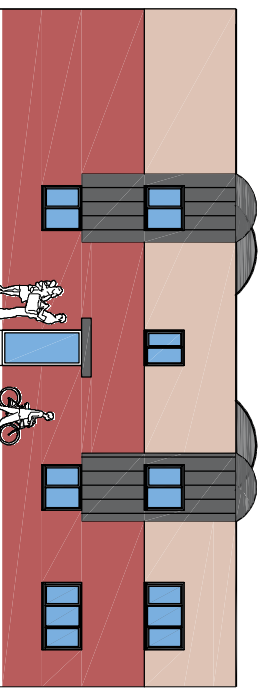


East Elevation

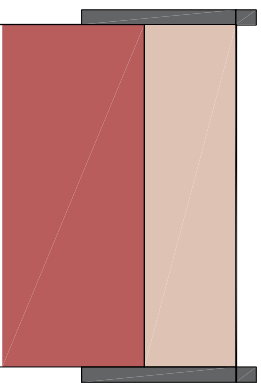

North Elevation

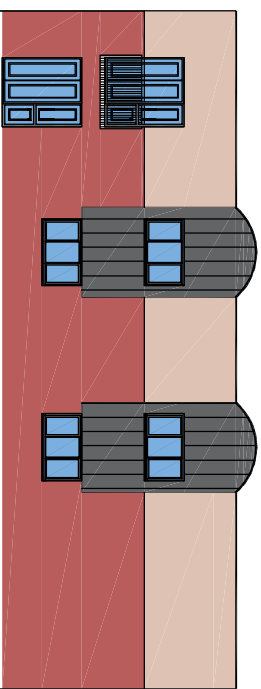

West Elevation

 

Revisions	Description	Date	Drawn
-----------	-------------	------	-------

Project:	Land at Victoria Road Waterlooville Hampshire
----------	---

Drawing Title:	Proposed Redevelopment
----------------	------------------------

Chris Flint Associates Ltd			
CHARTERED SURVEYORS • PROJECT MANAGERS DEVELOPMENT CONSULTANTS			
Drawn By	Date	SHEET SIZE	Approved By Date
CF	01/08/22	A1	

CFA	Drawing No.	Revision	Scale
	FULL	02	1-100

PLANNING

2 Emerald Close Waterlooville, Hants PO7 8NZ tel: 023 92 432484 fax: 023 92 338554 Email: chris@flintassociates.co.uk
--