



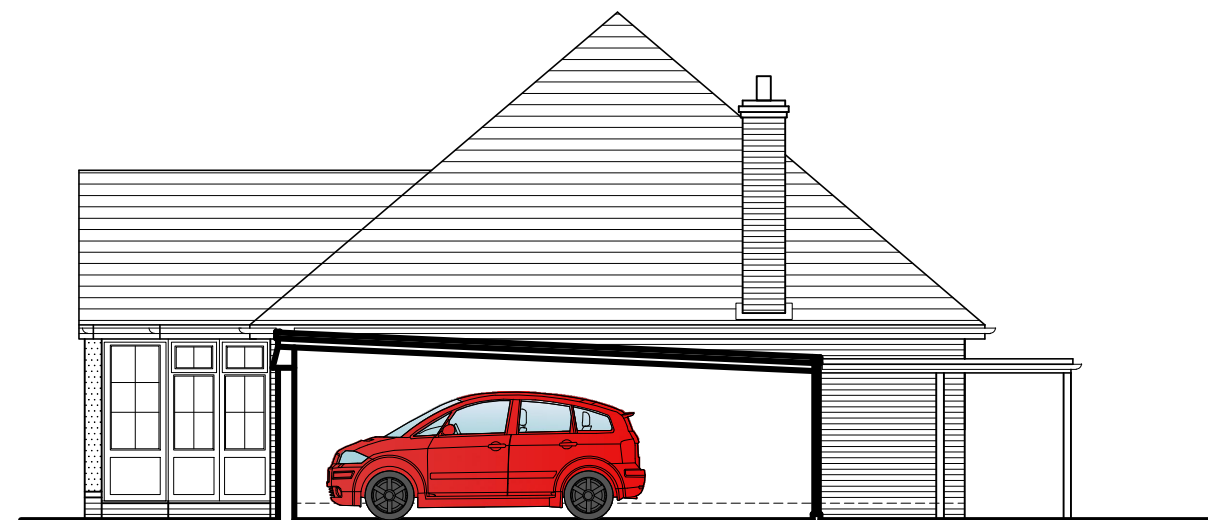

Front (west) elevation



Side (north) elevation / section

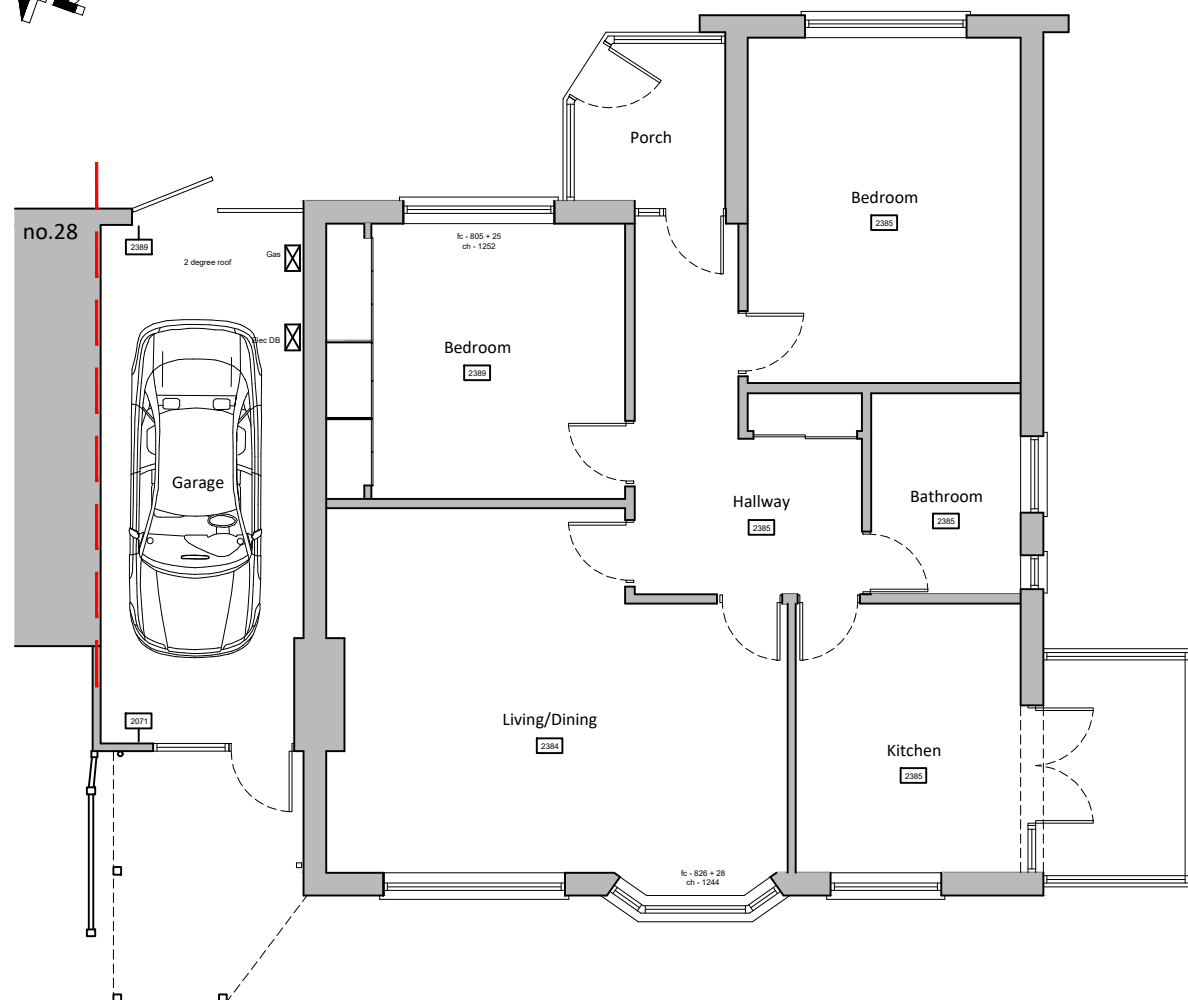


Existing ground floor plan



Rear (west) elevation
(NB: south elevation unchanged in new proposal)

Existing plan and elevations scale 1:100

 

For
MR & MRS THOMAS

Project
PROPOSED GARAGE CONVERSION
AT 30 NORE CRESCENT,
EMSWORTH,
PO10 7NB

Title
EXISTING FLOOR PLAN & ELEVATIONS

Date	Drawn	Scale	Checked
MARCH 2023	JB	1:100 @ A3	-
Job Number	Drawing Number	Revision	
PL.684.23	-02	A	

Office Tel:
01243 933732

Email:
admin@jb-architecturedesign.com

Web:
www.jb-architecturedesign.com

