


NOTES:


Dimensions to be checked on site before commencing work. Any discrepancies shall be reported to the architect immediately.

Do not scale from these drawings except for planning purposes. Use figured dimensions only.


Where applicable this drawing is to be read in conjunction with other consultants' drawings.

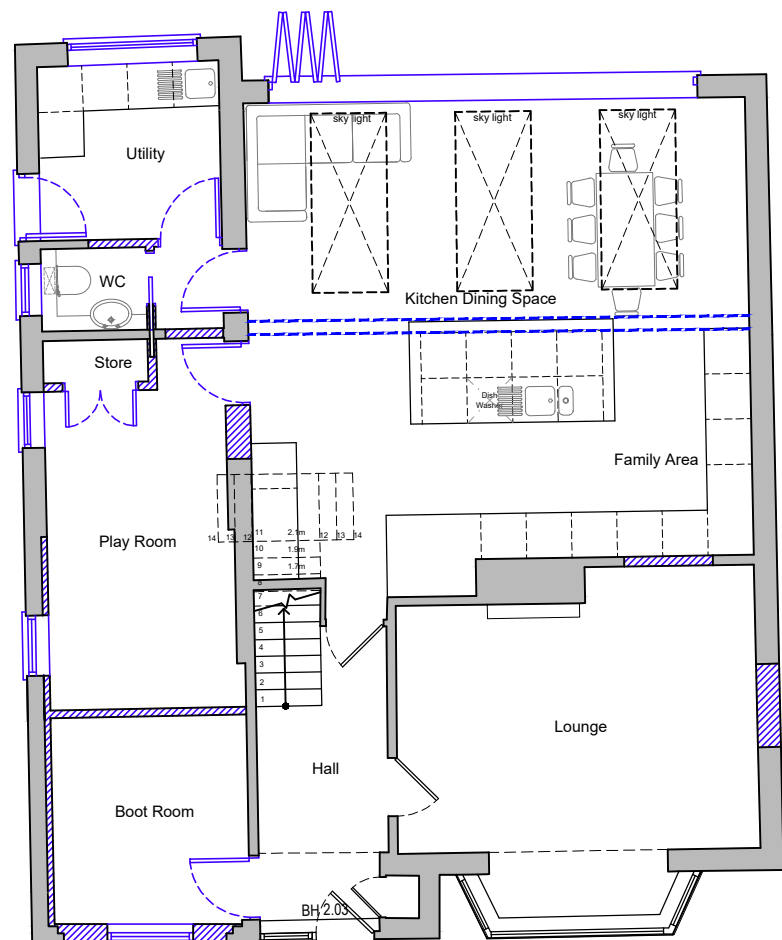


Ground floor plan scale 1:100

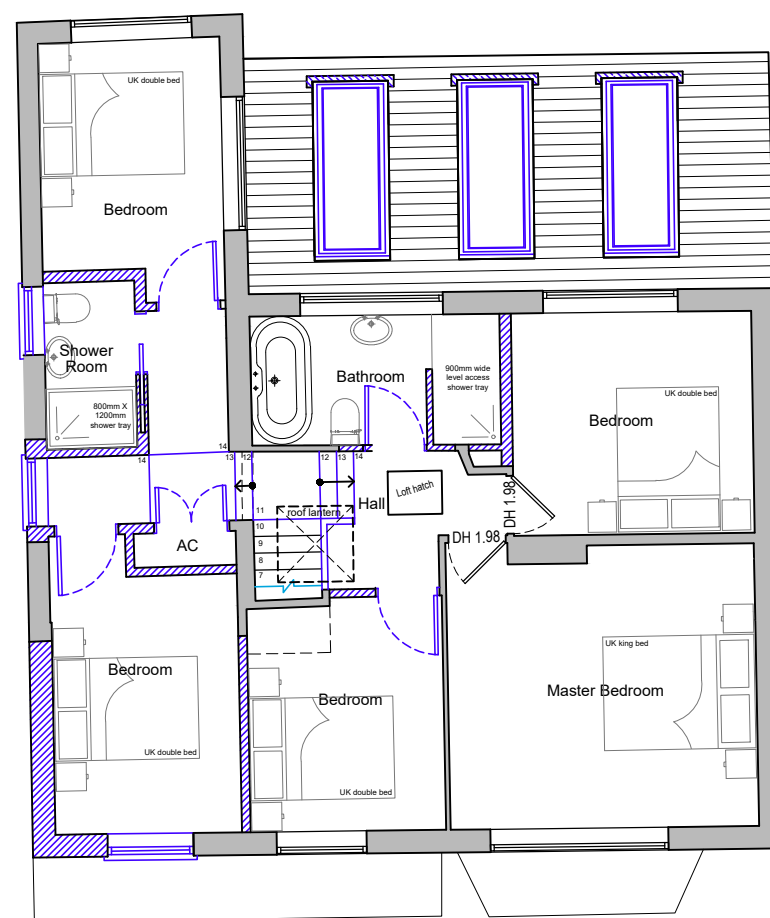


First floor plan scale 1:100

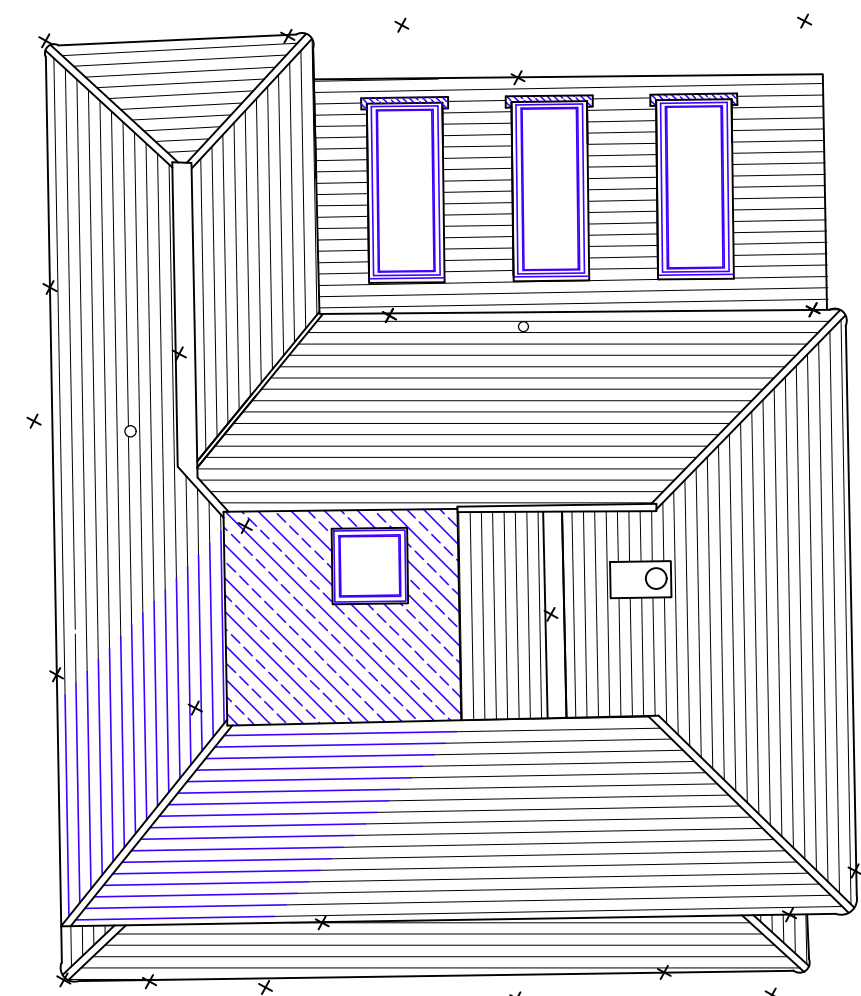

Roof plan scale 1:100

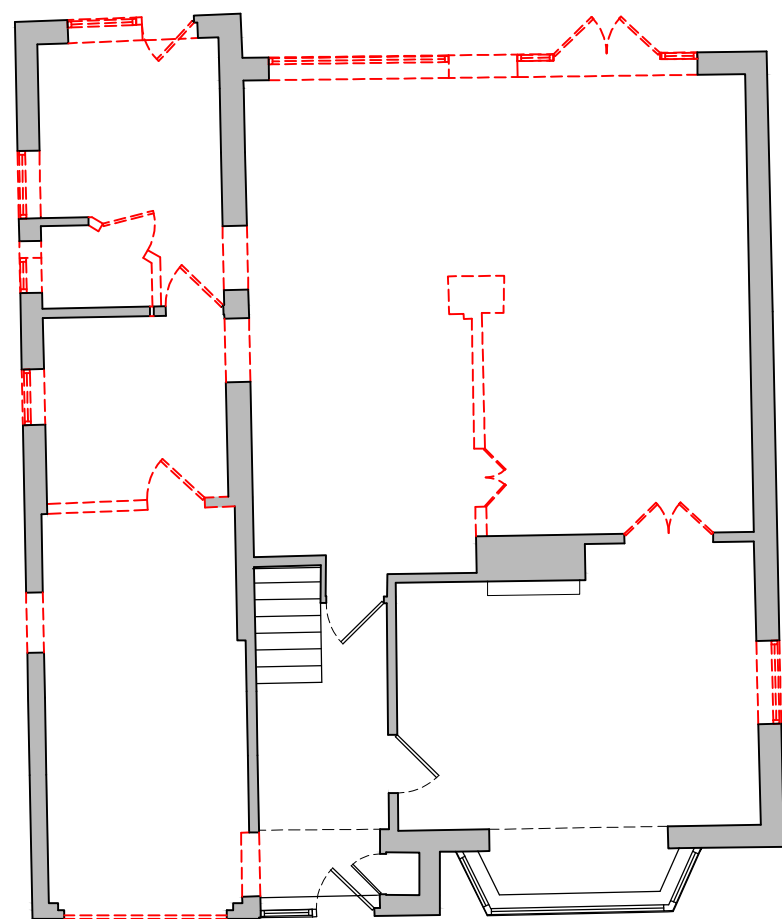


Ground floor demolition plan
(dashed red lines) scale 1:100

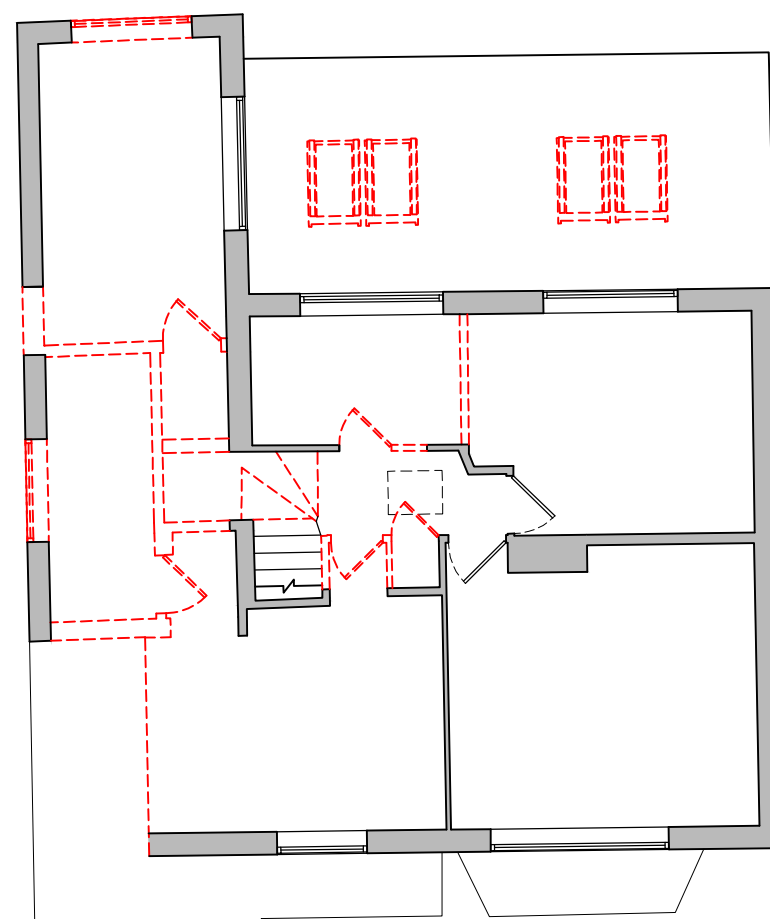

First floor demolition plan
(dashed red lines) scale 1:100

Existing walls Proposed walls Proposed structure

 

For MR & MRS SEVERS	Title PROPOSED FLOOR PLANS	Office Tel: 01243 933732
Project PROPOSED EXTENSION AT 22 PEMBURY ROAD, HAVANT, HAMPSHIRE, PO9 2TS	Date FEB 2021	Email: admin@jb-architecturedesign.com
	Drawn SR	Web: www.jb-architecturedesign.com
	Scale as noted @ A3	
	Checked -	
	Job Number PL423.21	
	Drawing Number -04	
	Revision D	

