


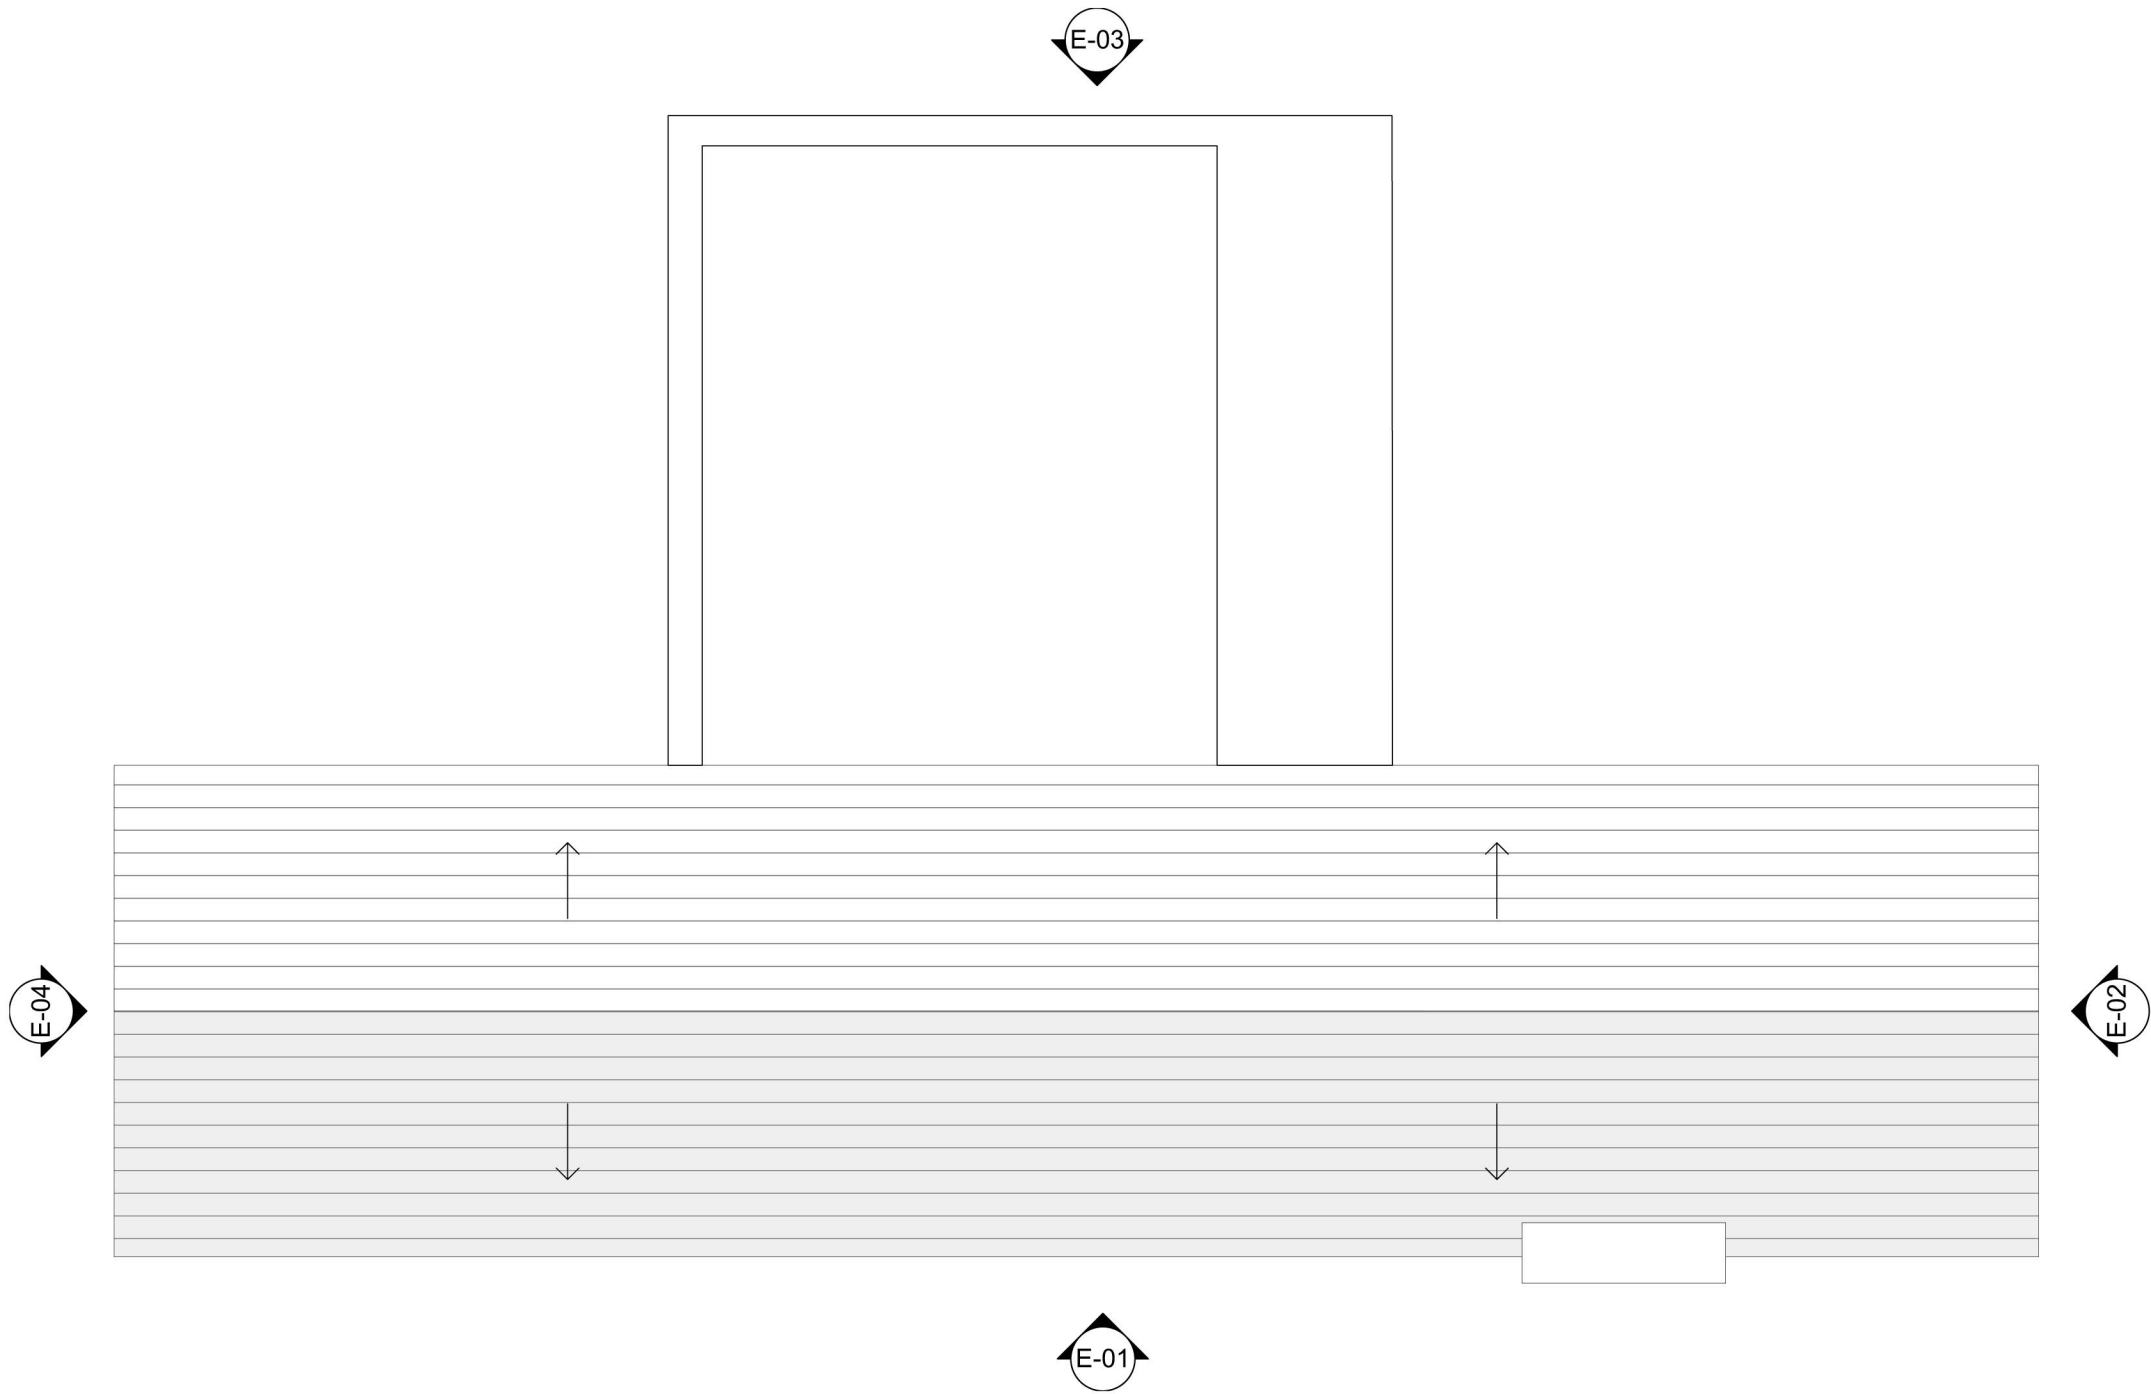

ROOF PLAN
UNIT TYPE 1a

revisions		
P01	24/02/2021	General Issue

this drawing is the copyright of
Re-Format LLP and may not be copied,
altered or reproduced in any way or
passed to a third party without written
authority. All dimensions subject to site
survey and site verification. Do not
scale for construction ©

www.re-format.co.uk
mail@re-format.co.uk
+44 (0)1420 82131

drawn by
RP

checked by
MS

date
Feb 2021

scale at A3
1:100

project title
46 Warblington Road

document title
Plot 7 - Roof Plan

status
Suitable for Co-ordination

drawing number
15048-RFT-07-02-DR-A-0200-S1

drawing status
S1

revision
P01

