



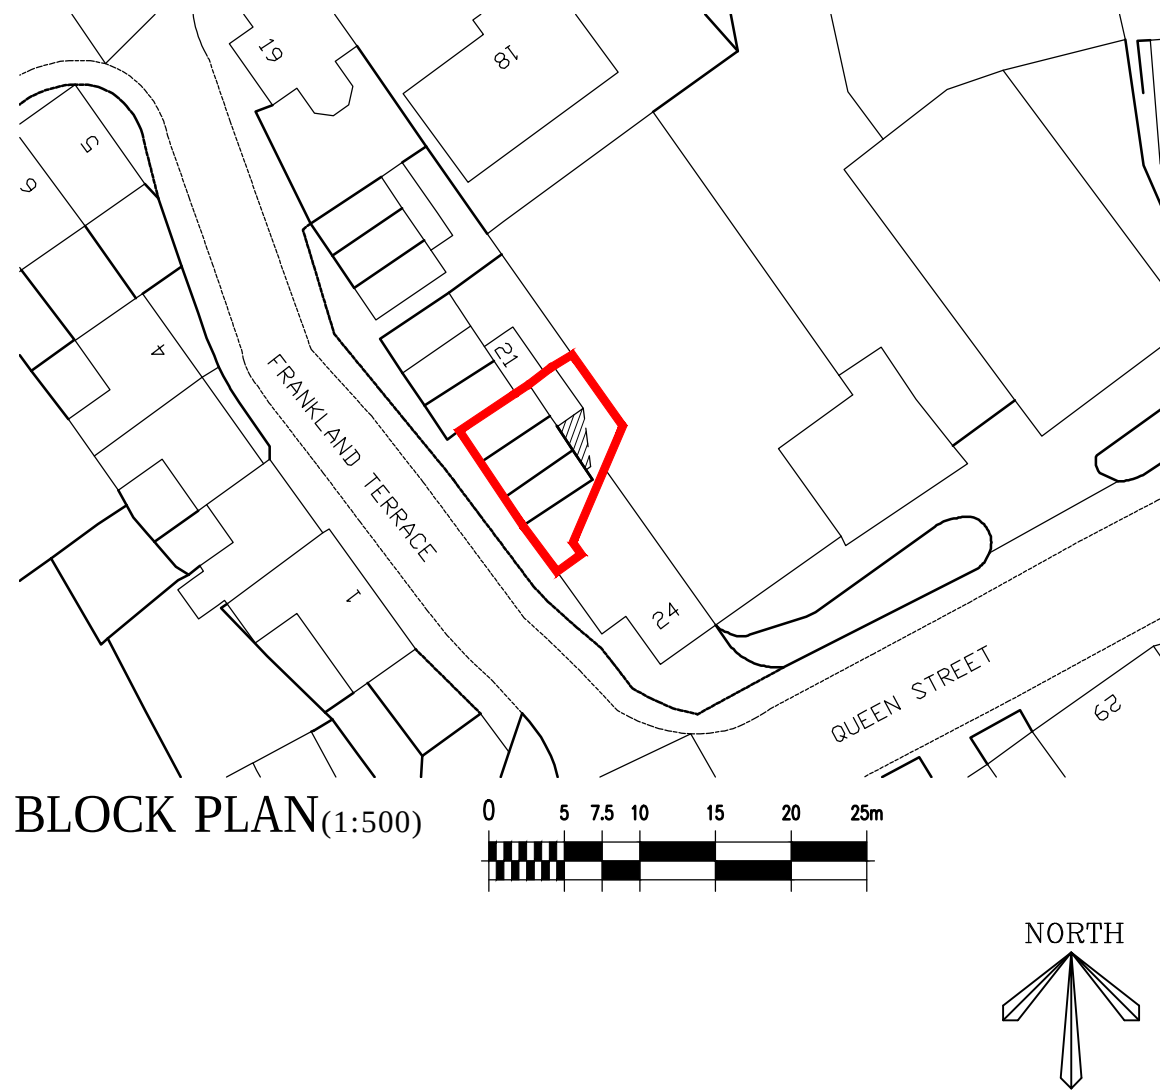

BLOCK PLAN(1:500)

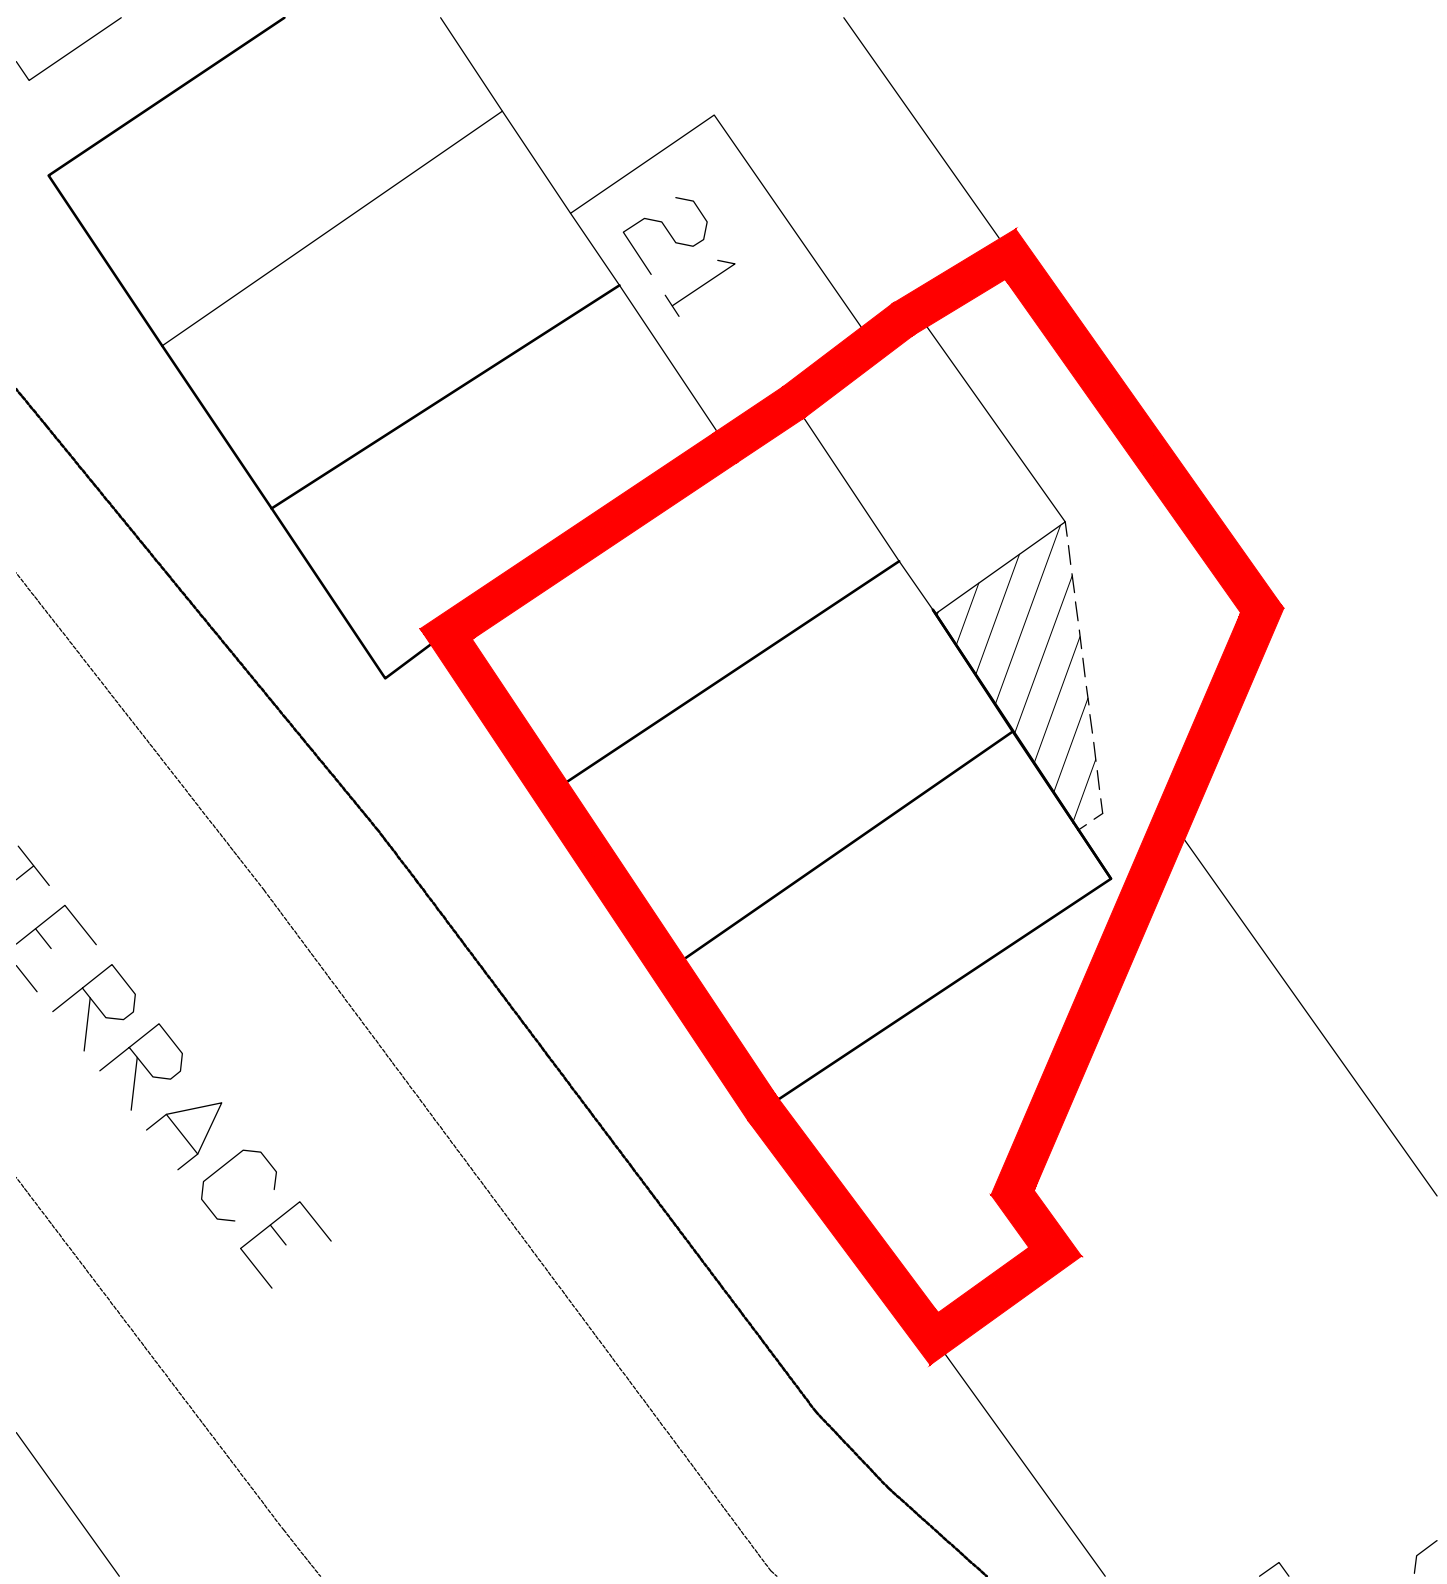

SITE PLAN(1:100)

CLIENT'S NAME Mr & Mrs Warnock		DRAWING TITLE Proposed Block & Site Plans		SCALE@A3 1:100	DATE 10/20
JOB TITLE 22 Frankland Terrace Emsworth				STATUS PLANNING	
DRAWN SCB	JOB NO 035	DRAWING NO PL-02	REV A		