



Existing walls

Proposed walls

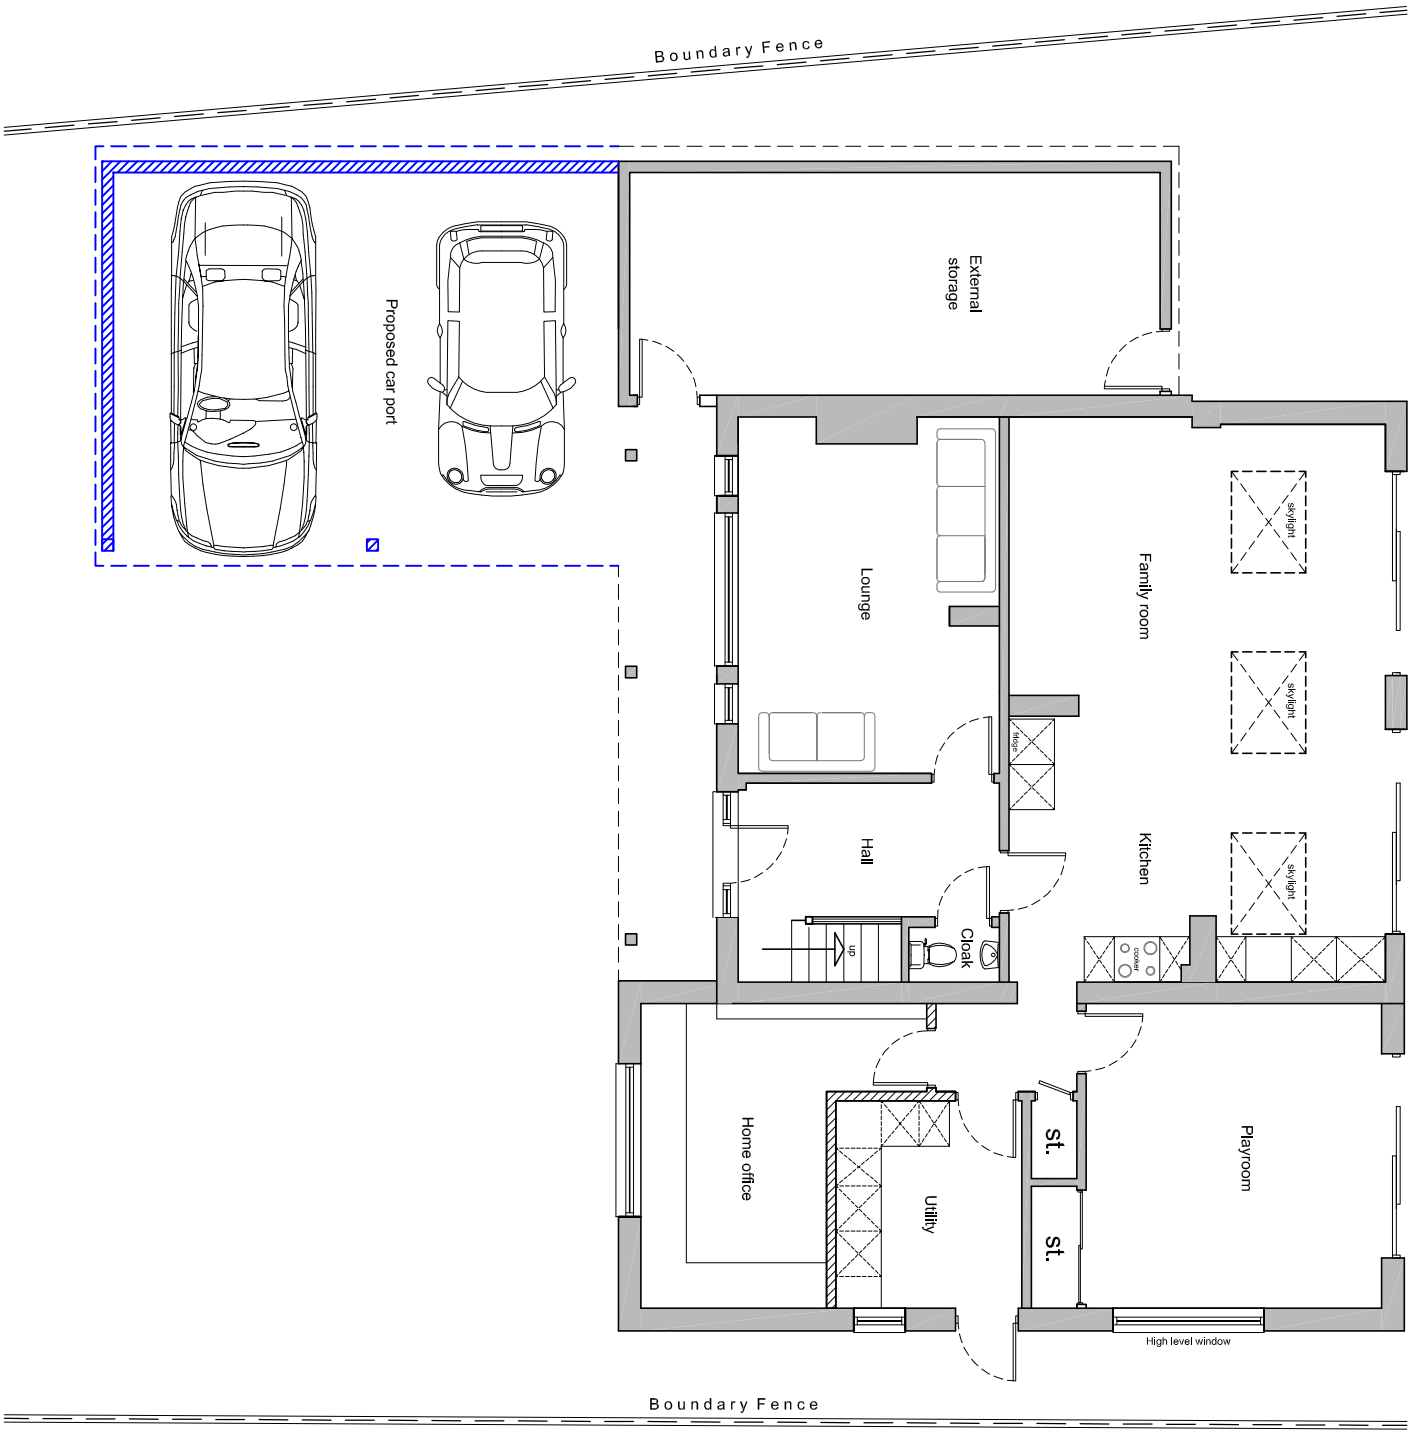


Proposed floor plans scale 1:100

(First floor plan unchanged in new proposal)

 

Proposed site plan

scale 1:500

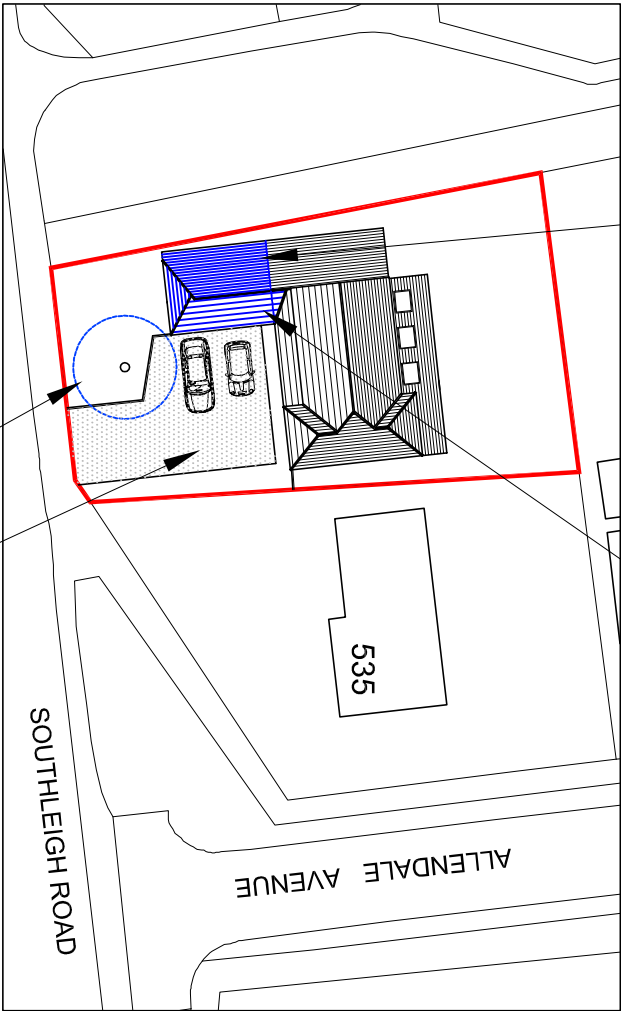

Construction of carport to be lightweight (timber construction) with no foundations.

Proposed car port

Parking for min 4 cars (two under car port & two in drive way) and safe turning zone.

Location of Turkish Oak tree. Proposed car port to be constructed outside of RPA.

For	MR & MRS BESSANT			Title	PROPOSED GROUND FLOOR PLAN & SITE PLAN			Office Tel:	01243 983732	
Project	PROPOSED CAR PORT AT 533 SOUTHLEIGH ROAD, EMSWORTH PO10 7TF			Date	Drawn	Scale	Checked	Email:	admin@jb-architecturedesign.com	
				OCT 2020	JB	As shown @ A3	.	Web:	www.jb-architecturedesign.com	
				Job Number	Drawing Number		Revision			
				JB 20	-03					

