


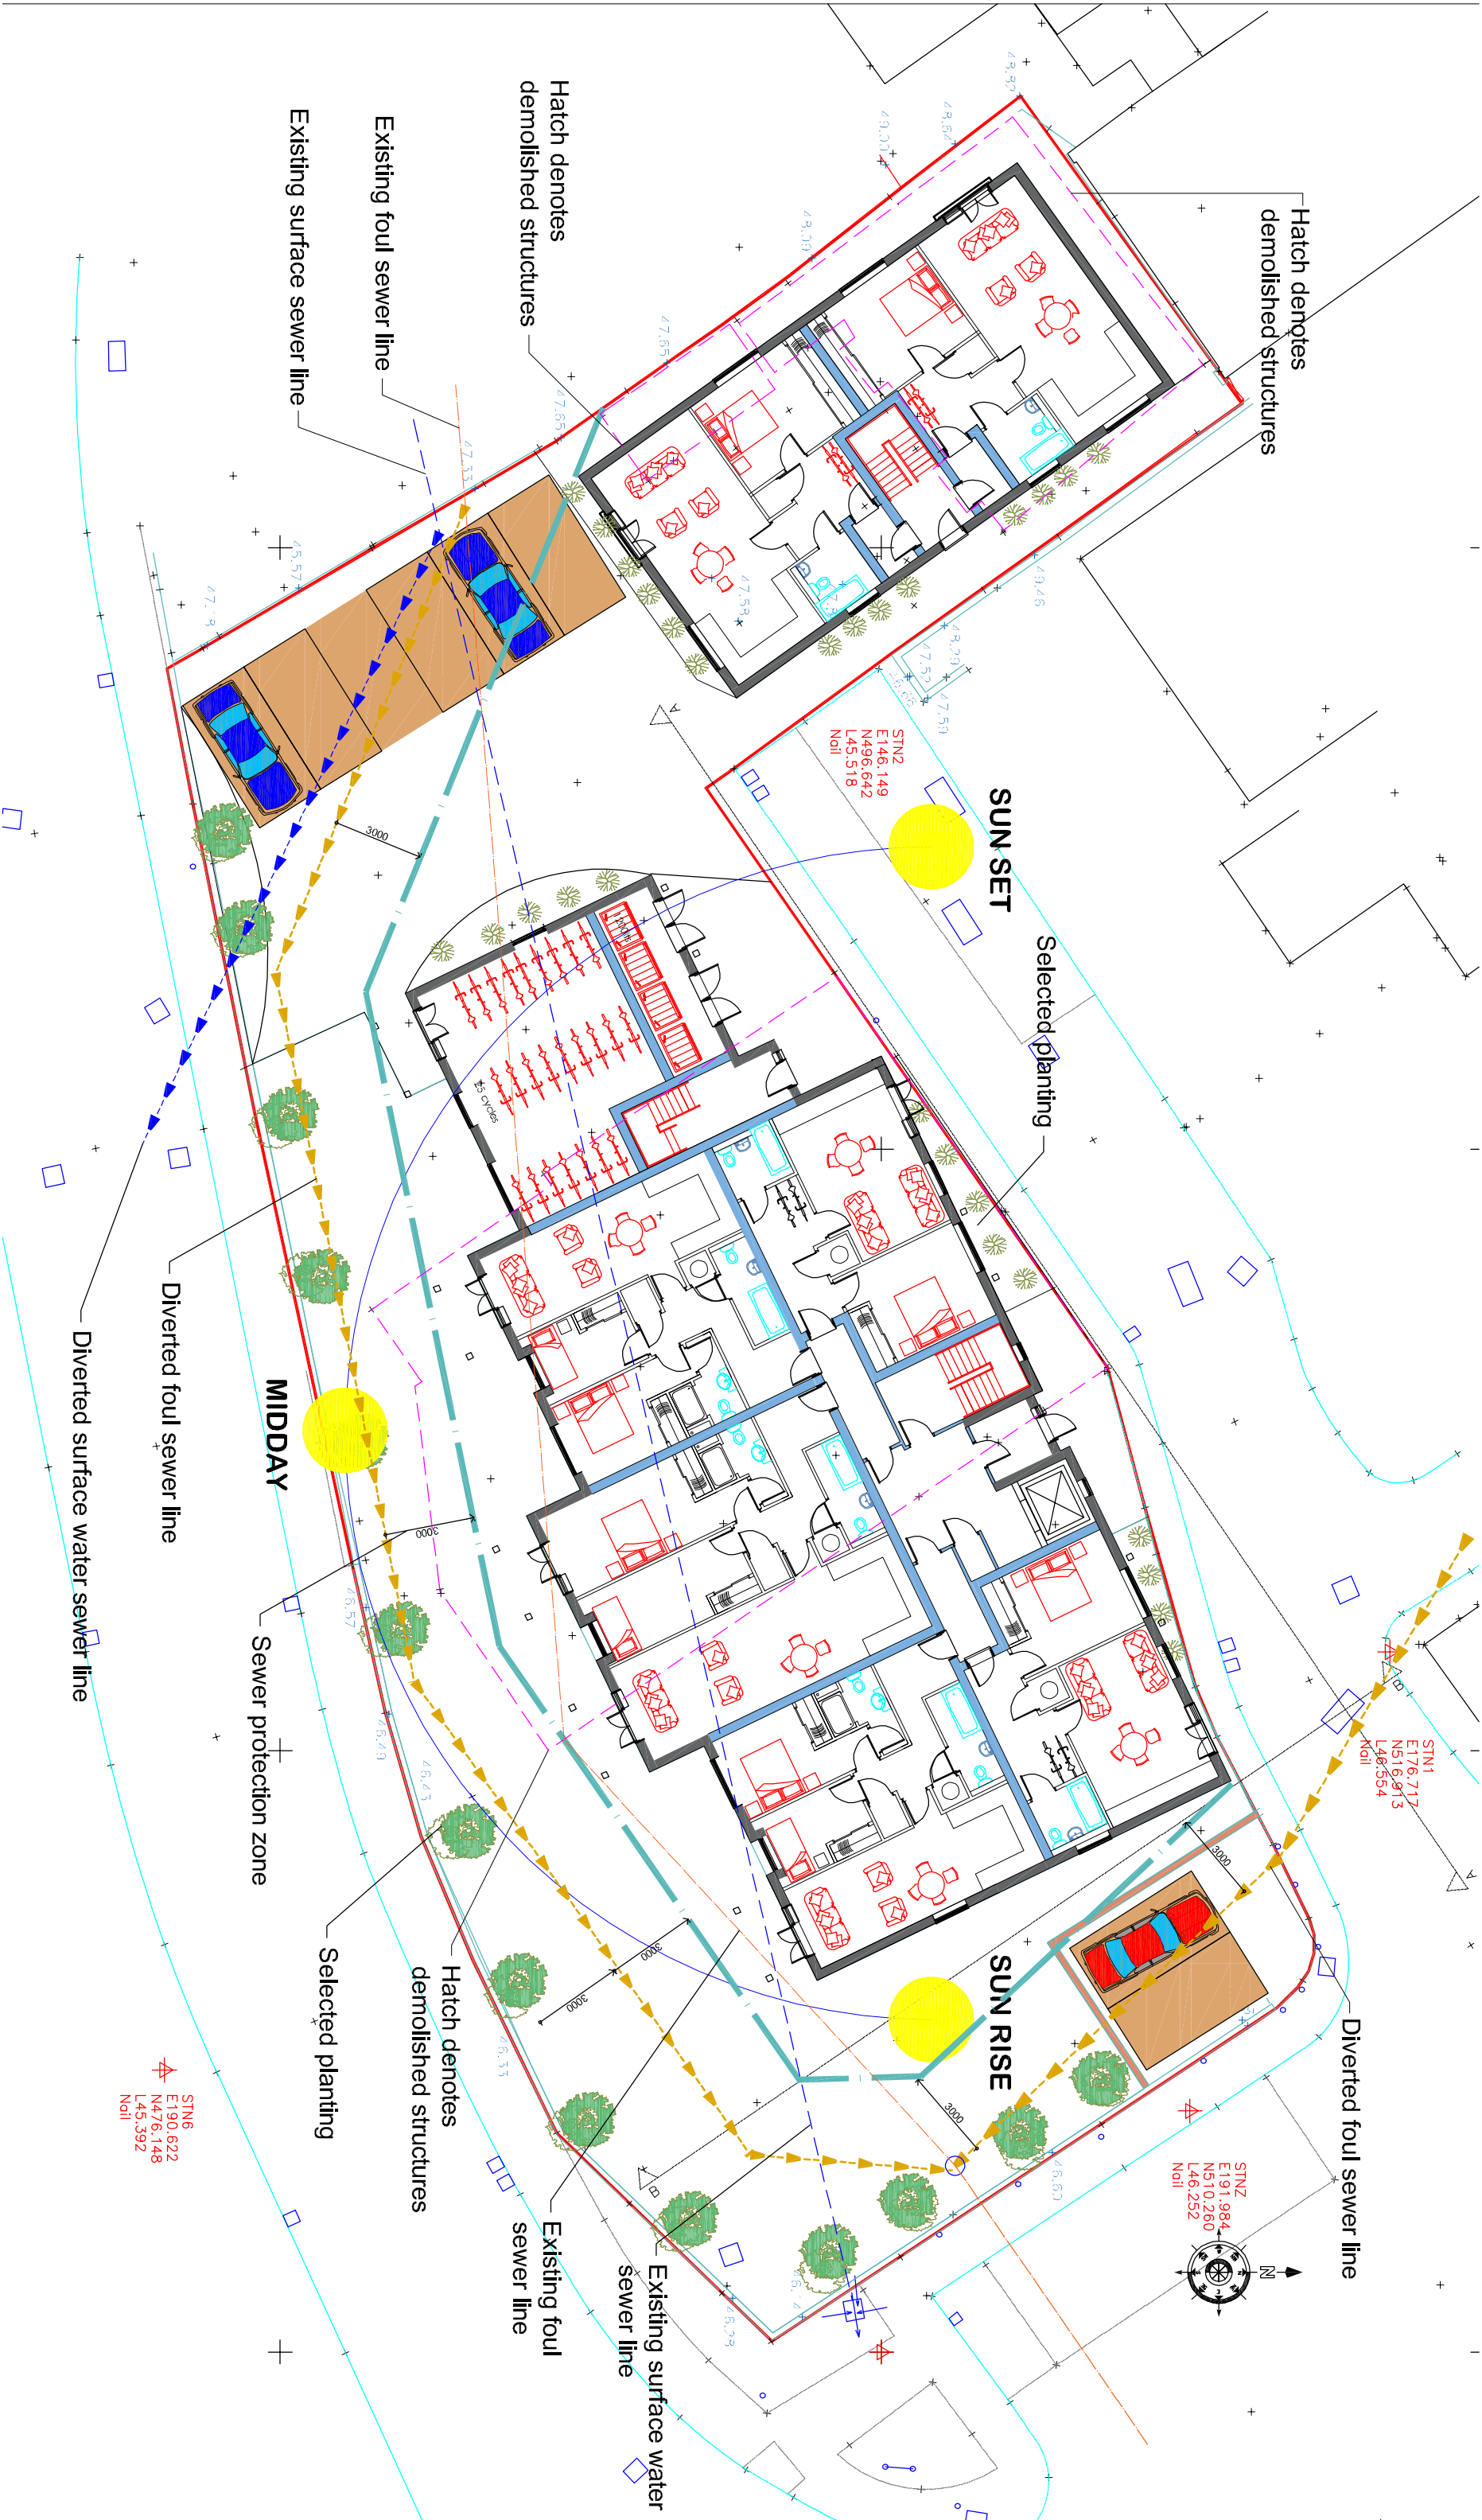

© COPYRIGHT RESERVED 2024



All dimensions to be checked on site prior to commencement of any construction works. Figured dimensions are to be used in preference to scaled dimensions.

Revision	Description	Date	DRAWN

Project:

Land at Victoria Road
Waterlooville
Hampshire

Drawing Title:

Proposed Site Plan

Chris Flint Associates Ltd
CHARTERED SURVEYORS - PROJECT MANAGERS
DEVELOPMENT CONSULTANTS

Drawn By	Date	SHEET SIZE	Approved By	Date
CF	01/08/22	A2		

Drawing No.	Revision	Scale
CFA FULL	06	1-200

PLANNING

2 Emerald Close Waterlooville Hants PO7 8NZ
tel: 023 92 432484 fax: 023 92 358554
Email: chrisflintassociates@gmail.com