





Front (west) elevation

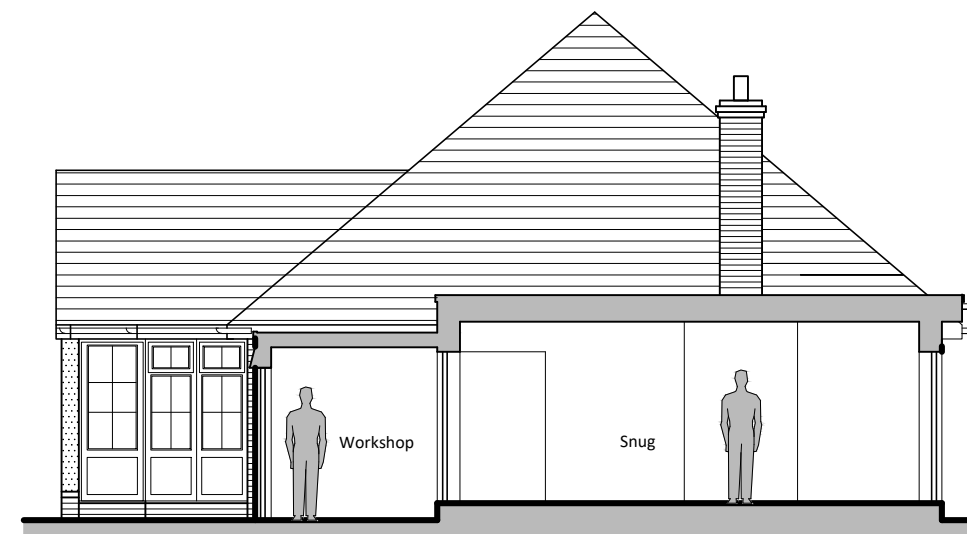

Side (north) elevation / section

- ① Single ply flat roof
- ② uPVC doors to match existing
- ③ Bricks to match existing

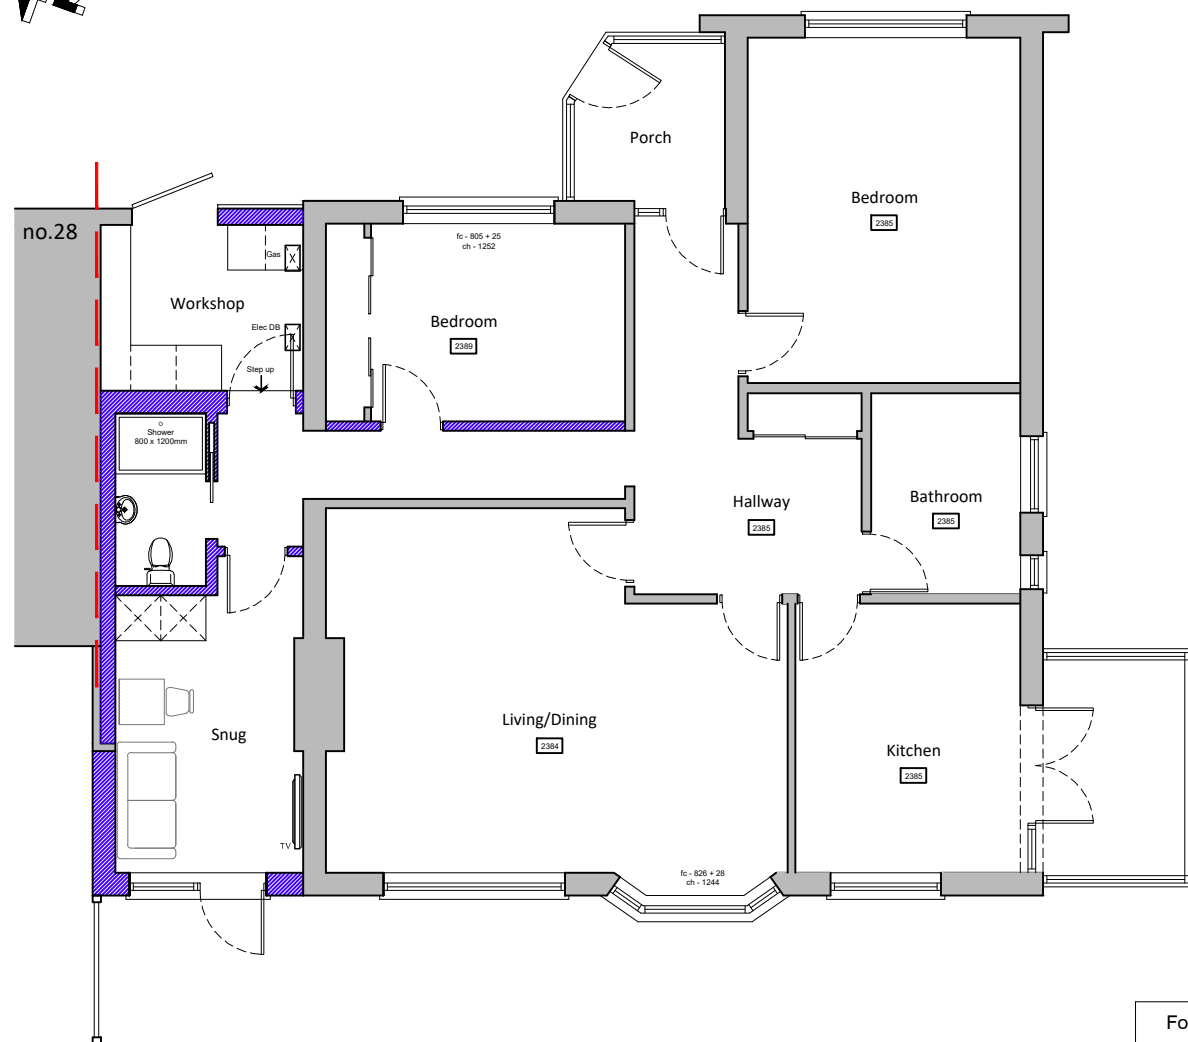


Proposed ground floor plan



Rear (west) elevation
(NB: south elevation unchanged in new proposal)

Proposed plan and elevations scale 1:100

 

For
MR & MRS THOMAS

Project
**PROPOSED GARAGE CONVERSION
AT 30 NORE CRESCENT,
EMSWORTH,
PO10 7NB**

Title
**PROPOSED FLOOR PLAN
& ELEVATIONS**

Date MARCH 2023	Drawn JB	Scale 1:100 @ A3	Checked -
Job Number PL.684.23	Drawing Number -03	Revision A	

Office Tel:
01243 933732

Email:
admin@jb-architecturedesign.com

Web:
www.jb-architecturedesign.com

