


Ordnance Survey
Ukmapcentre.com




Location Plan

1:1250 | EXISTING

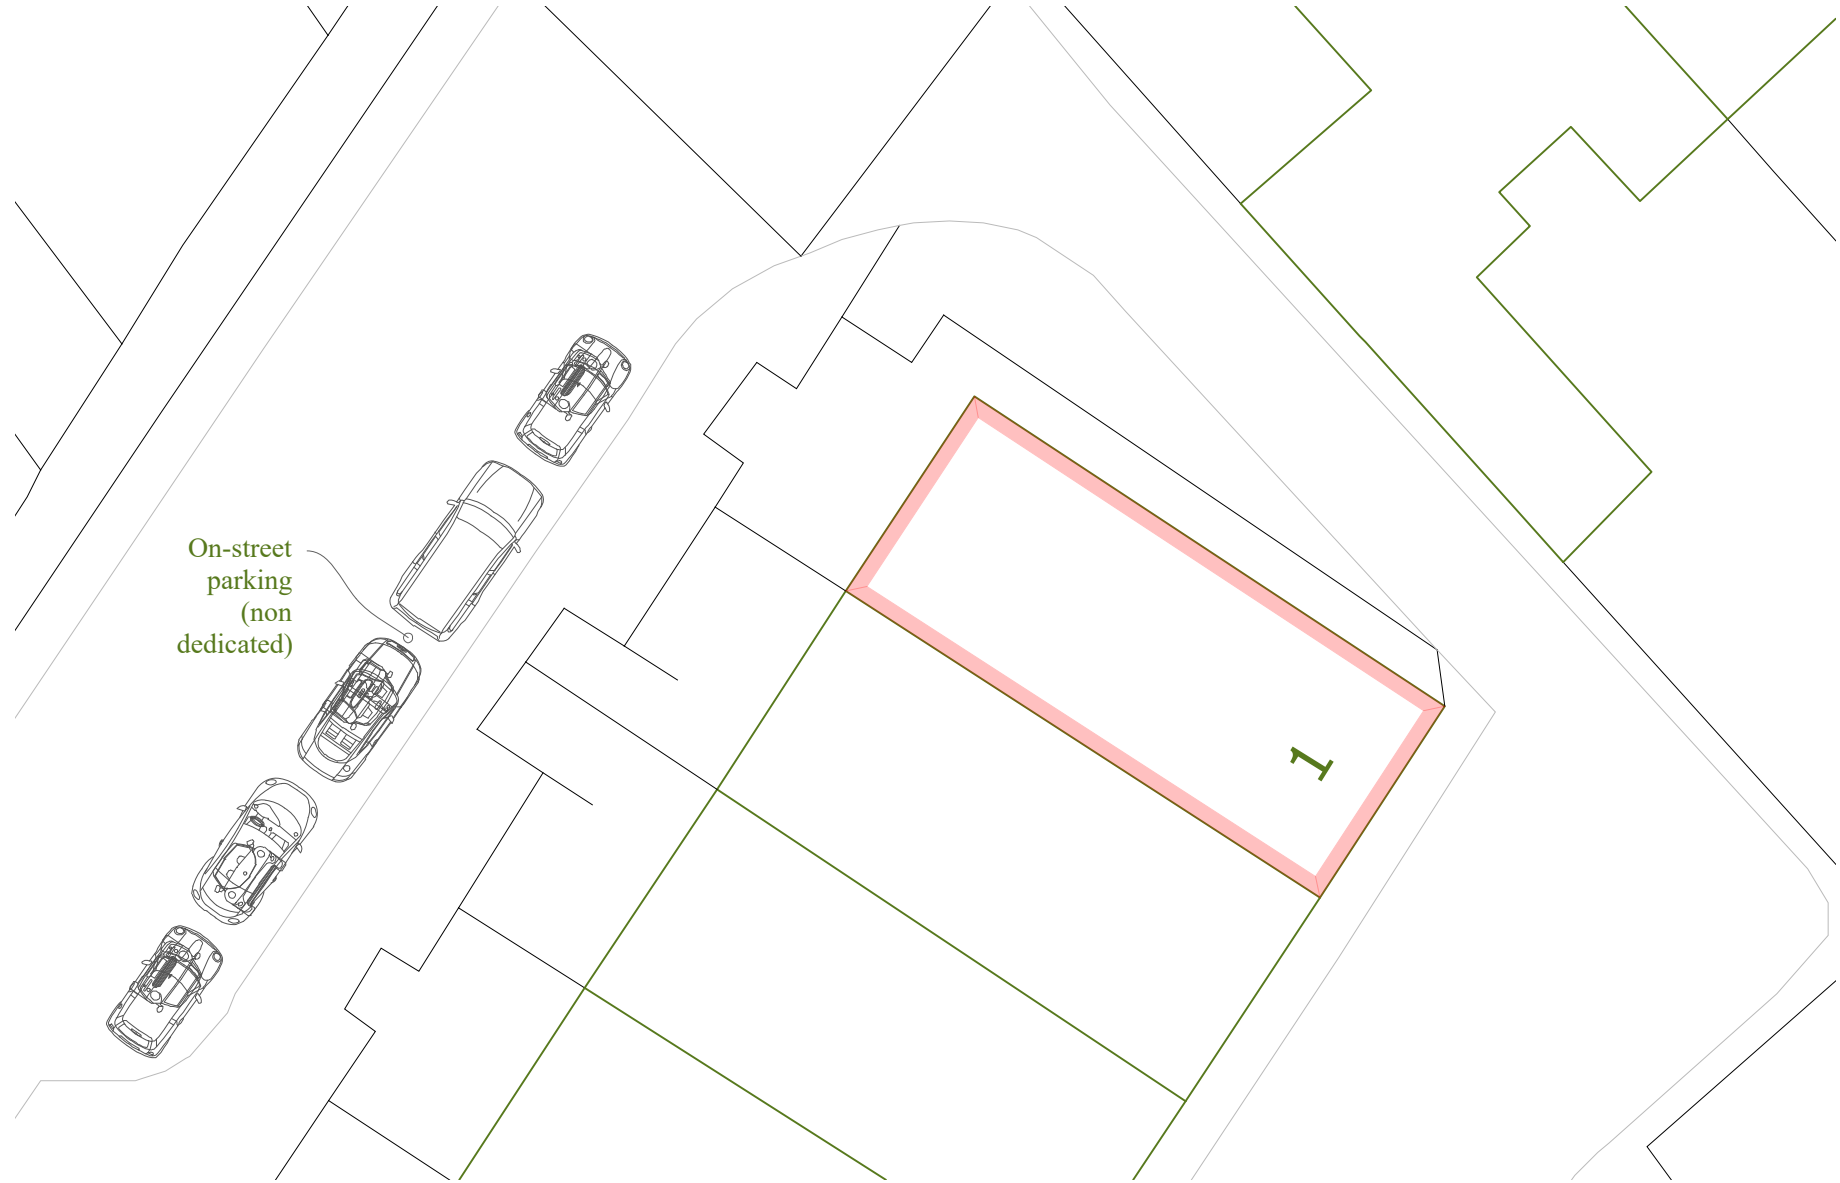


Block Plan

1:200 | EXISTING

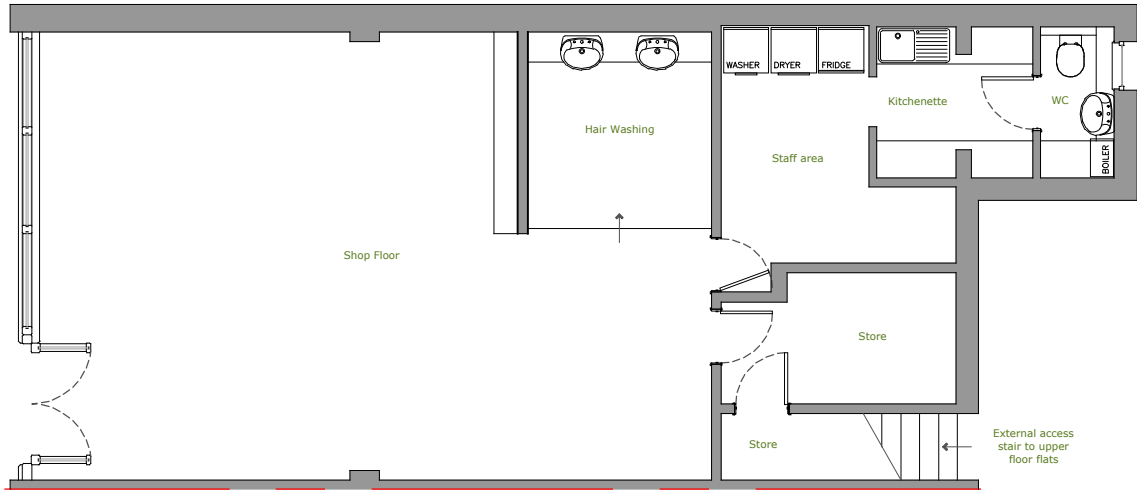

Ground Floor Plan

1:100 | EXISTING

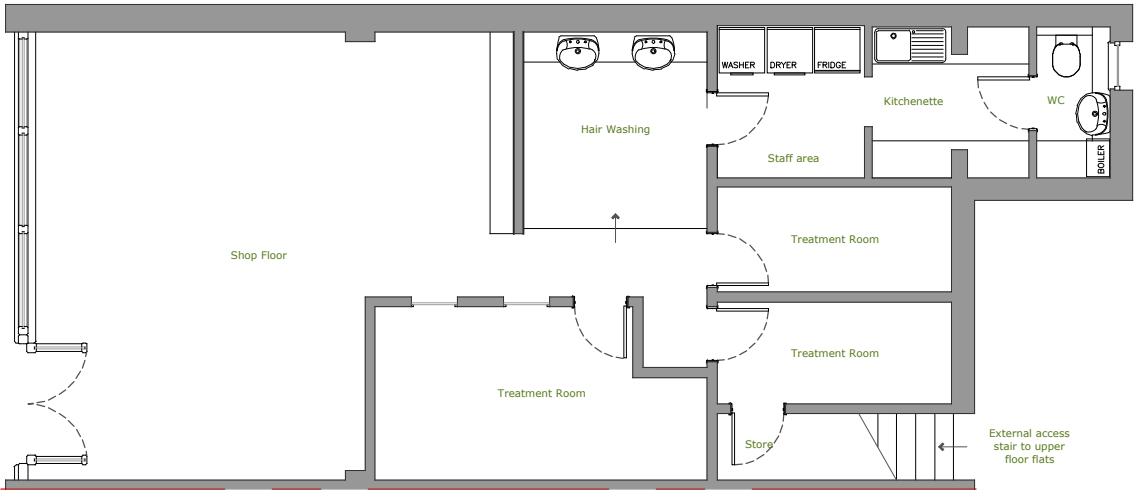

Ground Floor Plan

1:100 | PROPOSED



16 Kiln Road
Fareham
Hampshire
PO16 7UB

mike@threestudio.co.uk
www.threestudio.co.uk

Address

1 Highfield Parade,
Waterlooville, PO7 7QH

Drawing

Site & Plans:

Location Plan
Block Plan
Ground Floor Plans

Scale @ A3

As Indicated

Drawn:	Issued:
06.03.2023	06.03.2023

Drawn By	Checked By
MD	MD

Job No.
230304_R0

Drawing No.
230304_R0_100

Status
FOR COMMENT

Revisions:
R.0

